

THESE DRAWINGS ARE NOT COMPLETE WITHOUT THE
SEPARATE TYPE WRITTEN SPECIFICATIONS MANUAL
WHICH ARE PART OF THE CONTRACT DOCUMENTS.

[illegible]

PROJECT INFORMATION


PROJECT NO:	JPM.36304
DATE:	AS NOTED
PROTOTYPE:	20.6
DRAWN BY:	J.AYMER
CHECKED BY:	
VERSION:	SE_1.00

SHEET TITLE

FLOOR PLAN

SHEET NUMBER

A1.0.0

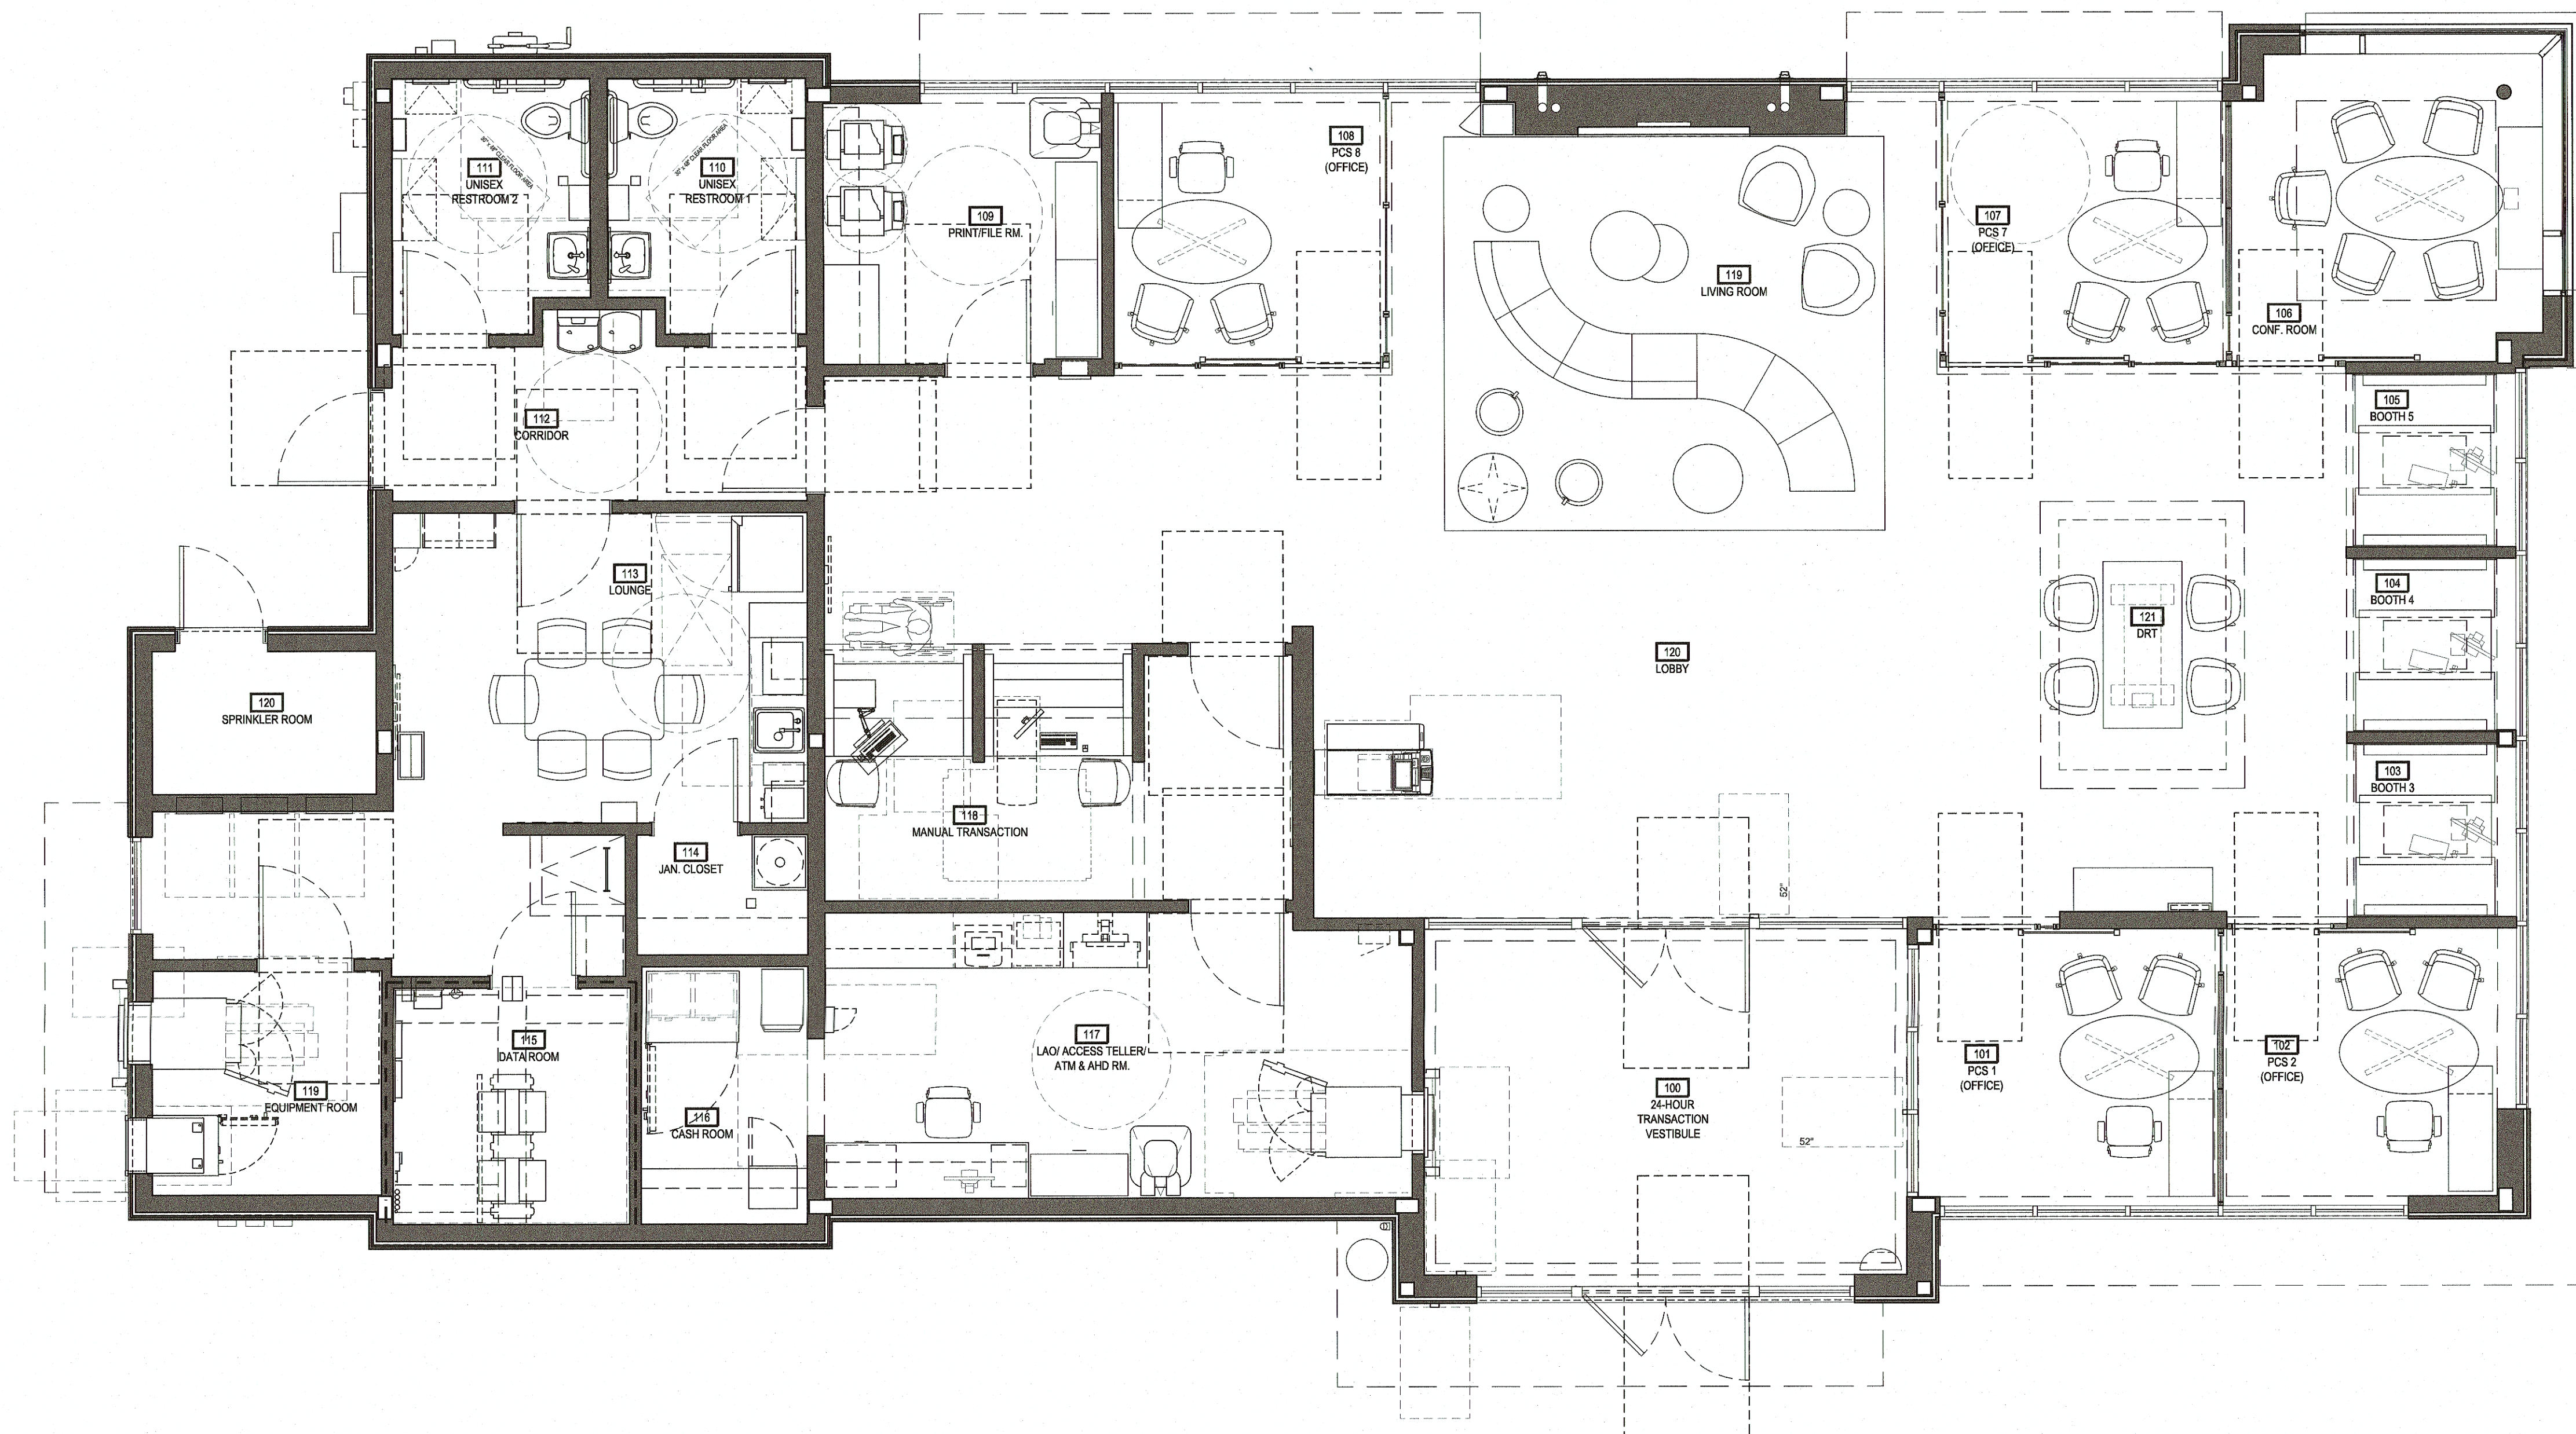



THESE DRAWINGS ARE NOT COMPLETE WITHOUT THE SEPARATE TYPE WRITTEN SPECIFICATIONS MANUAL, WHICH ARE PART OF THE CONTRACT DOCUMENTS.

ISSUE	DATE	DESCRIPTION


PROJECT INFORMATION	
PROJECT NO:	JPM.36304
DATE:	AS NOTED
PROTOTYPE:	20.5
DRAWN BY:	D.WHITEHOUSE
CHECKED BY:	N.MENDENHALL
VERSION:	SE. 1.00

SHEET TITLE

EXTERIOR
ELEVATIONS

SHEET NUMBER


A2.1.0

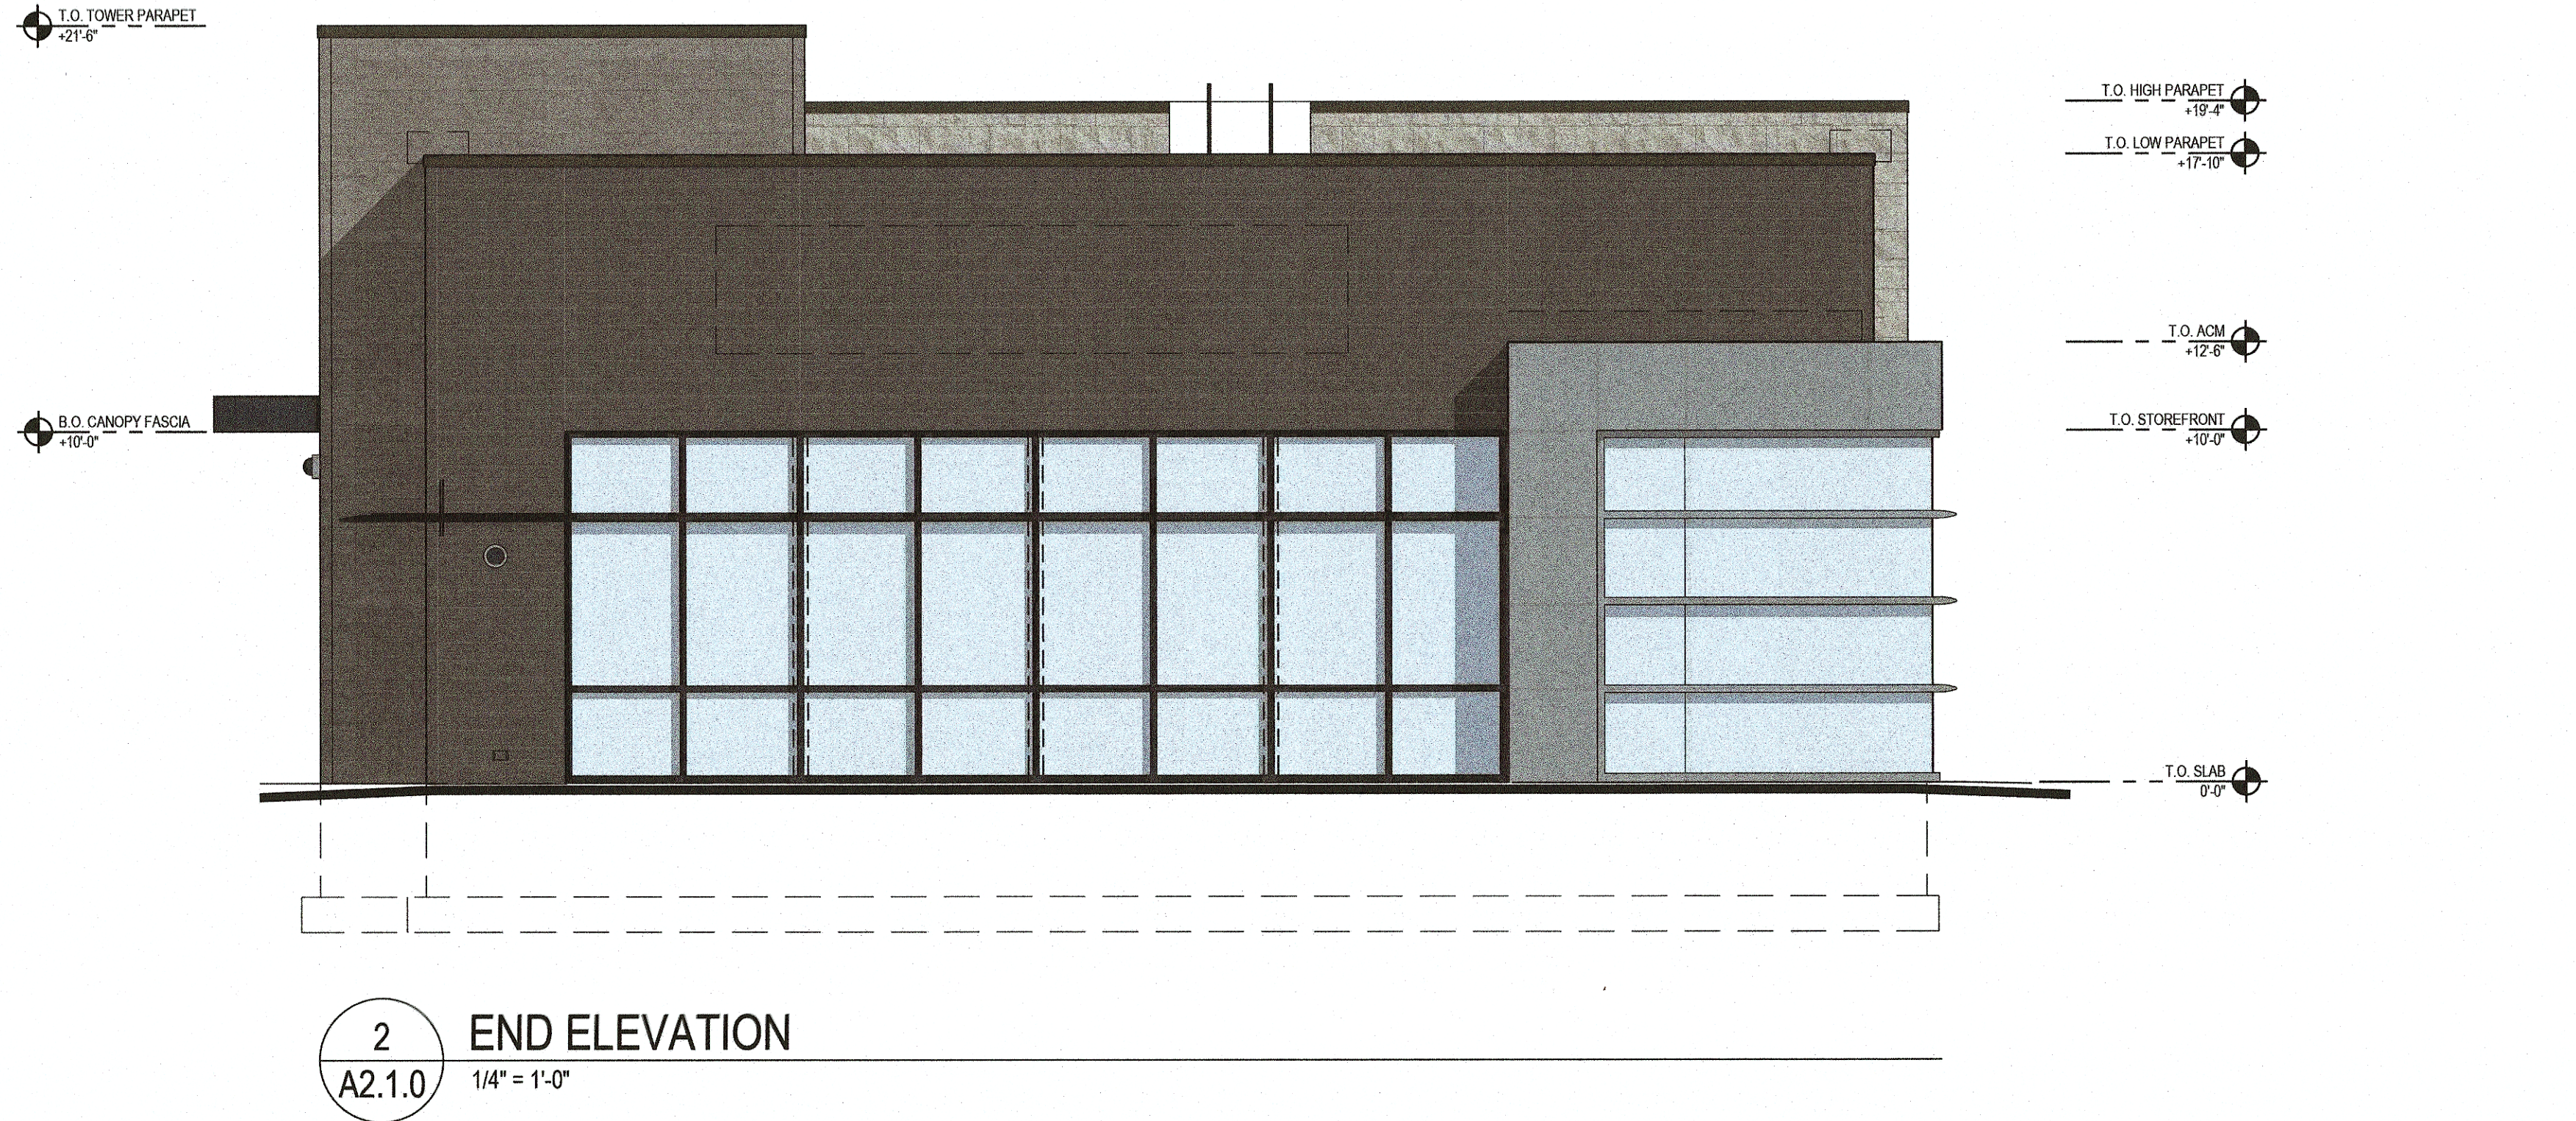


2
A2.1.0
END ELEVATION
1/4" = 1'-0"




1
A2.1.0
MAIN ENTRY ELEVATION
1/4" = 1'-0"

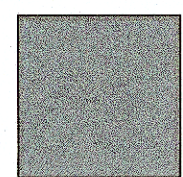


STOREFRONT
APPLICATION: EXTERIOR
COLOR: CLEAR ANODIZED

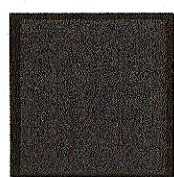


STOREFRONT/CANOPY
APPLICATION: EXTERIOR
COLOR: BLACK ANODIZED

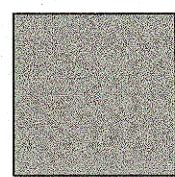


PAINT
APPLICATION: EXTERIOR
COLOR: TO MATCH SHERWIN WILLIAMS
SW-7045 INTELLECTUAL GRAY

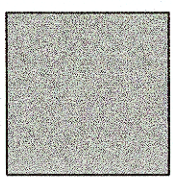


PAINT
APPLICATION: EXTERIOR
COLOR: TO MATCH SHERWIN WILLIAMS
SW-7036 ACCESSIBLE BEIGE

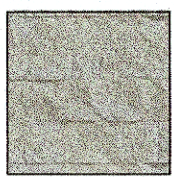


CORONADO STONE
APPLICATION: EXTERIOR
COLOR: CHISELED LIMESTONE - CREAM

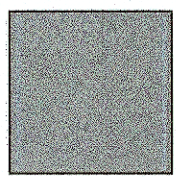


ALUMINUM COMPOSITE MATERIAL (ACM)
APPLICATION: CANOPY
COLOR: "CHASE SILVER"

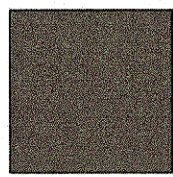

NICHIHA
APPLICATION: EXTERIOR
COLOR: VINTAGEWOOD - BARK

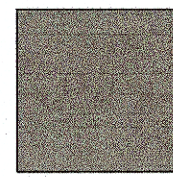

NICHIHA
APPLICATION: EXTERIOR
COLOR: VINTAGEWOOD - ASH

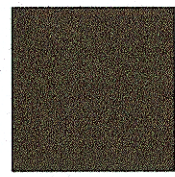










PAC-CLAD COPING
APPLICATION: EXTERIOR/COPING
COLOR: AGED BRONZE

[illegible]

PROJECT NO:	JPM.3630
DATE:	AS NOTED
PROTOTYPE:	20.5
DRAWN BY:	D.WHITEHOUSE
CHECKED BY:	N.MENDENHALL
VERSION:	SE. 1.00


EXTERIOR ELEVATIONS

A2.2.0

       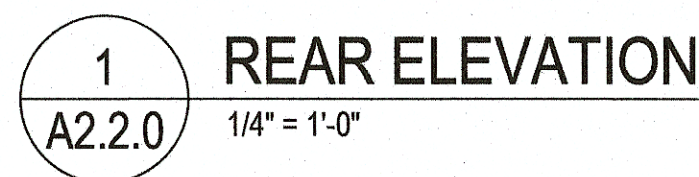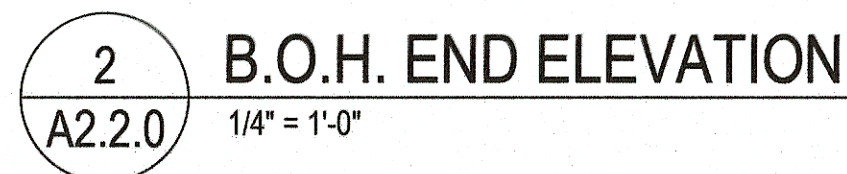

**CHASE**

JP MORGAN CHASE, N.A.
PLAINSBORO
10 SCHALKS CROSSING ROAD
PLAINSBORO, NJ 08536
CHASE OVP #48100R003700

 CORE STATES
**GROUP**

201 S. Maple Avenue
Suite 200
Ambler, PA 19002
215.699.2125
corestates.com

CORESTATES, INC.

ARCHITECT OF RECORD



THESE DRAWINGS ARE NOT COMPLETE WITHOUT THE SEPARATE TYPE WRITTEN SPECIFICATIONS MANUAL WHICH ARE PART OF THE CONTRACT DOCUMENTS.

ISSUE	DATE	DESCRIPTION

PROJECT INFORMATION	
PROJECT NO:	JPM.36304
DATE:	AS NOTED
PROTOTYPE:	20.5
DRAWN BY:	D.WHITEHOUSE
CHECKED BY:	N.MENDENHALL
VERSION:	SE_1.00

SHEET TITLE


DUMPSTER ENCLOSURE ELEVATIONS

SHEET NUMBER

A0.6

T.O. TRASH ENCLOSURE
6'-4"


T.O. CURB
0'-0"

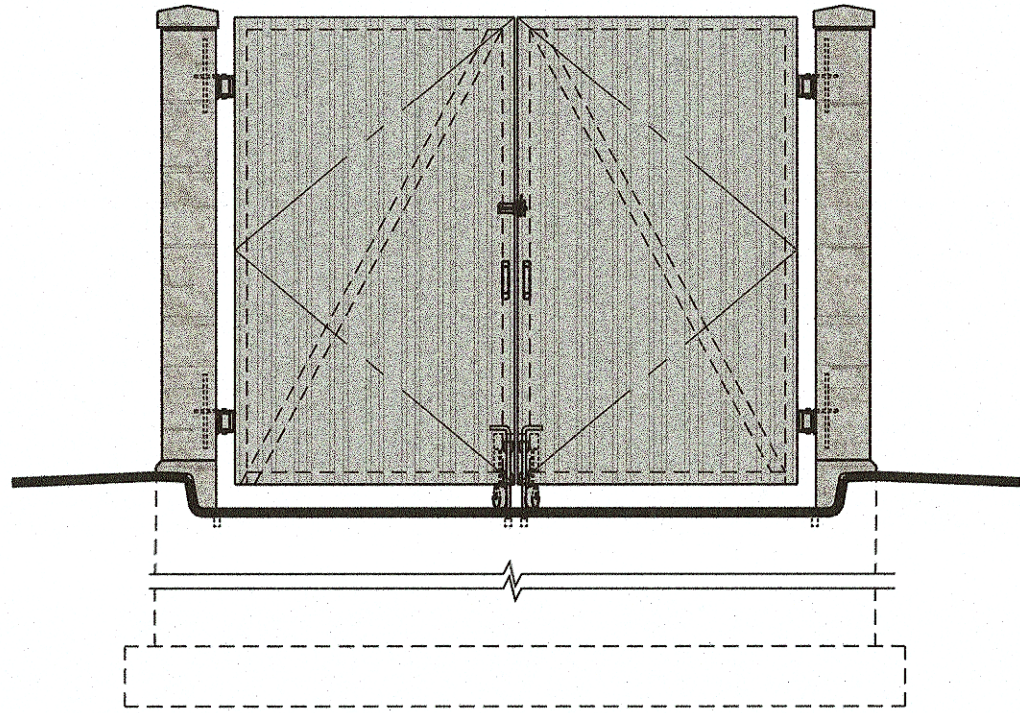

NORTH ELEVATION (FRONT)

T.O. TRASH ENCLOSURE
6'-4"


T.O. CURB
0'-0"

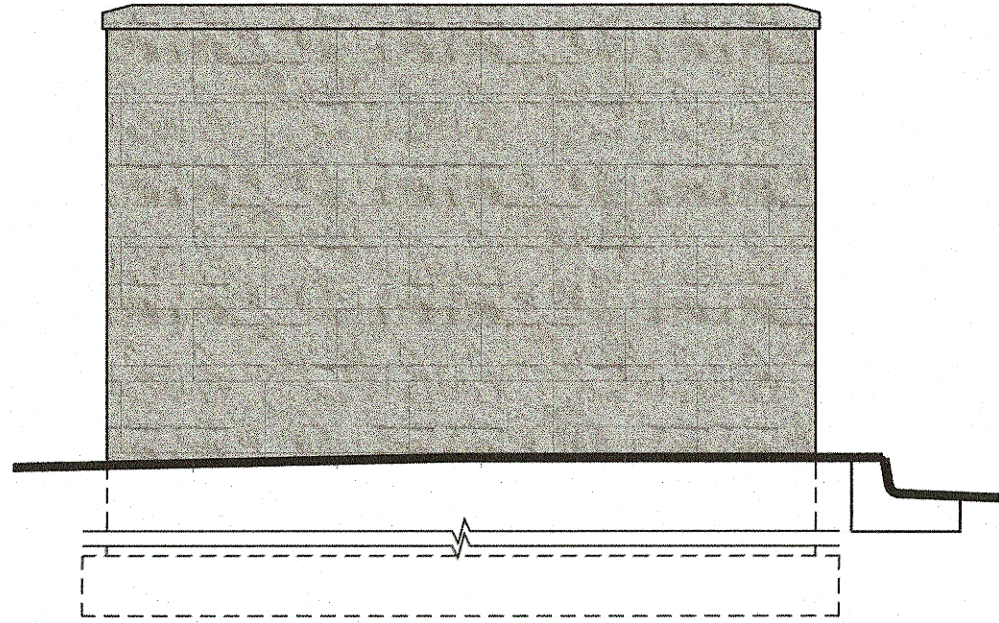

EAST ELEVATION

T.O. TRASH ENCLOSURE
6'-4"


T.O. CURB
0'-0"

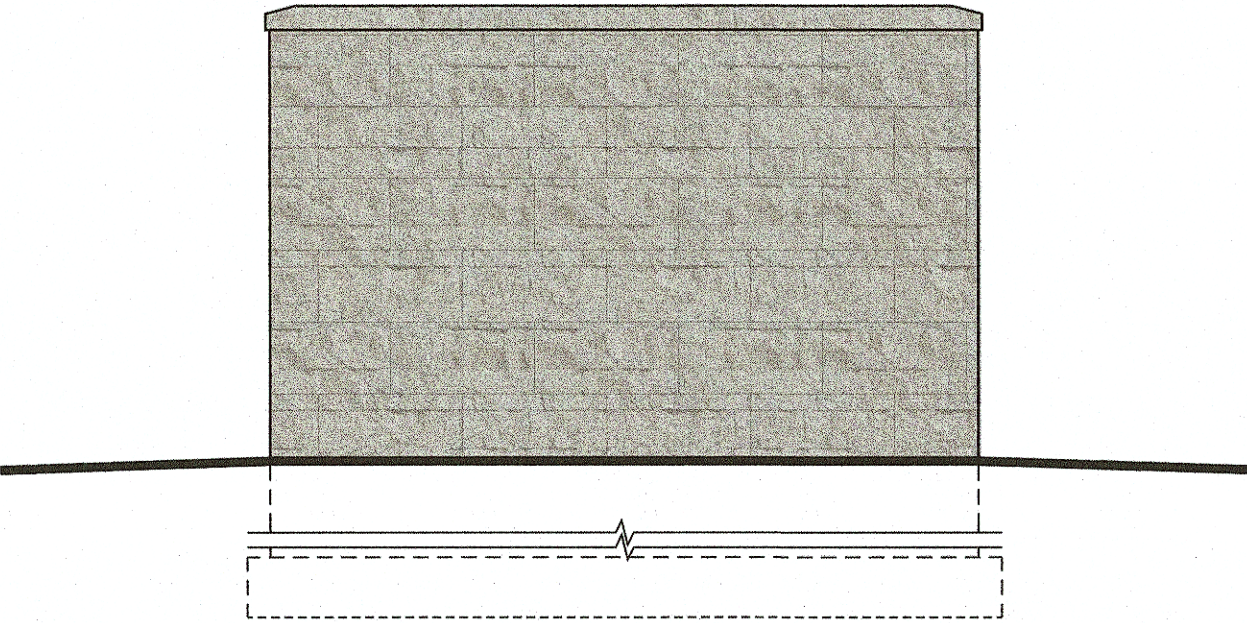


SOUTH ELEVATION (REAR)


T.O. TRASH ENCLOSURE
6'-4"

T.O. CURB
0'-0"

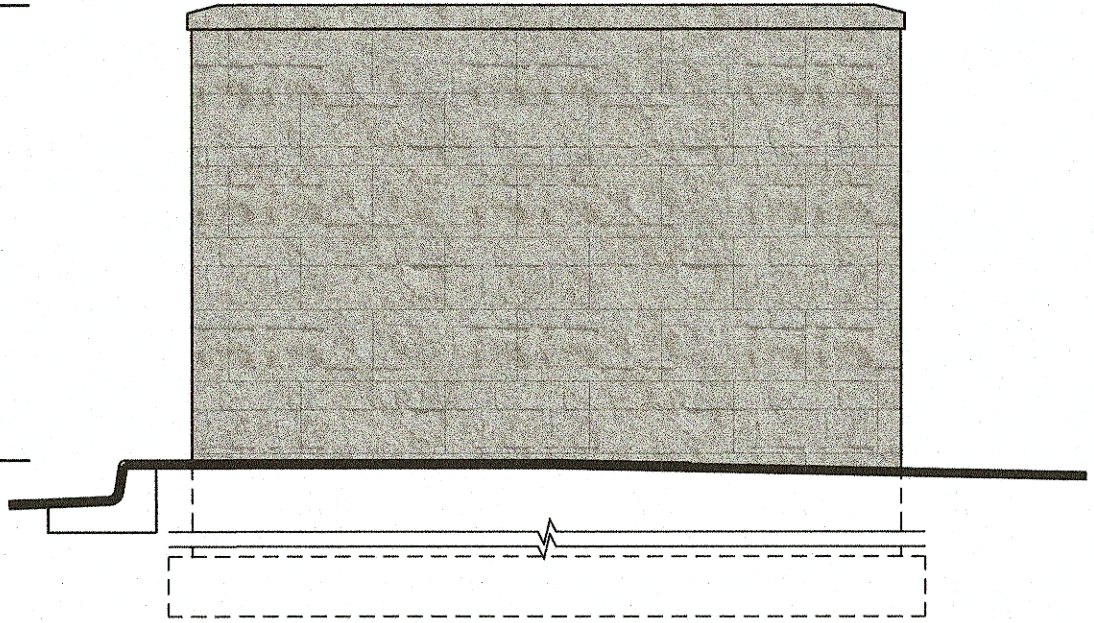

WEST ELEVATION

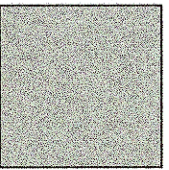
PAINT
APPLICATION: EXTERIOR METAL
COLOR: TO MATCH SHERWIN WILLIAMS
SW-7036 ACCESSIBLE BEIGE

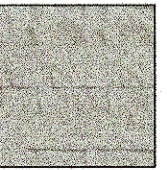
CORONADO STONE
APPLICATION: EXTERIOR
COLOR: CHISELED LIMESTONE - CREAM