


PENN MEDICINE PRINCETON HEALTH CCIC

Penn Medicine Princeton Health
1 Plainsboro Road
Plainsboro, NJ 08536

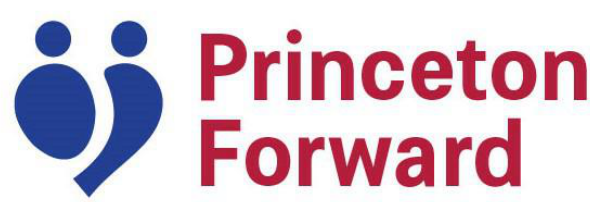

**Penn Medicine
Princeton Health**
1 Plainsboro Road
Plainsboro, NJ 08536

LF Driscoll/Balfour Beatty

387 South 33rd Street
Philadelphia, PA 19104

SHEPLEY BULFINCH

99 Chauncy Street 4th Floor
Boston, MA 02111
T: 617.423.1700

**FRENCH & PARRELLO
ASSOCIATES**

1800 Route 34, Suite 101
Wall, NJ 07719

Civil Engineering & Landscape Design

Odeh Engineers

1223 Mineral Spring Avenue
North Providence, RI 02904

Structural Engineering

BR+A Consulting Engineers

105 Madison Avenue, 10th Floor
New York, NY 10016

Mechanical, Electrical, Plumbing, Fire Alarm and
Protection Systems & Technology

Studio Sustena

4537 Wayne Avenue
Philadelphia, PA 19144

Green Roof Designer

Code Red Consultants

154 Turnpike Road,
Southborough, MA 01772

Code Consultant

**Wiss, Janney, Elstner Assoc.,
Inc.**

5 Vaughn Drive, Suite 100,
Princeton, NJ 08540

Envelope Design Consultants

Atelier Ten

104 West 29th Street, 8th Floor
New York, NY 10001

Environmental Design Consultants



Rendering of South Entry
Revised 10/18/2024



Rendering of North Entry
Revised 10/18/2024

CANCER CENTER + IMAGING CENTER TOWNSHIP SITE APPROVAL
JULY 31, 2024





1 LOWER LEVEL PLAN - CCIC



Plainsboro Road
Plainsboro, NJ 08536

**SHEPLEY
BULFINCH**

9 Chauncy Street 4th Floor
Boston, MA 02111
T: 617.423.1700 | F: 800.934.9691
hepleybulfinch.com

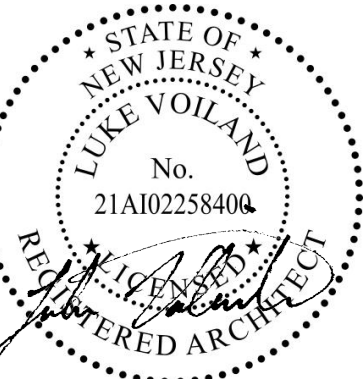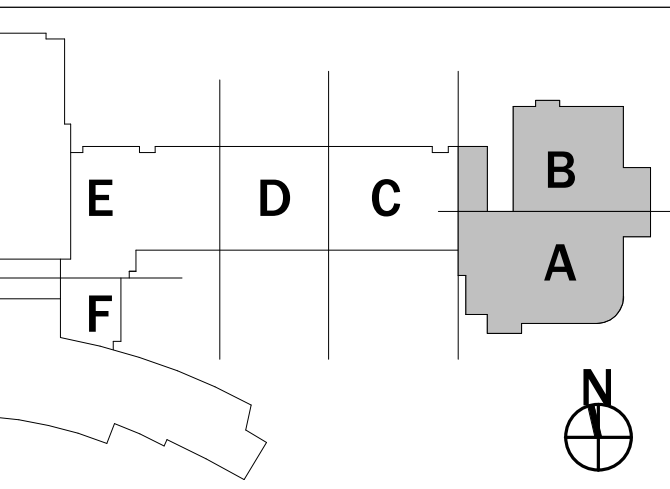[illegible]


PENN MEDICINE
PRINCETON
HEALTH CCIC


Plainsboro Road
Plainsboro, NJ 08536
JOB NO: 5267.003

LOWER LEVEL FLOOR PLAN - CCIC

A200-1-P0

7/31/2024 PACKAGE C

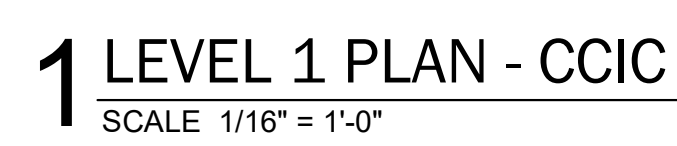

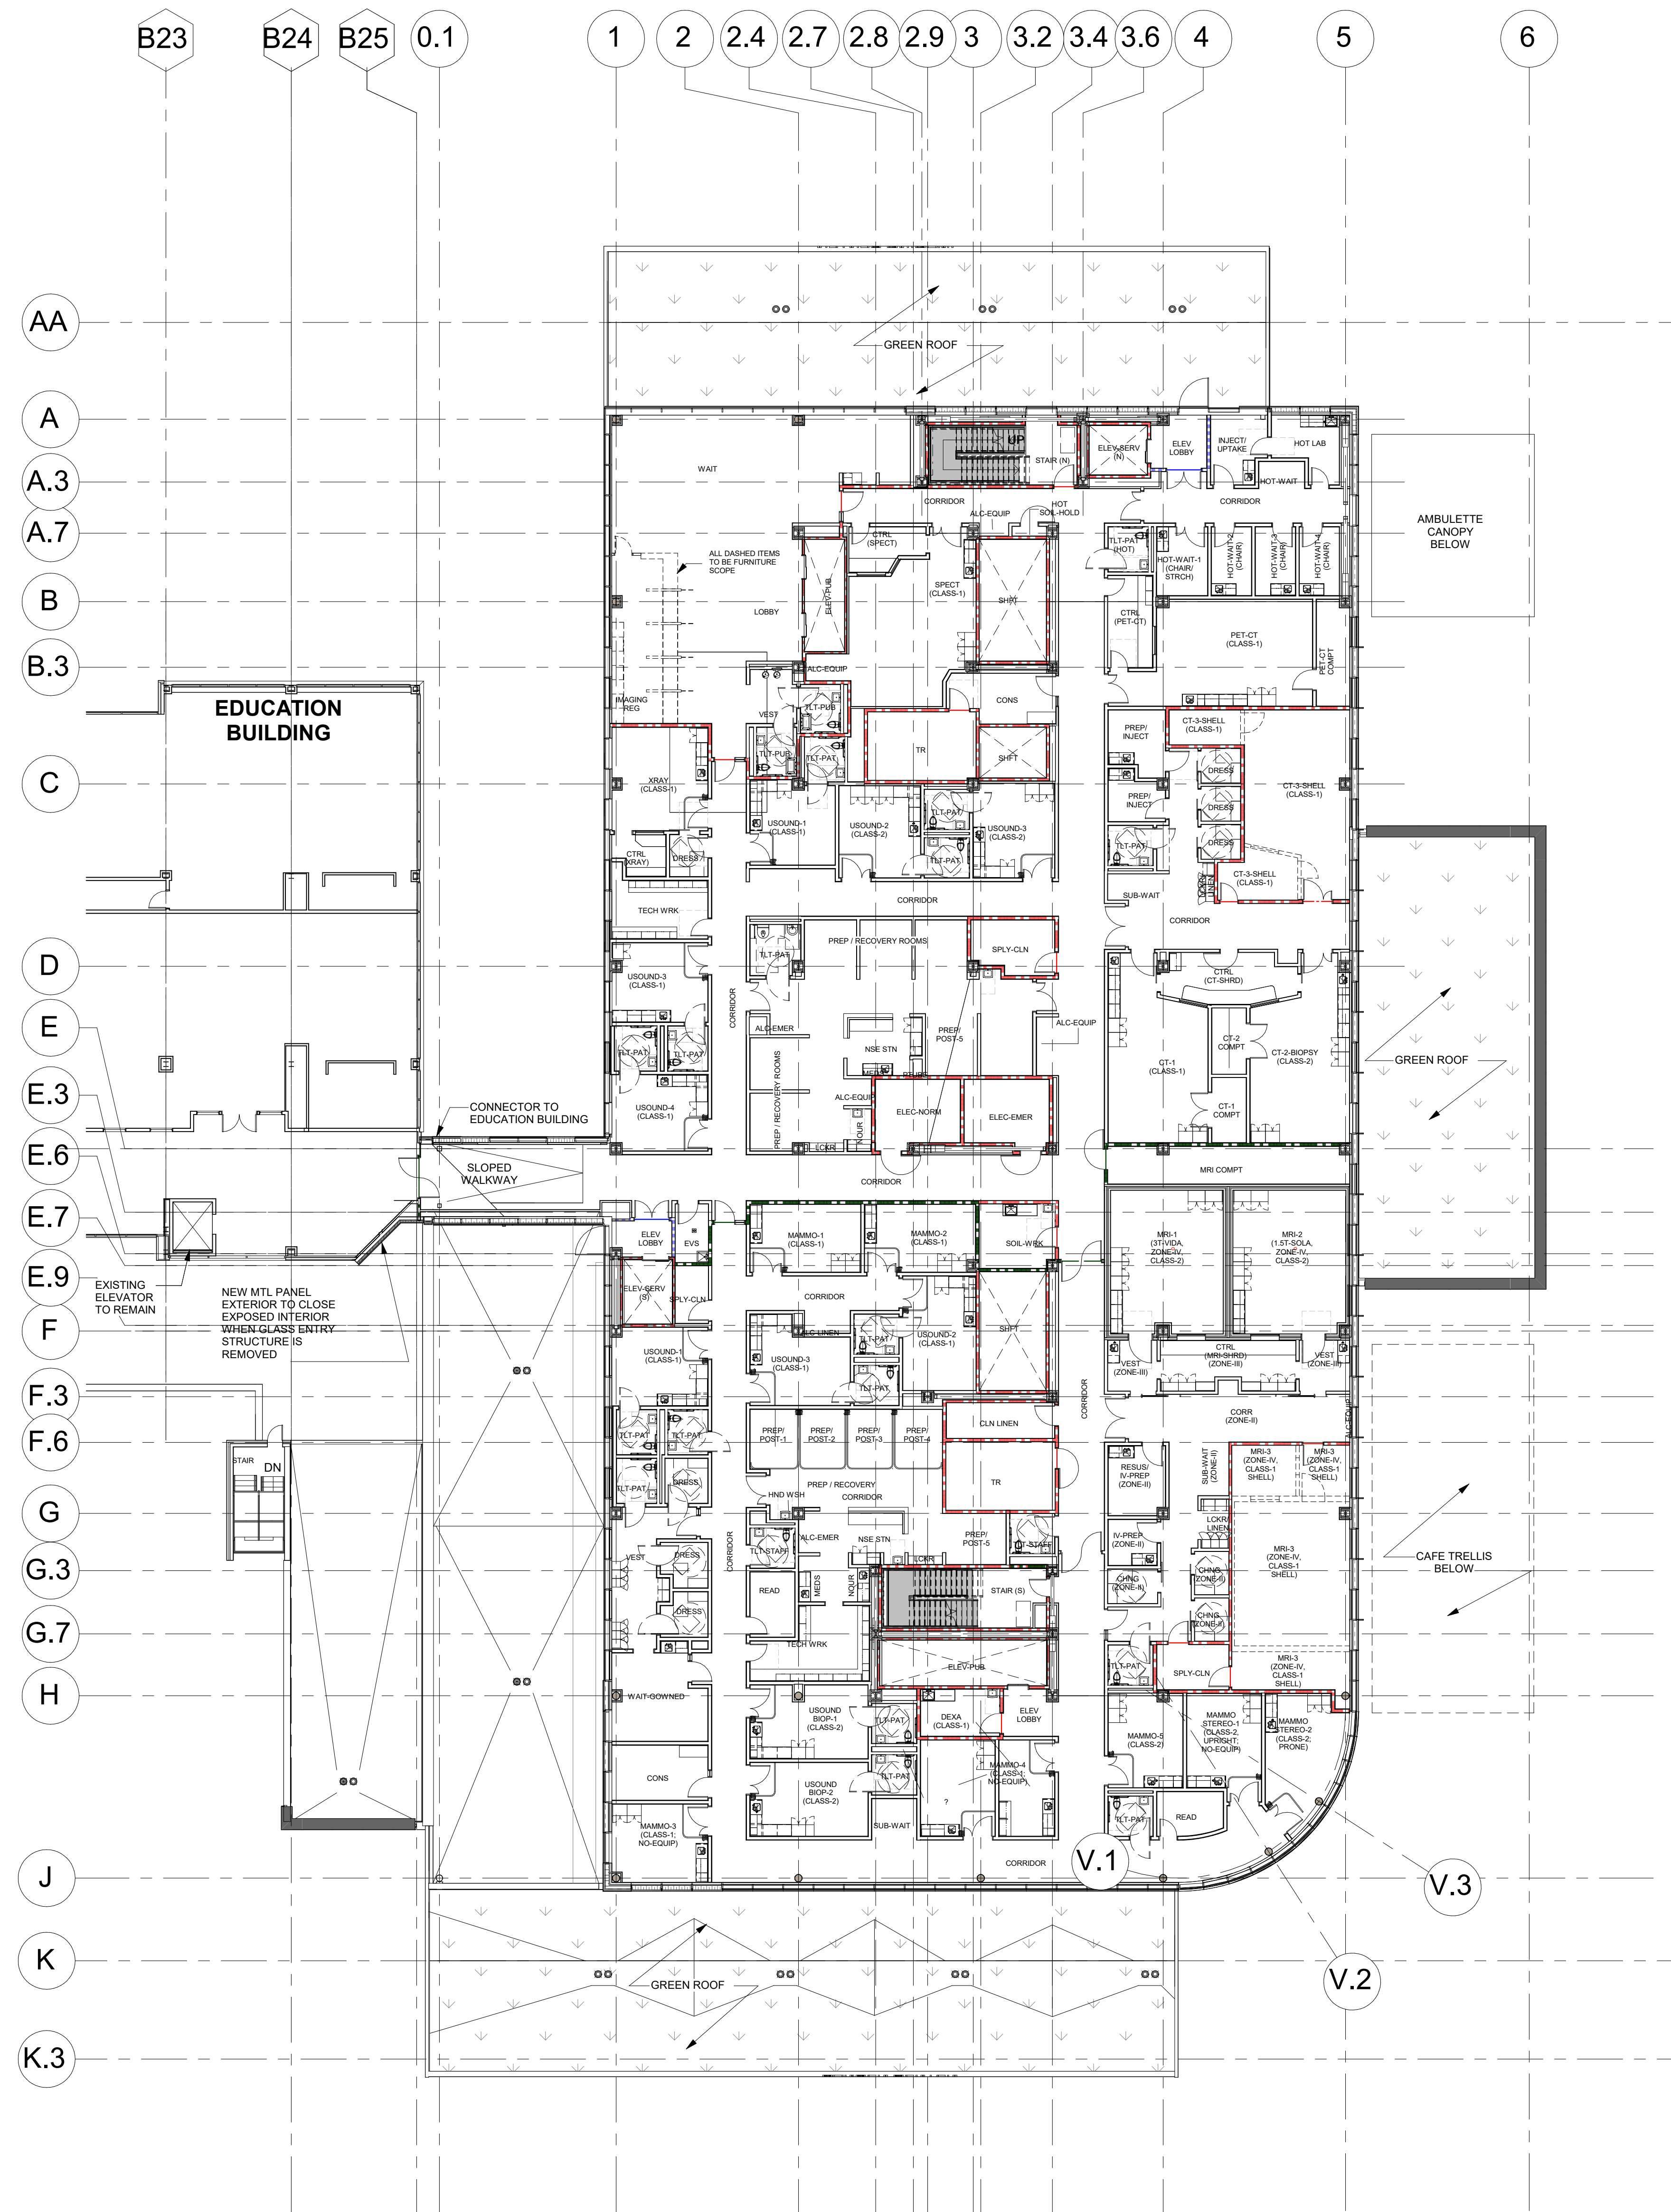


1 LEVEL 2 PLAN - CCIC
SCALE 1/16" = 1'-0"



1 Plainsboro Road
Plainsboro, NJ 08536

**SHEPLEY
BULFINCH**

99 Chauncy Street 4th Floor
Boston, MA 02111
T:617.423.1700 | F:800.934.9691
shepleybulfinch.com

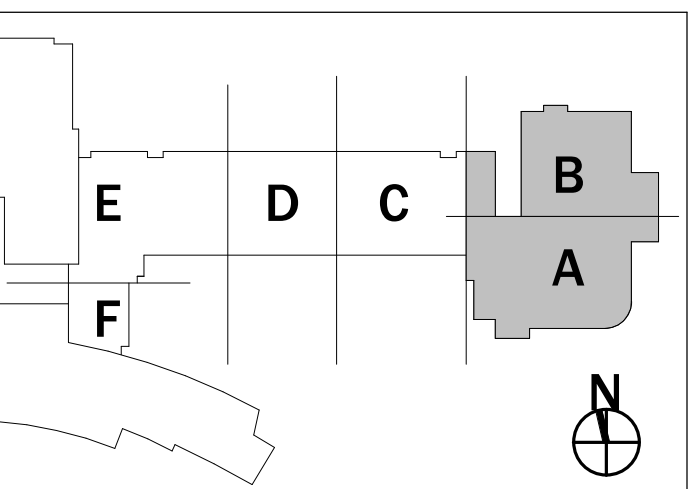[illegible]


**PENN MEDICINE
PRINCETON
HEALTH CCIC**


1 Plainsboro Road
Plainsboro, NJ 08536
JOB NO: 5267.003

LEVEL 2 FLOOR PLAN - CCIC

A220-1-P0

07/31/2024 PACKAGE 0

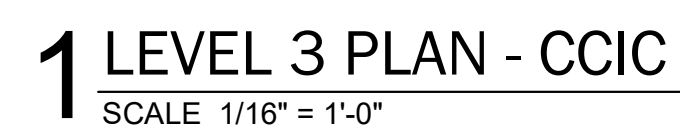

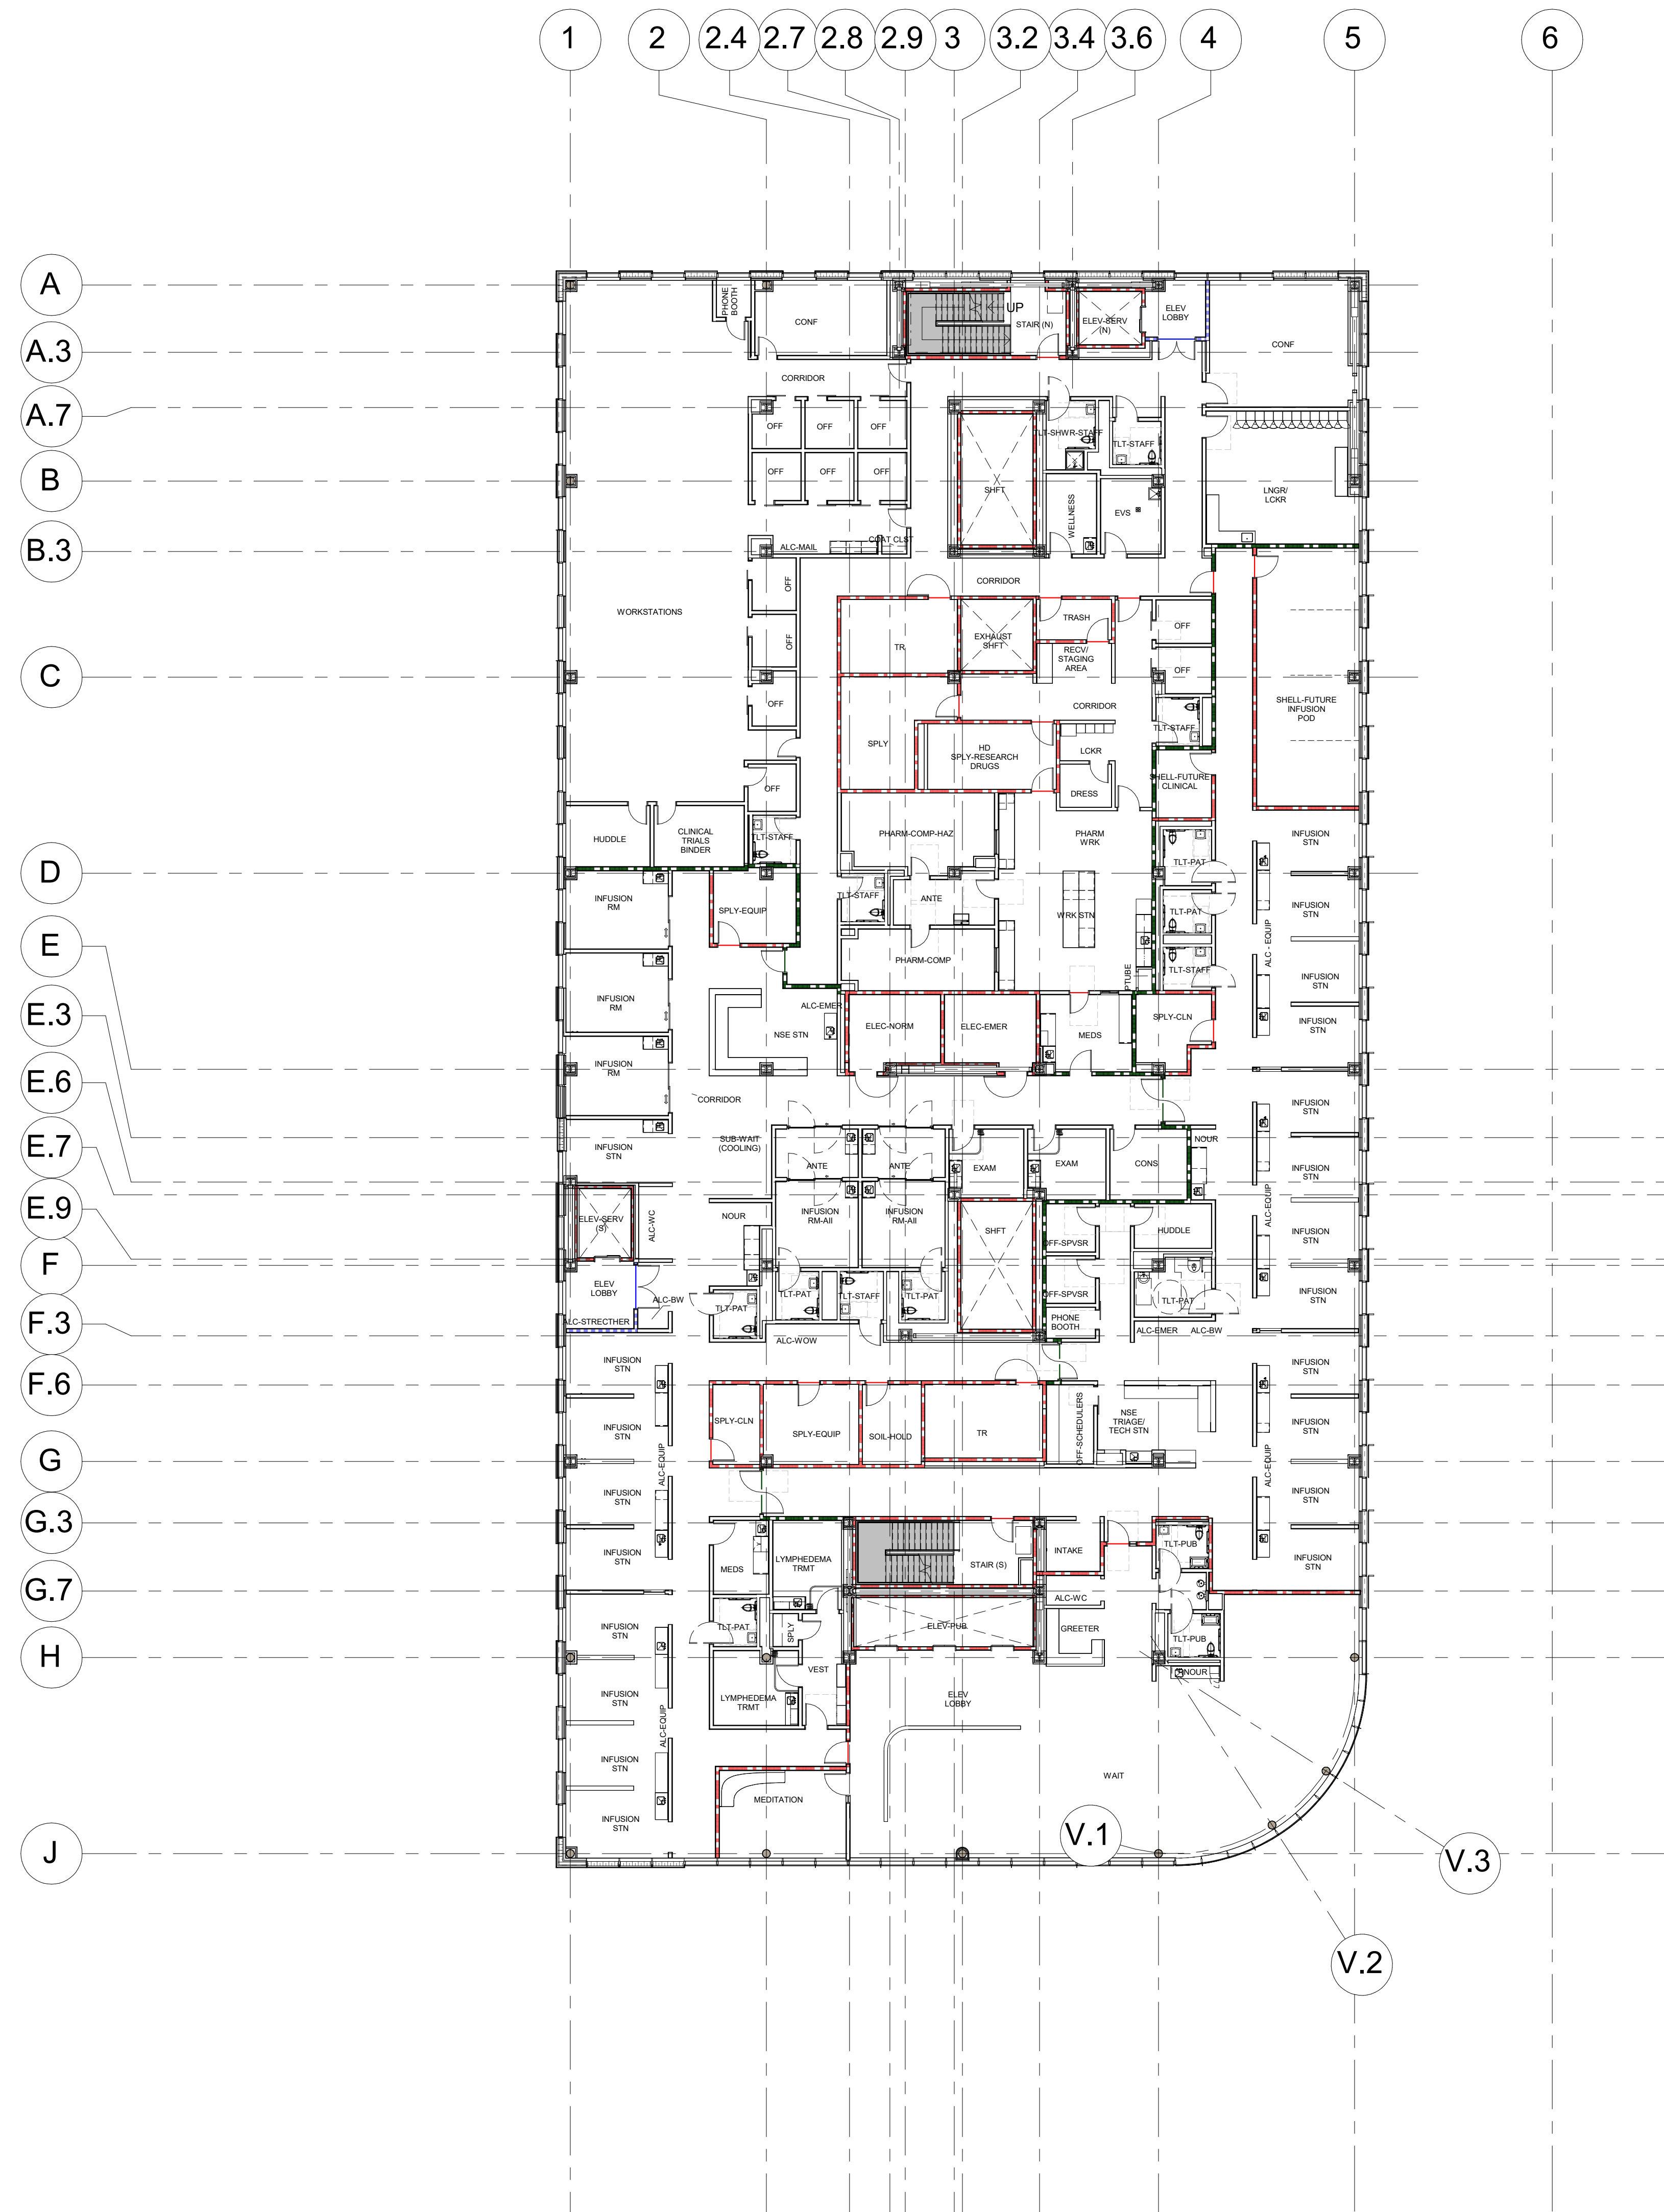

1 LEVEL 4 PLAN



SCALE 1/16" = 1'-0"



1 Plainsboro Road
Plainsboro, NJ 08536

**SHEPLEY
BULFINCH**

99 Chauncy Street 4th Floor
Boston, MA 02111
T:617.423.1700 | F:800.934.9691
shepleybulfinch.com

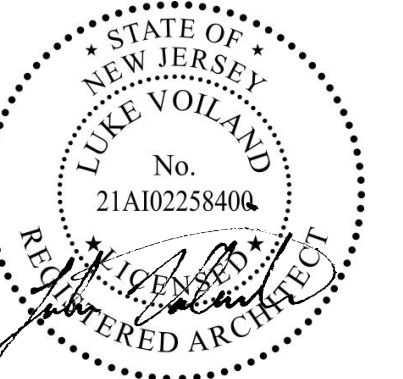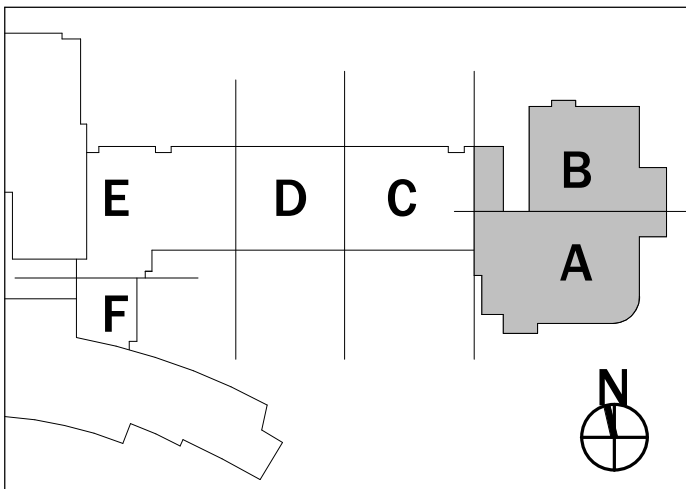[illegible]


**PENN MEDICINE
PRINCETON
HEALTH CCIC**

1 Plainsboro Road
Plainsboro, NJ 08536
JOB NO: 5267.003

LEVEL 4 FLOOR PLAN
- CCIC

A240-1-P0

07/31/2024 PACKAGE 0

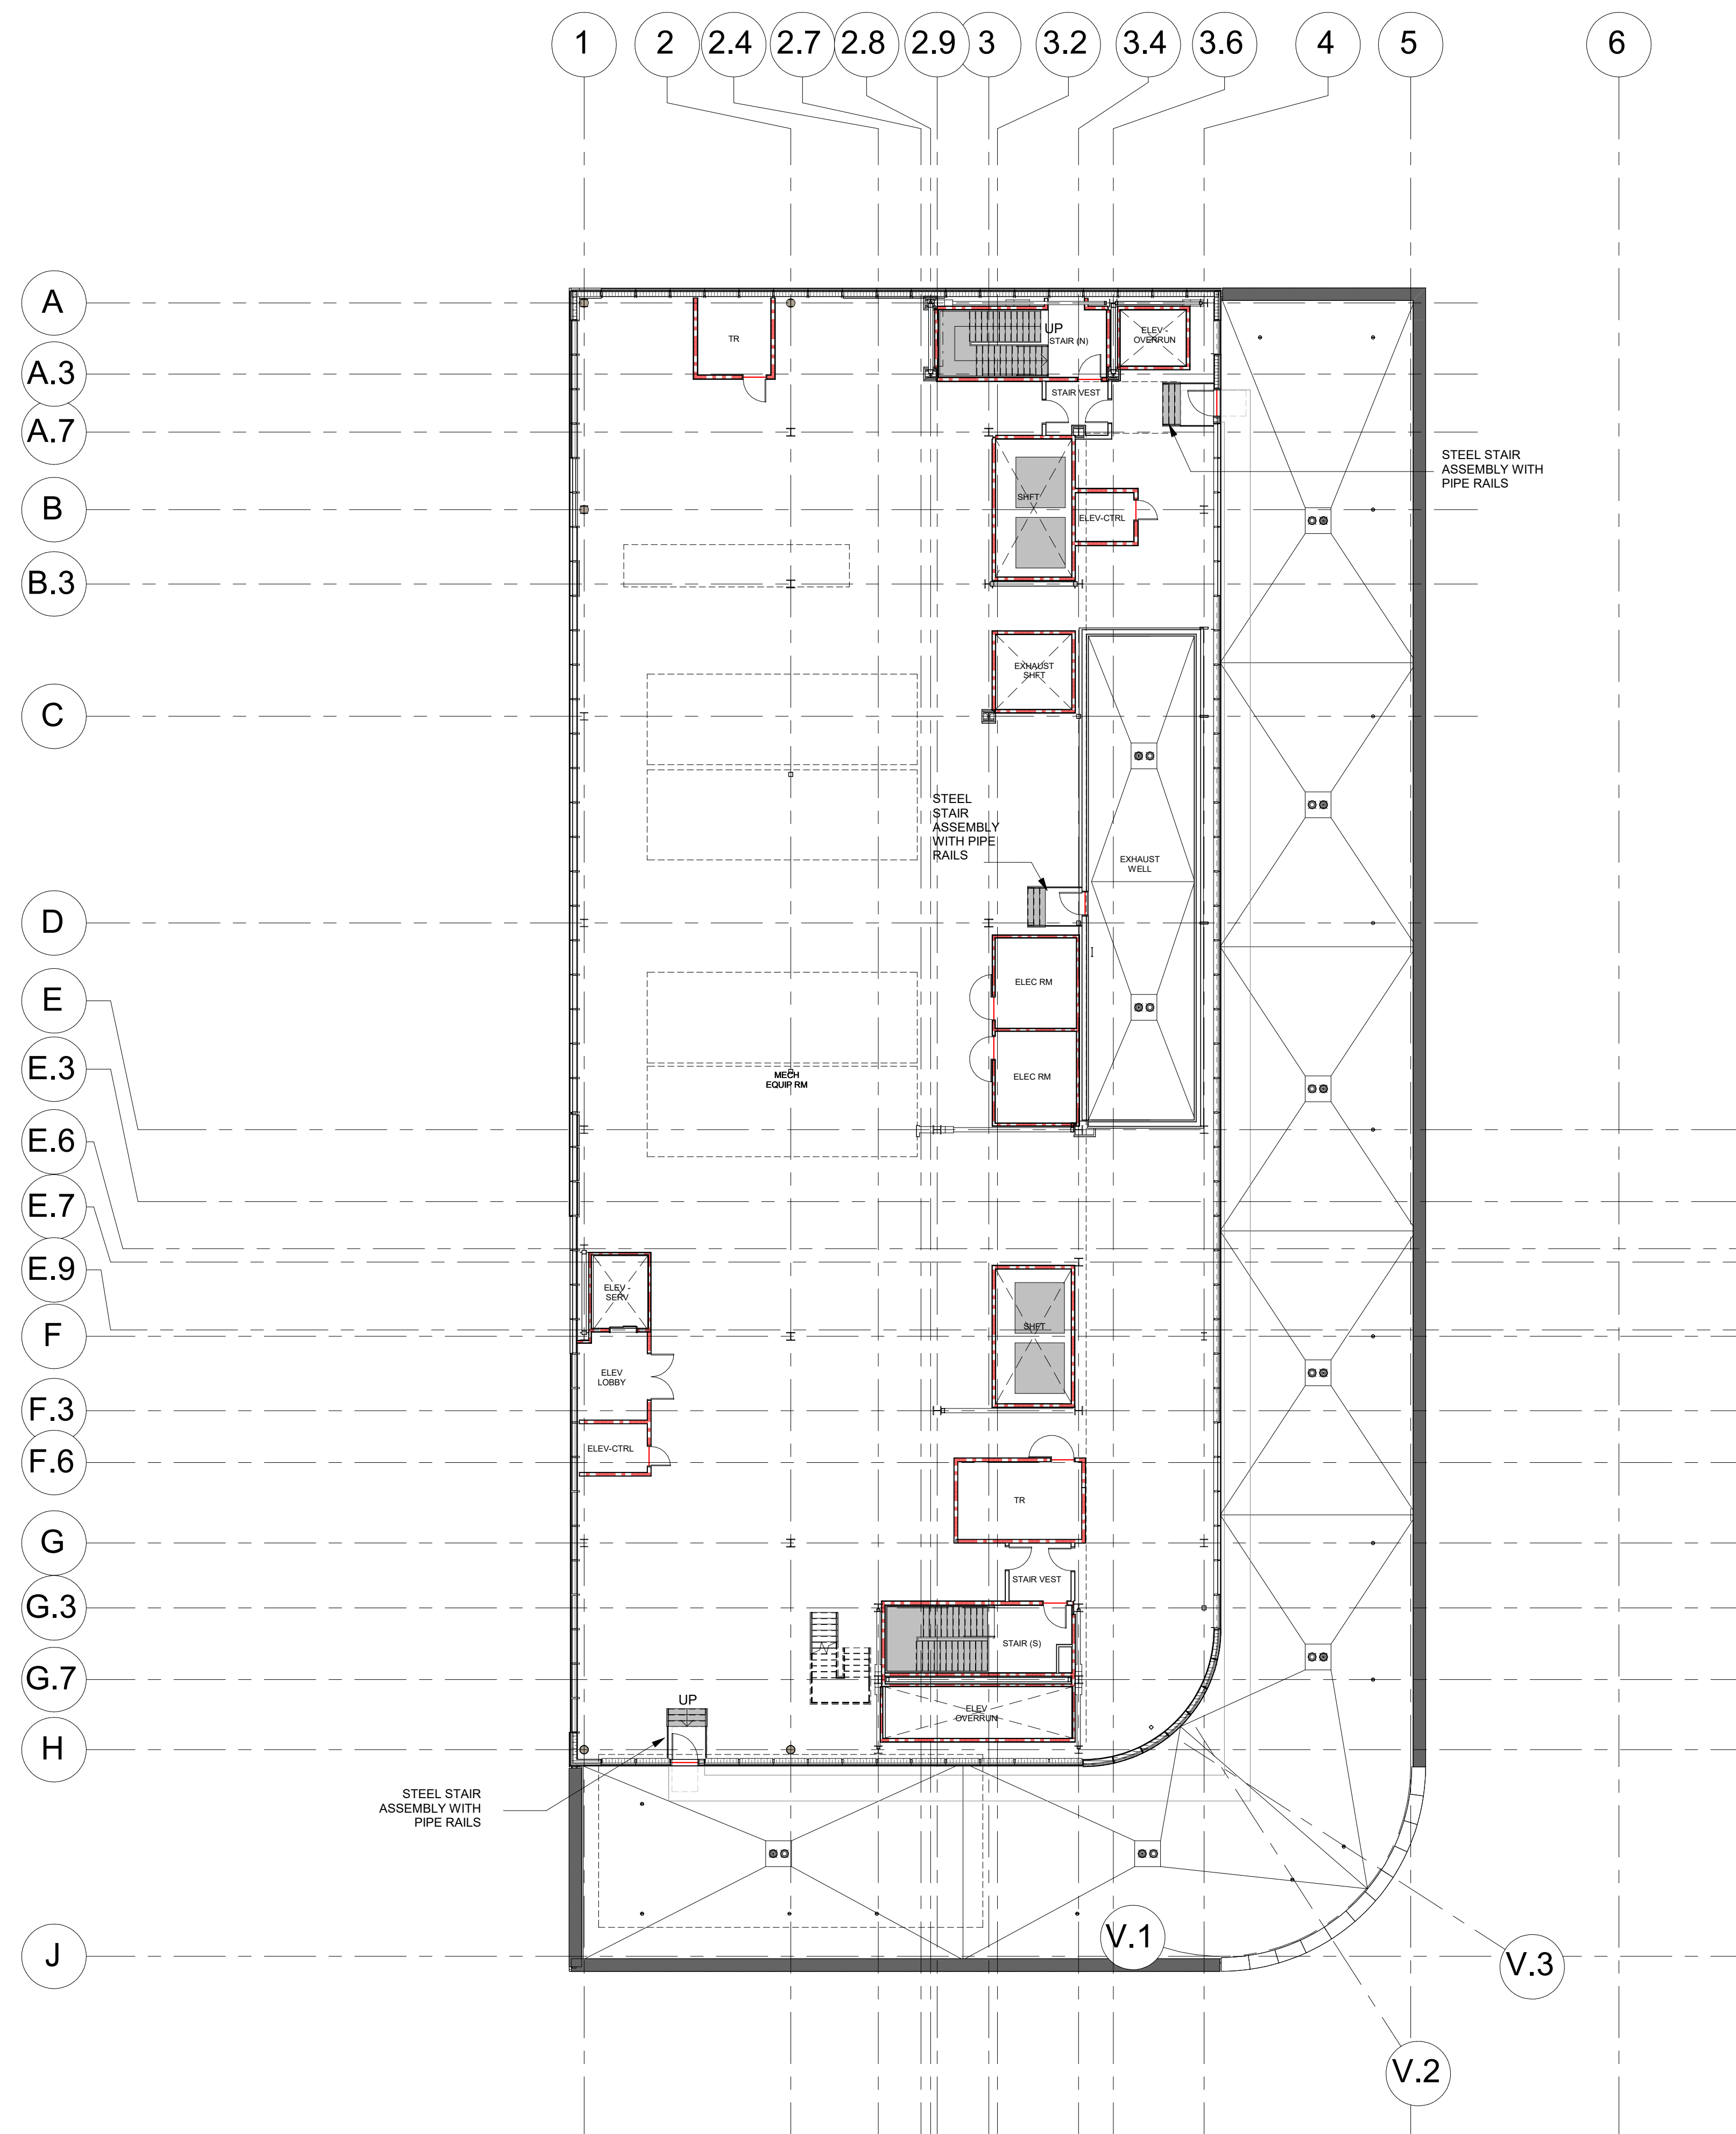

1 MECHANICAL FLOOR PLAN


SCALE 1/16" = 1'-0"



Plainsboro Road
Plainsboro, NJ 08536

**SHEPLEY
BULFINCH**

9 Chauncy Street 4th Floor
Boston, MA 02111
T: 617.423.1700 | F: 800.934.9691
hepleybulfinch.com

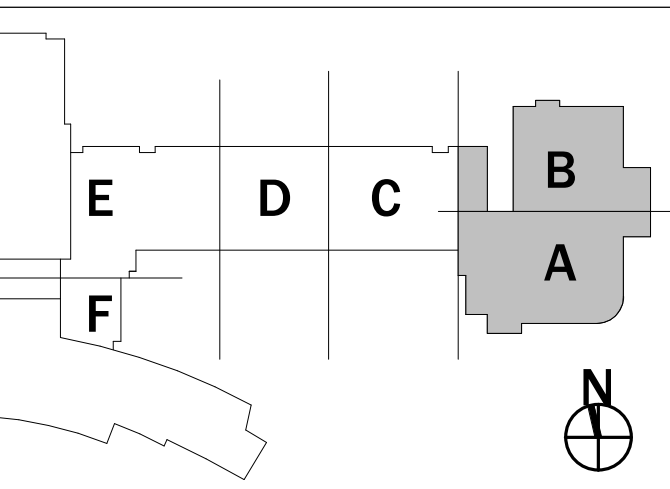[illegible]



PENN MEDICINE
PRINCETON
HEALTH CCIC

Plainsboro Road
Plainsboro, NJ 08536
OB NO: 5267.003

MECHANICAL FLOOR PLAN - CCIC

A250-1-P0

7/31/2024 PACKAGE 0

 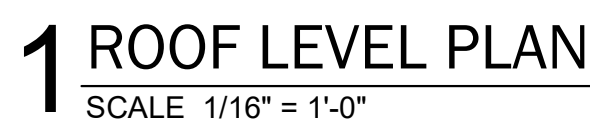

**SHEPLEY
BULFINCH**

99 Chauncy Street 4th Floor
Boston, MA 02111
T:617.423.1700 | F:800.934.9691
shepleybulfinc.com



1 Plainsboro Road
Plainsboro, NJ 08536
JOB NO: 5267.003



ROOF PLAN - CCIC

A260-1-P0

07/31/2024 PACKAGE 0



© 2024 BY SHEPLEY BULFINCH

ARCHITECT

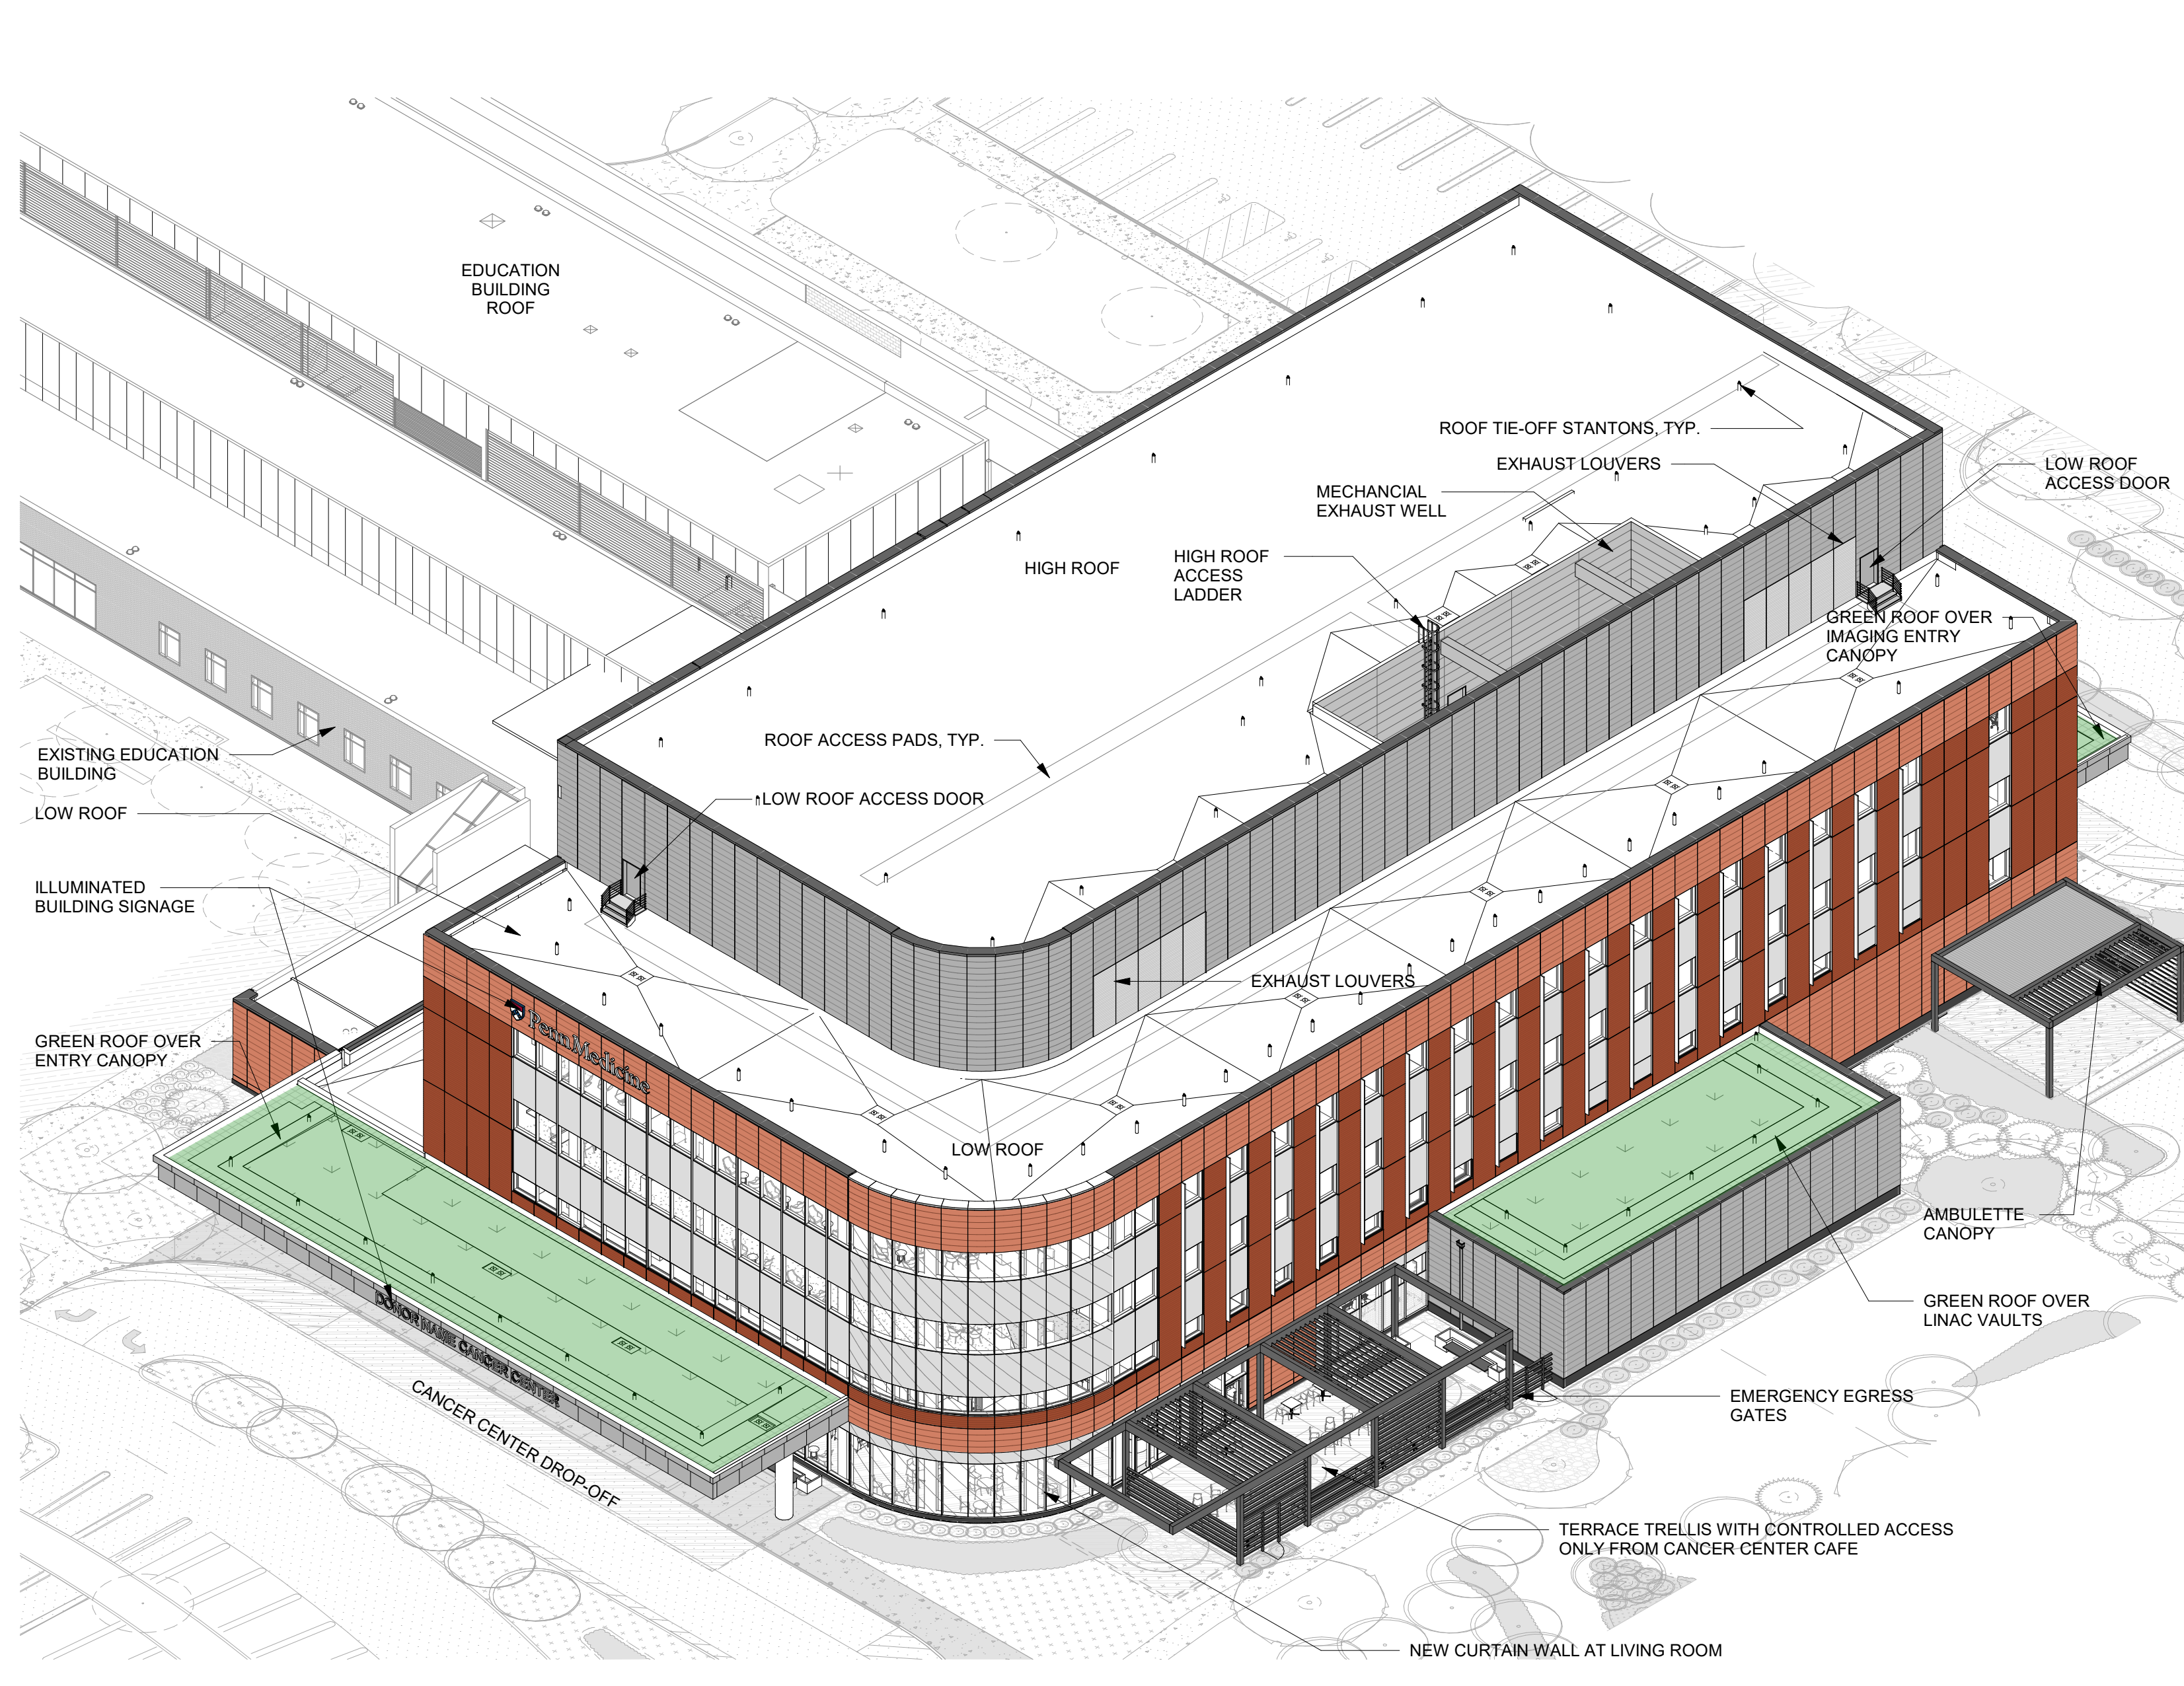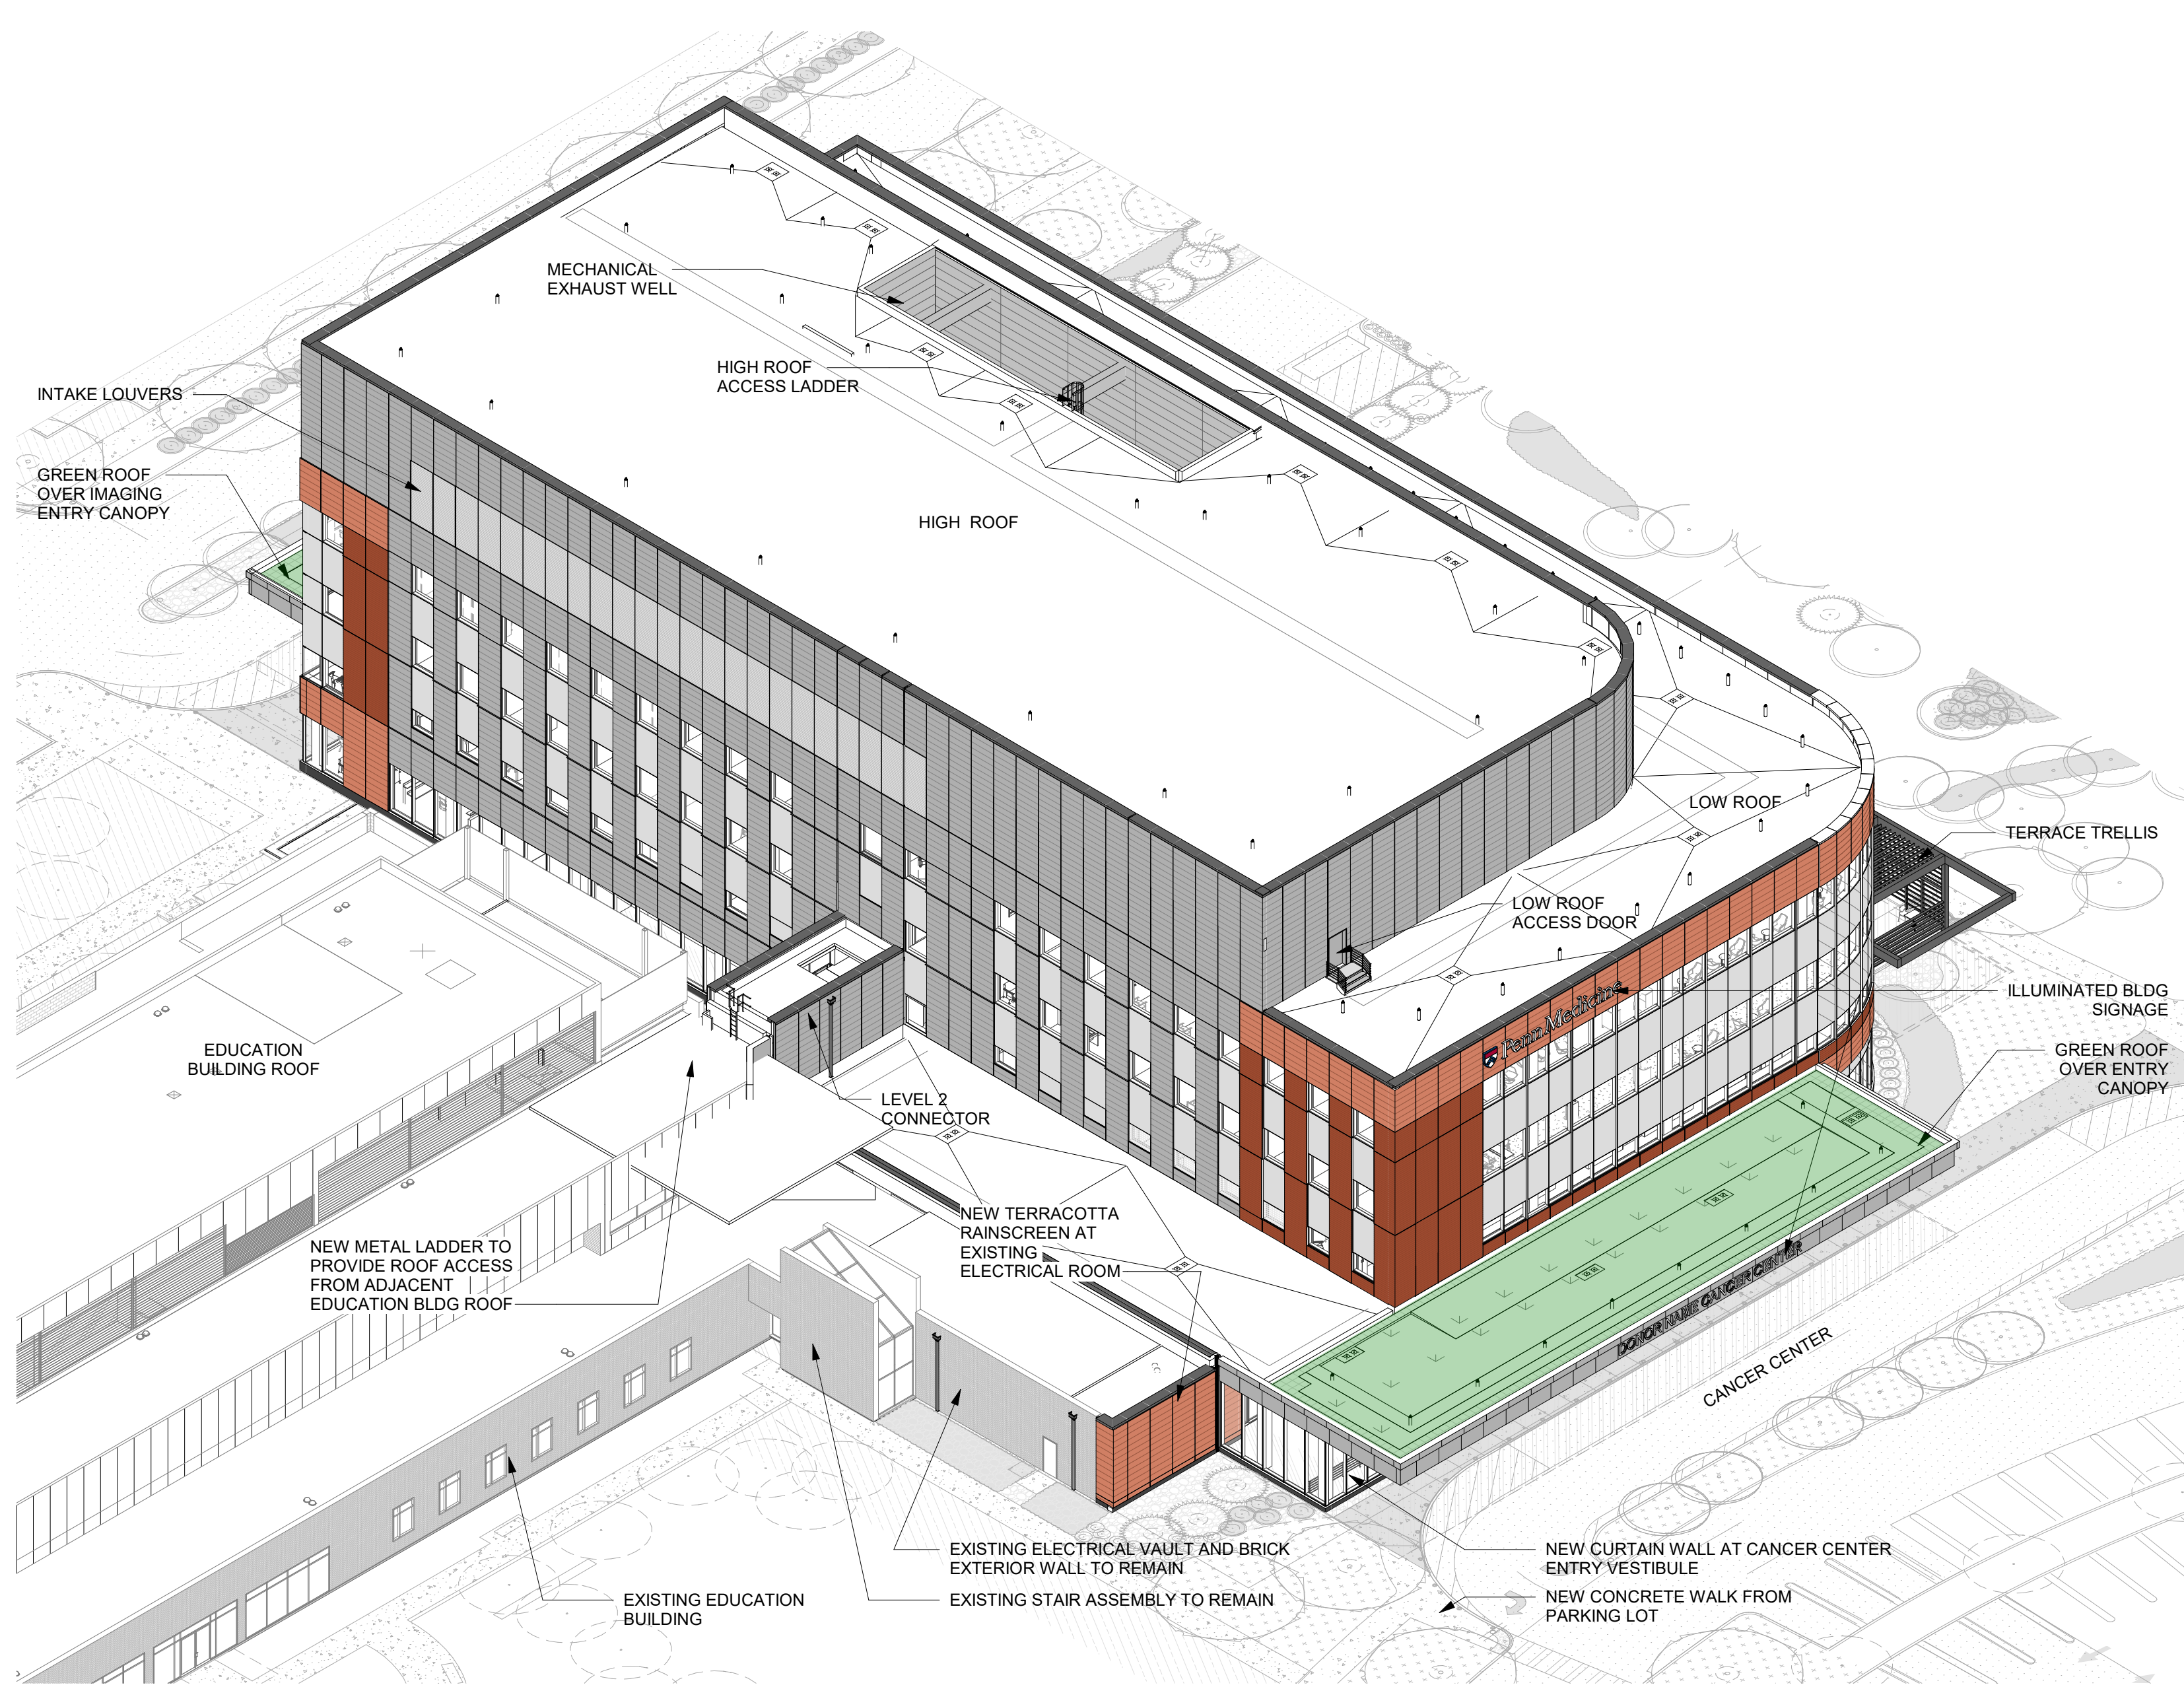

1 SOUTHWEST AXONOMETRIC

2 SOUTHEAST AXONOMETRIC

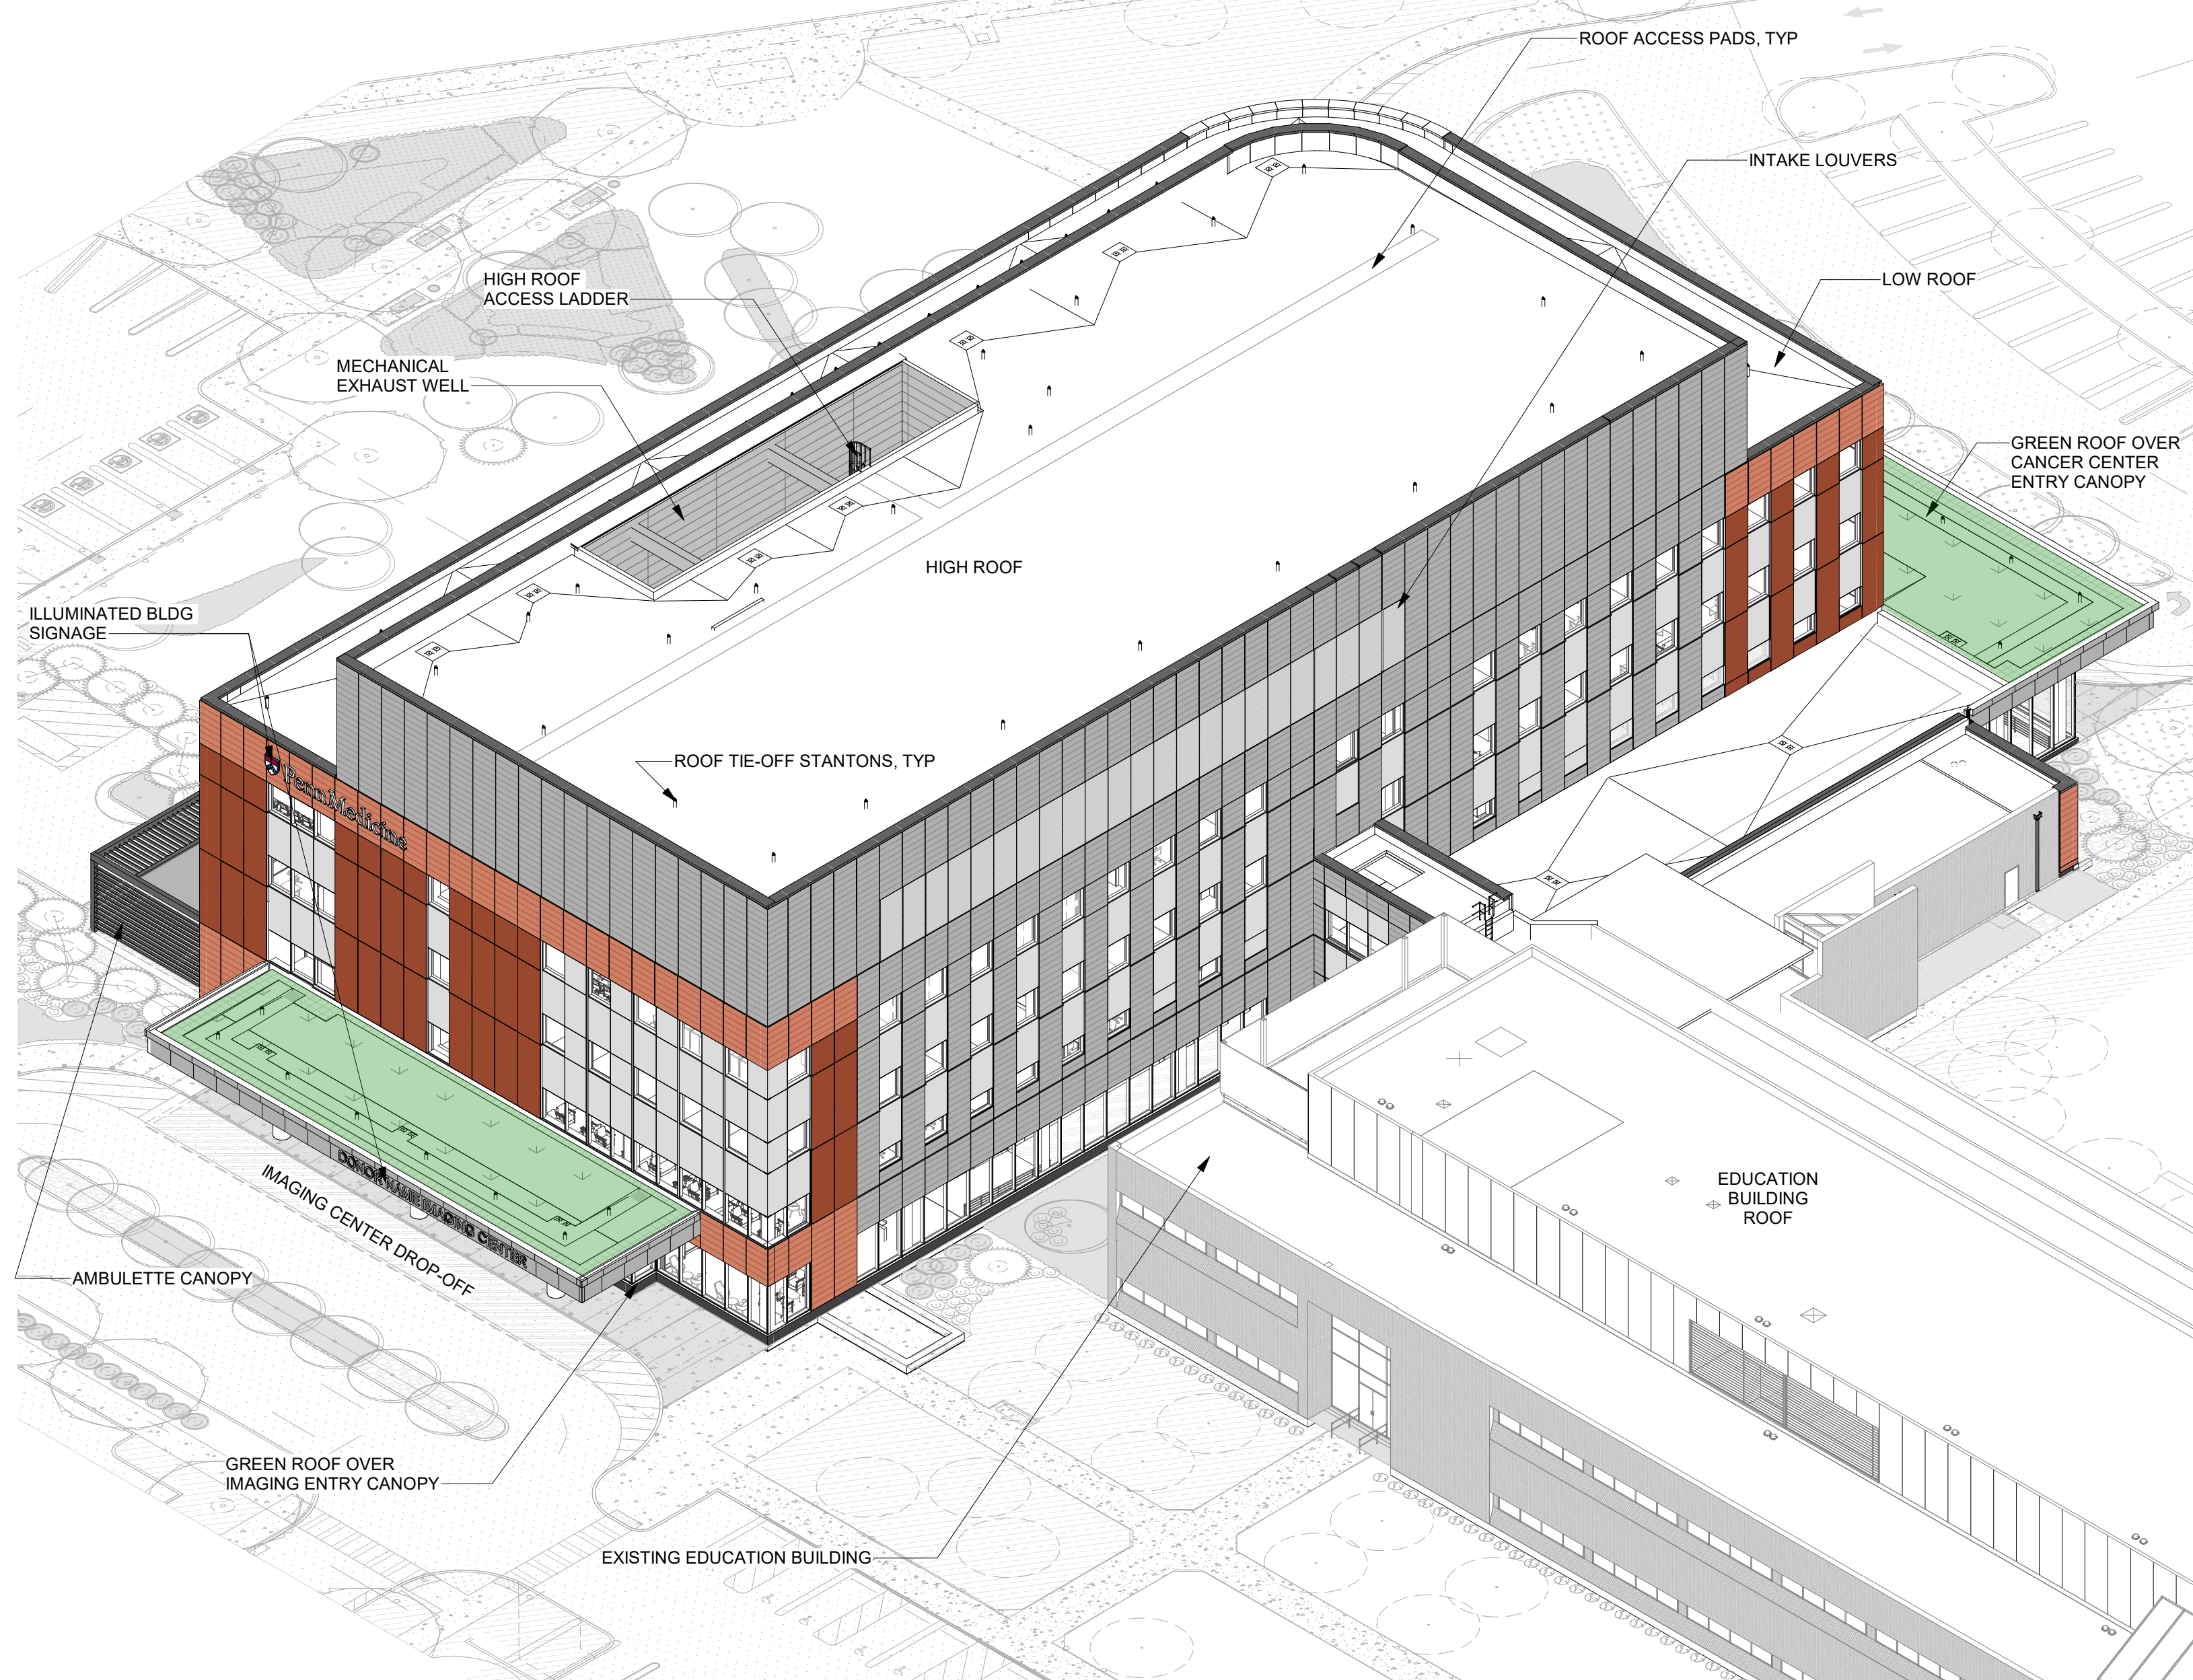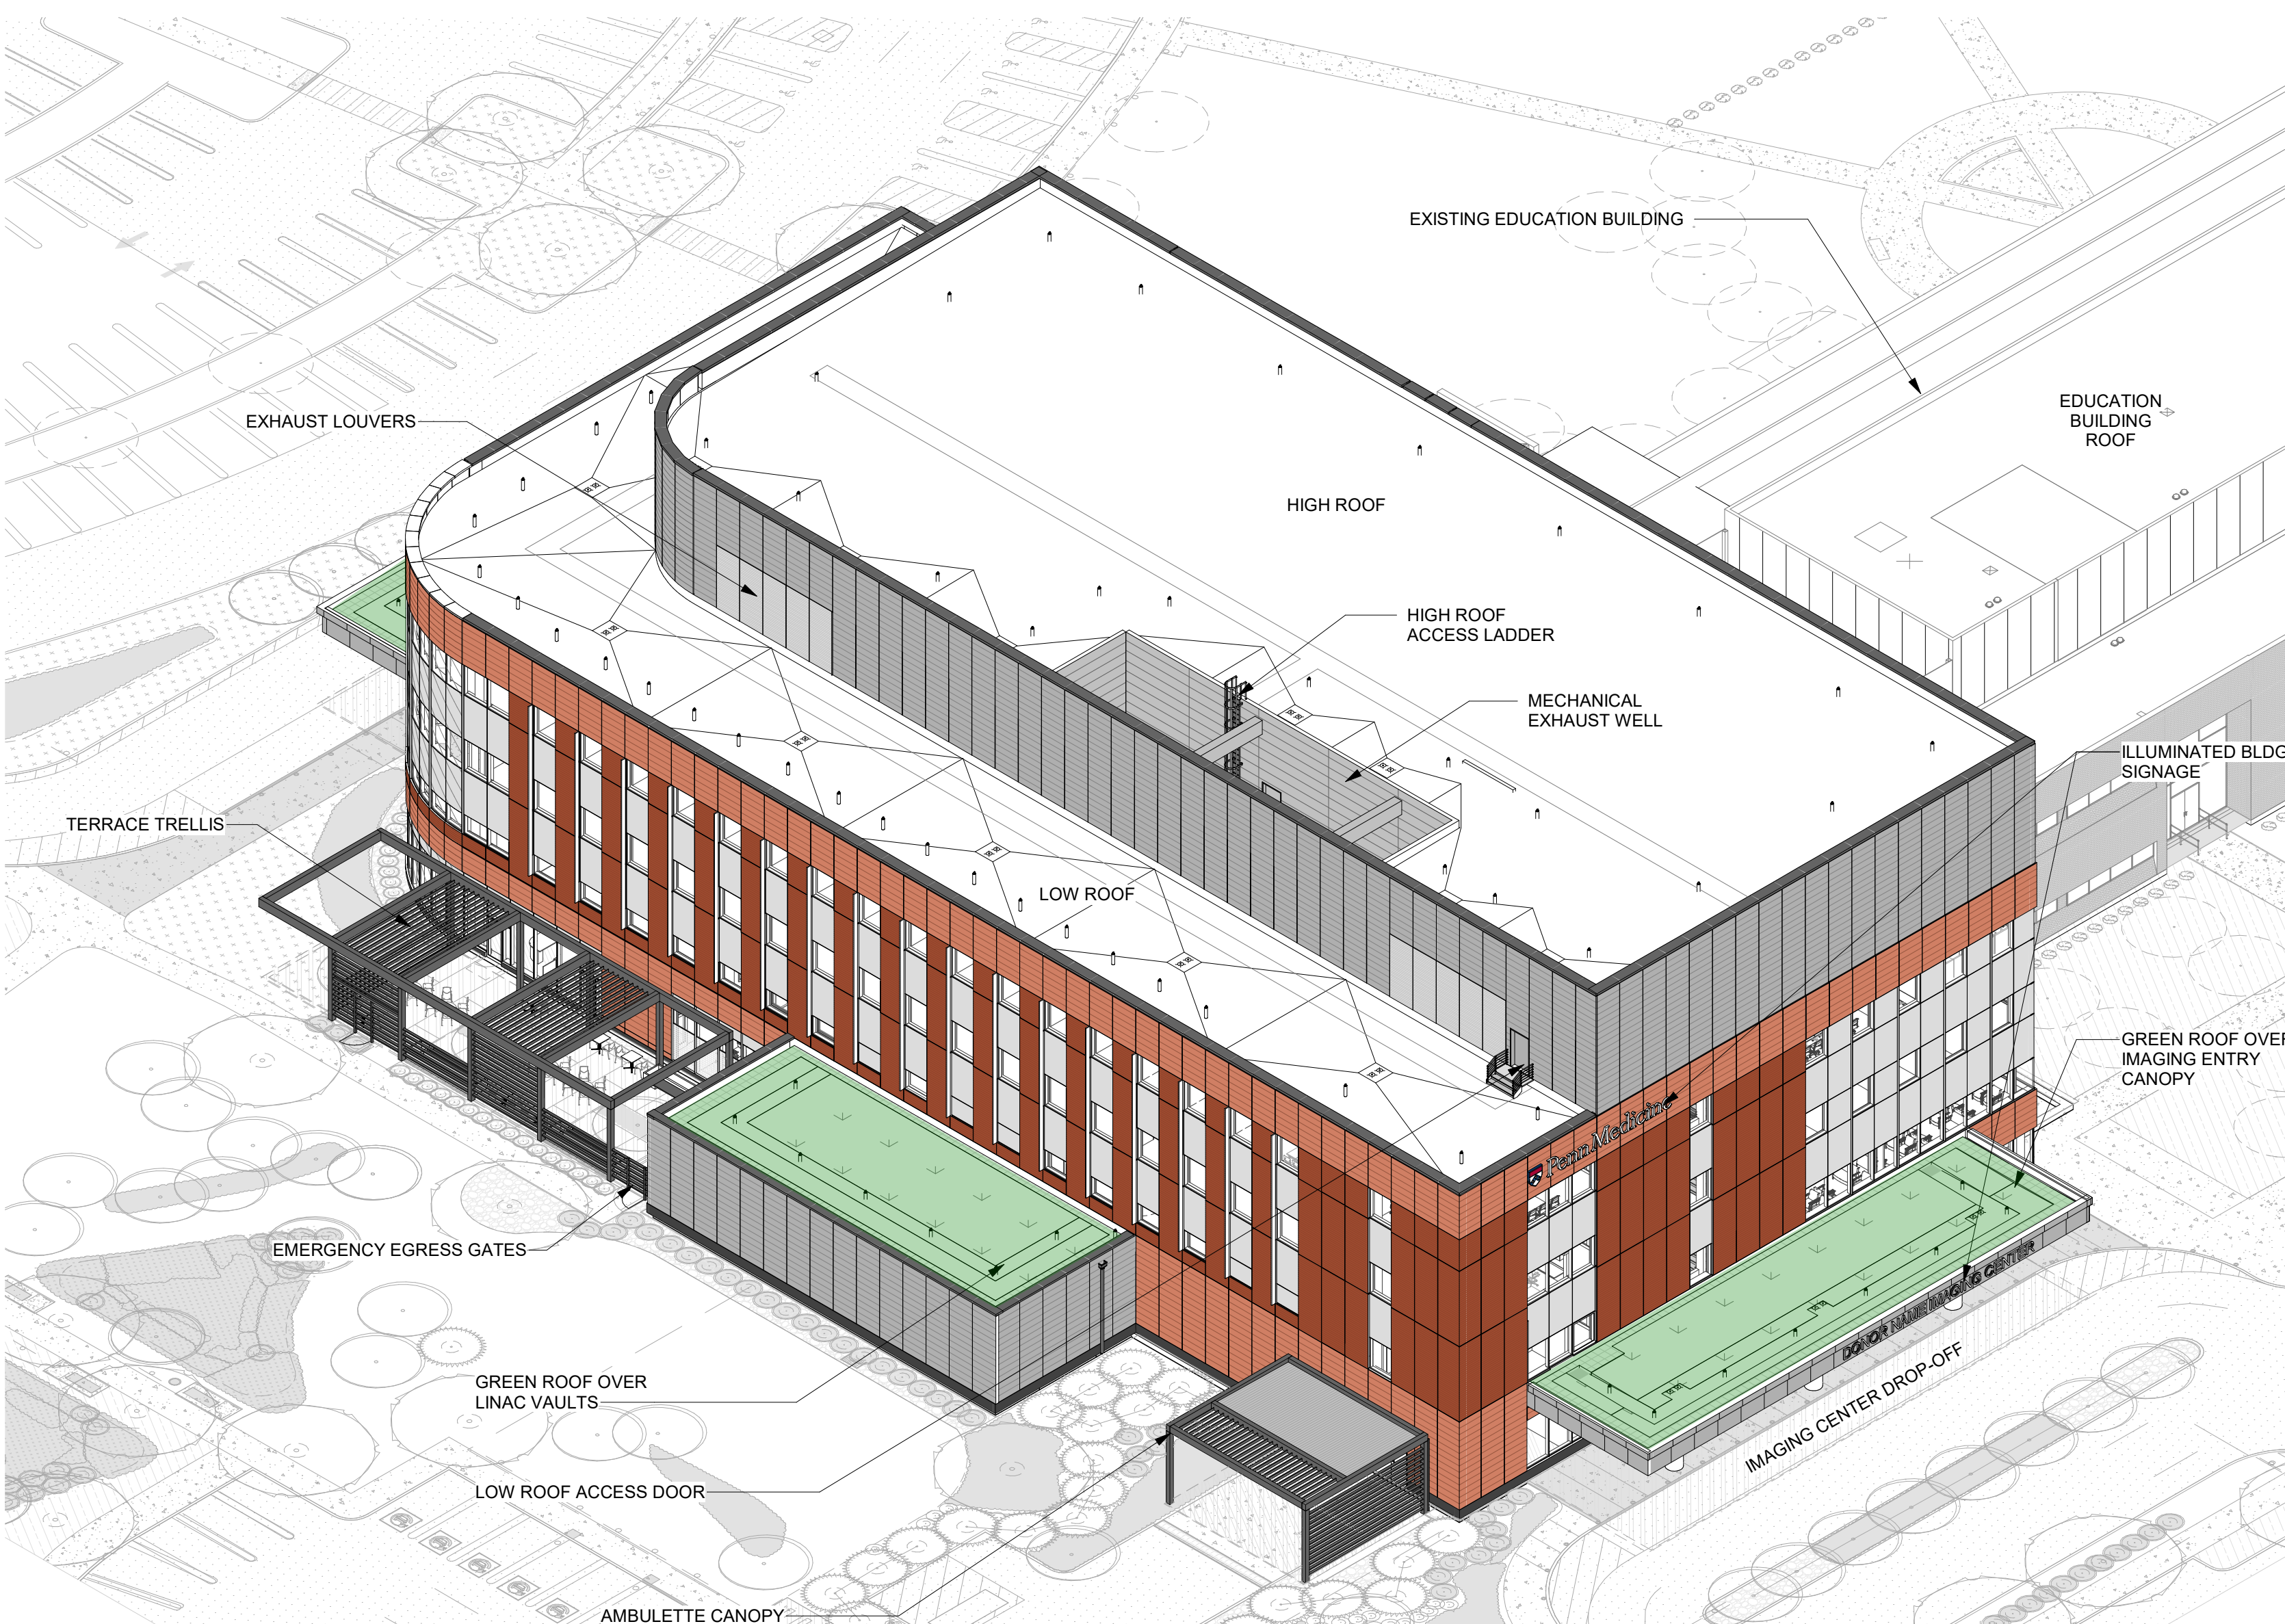

3 NORTHEAST AXONOMETRIC

4 NORTHWEST AXONOMETRIC

10/17/2024 9:46:58 AM
Autodesk Docs 10287 Penn Medicine Princeton Health/PHS-SHEPLEY-BULFINCH-2024-10
PENN MEDICINE PRINCETON HEALTH CCIC


THE ORIGINAL OF THIS DRAWING IS 30" X 42". IF THIS COPY IS ANY OTHER SIZE, IT HAS EITHER BEEN REDUCED OR ENLARGED. TAKE APPROPRIATE PRECAUTIONS ACCORDINGLY.




1 Plainsboro Road
Plainsboro, NJ 08536

SHEPLEY BULFINCH

99 Chauncy Street 4th Floor
Boston, MA 02111
T: 617.423.1700 | F: 800.934.9691
shepleybulfinc.com

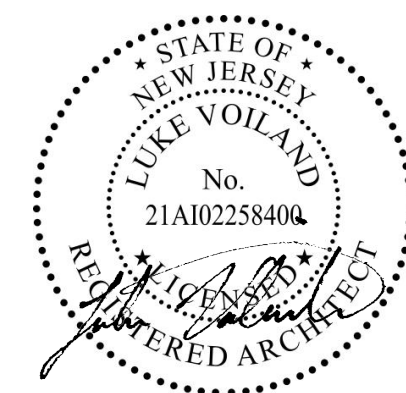

NO.	DATE	DESCRIPTION
1	10/18/24	CANOPY SIGNAGE

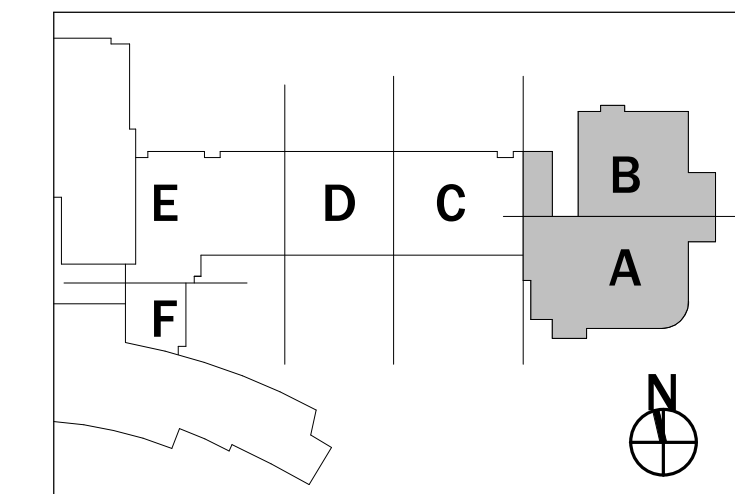


PENN MEDICINE PRINCETON HEALTH CCIC

1 Plainsboro Road
Plainsboro, NJ 08536
JOB NO: 5267.003


BUILDING AXONOMETRICS

A400-P0

07/31/2024 PACKAGE 0

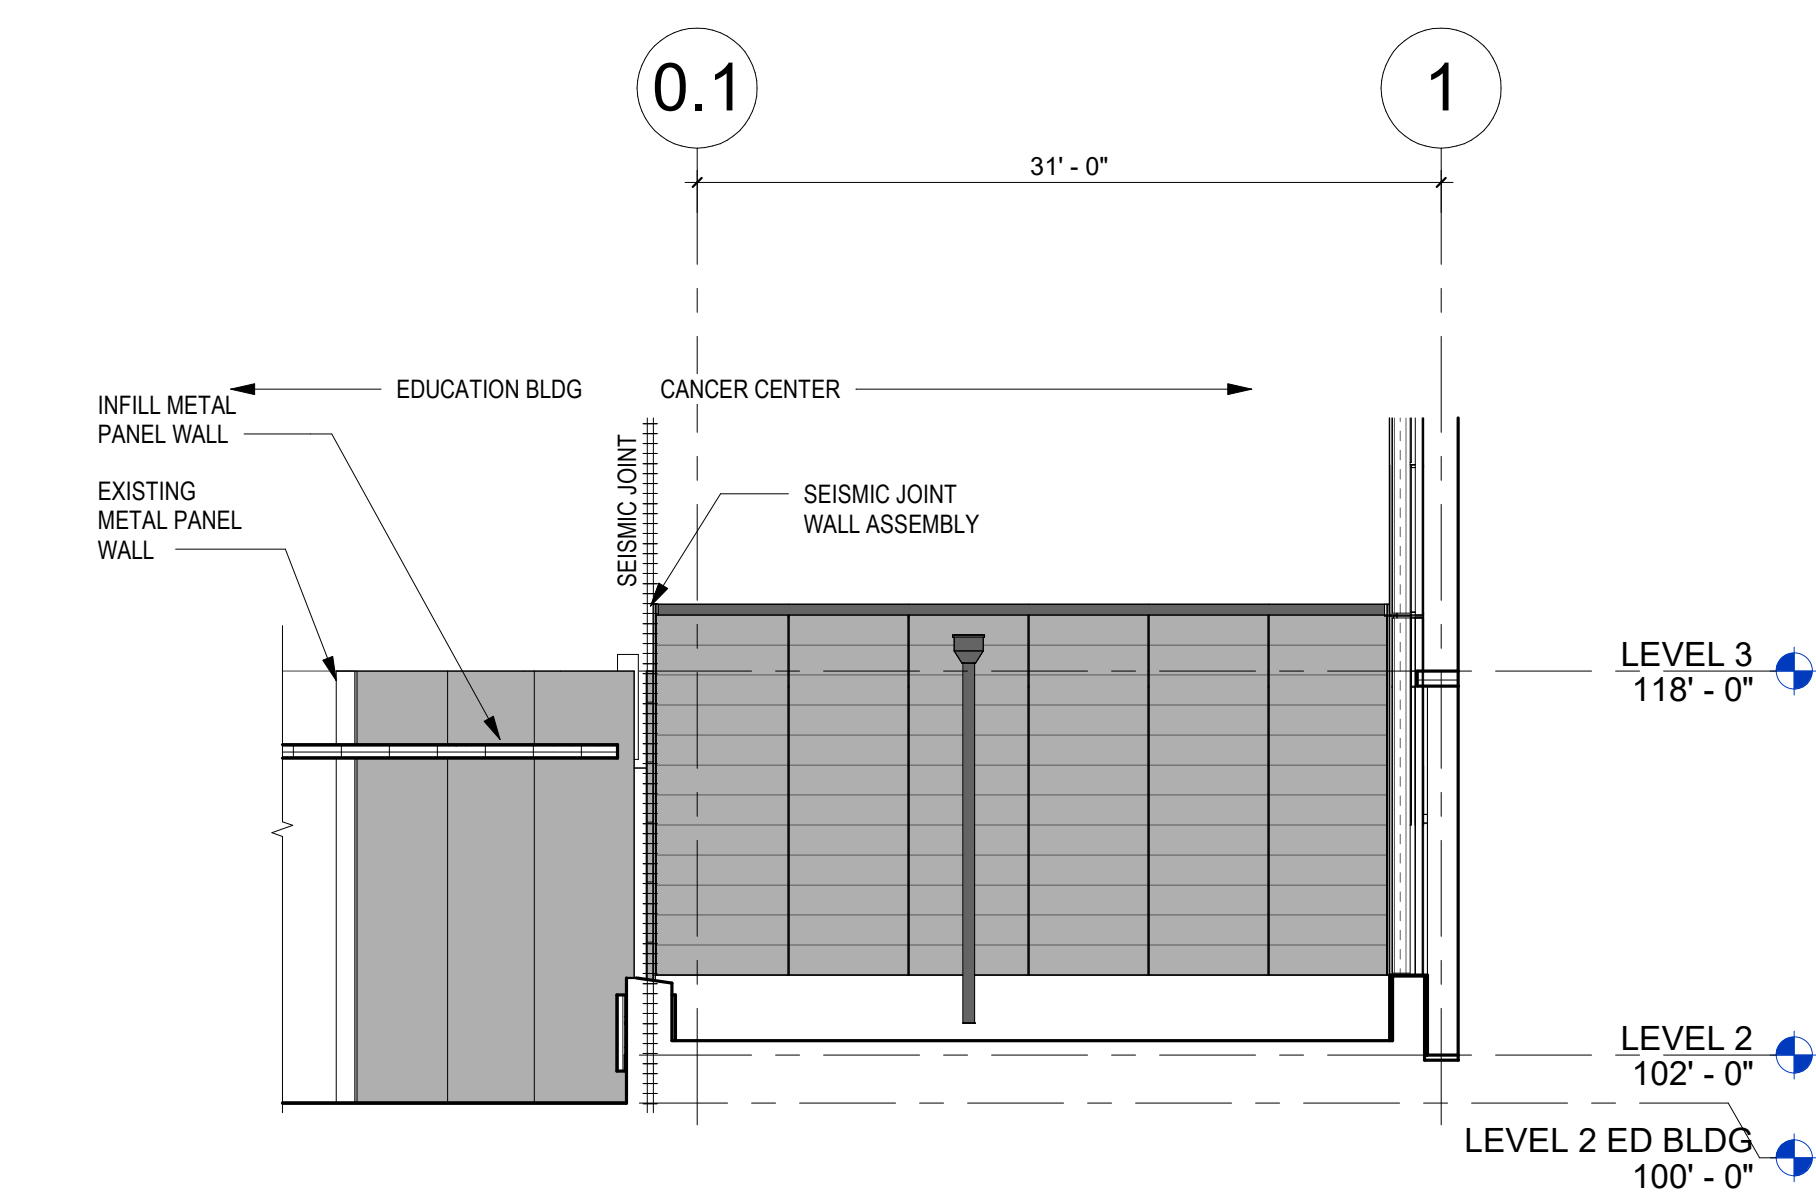

2 CONNECTOR L2 SOUTH ELEVATION
SCALE 1/8" = 1'-0"

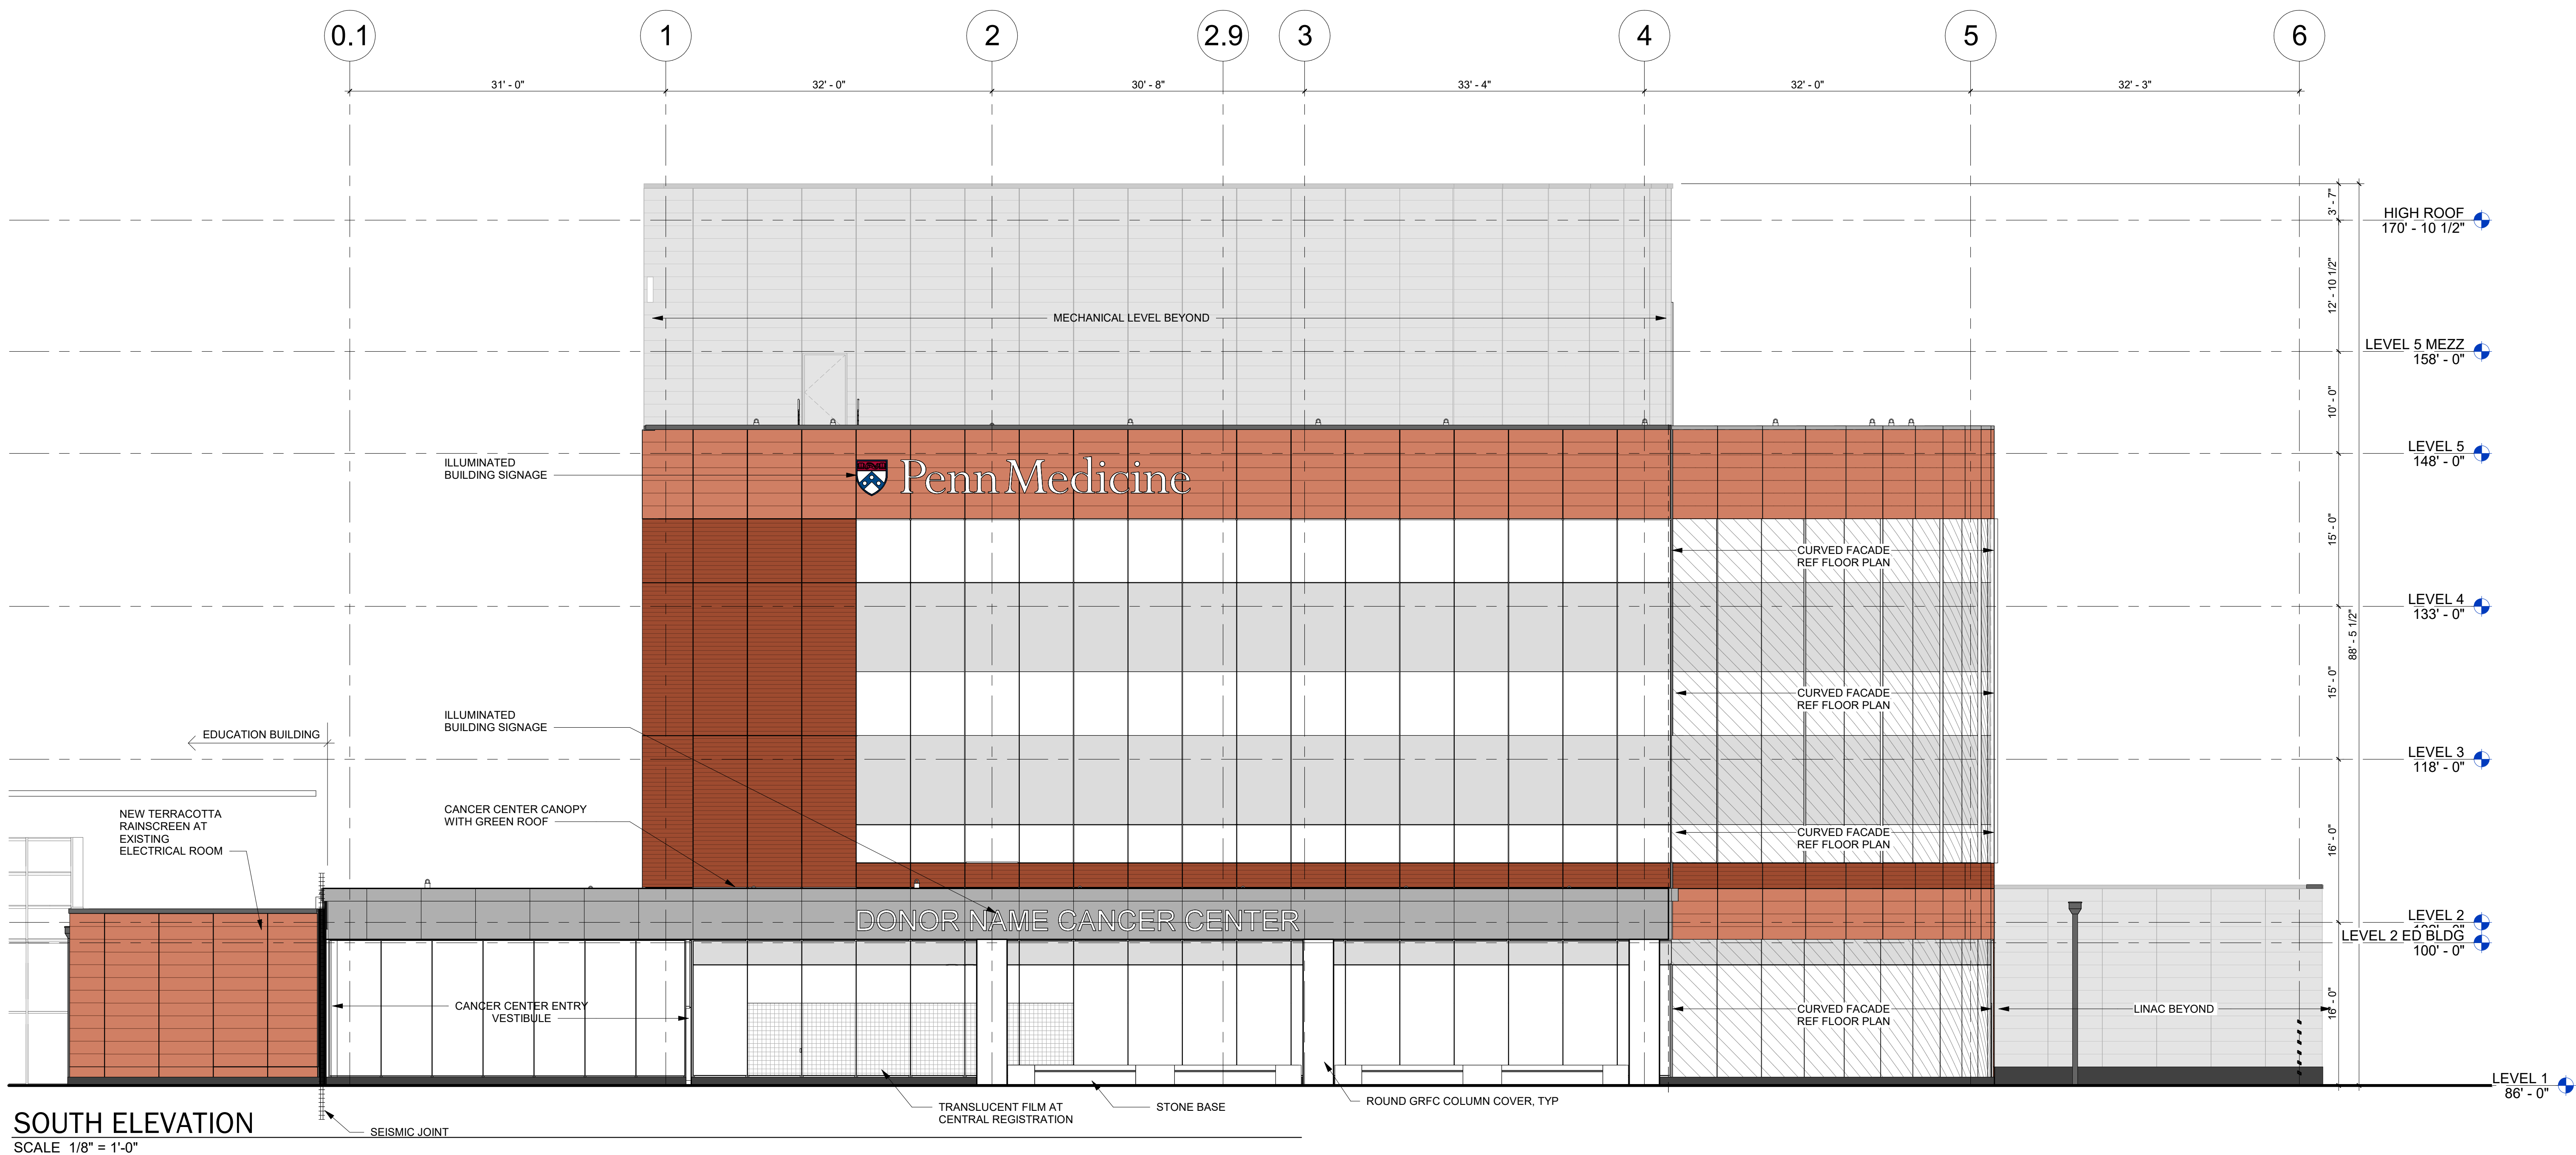

SOUTH ELEVATION
SCALE 1/8" = 1'-0"

MATERIAL LEGEND

- TER-01 TERRACOTTA FLAT
- TER-02 TERRACOTTA RIBBED
- MPL METAL PANEL
- LVR LOUVER
- STONE
- GLS-01 FLAT VISION
- GLS-02 FLAT SPANDREL
- GLS-03 CURVED VISION
- GLS-04 CURVED SPANDREL
- GLS-05 PRIVACY GLASS
- GLS-06 GLASS FINS

EXTERIOR ELEVATION GENERAL NOTES


- MATERIAL SYMBOLS ON ELEVATIONS ARE TO DISPLAY THE EXTENT OF THE MATERIAL ONLY AND ARE NOT TO SCALE.
- REFER TO FACADE SYSTEM DRAWINGS FOR THE UNITIZED EXTERIOR WALL SYSTEM SCOPE AND DETAILS.




1 Plainsboro Road
Plainsboro, NJ 08536

SHEPLEY
BULFINCH

99 Chauncy Street 4th Floor
Boston, MA 02111
T: 617.423.1700 | F: 800.934.9691
shepleybulfinc.com

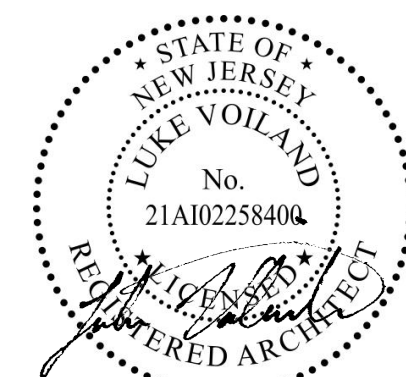

NO.	DATE	DESCRIPTION
1	10/18/24	CANOPY SIGNAGE

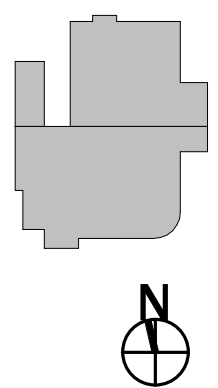

PENN MEDICINE
PRINCETON
HEALTH CCIC

1 Plainsboro Road
Plainsboro, NJ 08536
JOB NO: 5267.003

EXTERIOR
ELEVATIONS

A401-P0


07/31/2024 PACKAGE 0



1. MATERIAL SYMBOLS ON ELEVATIONS ARE TO DISPLAY THE EXTENT OF THE MATERIAL ONLY AND ARE NOT TO SCALE.
2. REFER TO FACADE SYSTEM DRAWINGS FOR THE UNITIZED EXTERIOR WALL SYSTEM SCOPE



A402-P0

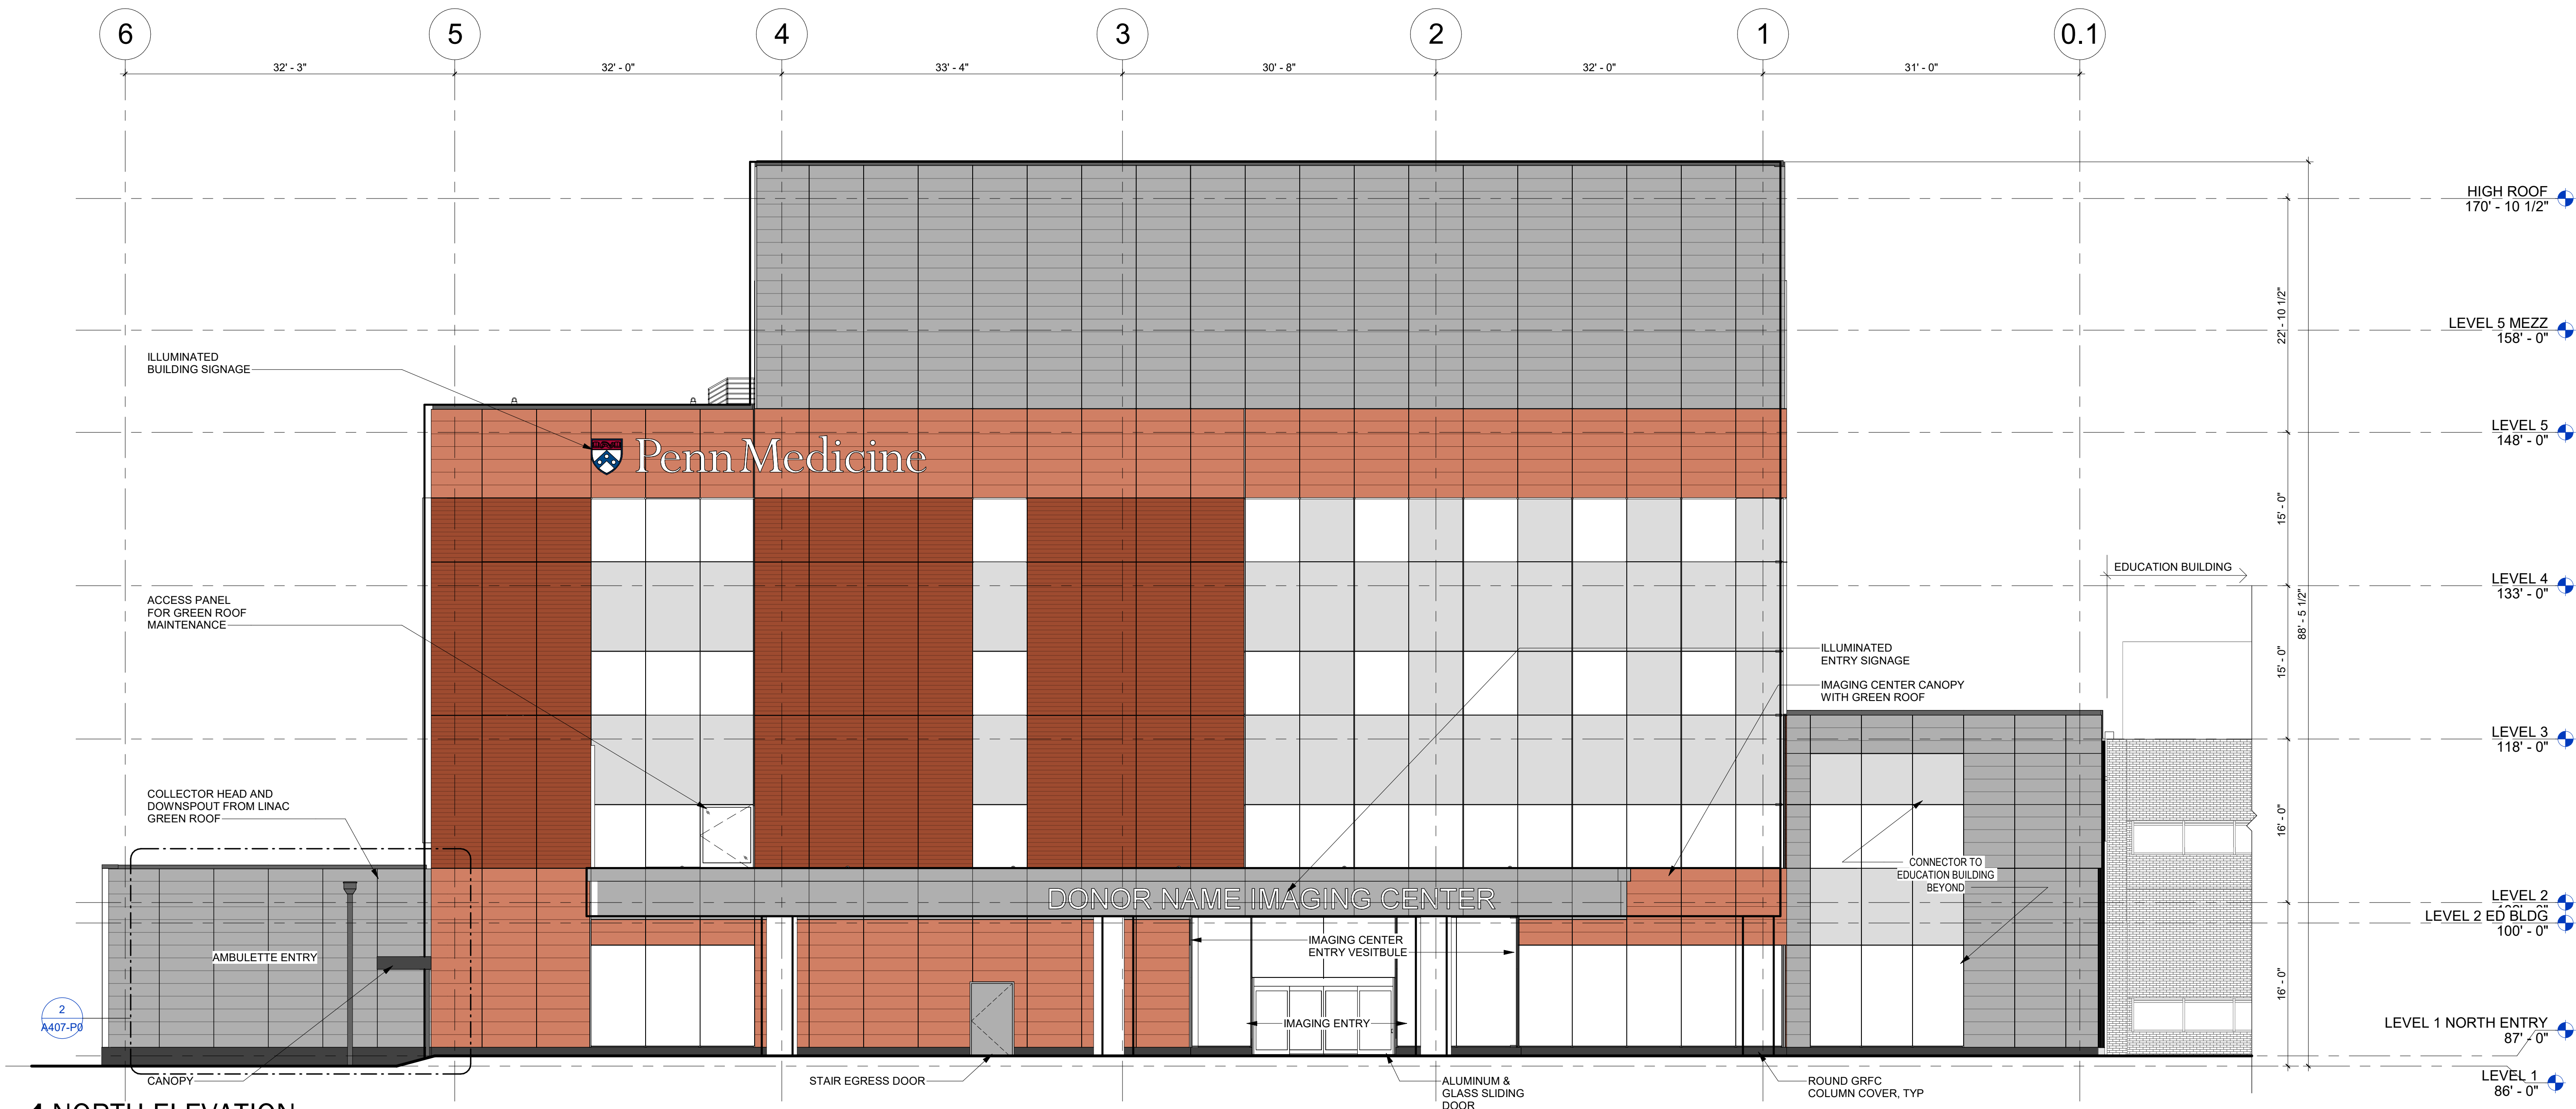

MATERIAL LEGEND

TER-01	TERRACOTTA FLAT
TER-02	TERRACOTTA RIBBED
MPL	METAL PANEL
LVR	LOUVER
STONE	STONE
GLS-01	FLAT VISION
GLS-02	FLAT SPANDREL
GLS-03	CURVED VISION
GLS-04	CURVED SPANDREL
GLS-05	PRIVACY GLASS
GLS-06	GLASS FINS

EXTERIOR ELEVATION GENERAL NOTES

1. MATERIAL SYMBOLS ON ELEVATIONS ARE TO DISPLAY THE EXTENT OF THE MATERIAL ONLY AND ARE NOT TO SCALE.
2. REFER TO FAÇADE SYSTEM DRAWINGS FOR THE UNITIZED EXTERIOR WALL SYSTEM SCOPE AND DETAILS.




1 Plainsboro Road
Plainsboro, NJ 08536

SHEPLEY BULFINCH

99 Chauncy Street 4th Floor
Boston, MA 02111
T: 617.423.1700 | F: 800.934.9691
shepleybulfinc.com



NO.	DATE	DESCRIPTION
1	10/18/24	CANOPY SIGNAGE

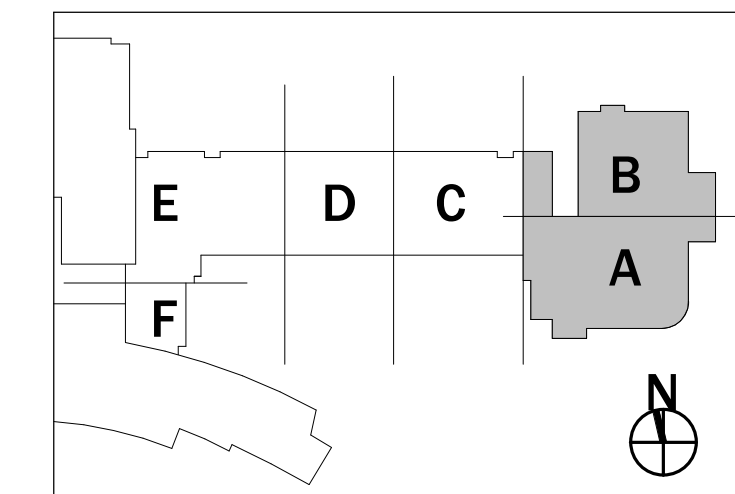

PENN MEDICINE PRINCETON HEALTH CCIC

1 Plainsboro Road
Plainsboro, NJ 08536
JOB NO: 5267.003

EXTERIOR ELEVATIONS

A403-P0


07/31/2024 PACKAGE 0



- REPORT / REPAIR EXISTING BRICK AT STAIR TOWER
- EXISTING STOREFRONT TO REMAIN
- ALL EXISTING THROUGH WALL EQUIPMENT TO REMAIN AND NOT DISTURBED DURING CONSTRUCTION
- APPROXIMATE LINE OF DEMOLITION
- APPROXIMATE AREA OF TERRACOTTA


5 EXISTING BRICK WALL IMAGE / NOTES

NOT TO SCALE

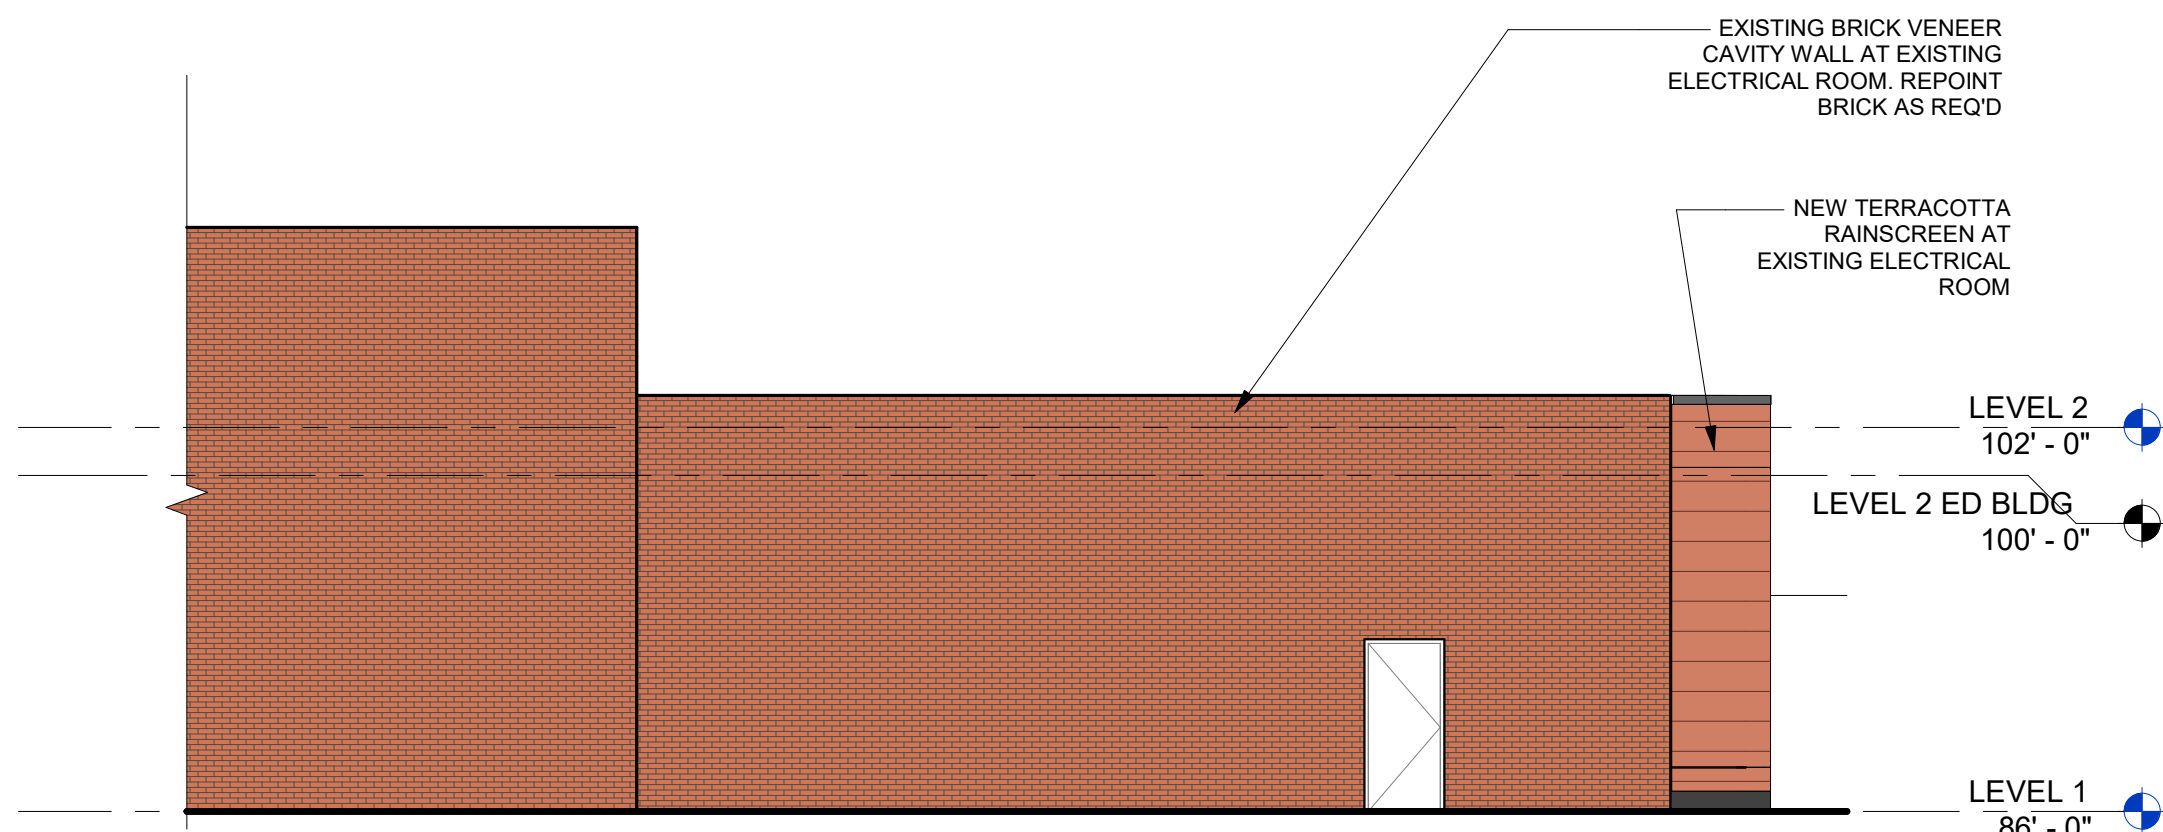


4 WEST ELEVATION - SECTOR A

SCALE 1/8" = 1'-0"

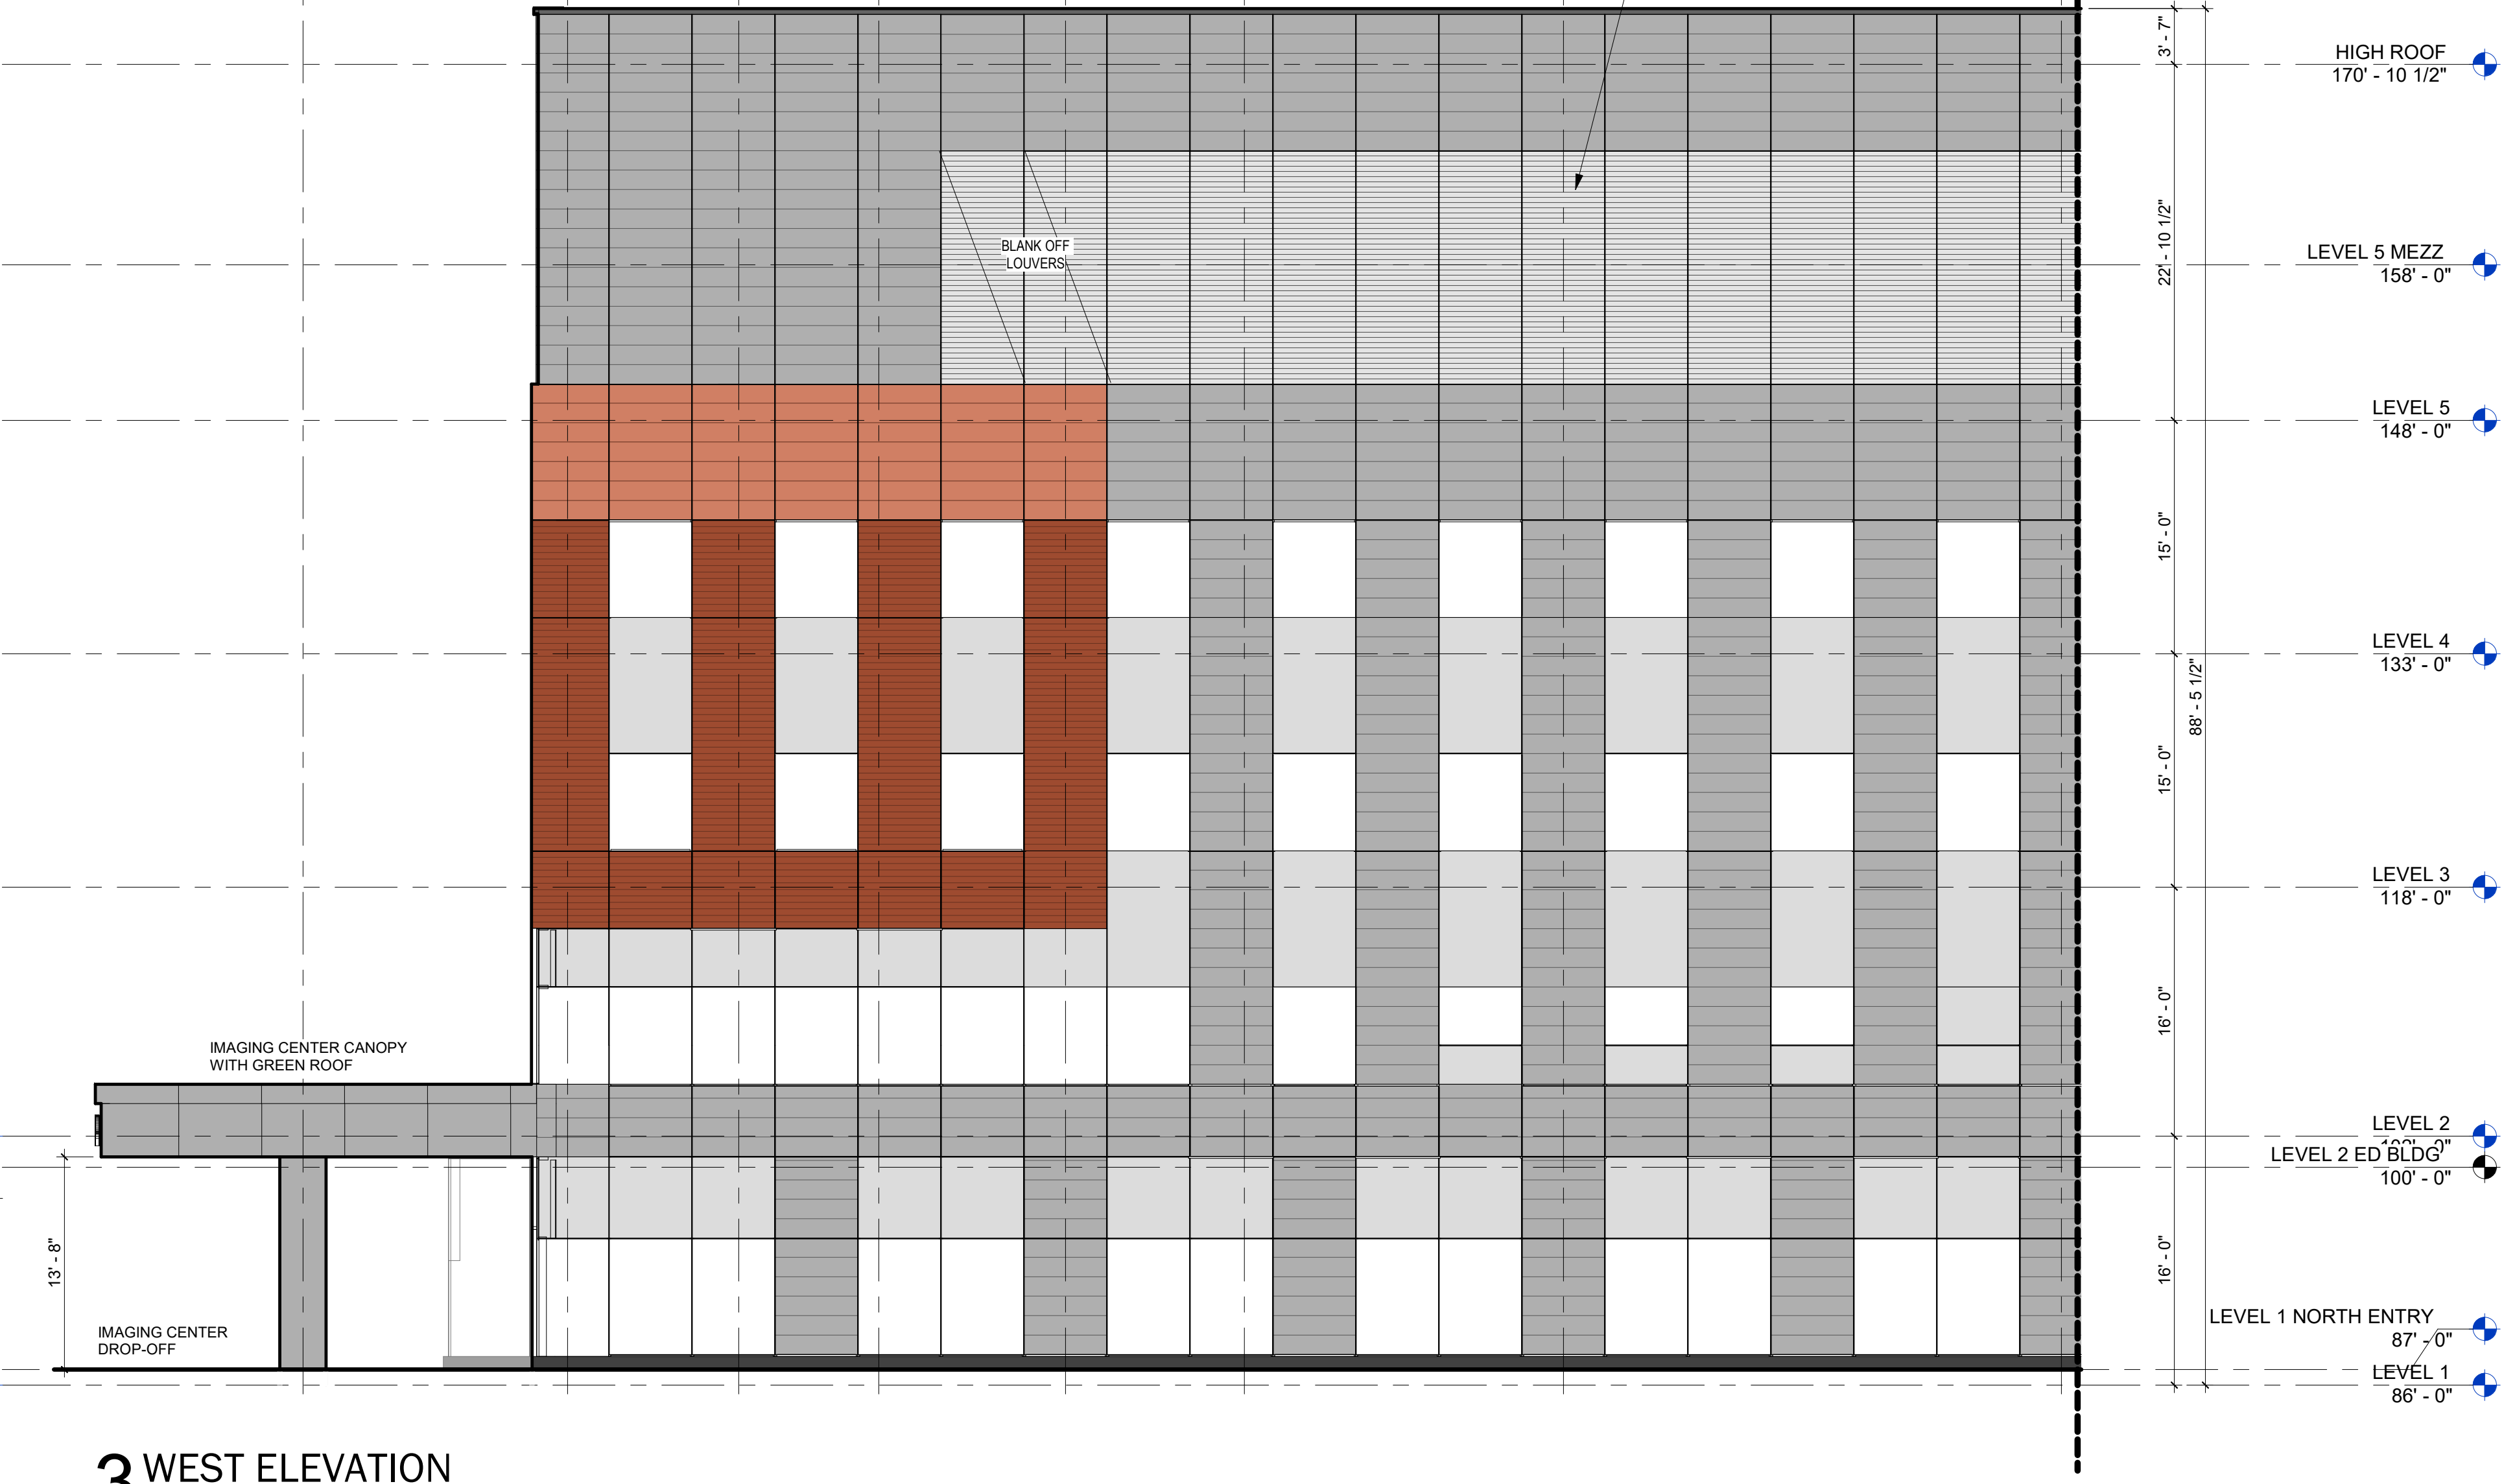

3 WEST ELEVATION

SCALE 1/8" = 1'-0"

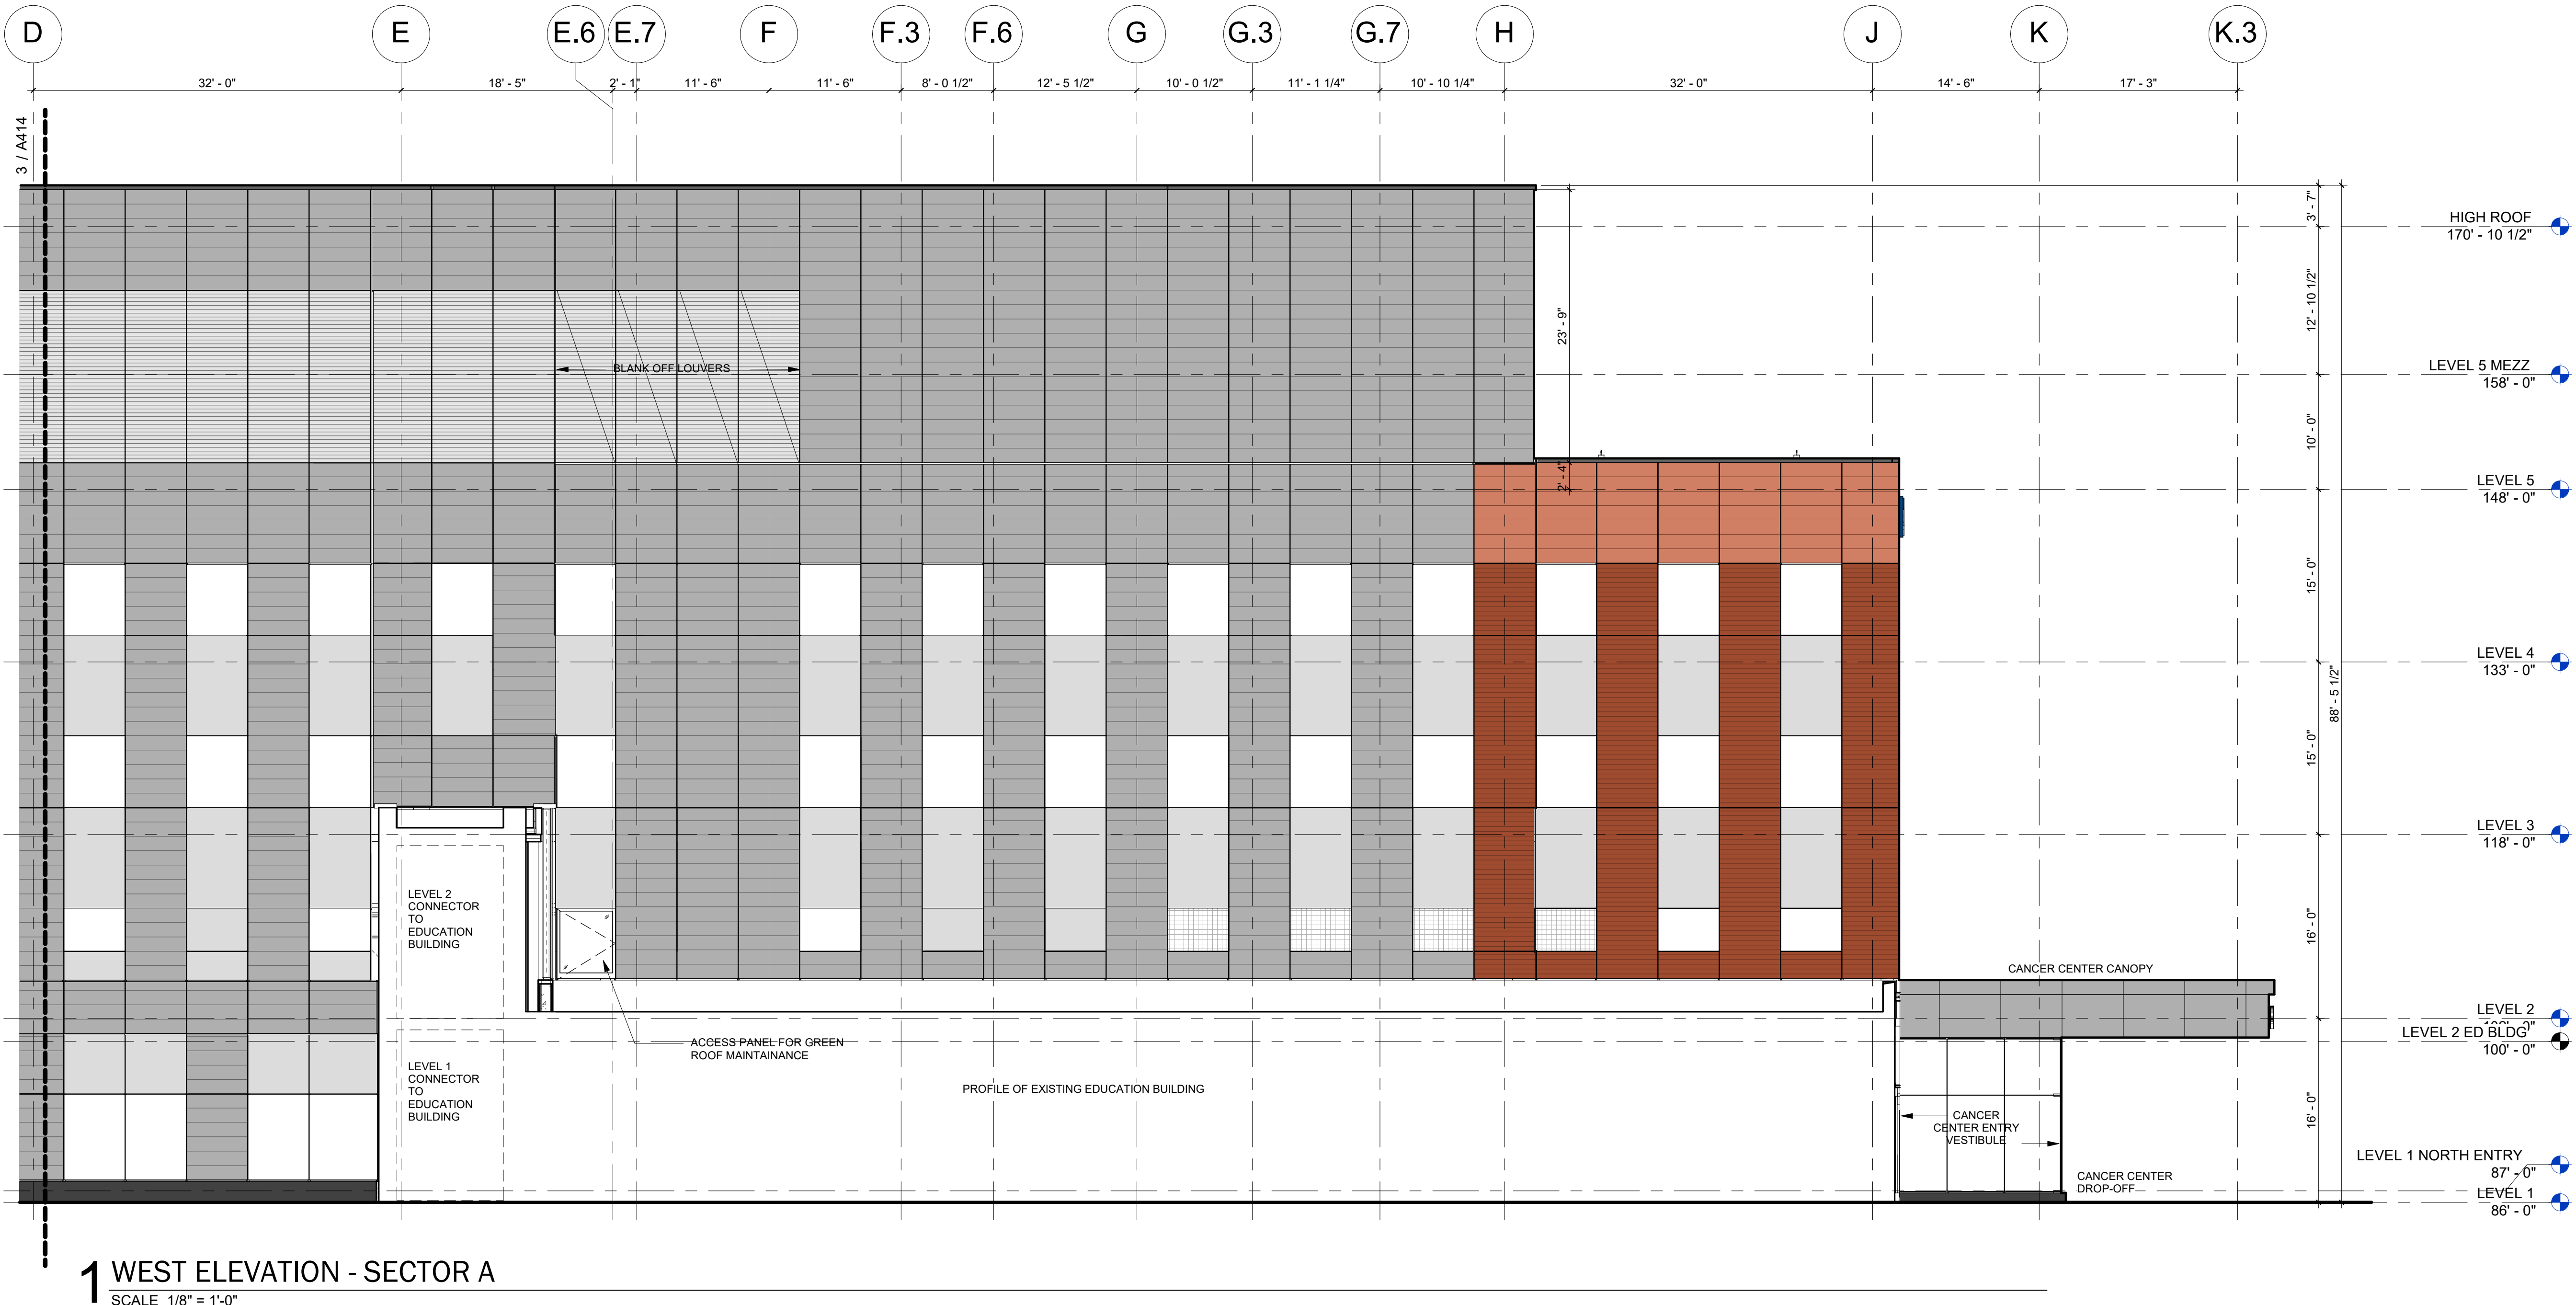

1 WEST ELEVATION - SECTOR A

SCALE 1/8" = 1'-0"

MATERIAL LEGEND

- TER-01 TERRACOTTA FLAT
- TER-02 TERRACOTTA RIBBED
- MPL METAL PANEL
- LVR LOUVER
- STONE
- GLS-01 FLAT VISION
- GLS-02 FLAT SPANDREL
- GLS-03 CURVED VISION
- GLS-04 CURVED SPANDREL
- GLS-05 PRIVACY GLASS
- GLS-06 GLASS FINS

EXTERIOR ELEVATION GENERAL NOTES

- MATERIAL SYMBOLS ON ELEVATIONS ARE TO DISPLAY THE EXTENT OF THE MATERIAL ONLY AND ARE NOT TO SCALE.
- REFER TO FACADE SYSTEM DRAWINGS FOR THE UNITIZED EXTERIOR WALL SYSTEM SCOPE.




1 Plainsboro Road
Plainsboro, NJ 08536

SHEPLEY BULFINCH

99 Chauncy Street 4th Floor
Boston, MA 02111
T: 617.423.1700 | F: 800.934.9691
shepleybulfinc.com



NO.	DATE	DESCRIPTION
1	10/18/24	CANOPY SIGNAGE

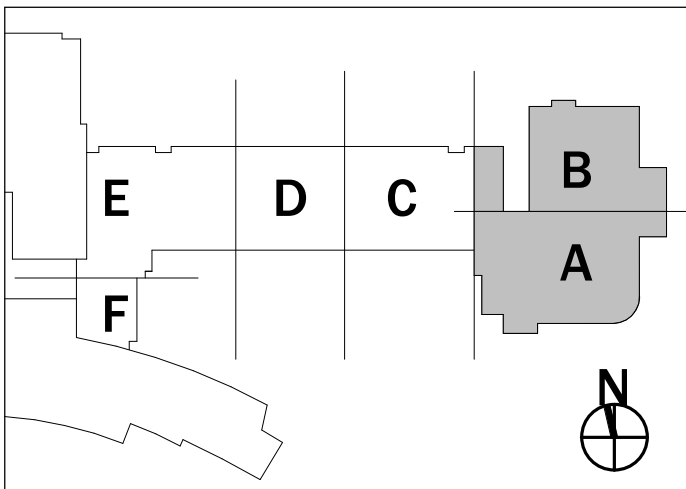



PENN MEDICINE PRINCETON HEALTH CCIC

1 Plainsboro Road
Plainsboro, NJ 08536
JOB NO: 5287.003

EXTERIOR ELEVATIONS

A404-P0


07/31/2024 PACKAGE 0

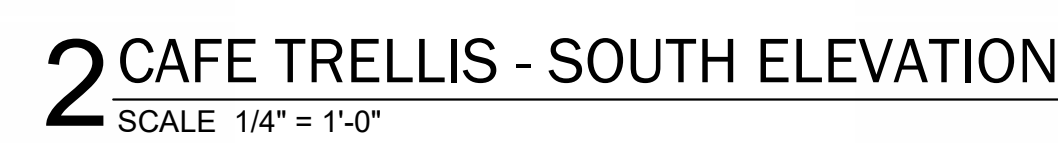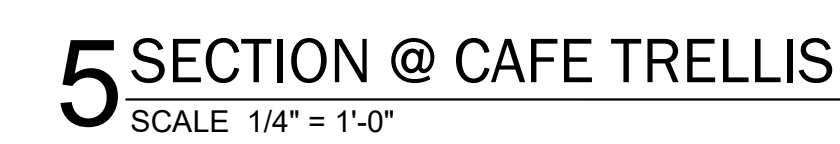

1 Plainsboro Road
Plainsboro, NJ 08536

**SHEPLEY
BULFINCH**

99 Chauncy Street 4th Floor
Boston, MA 02111
T:617.423.1700 | F:800.934.9691
shepleybulfinc.com

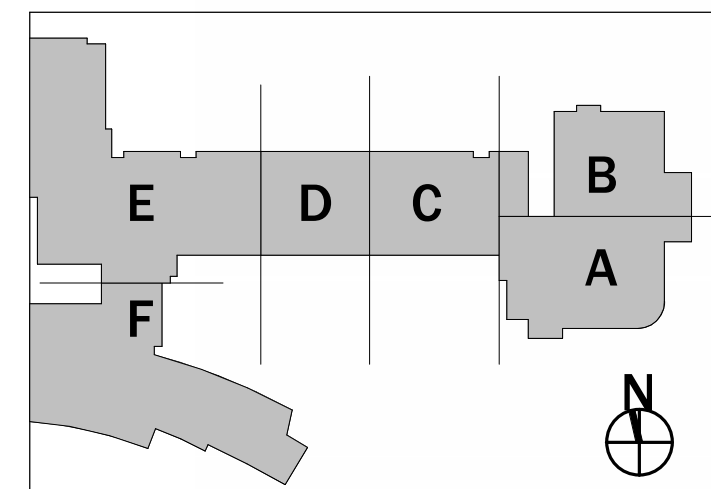[illegible]

**PENN MEDICINE
PRINCETON
HEALTH CCIC**

1 Plainsboro Road
Plainsboro, NJ 08536
JOB NO: 5267.003

CAFE TRELLIS

A406-P0

07/31/2024 PACKAGE 0



A map of the study area in the northern Adriatic. The map shows a coastline with several sampling stations marked. Stations E, D, and C are located in a row along the coast. Station B is located further east, and station A is located south of B. Station F is located south of E. A north arrow is shown in the bottom right corner.

A407-P0