


THE PRINCETON NURSERIES

PLAINSBORO, NJ

PLAINSBORO TOWNSHIP
MIDDLESEX COUNTY, NJ

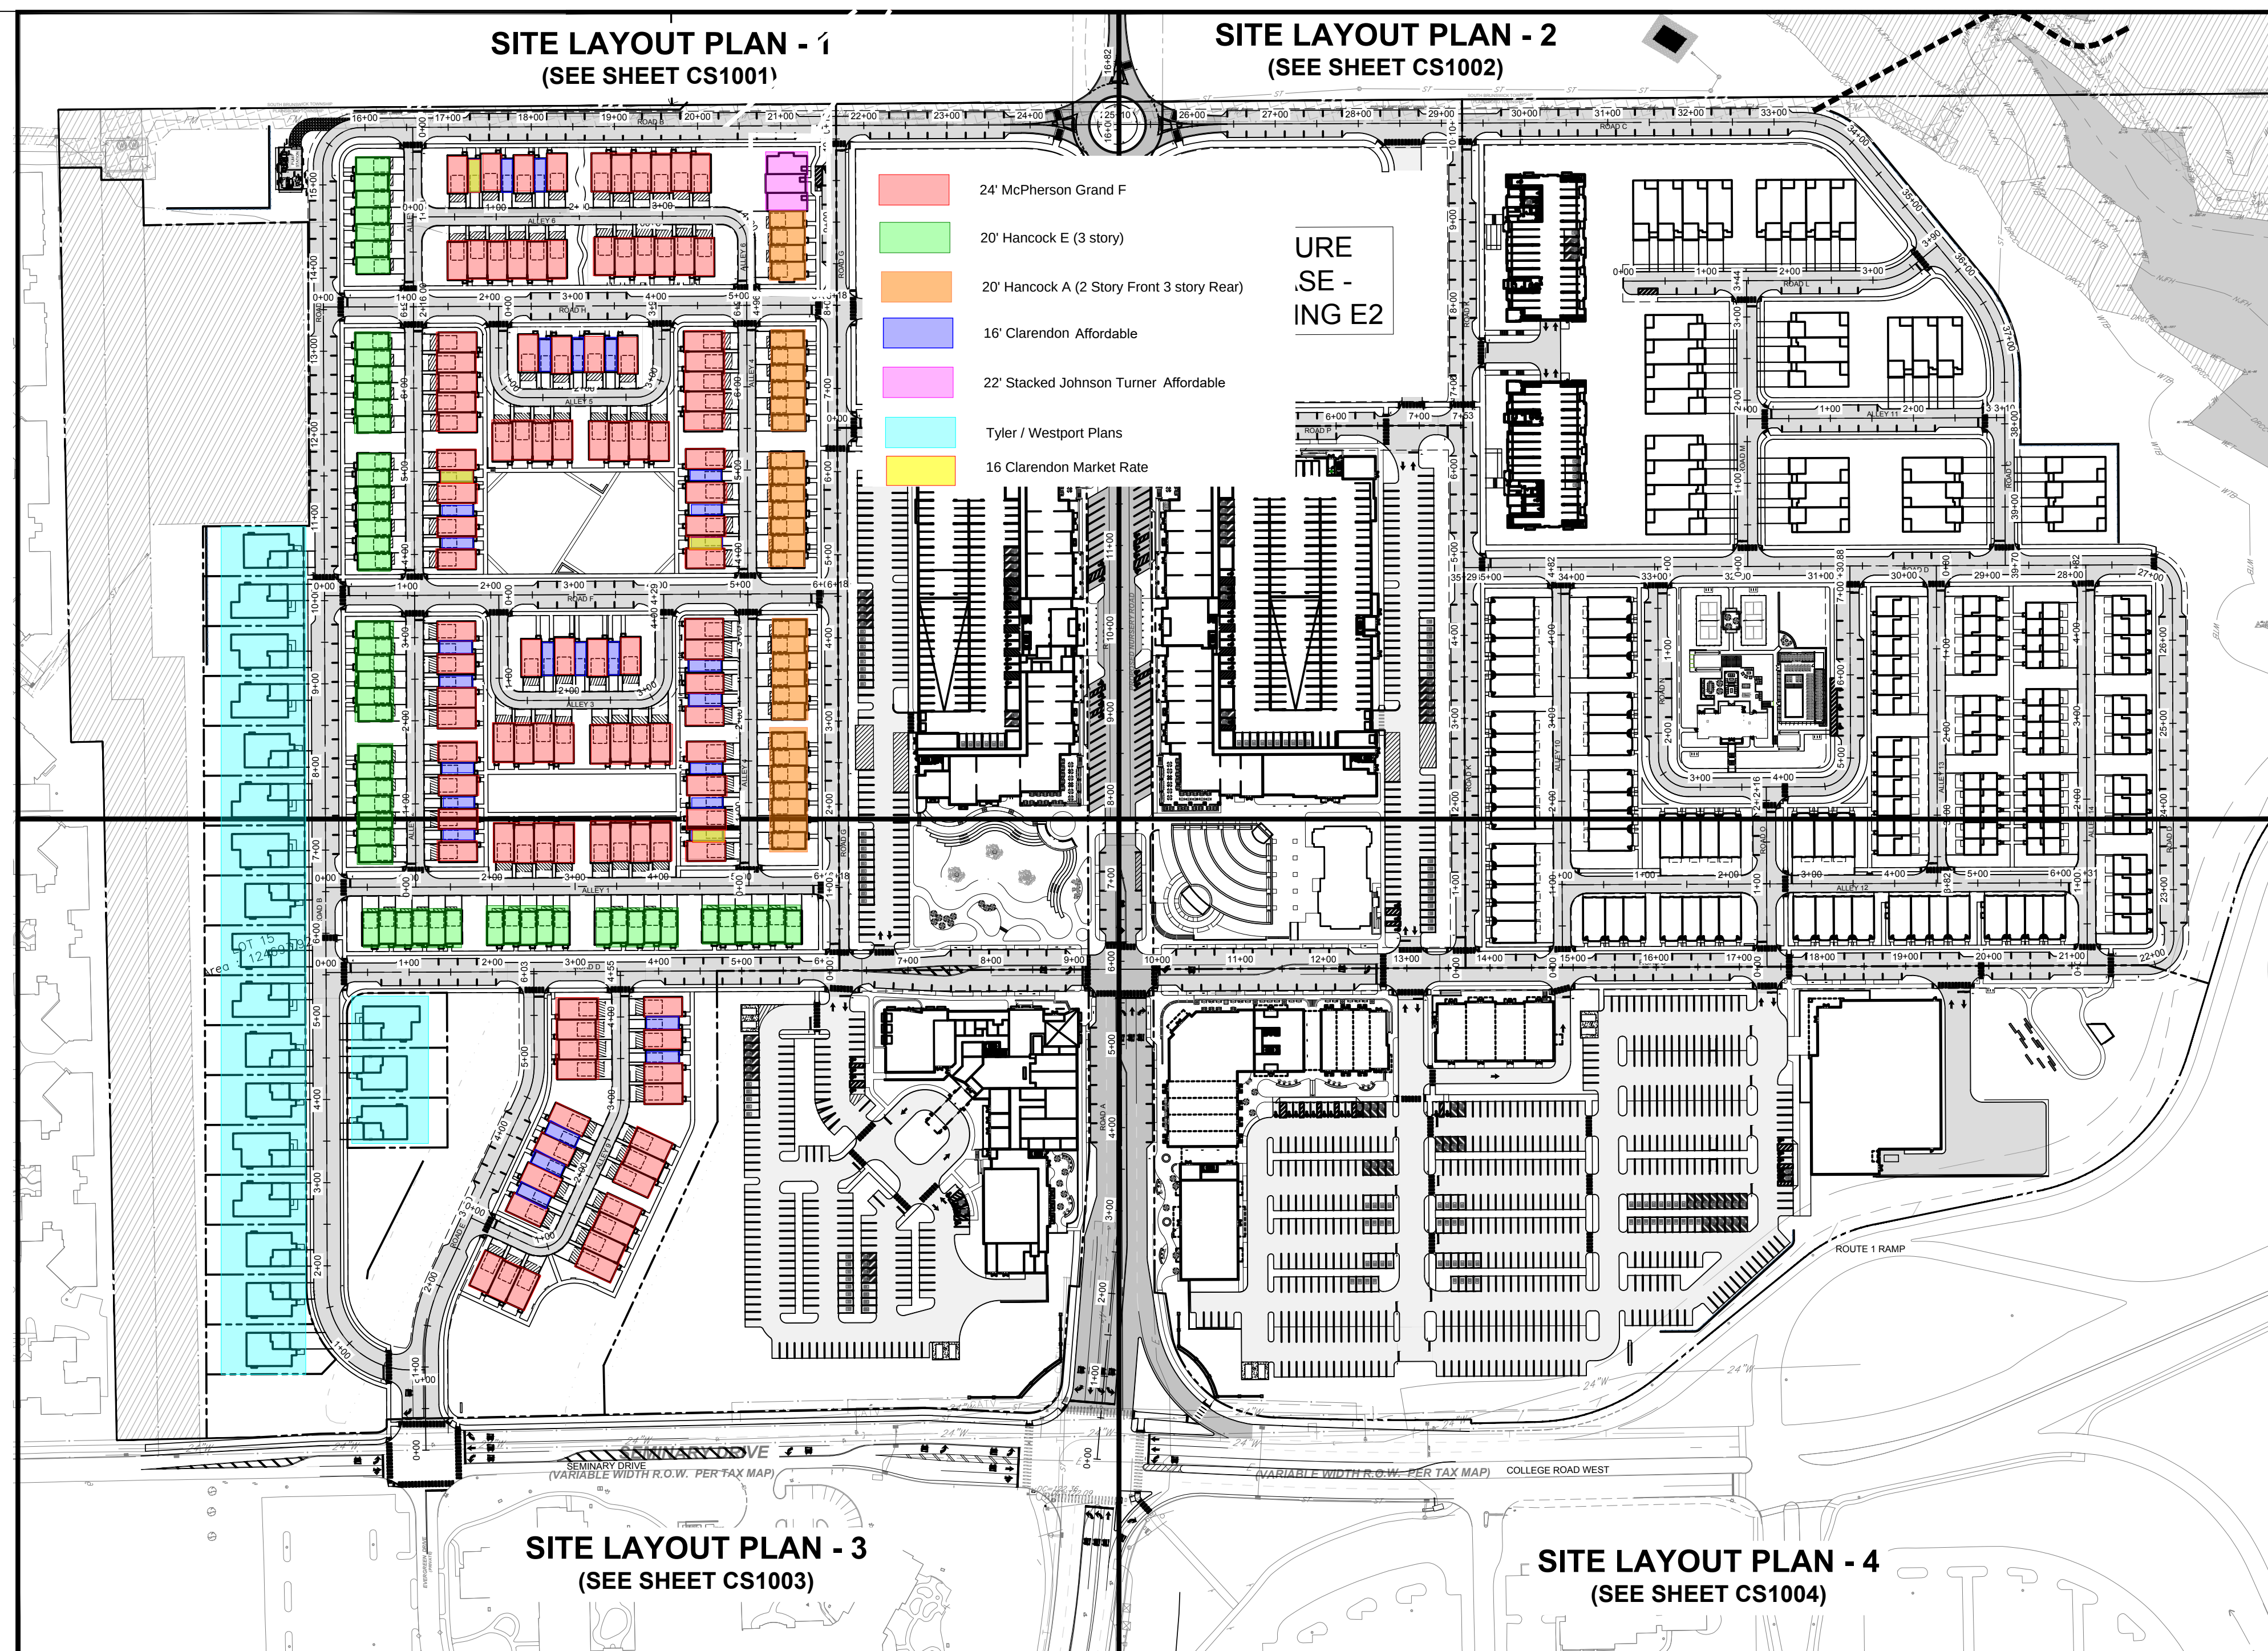


SHEET INDEX

SHEET NO.	DRAWING TITLE
CS-1.0	COVER SHEET
MCPHERSON	
A-1	FLOOR PLANS
A-2	5-UNIT BUILDING STRIP
A-3	5-UNIT BUILDING STRIP
CLARENDON & MCPHERSON	
A-1	MCPHERSON FLOOR PLANS
A-2	CLARENDON FLOOR PLANS
A-3	7-UNIT BUILDING STRIP
A-4	7-UNIT BUILDING STRIP
HANCOCK A	
A-1	FLOOR PLANS
A-2	6-UNIT BUILDING STRIP
A-3	6-UNIT BUILDING STRIP
HANCOCK E	
A-1	FLOOR PLANS
A-2	5-UNIT BUILDING STRIP
A-3	5-UNIT BUILDING STRIP
HANCOCK A & JOHNSON/ TURNER	
A-1	FLOOR PLANS
A-2	FLOOR PLANS
A-3	7-UNIT BUILDING STRIP
A-4	7-UNIT BUILDING STRIP
TYLER	
A-1	FLOOR PLANS
A-2	SINGLE FAMILY
A-3	SINGLE FAMILY
A-4	SINGLE FAMILY
WESTPORT	
A-1	FLOOR PLANS
A-2	SINGLE FAMILY
A-3	SINGLE FAMILY

GENERAL NOTES

1. ALL ADJACENT SINGLE FAMILY DWELLINGS SHALL NOT HAVE IDENTICAL ELEVATION PROFILES.

WADE
ARCHITECTURE
HAGERSTOWN, MD 240-452-4638

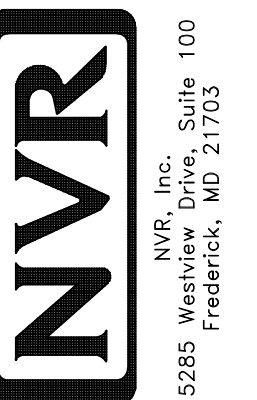


THE PRINCETON
NURSERIES

COVER SHEET

REV	DESCRIPTION	DATE
1	1	1
2	2	2
3	3	3
100	100	100

PROJECT NUMBER :	24-09-1431
FILE NAME :	PLAINSBORO NJ
DRAWN BY :	WADE
PLOT DATE :	11/18/2024
SHEET No.	


CS-1.0

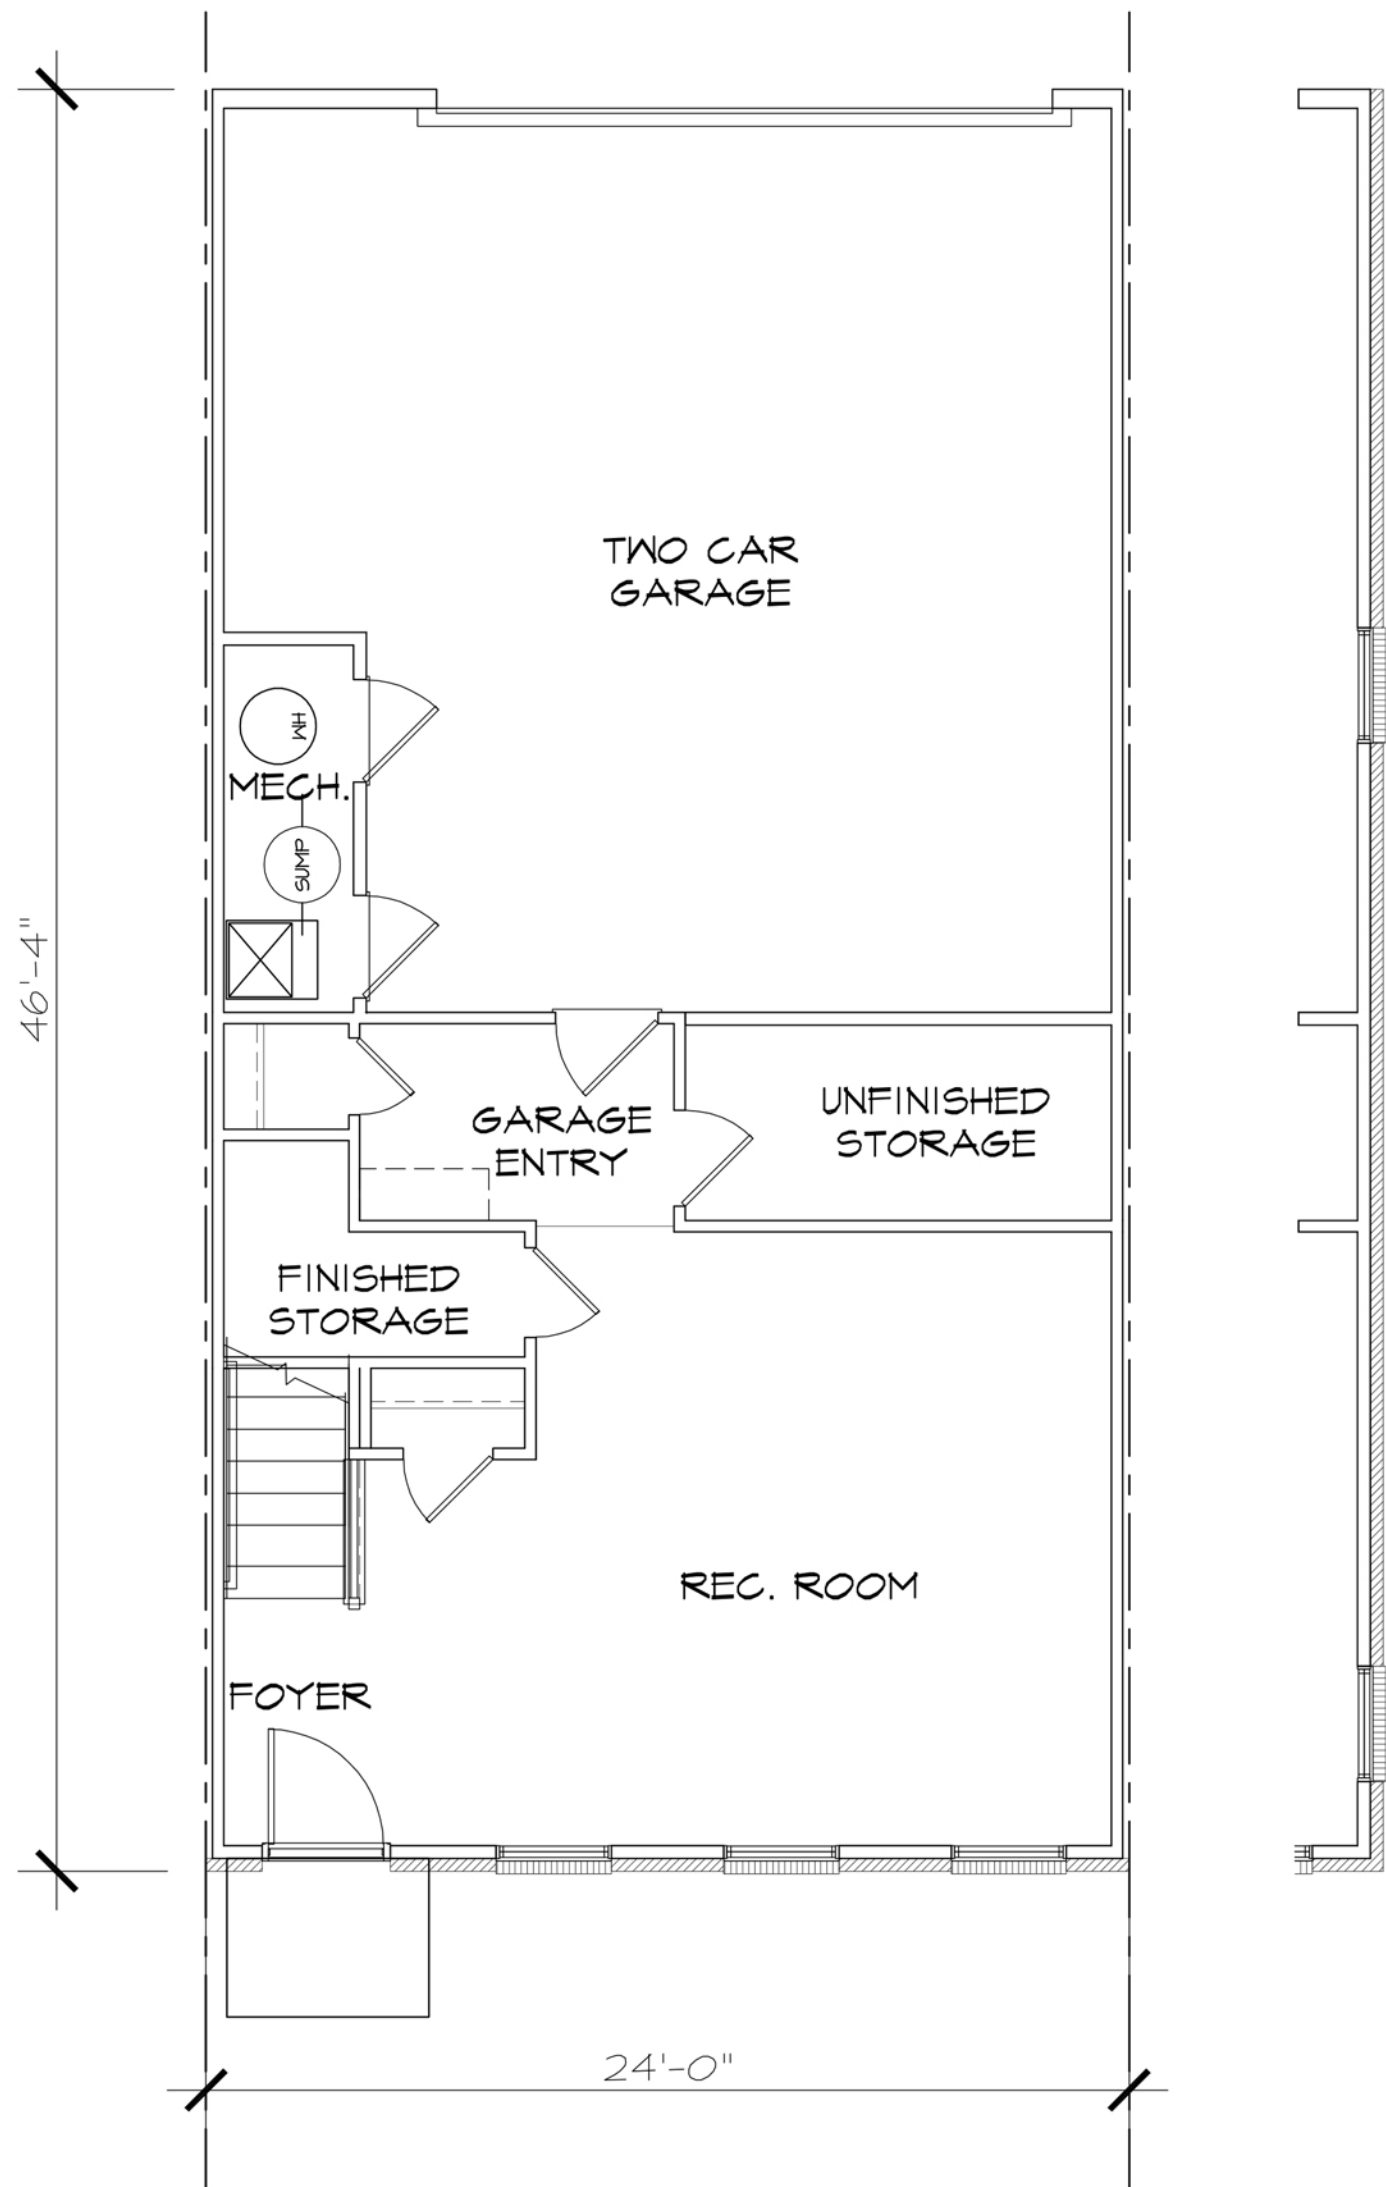

1
A-1
01-GROUND FLOOR PLAN
SCALE: 1/4" = 1'-0"



2
A-1
02-SECOND FLOOR PLAN
SCALE: 1/4" = 1'-0"

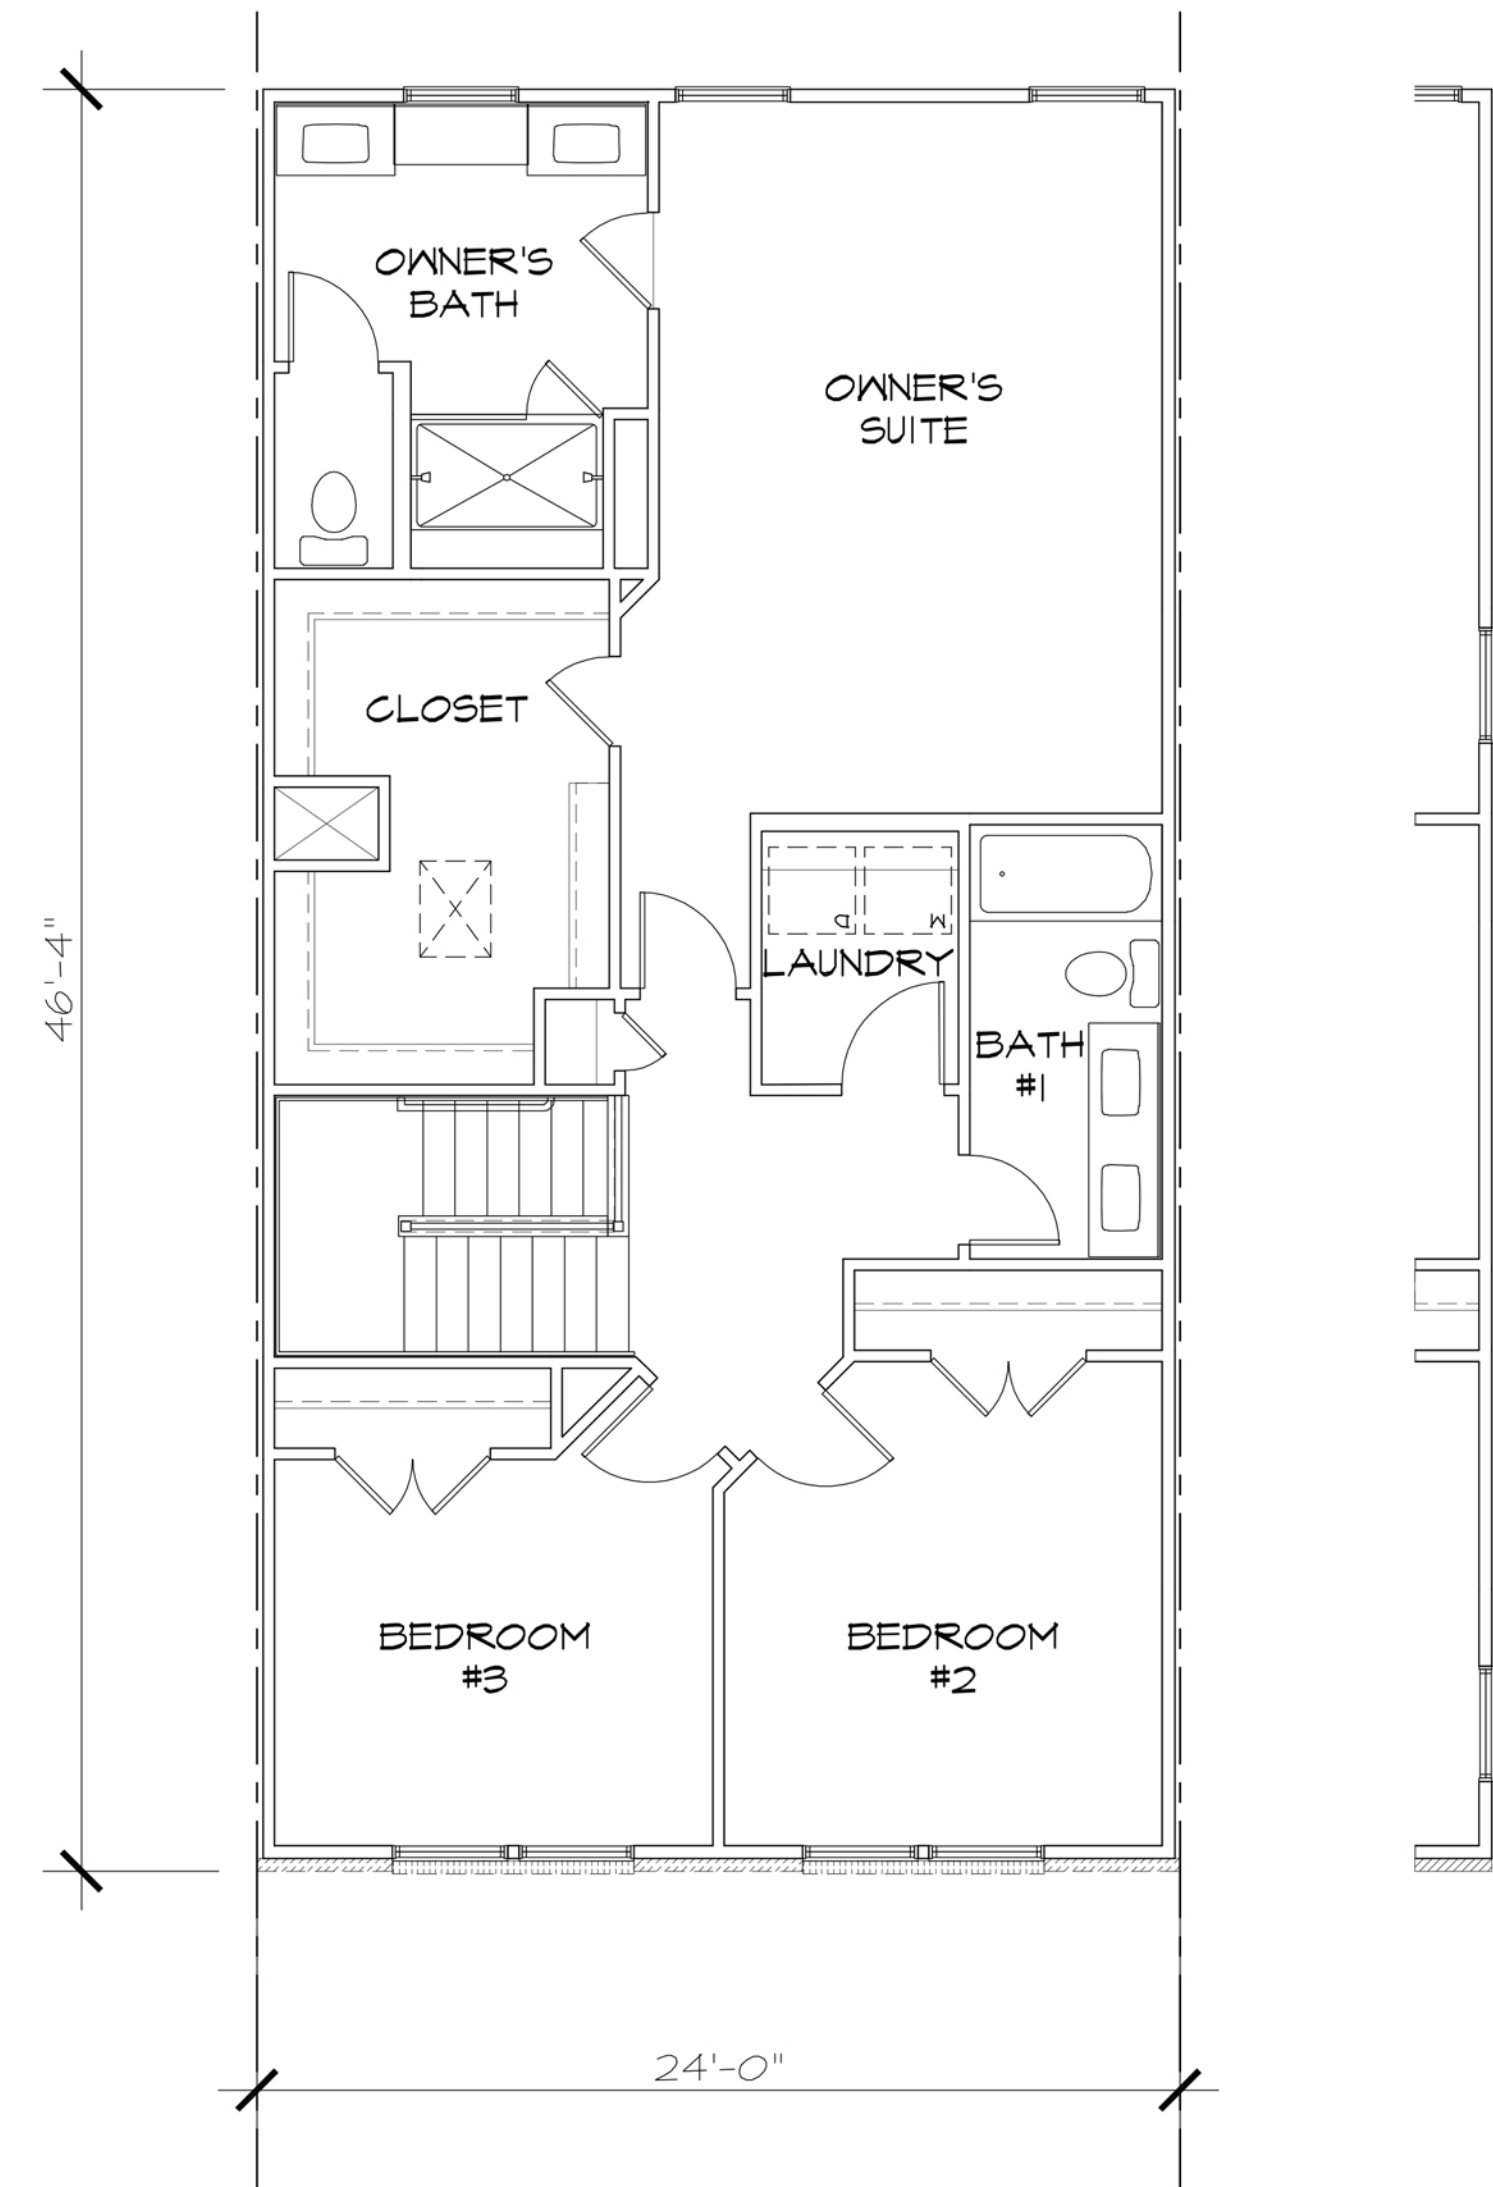

3
A-1
03-THIRD FLOOR PLAN
SCALE: 1/4" = 1'-0"




MATERIALS KEY:
01 BRICK
02 SIDING 01
03 SIDING 02
04 PANEL SIDING 03
05 VINYL WINDOW
06 METAL RAILING
07 METAL ROOF
08 SHINGLES
09 GARAGE DOOR

NOTES:
PRODUCTS AND MANUFACTURERS LISTED
ARE SUBJECT TO CHANGE AND/OR
SUBSTITUTED WITH EQUIVALENT AND
COMPATIBLE OPTIONS.

LANDSCAPE BY OTHERS AND SHOWN FOR
ILLUSTRATIVE PURPOSES ONLY.

SIGNAGE SHOWN FOR ZONING COMPLIANCE
AND APPROVAL ONLY. TEXT MAY CHANGE
BASED ON FINAL BRANDING OF THE
BUILDING.

1 5-UNIT BUILDING ELEVATION
A-2 SCALE: 1/8" = 1'-0"

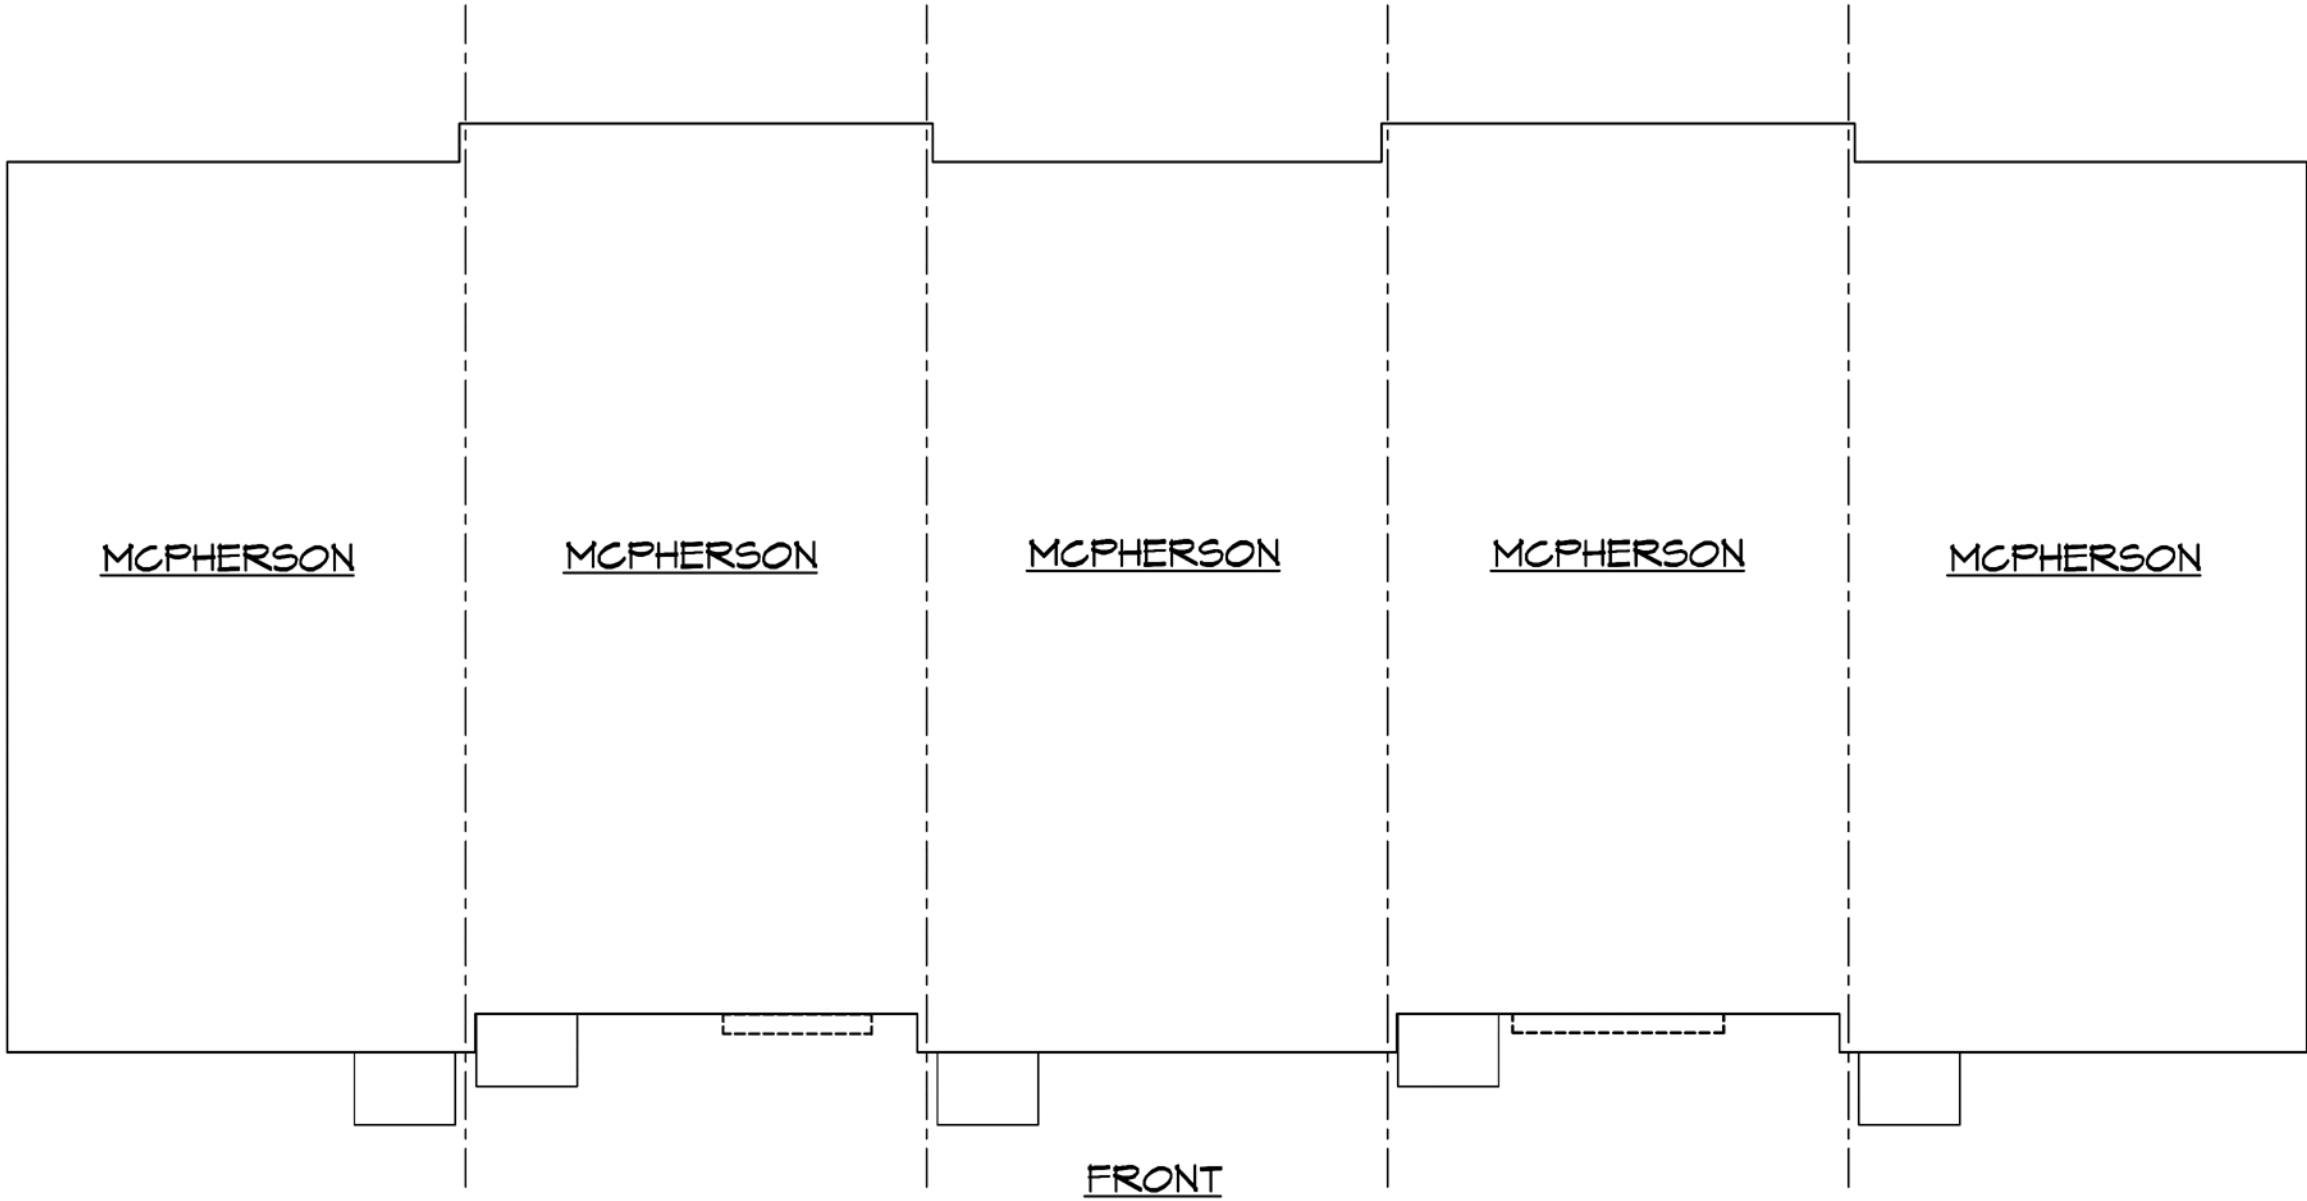

2 5-UNIT BUILDING FOUNDATION
A-2 SCALE: 1/8" = 1'-0"

WADE
ARCHITECTURE
HAGERSTOWN, MD 240-452-4638

PRINCETON NURSERIES
PLAINSBORO TOWNSHIP,
HUNTERDON COUNTY, NEW JERSEY
BUILDING #1
PREPARED FOR:
NRY NURSERIES PLAINSBORO
OWNER, LLC

© NVR, Inc.
The owner, expressly reserves its
copyright and other property rights
in this drawing and shall retain the
right to reproduce, modify, or
to be reproduced, modified, or
copied in any form or manner
without the written consent of NVR, Inc.
first obtaining the expressed written
consent of NVR, Inc.

NVR


NVR, Inc., Suite 100
5285 Westview Drive, Suite 100
Frederick, MD 21703

MCPHERSON

5-UNITS BUILDING STRIP

date: 09/17/2024

A-2

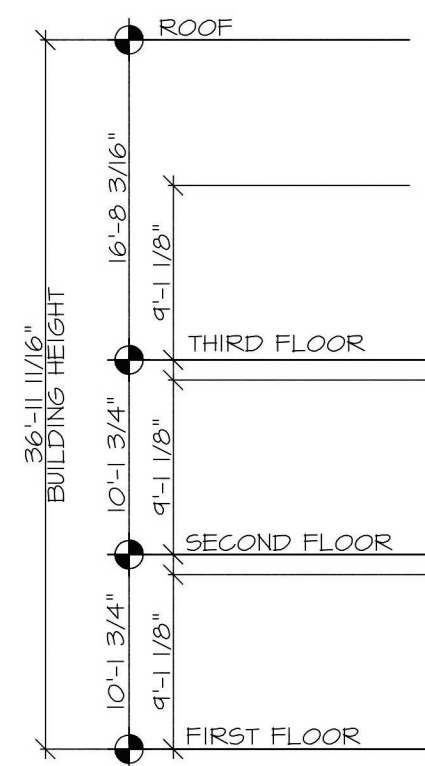

MCPHERSON

MCPHERSON

MCPHERSON

MCPHERSON

MCPHERSON


1 5-UNIT BUILDING REAR ELEVATION
SCALE: 1/8" = 1'-0"

- MATERIALS KEY:
- 01 BRICK
 - 02 SIDING 01
 - 03 SIDING 02
 - 04 PANEL SIDING 03
 - 05 VINYL WINDOW
 - 06 METAL RAILING
 - 07 METAL ROOF
 - 08 SHINGLES
 - 09 GARAGE DOOR
 - 10 PORCH OPENING


NOTES:
PRODUCTS AND MANUFACTURERS LISTED
ARE SUBJECT TO CHANGE AND/OR
SUBSTITUTED WITH EQUIVALENT AND
COMPATIBLE OPTIONS.

LANDSCAPE BY OTHERS AND SHOWN FOR
ILLUSTRATIVE PURPOSES ONLY.



SIGNAGE SHOWN FOR ZONING COMPLIANCE
AND APPROVAL ONLY. TEXT MAY CHANGE
BASED ON FINAL BRANDING OF THE
BUILDING.

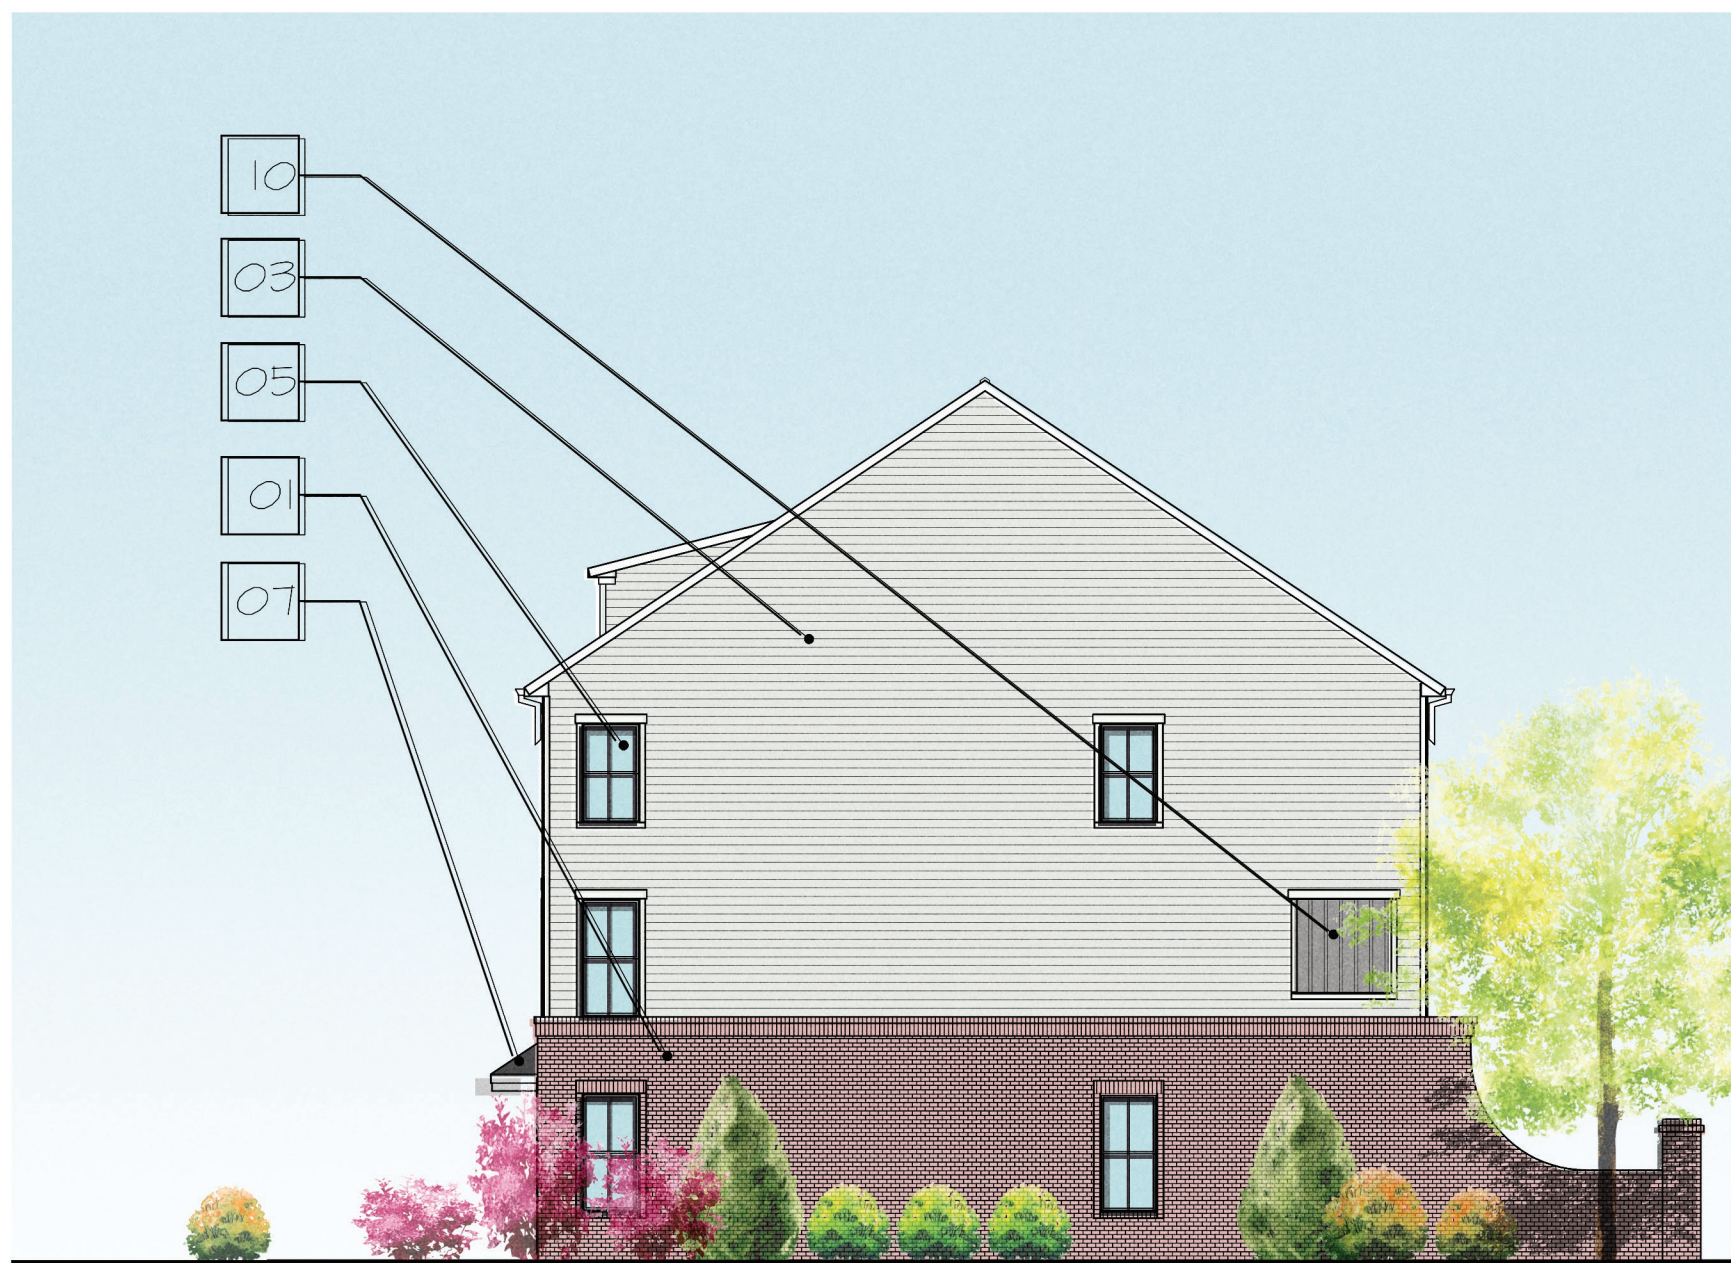

MCPHERSON

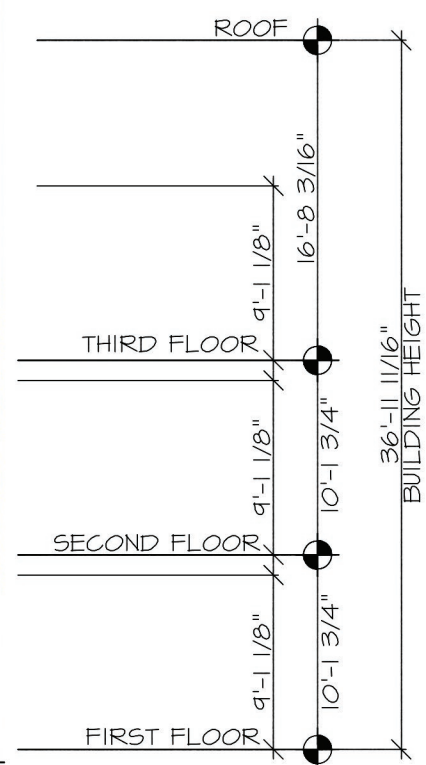

2 5-UNIT BUILDING SIDE ELEVATION
SCALE: 1/8" = 1'-0"

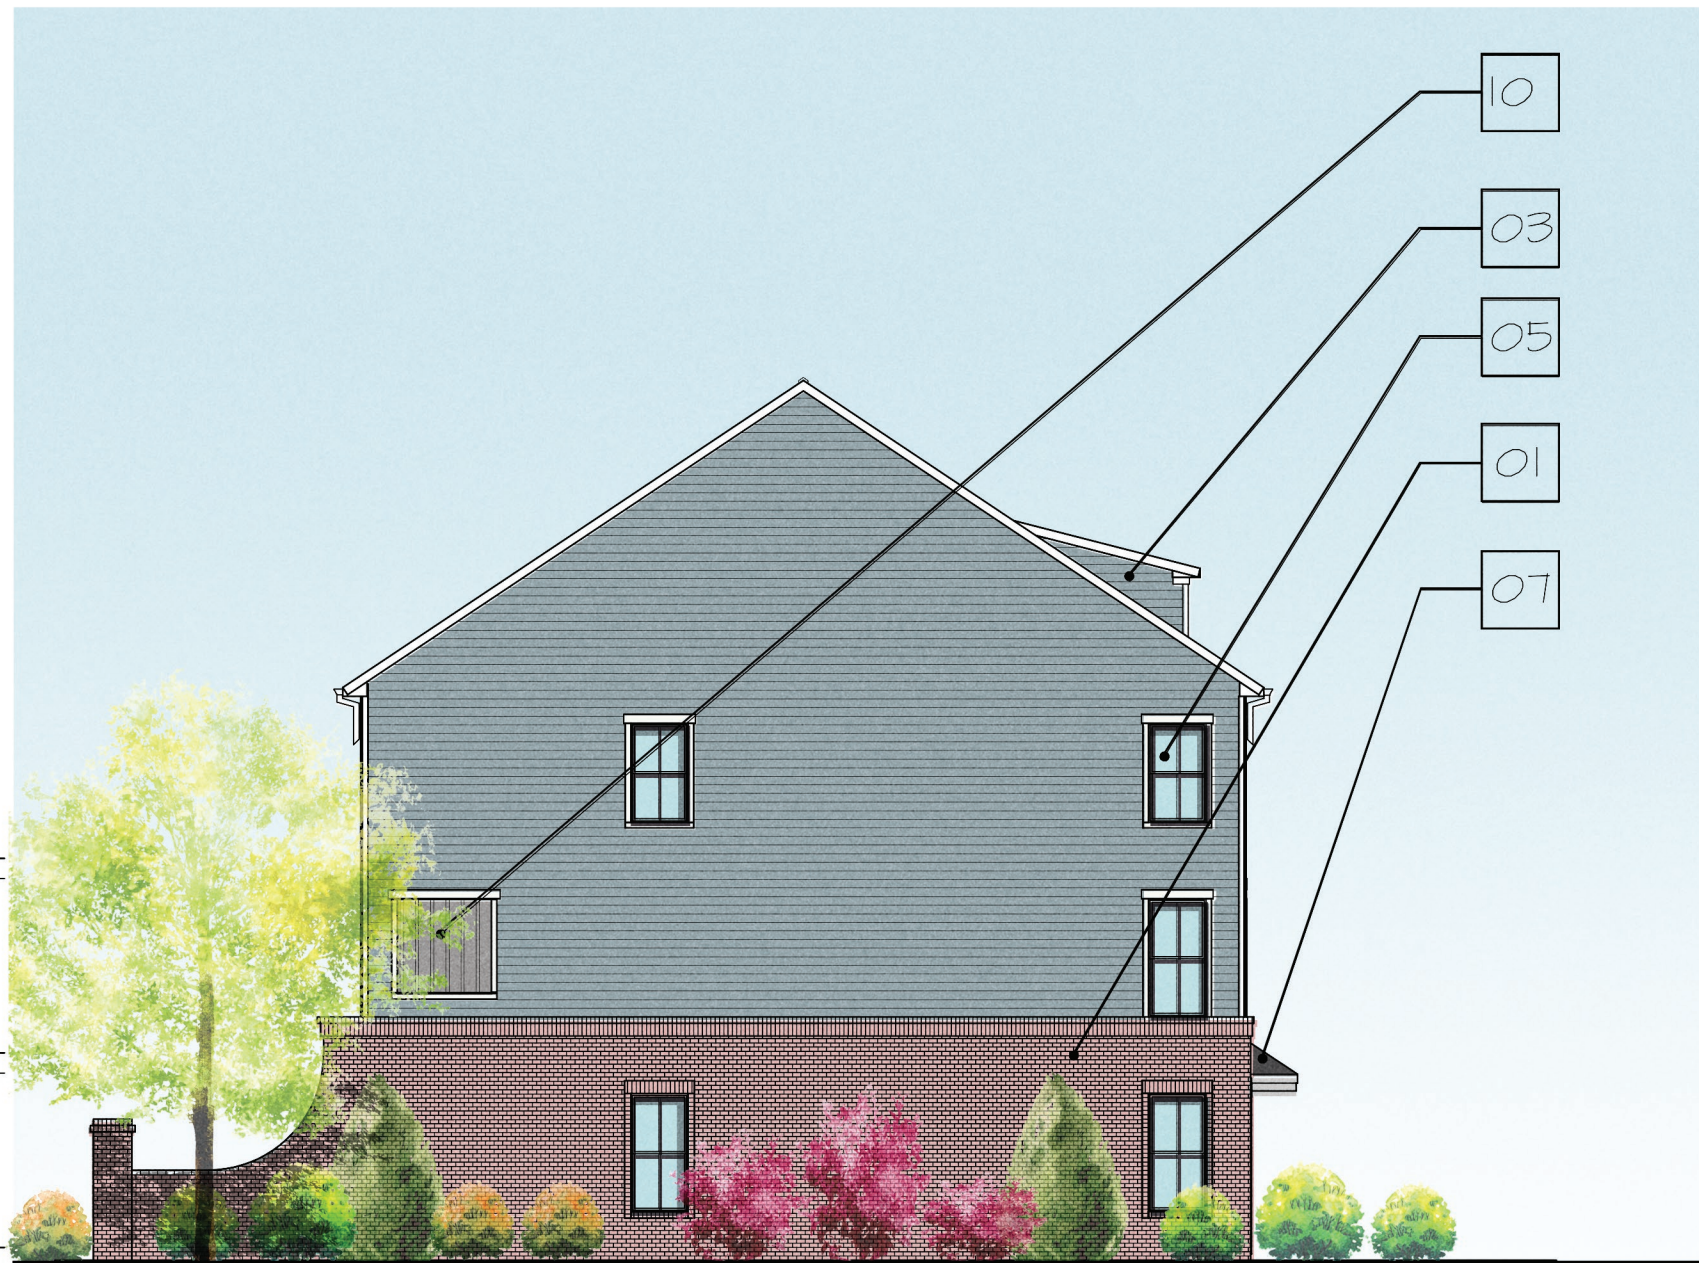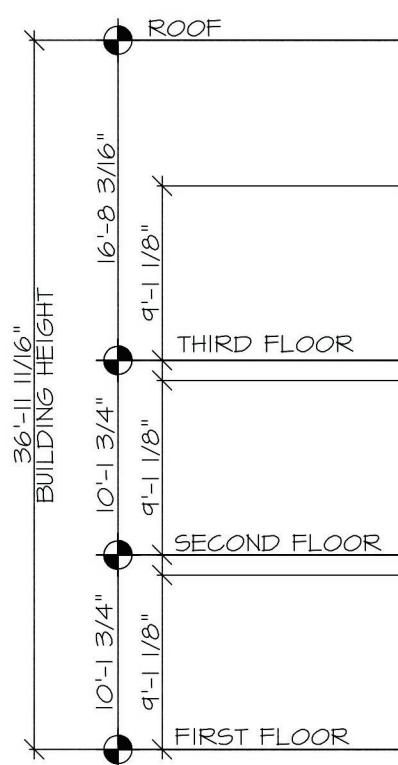

MCPHERSON

3 5-UNIT BUILDING SIDE ELEVATION
SCALE: 1/8" = 1'-0"

WADE
ARCHITECTURE
HAGERSTOWN, MD 24642-4638

PRINCETON NURSERIES
PLAINSBORO TOWNSHIP,
MIDDLESEX COUNTY, NEW JERSEY
BUILDING MI
PREPARED FOR:
NRY NURSERIES PLAINSBORO
OWNER, LLC


NVR, Inc., expressly reserves its
copyright and other property rights
in this drawing. No part of this
drawing may be reproduced, stored
in a retrieval system, or transmitted
in any form or by any means
electronic, mechanical, photocopying,
recording, or by any information
storage and retrieval system, without
the prior written consent of NVR, Inc.

NVR
NVR, Inc.
5285 Westview Drive, Suite 100
Frederick, MD 21703

MCPHERSON
5-UNIT BUILDING STRIP

date: 12/16/2024


A-3

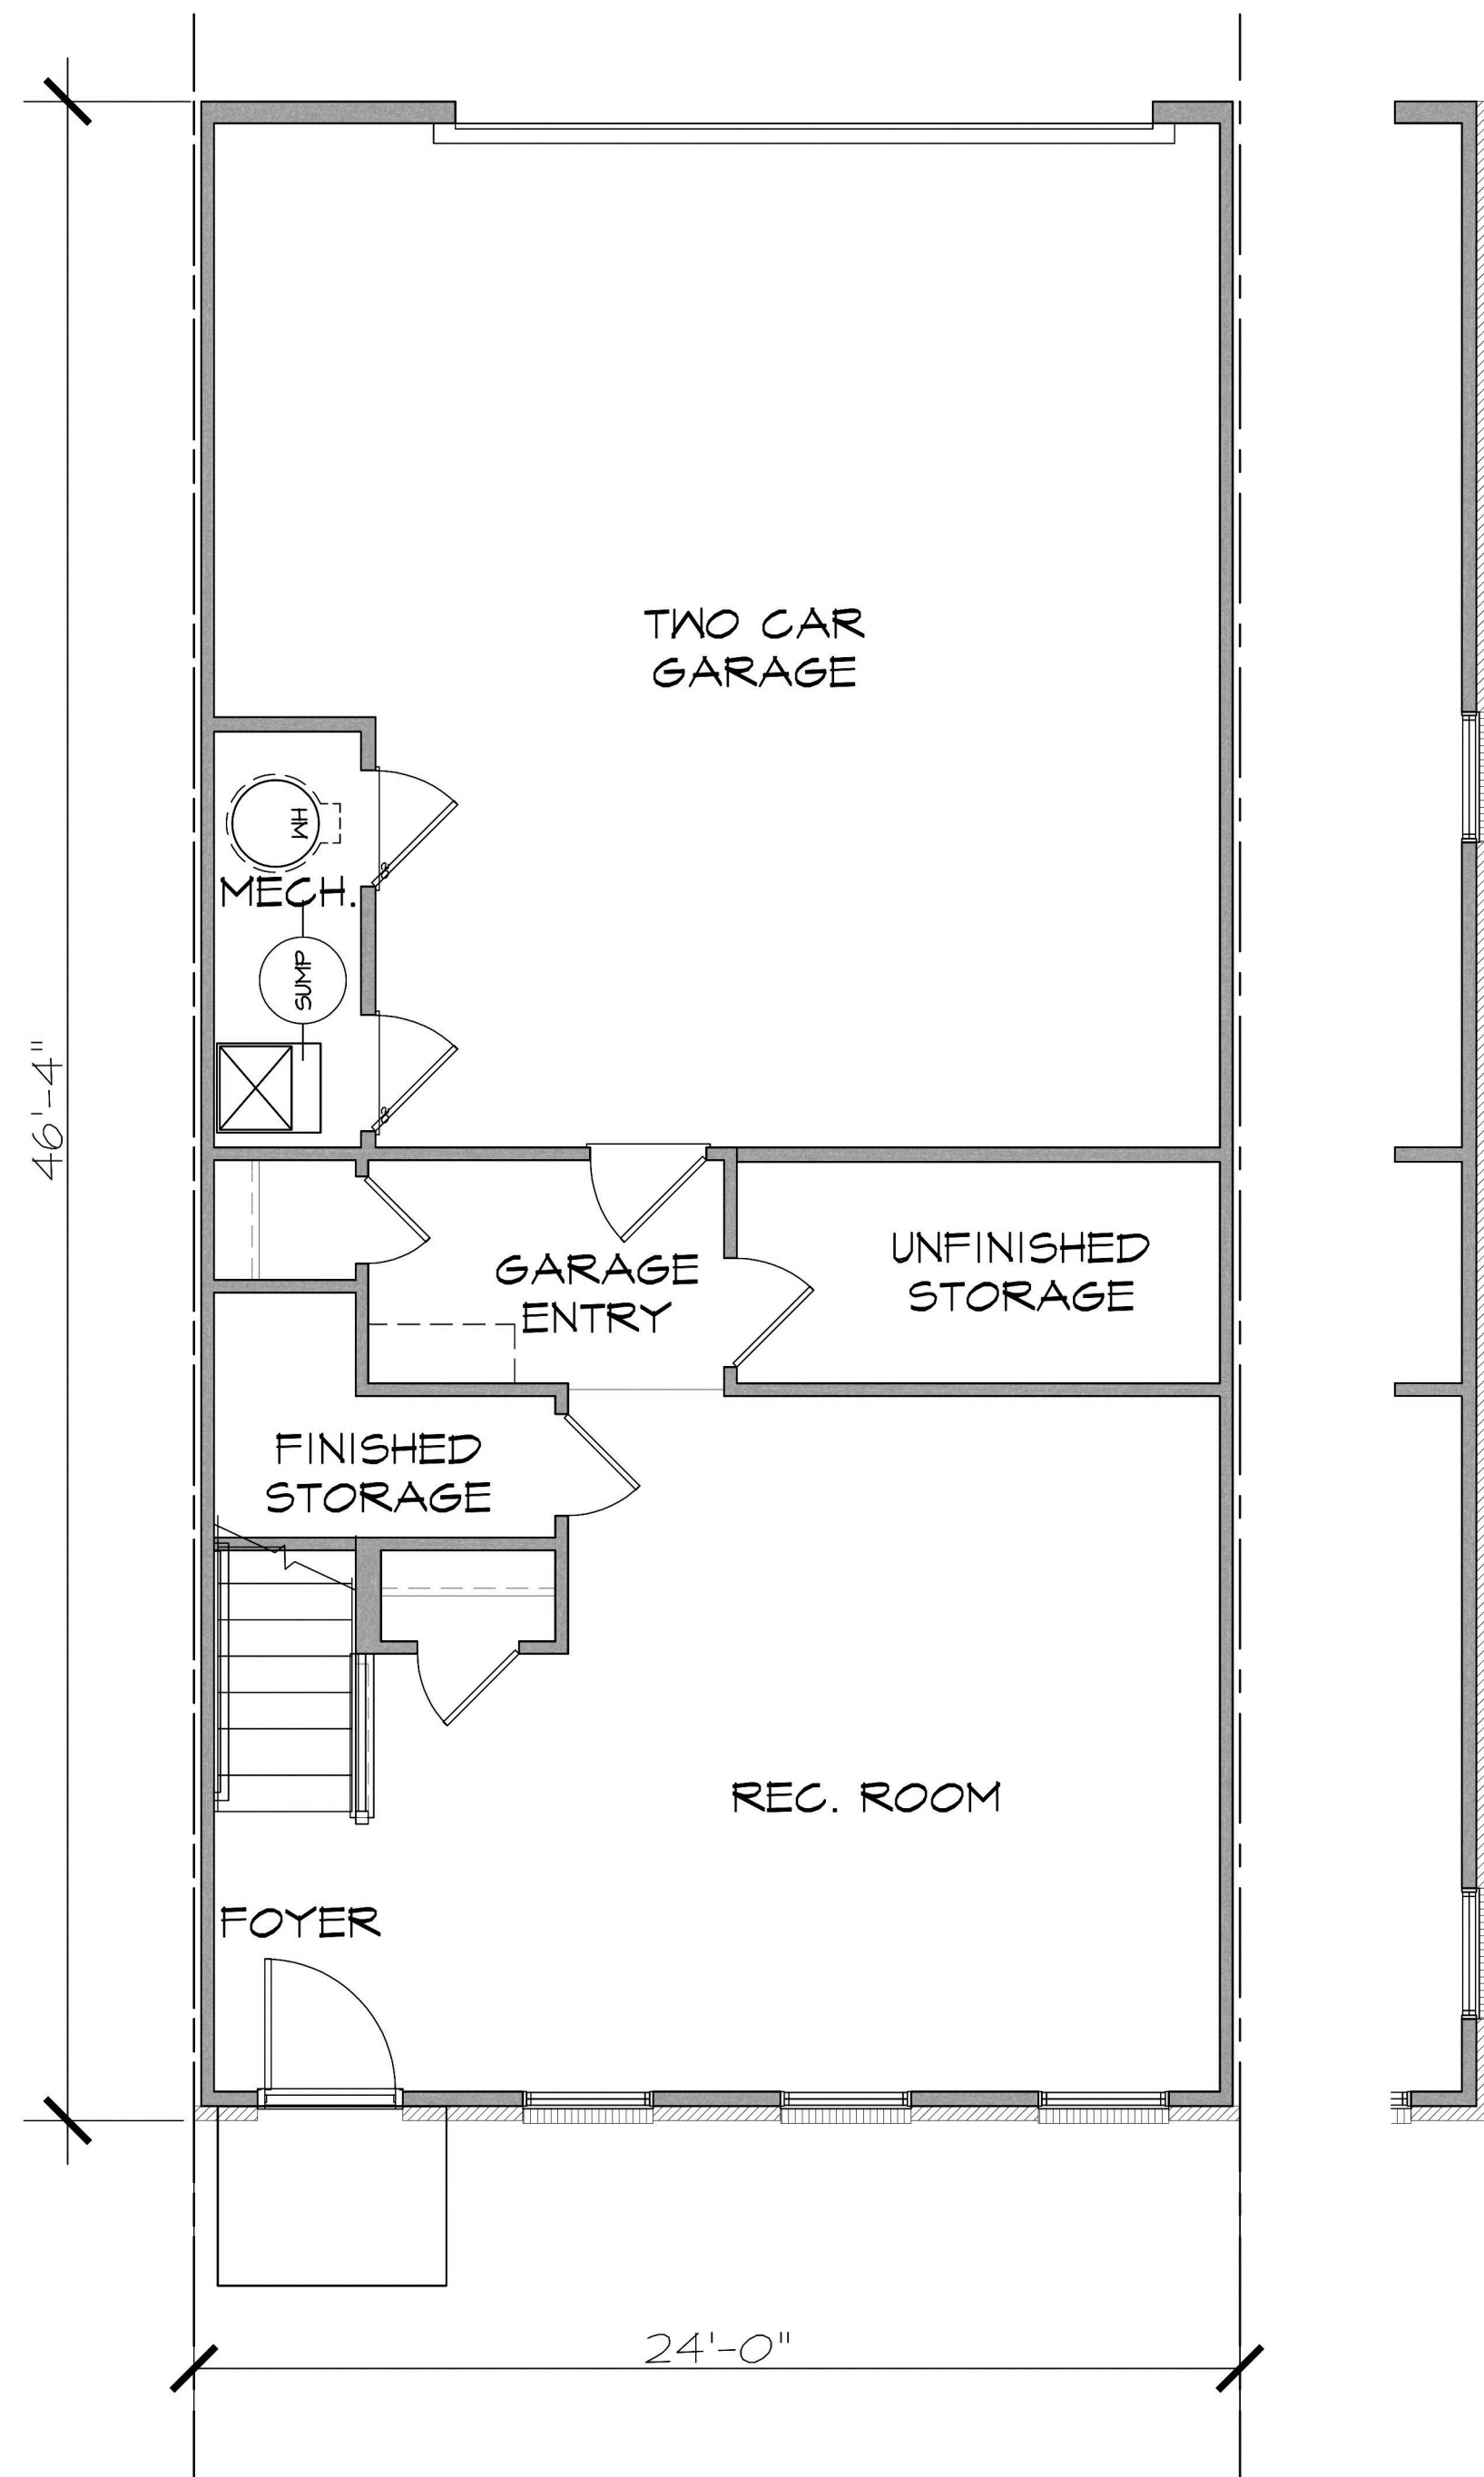

1
A-1

MCPHERSON
01-GROUND FLOOR PLAN


SCALE: 1/4" = 1'-0"

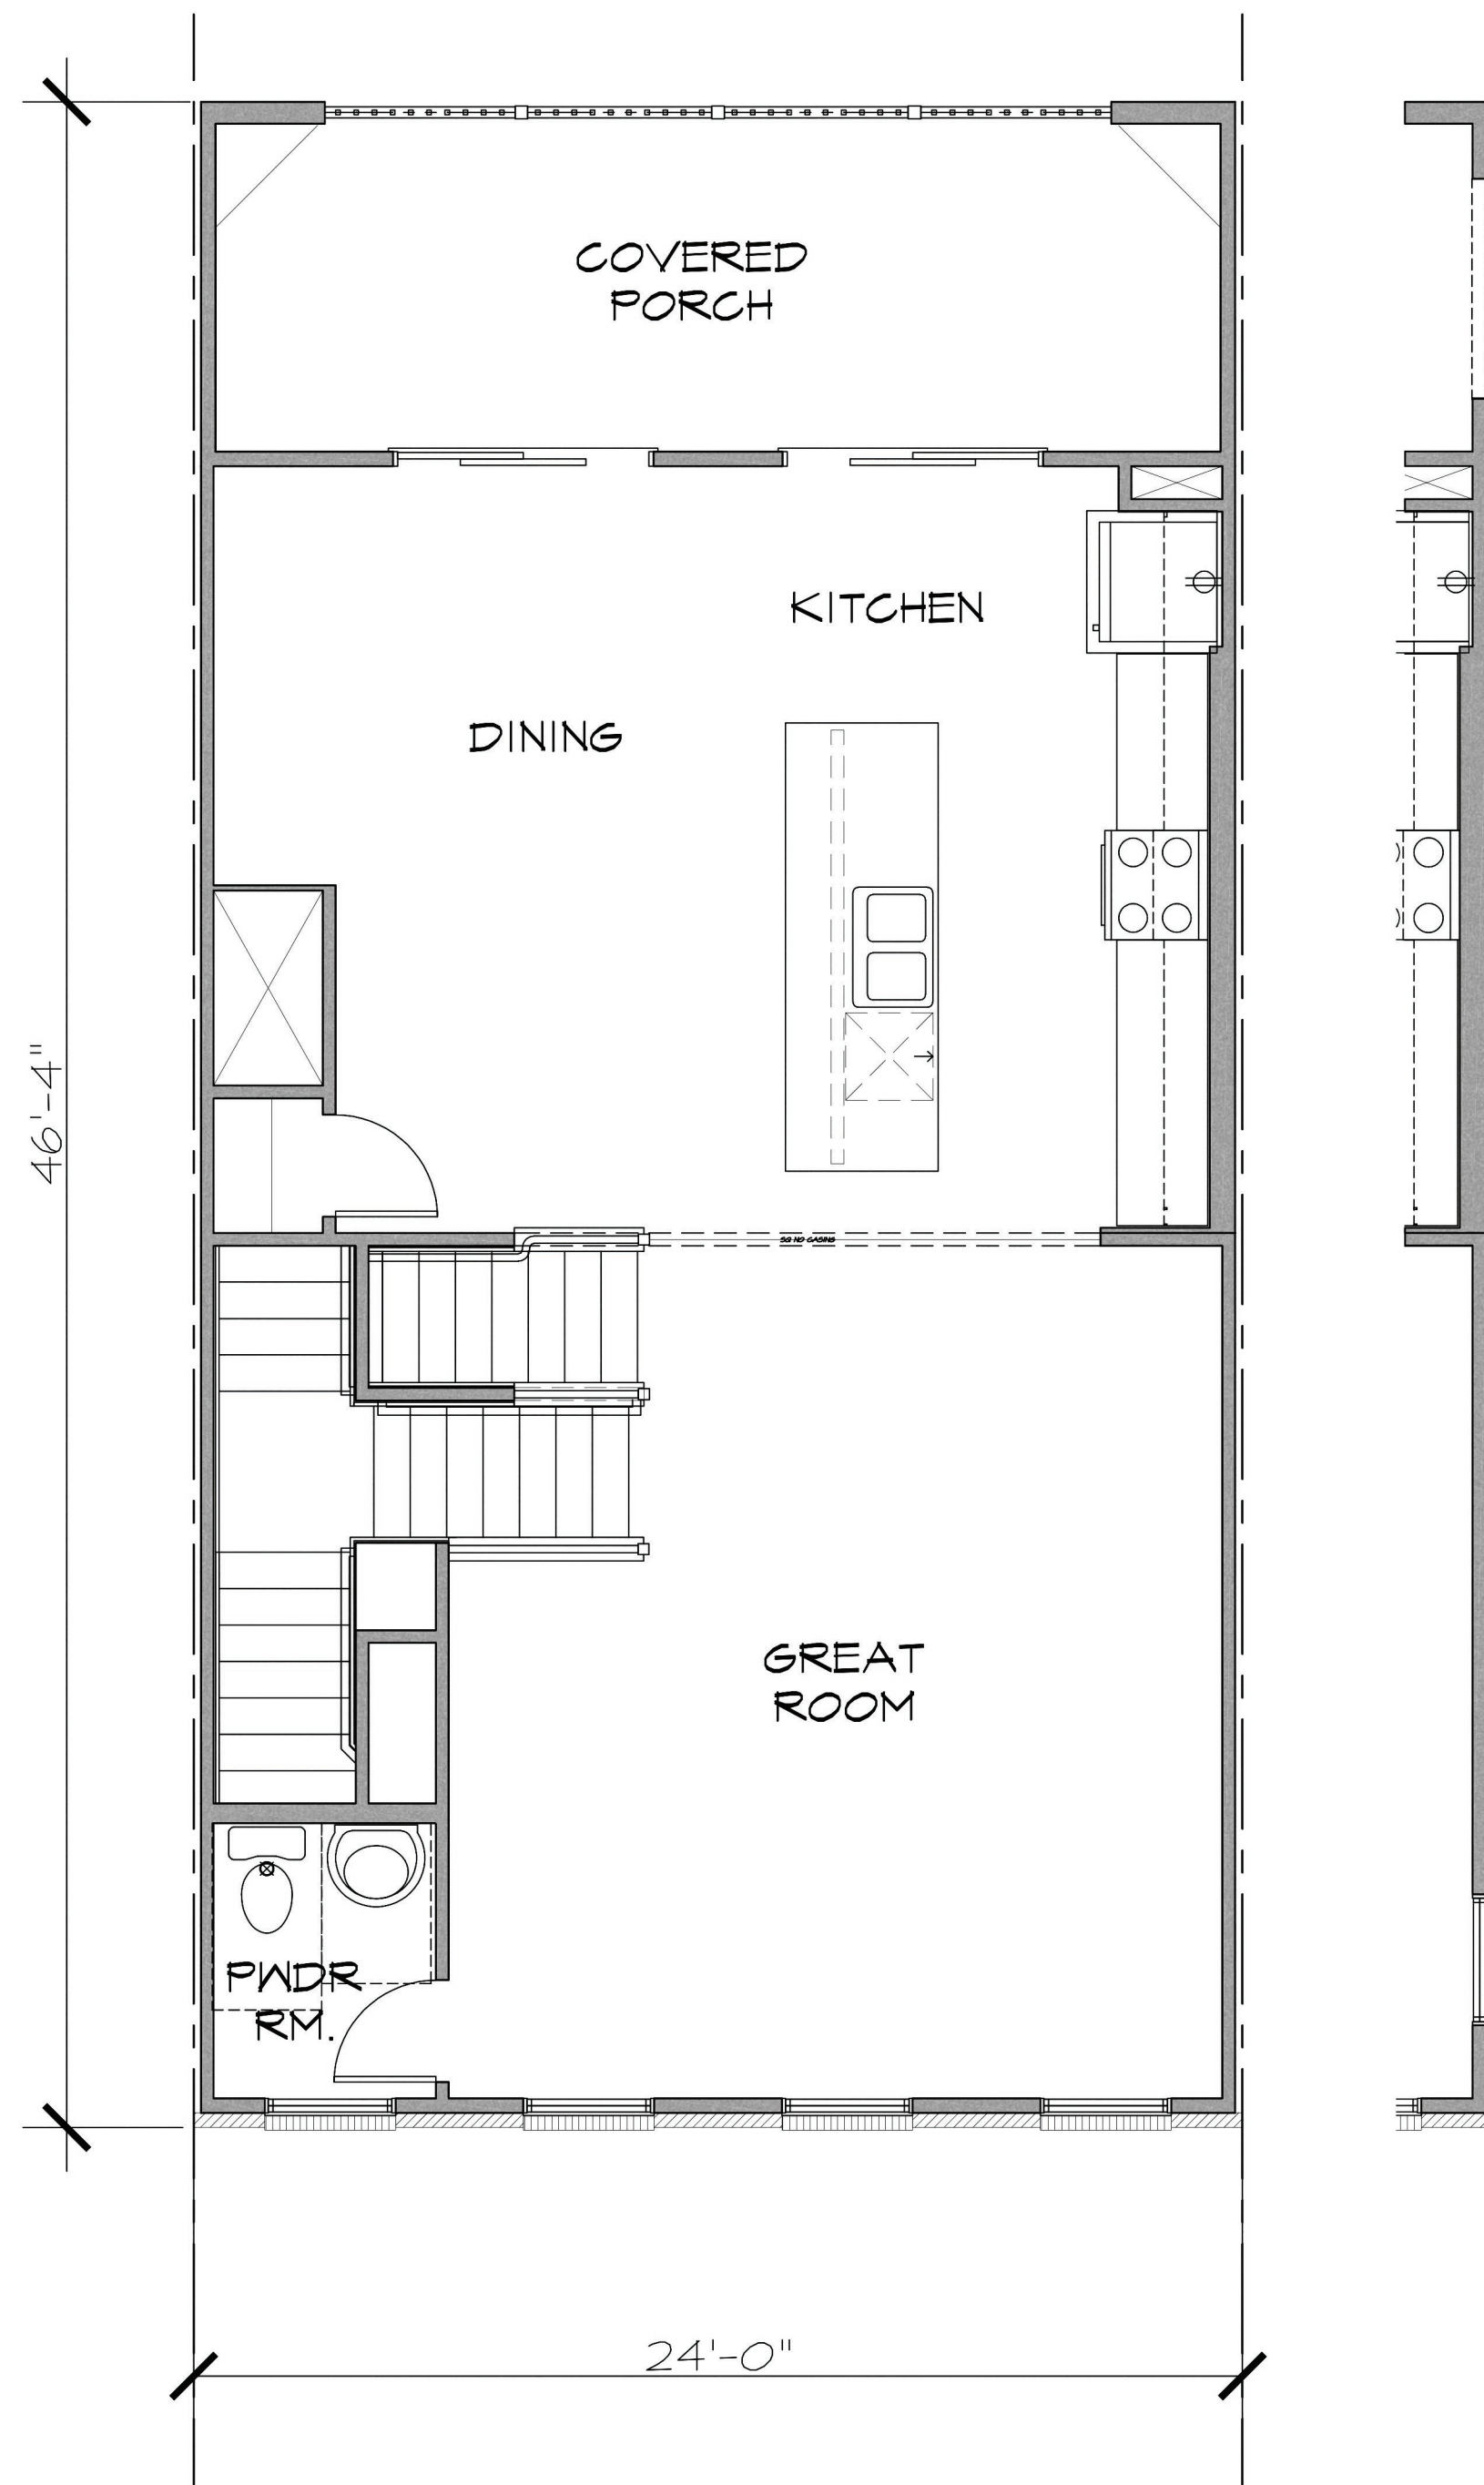

2
A-1

MCPHERSON
02-SECOND FLOOR PLAN


SCALE: 1/4" = 1'-0"

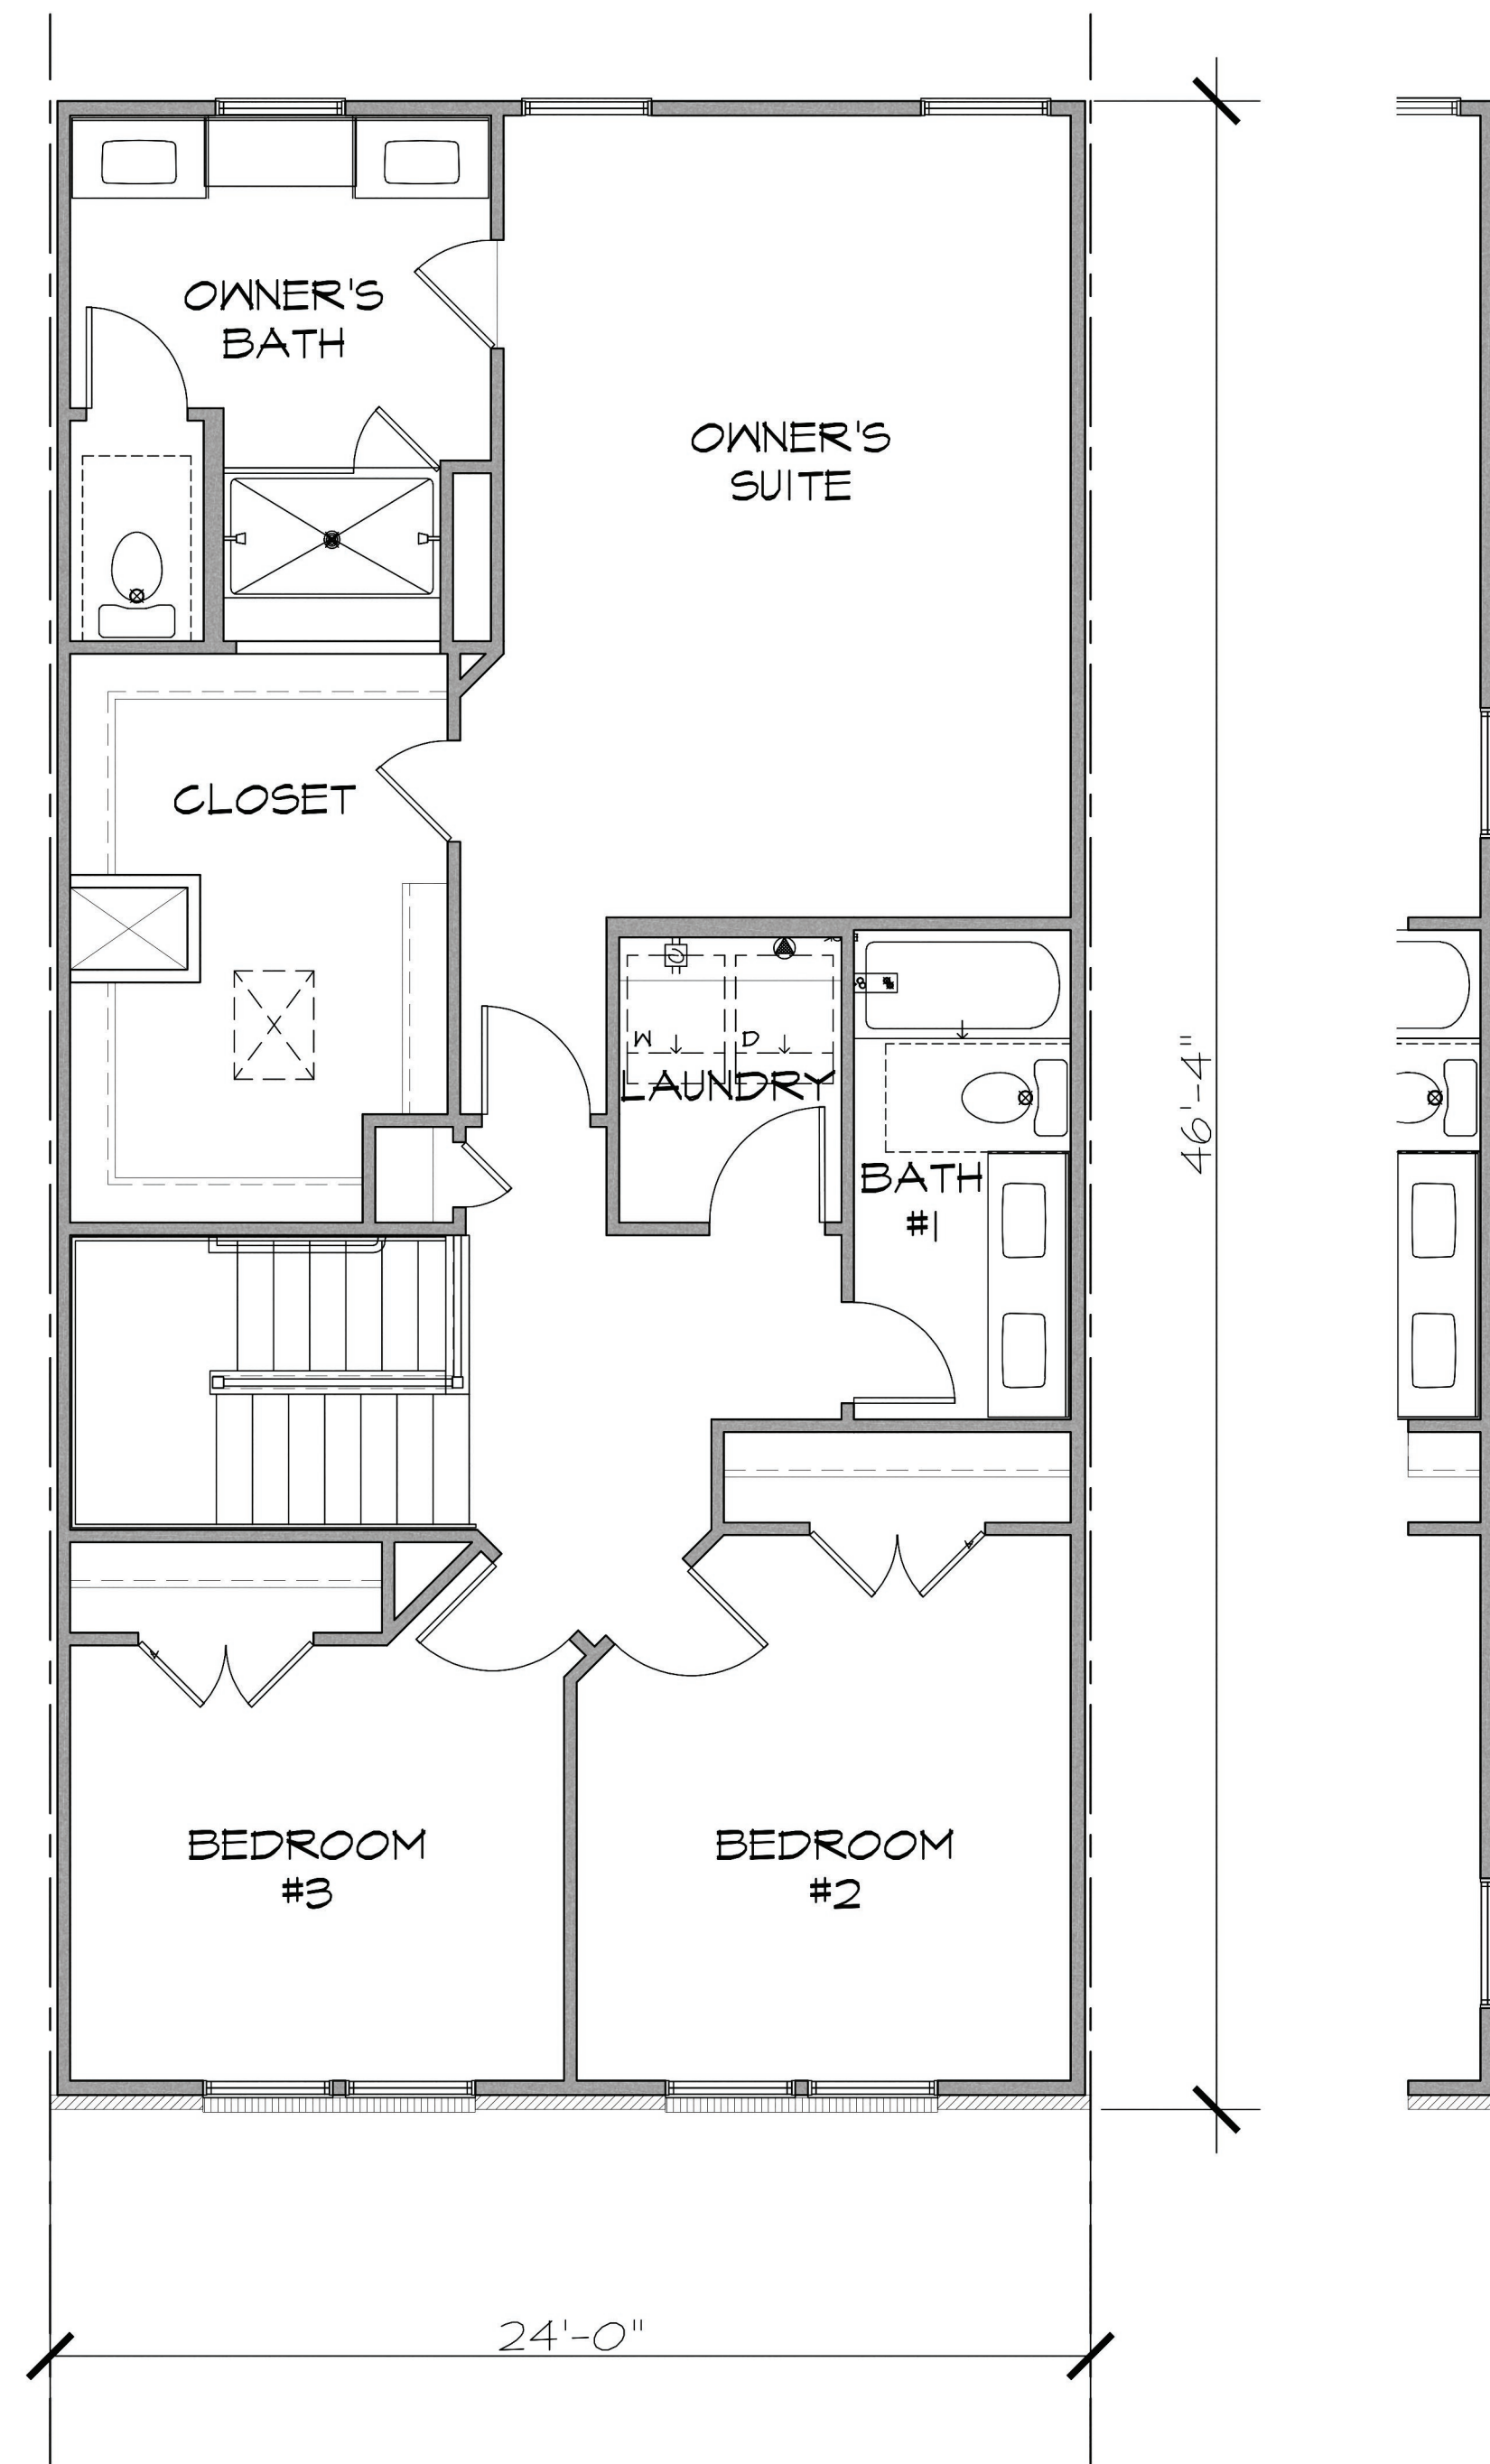


3
A-1

MCPHERSON
03-THIRD FLOOR PLAN



SCALE: 1/4" = 1'-0"

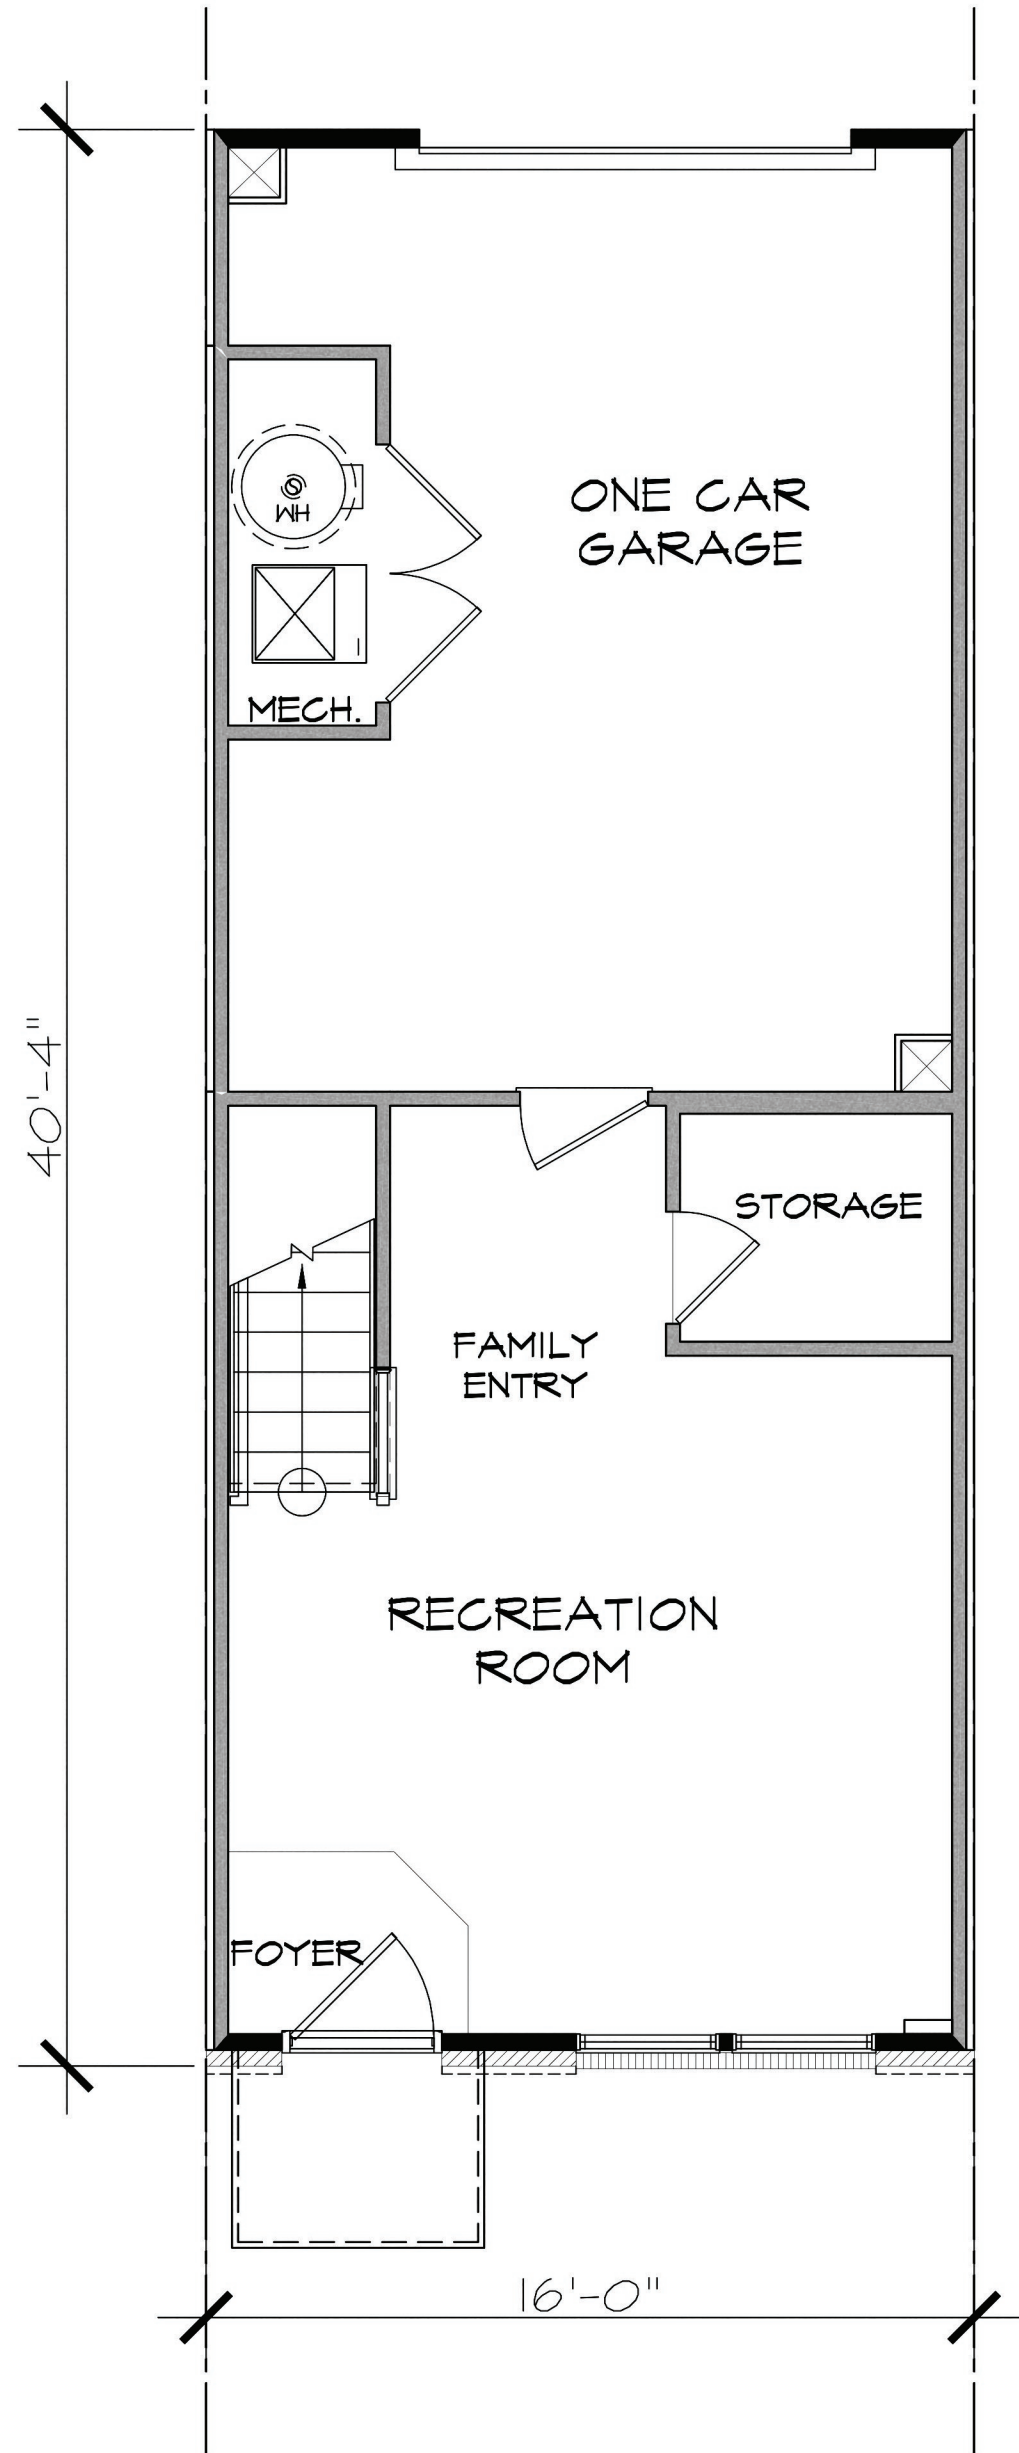


CLARENDON
01-GROUND FLOOR PLANS
1
A-2 SCALE: 1/4" = 1'-0"

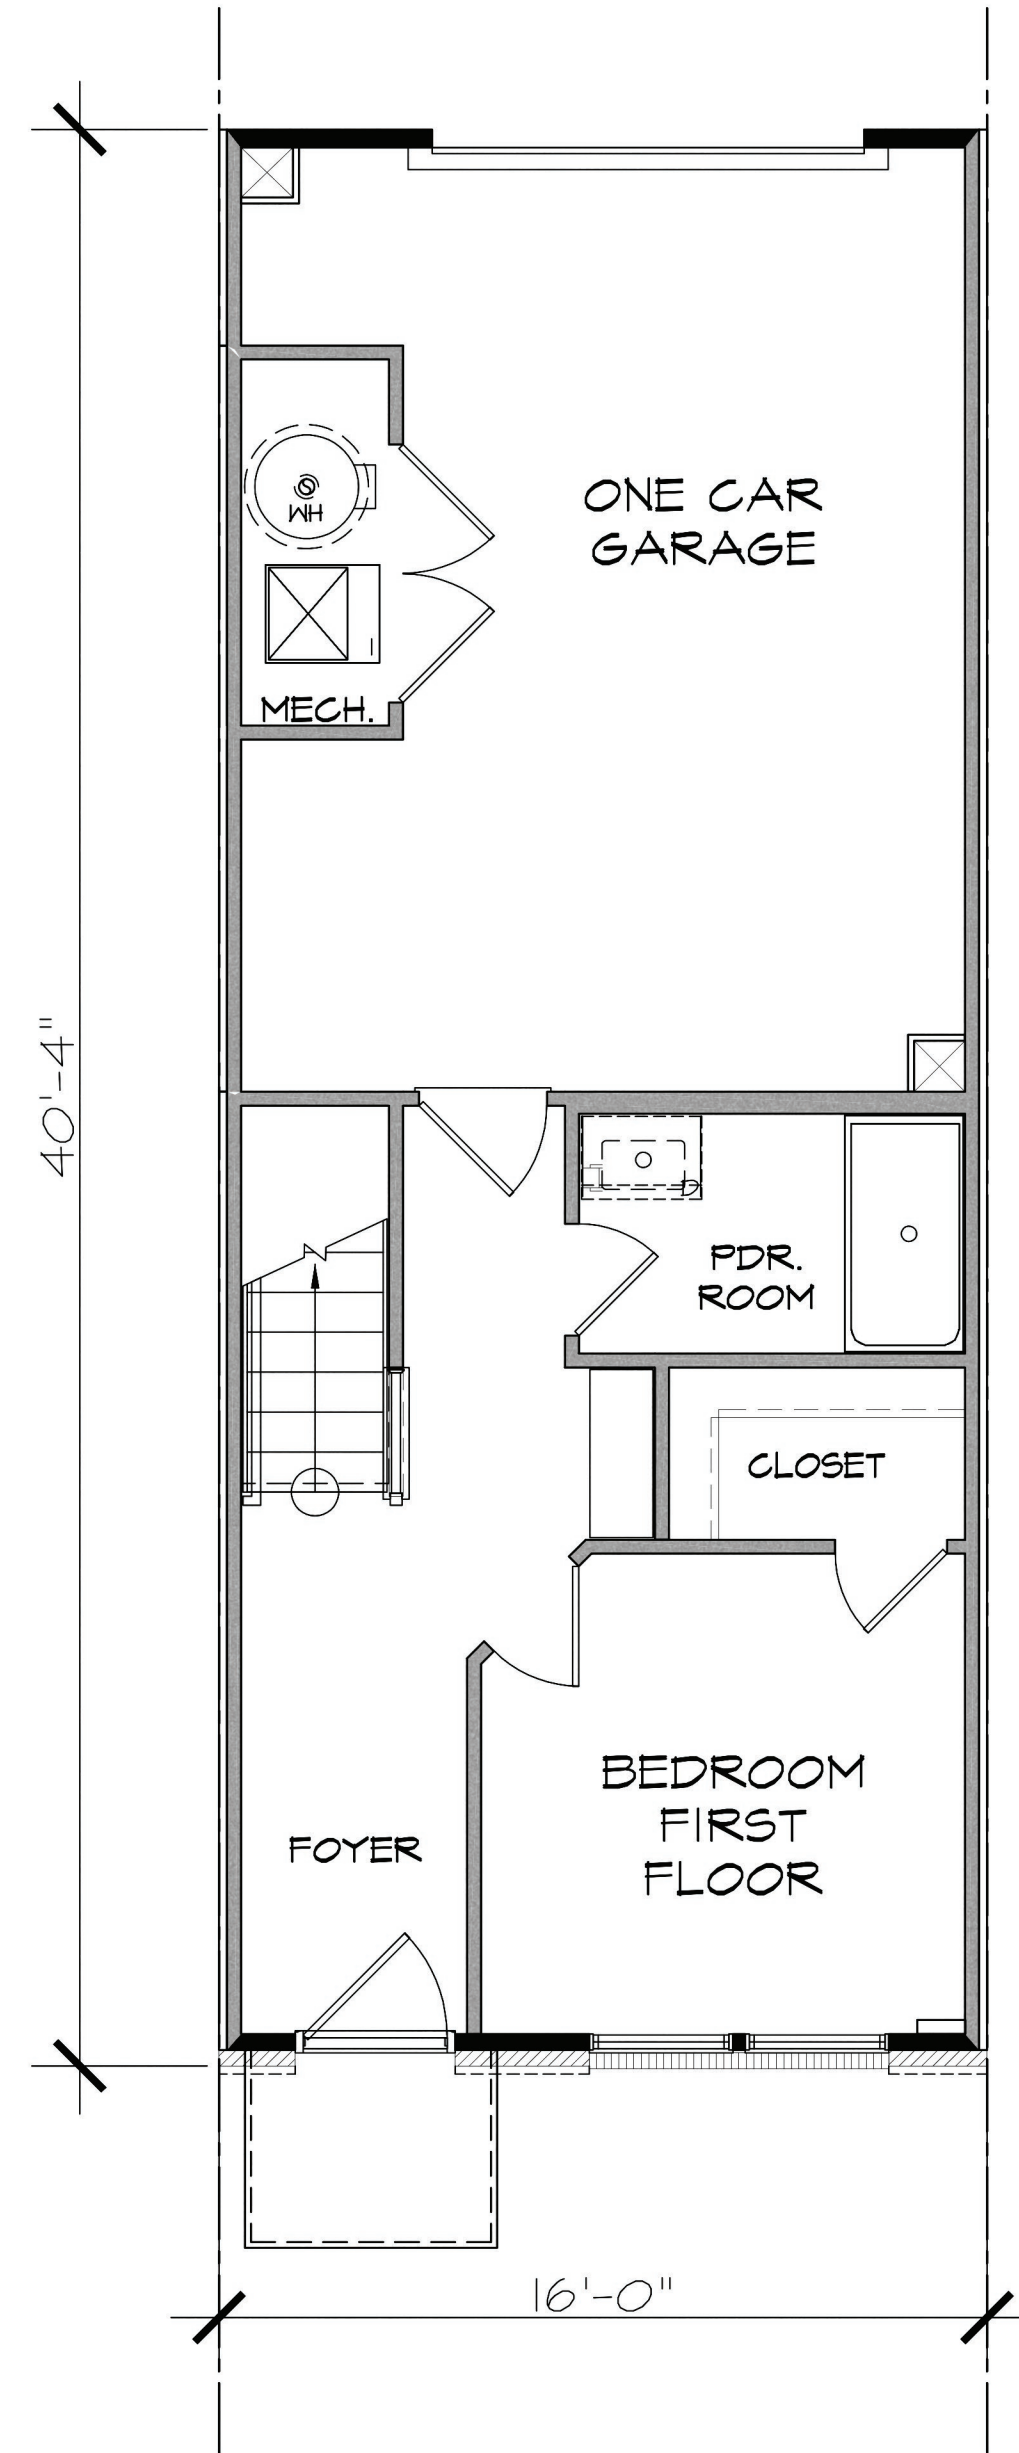

CLARENDON
02-SECOND FLOOR PLAN
2
A-2 SCALE: 1/4" = 1'-0"

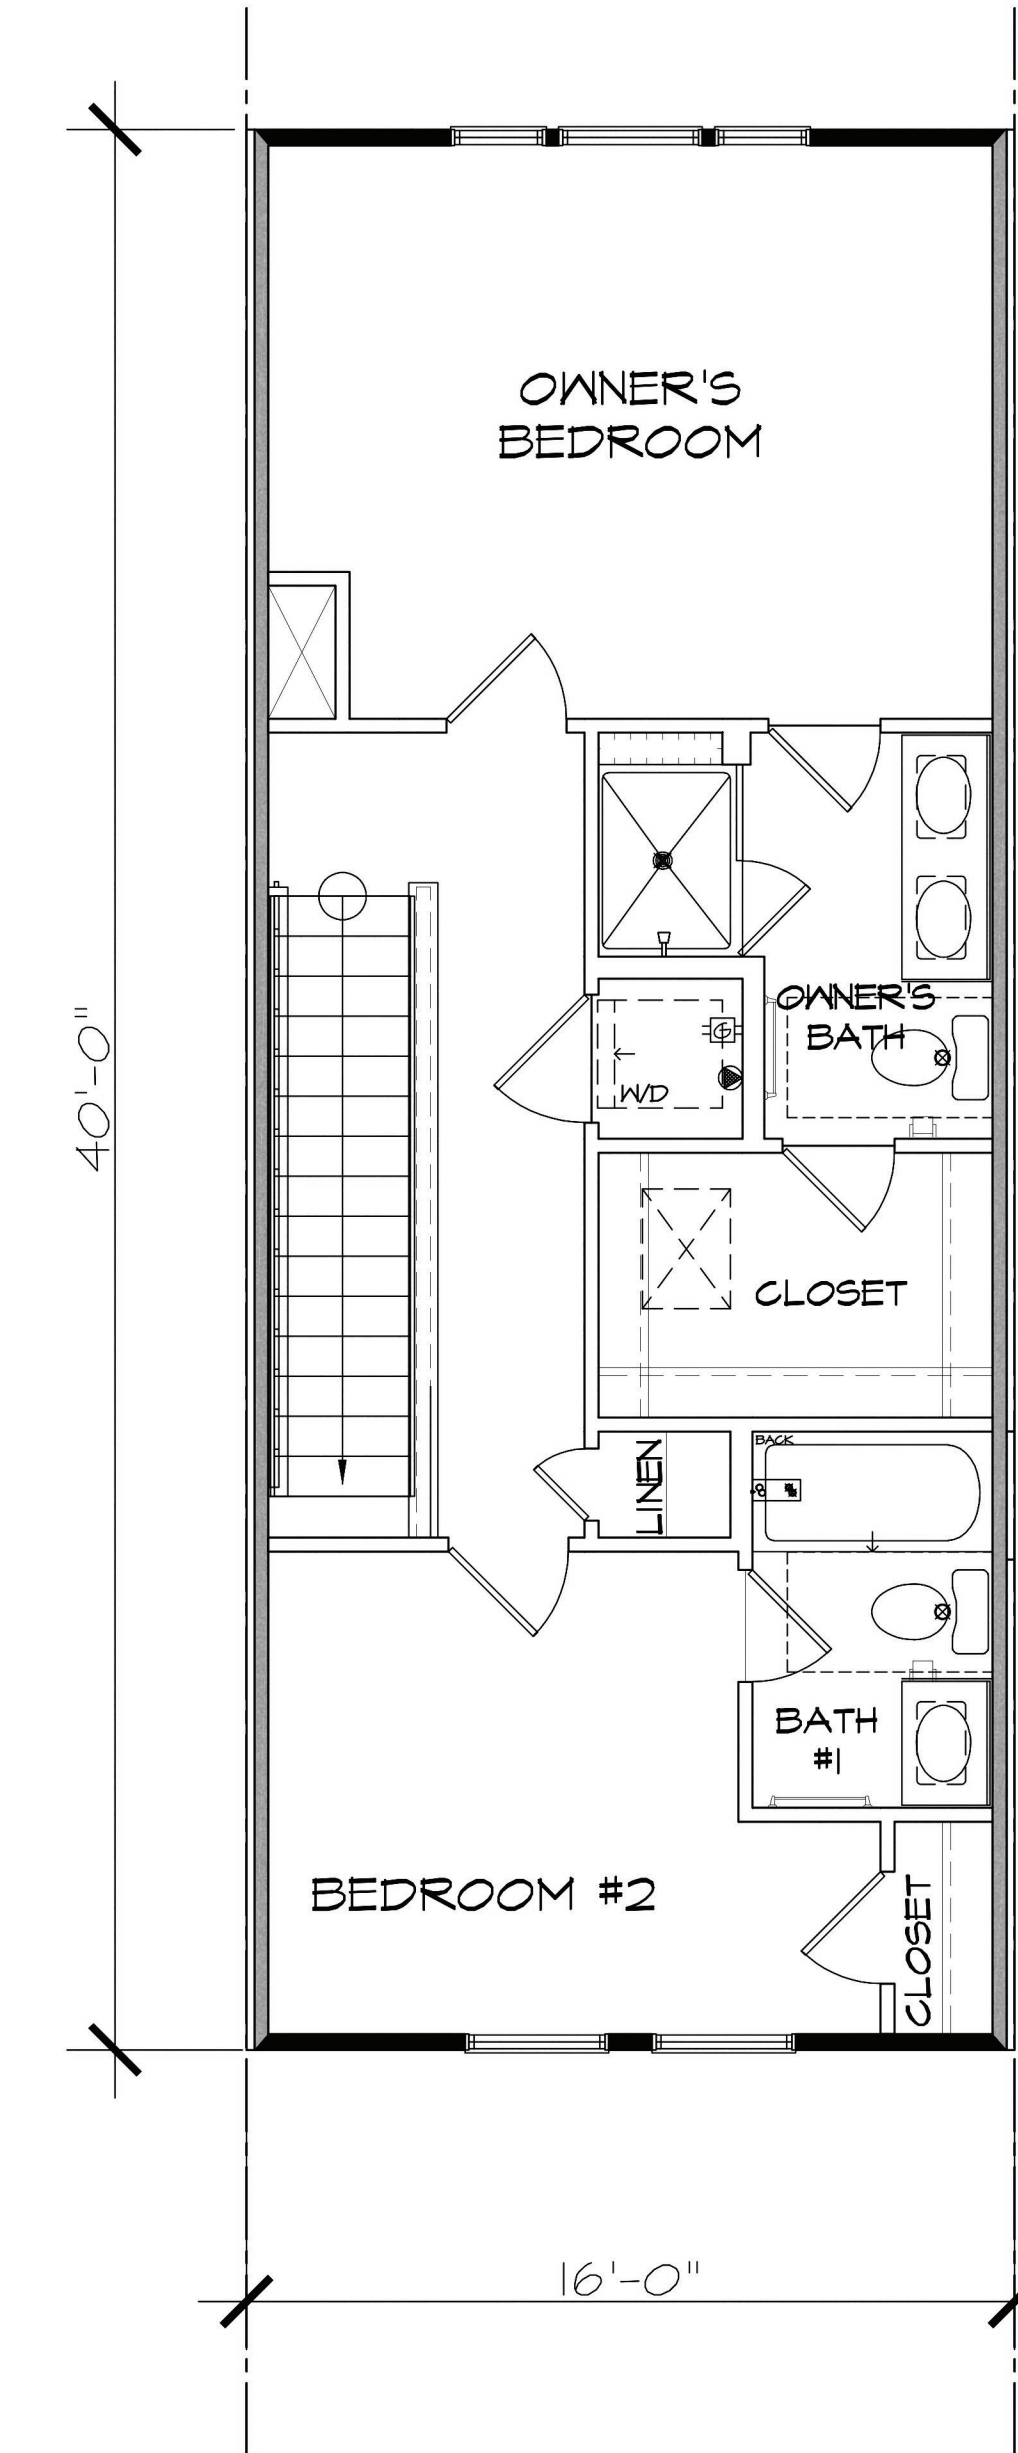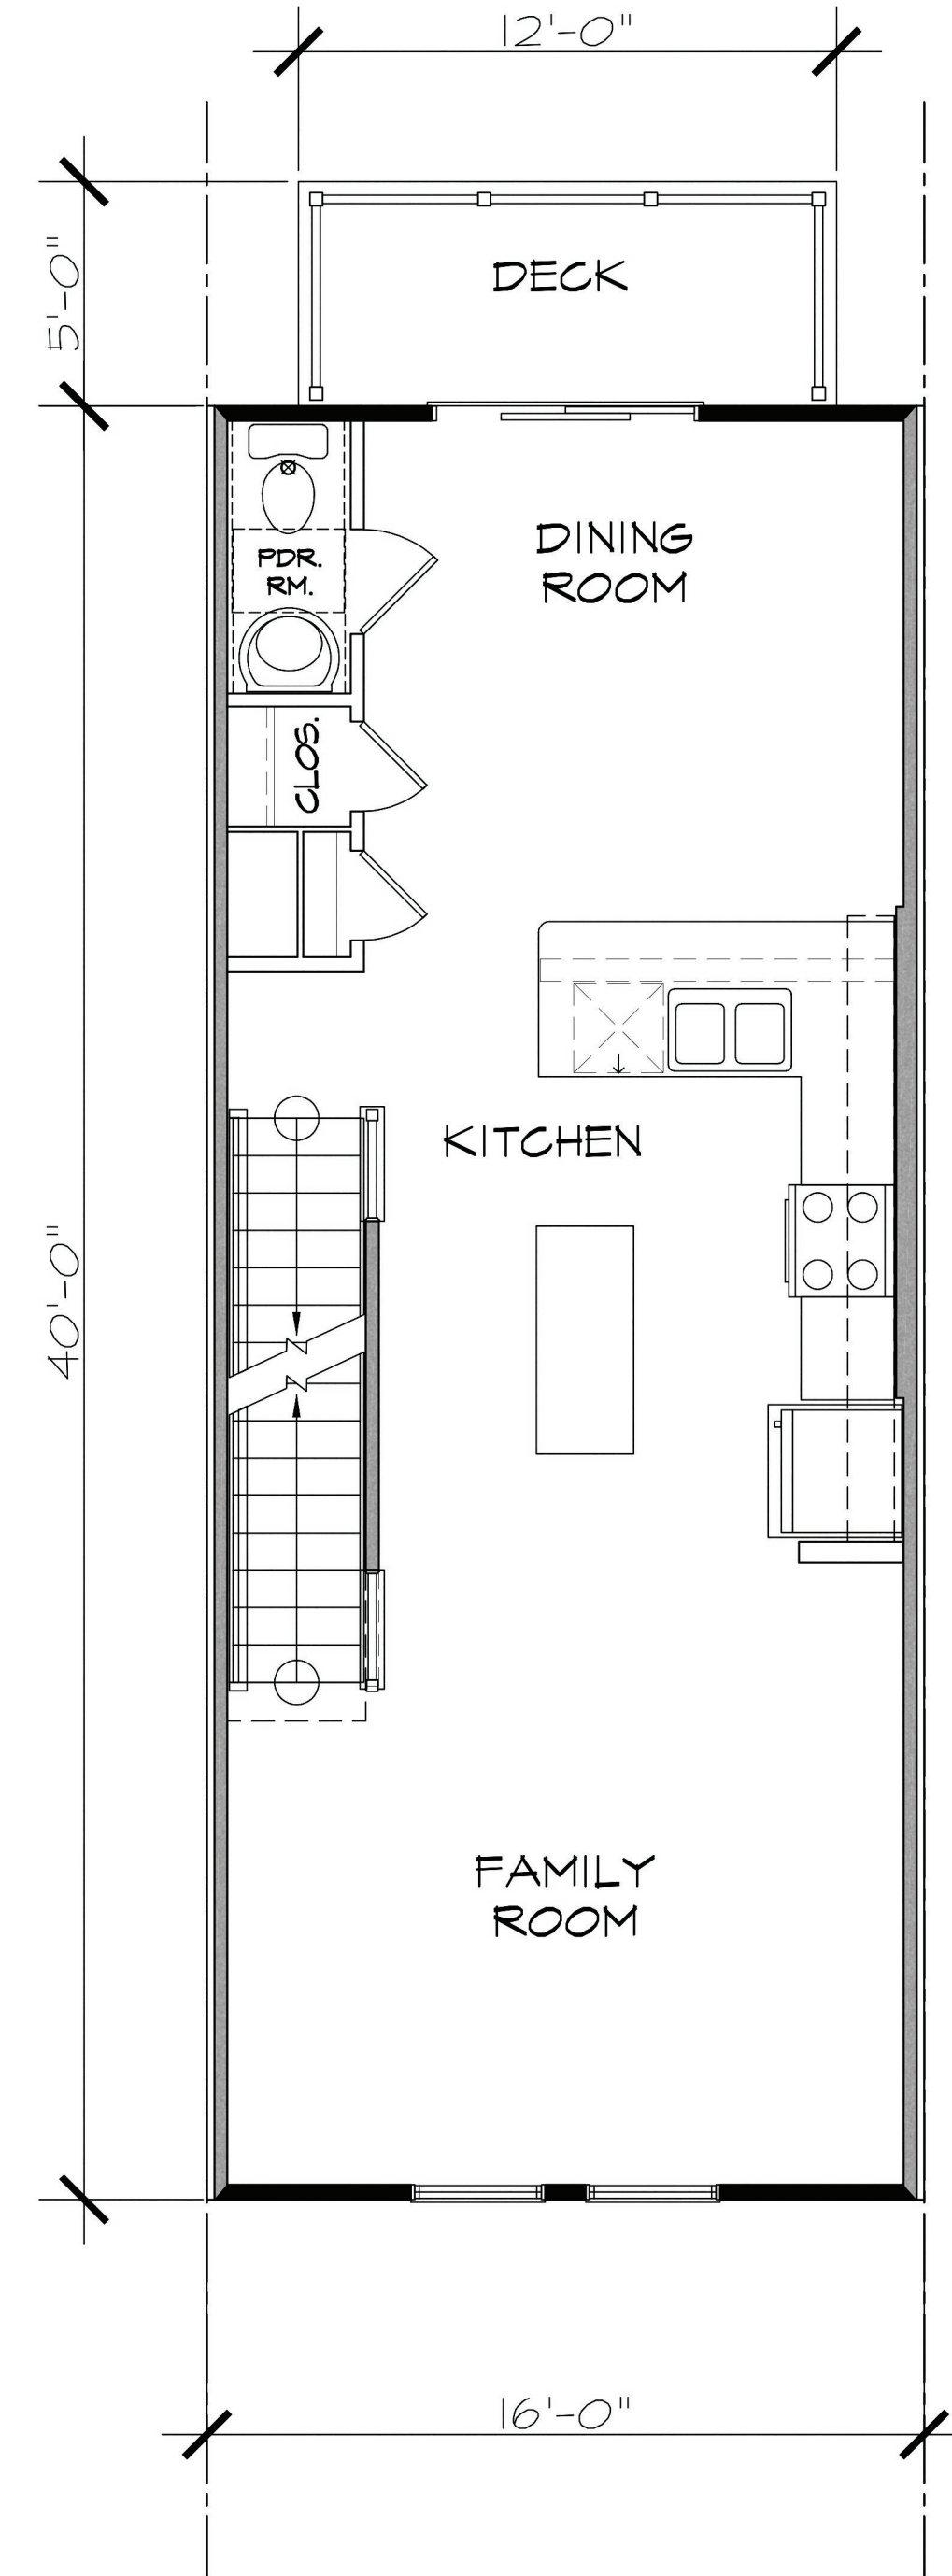

CLARENDON
03-THIRD FLOOR PLAN
3
A-2 SCALE: 1/4" = 1'-0"

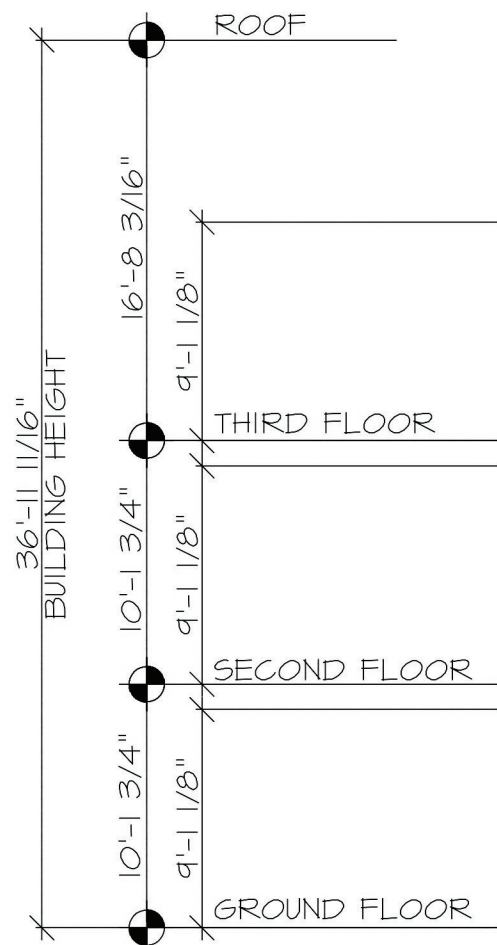

MCPHERSON

CLARENDON

MCPHERSON


CLARENDON

MCPHERSON

CLARENDON

MCPHERSON

1
A-3 7-UNIT BUILDING ELEVATION
SCALE: 1/8" = 1'-0"

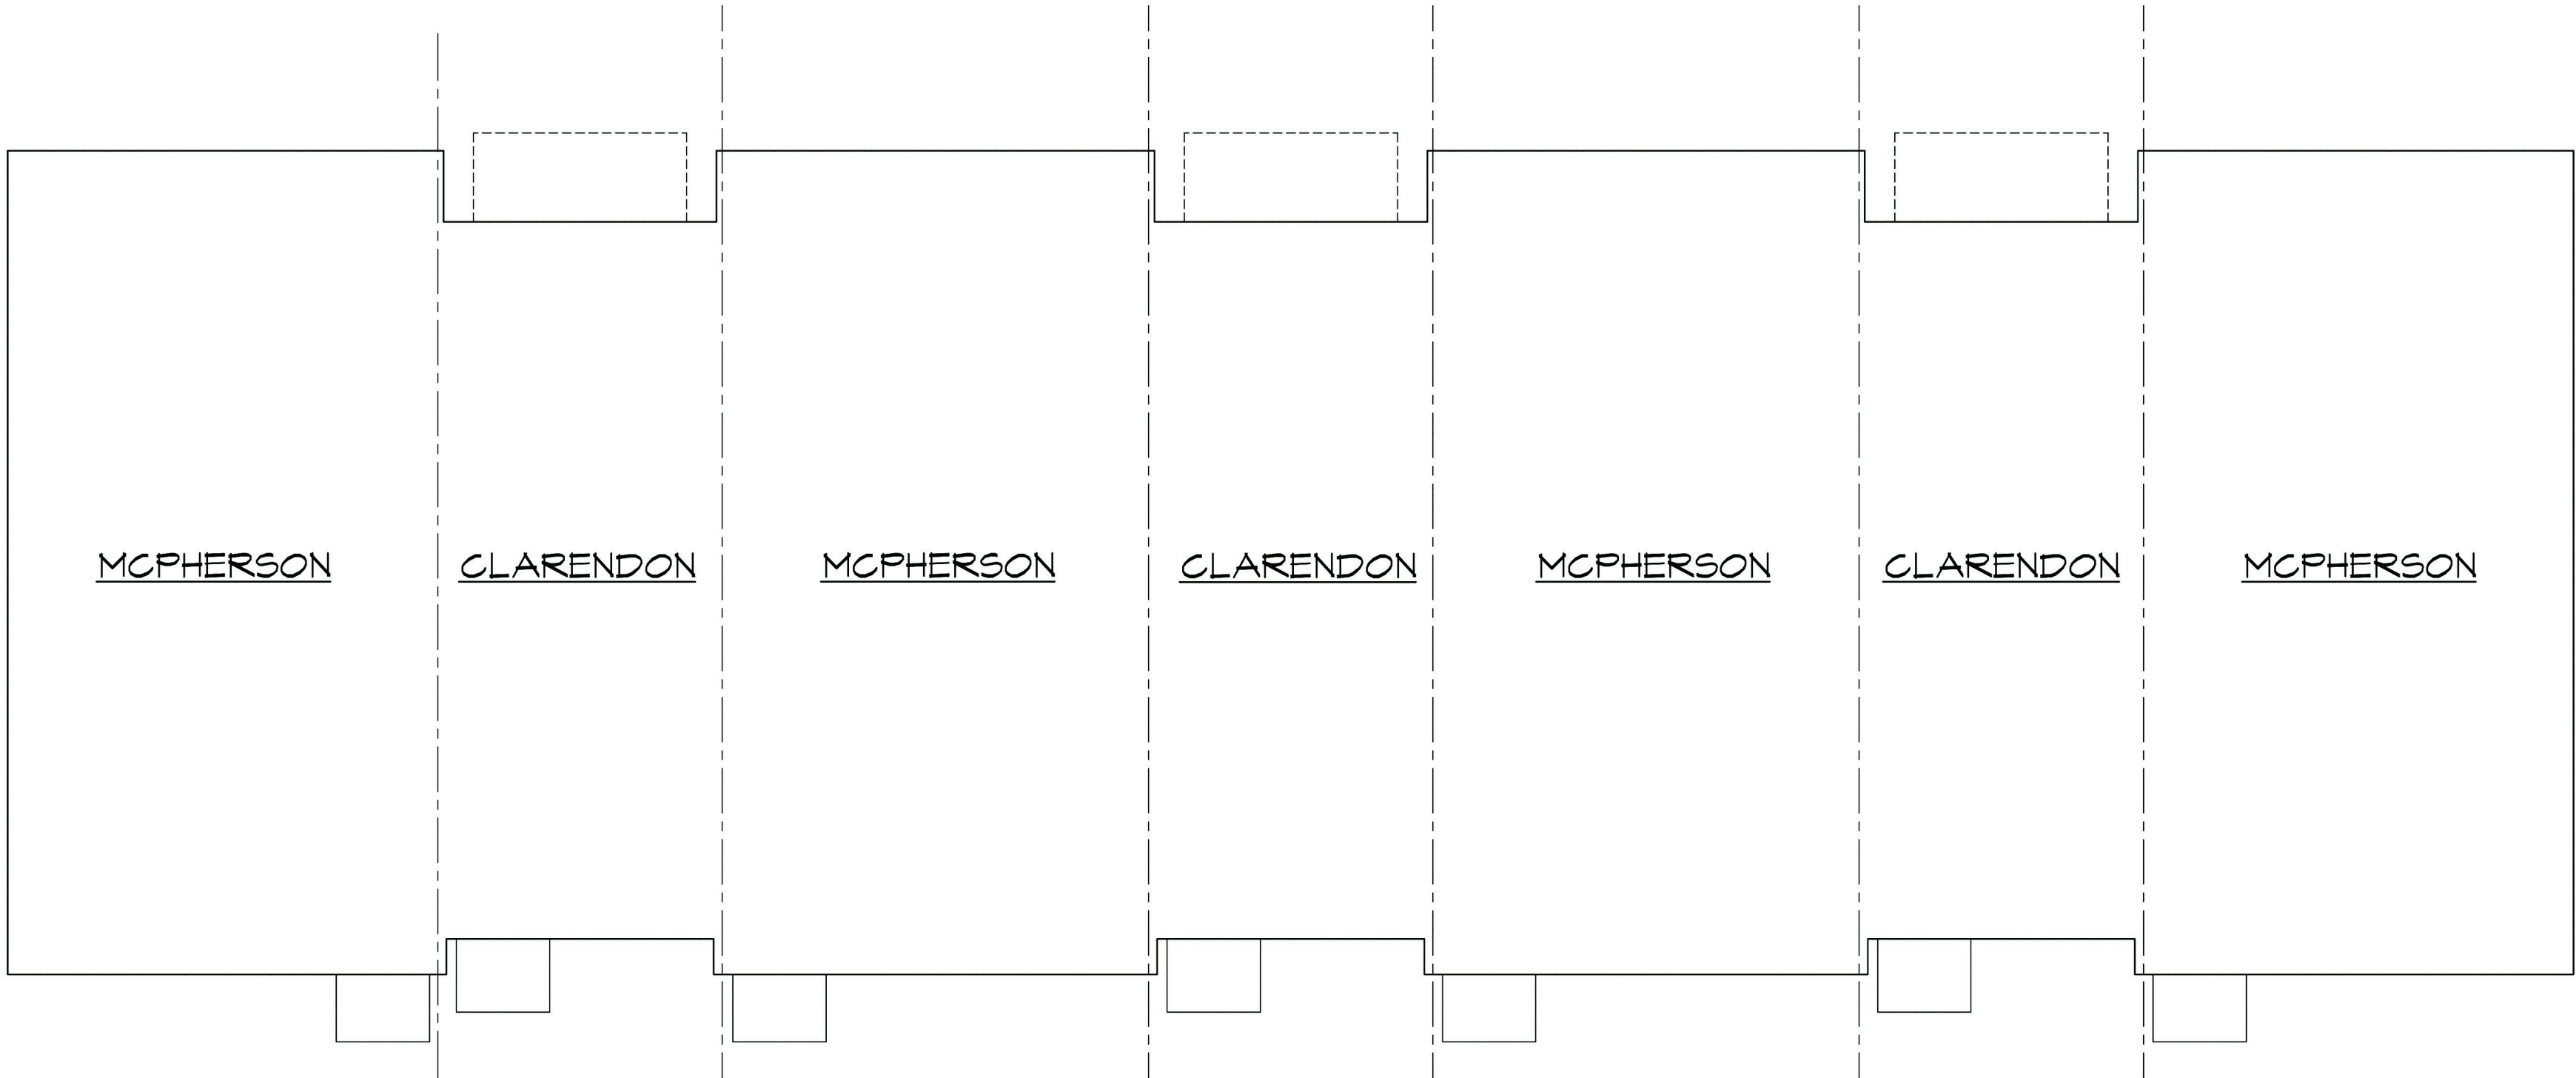

FRONT

2
A-3 7-UNIT BUILDING FOUNDATION
SCALE: 1/8" = 1'-0"

- MATERIALS KEY:
- 01 BRICK
 - 02 SIDING 01
 - 03 SIDING 02
 - 04 PANEL SIDING 03
 - 05 VINYL WINDOW
 - 06 METAL RAILING
 - 07 METAL ROOF
 - 08 SHINGLES
 - 09 GARAGE DOOR
 - 10 PORCH OPENING

NOTES:
PRODUCTS AND MANUFACTURERS LISTED
ARE SUBJECT TO CHANGE AND/OR
SUBSTITUTED WITH EQUIVALENT AND
COMPATIBLE OPTIONS.

LANDSCAPE BY OTHERS AND SHOWN FOR
ILLUSTRATIVE PURPOSES ONLY.

SIGNAGE SHOWN FOR ZONING COMPLIANCE
AND APPROVAL ONLY. TEXT MAY CHANGE
BASED ON FINAL BRANDING OF THE
BUILDING.

© NVR, Inc., a registered service, its
owner, and its employees, shall retain all
rights in these plans. These plans are not
to be reproduced, changed, or
whichever, nor are they to be
assigned to any third party, without
written consent of NVR, Inc.

NVR
NVR, Inc., Suite 100
5285 Westway Drive
Frederick, MD 21703

CLARENDON & MCPHERSON 7-UNIT

7-UNIT BUILDING STRIP


date: 12/16/2024

A-3

WADE
ARCHITECTURE
HAGERSTOWN, MD 24642-4638

PRINCETON NURSERIES
PLAINSBORO TOWNSHIP
MIDDLESEX COUNTY, NEW JERSEY
BUILDING MCI

PREPARED FOR:
PRV NURSERIES PLAINSBORO
OWNER, LLC

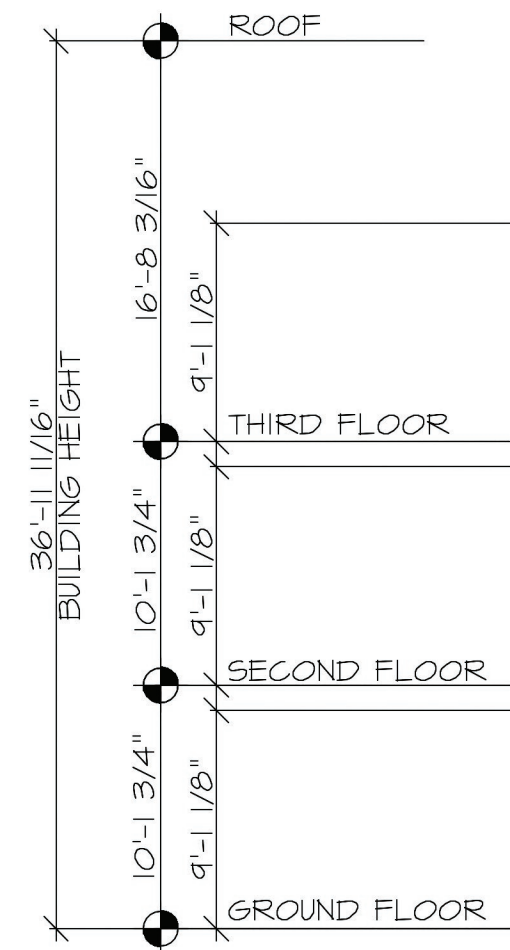

MCPHERSON

CLARENDON

MCPHERSON


CLARENDON

MCPHERSON

CLARENDON


MCPHERSON

FOR FENCE DETAIL,
SEE LANDSCAPE
ARCHITECTURE PLANS
BY OTHERS

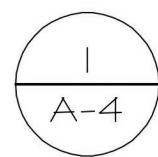




7-UNIT BUILDING REAR ELEVATION

SCALE: 1/8" = 1'-0"

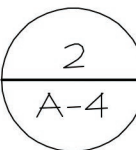

7-UNIT BUILDING SIDE ELEVATION

SCALE: 1/8" = 1'-0"

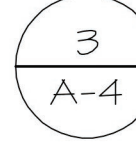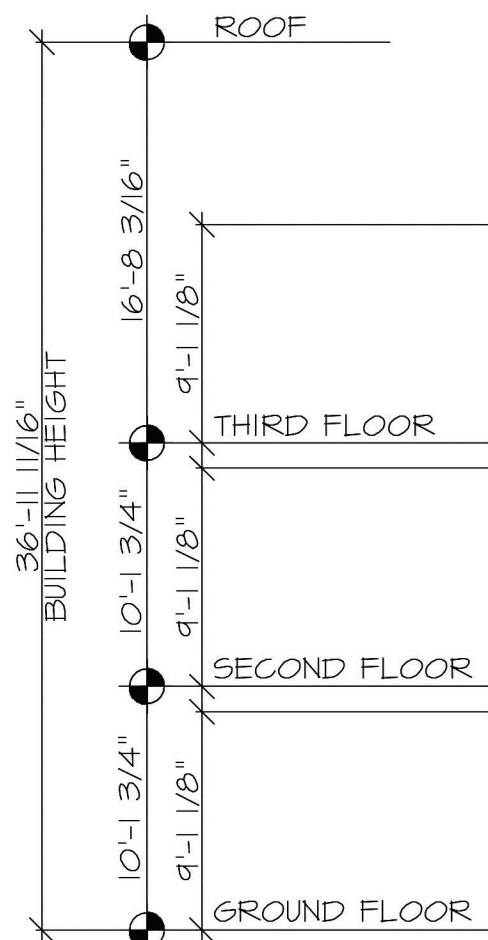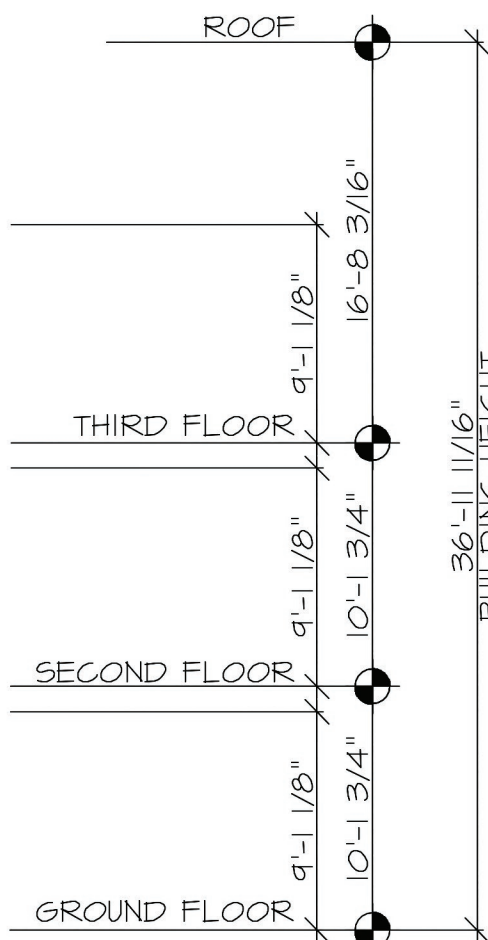

7-UNIT BUILDING SIDE ELEVATION

SCALE: 1/8" = 1'-0"

MATERIALS KEY:

- 01 BRICK
- 02 SIDING 01
- 03 SIDING 02
- 04 PANEL SIDING 03
- 05 VINYL WINDOW
- 06 METAL RAILING
- 07 METAL ROOF
- 08 SHINGLES
- 09 GARAGE DOOR
- 10 PORCH OPENING

NOTES:

PRODUCTS AND MANUFACTURERS LISTED ARE SUBJECT TO CHANGE AND/OR SUBSTITUTION WITH EQUIVALENT AND COMPATIBLE OPTIONS.

LANDSCAPE BY OTHERS AND SHOWN FOR ILLUSTRATIVE PURPOSES ONLY.

SIGNAGE SHOWN FOR ZONING COMPLIANCE AND APPROVAL ONLY. TEXT MAY CHANGE BASED ON FINAL BRANDING OF THE BUILDING.

© NVR, Inc.,
The owner,
expressly reserves
its right to
make any
changes or
modifications
to these plans
without
notice and
without
being
bound by
these plans.
These plans are
not to be
reproduced,
copied, or
distributed
in any form
without the
written
consent of NVR, Inc.



NVR, Inc.
100
Suite 100
5285 Westrick, MD 21703

CLARENDON & MCPHERSON 7-UNIT

7-UNIT BUILDING STRIP


date: 12/16/2024

A-4


WADE
ARCHITECTURE
HAGERSTOWN, MD 240-452-4638

PRINCETON NURSERIES
FLAINSBORO TOWNSHIP
MIDDLESEX COUNTY, NEW JERSEY
BUILDING MCI


PREPARED FOR:
PRY NURSERIES FLAINSBORO
OWNER, LLC

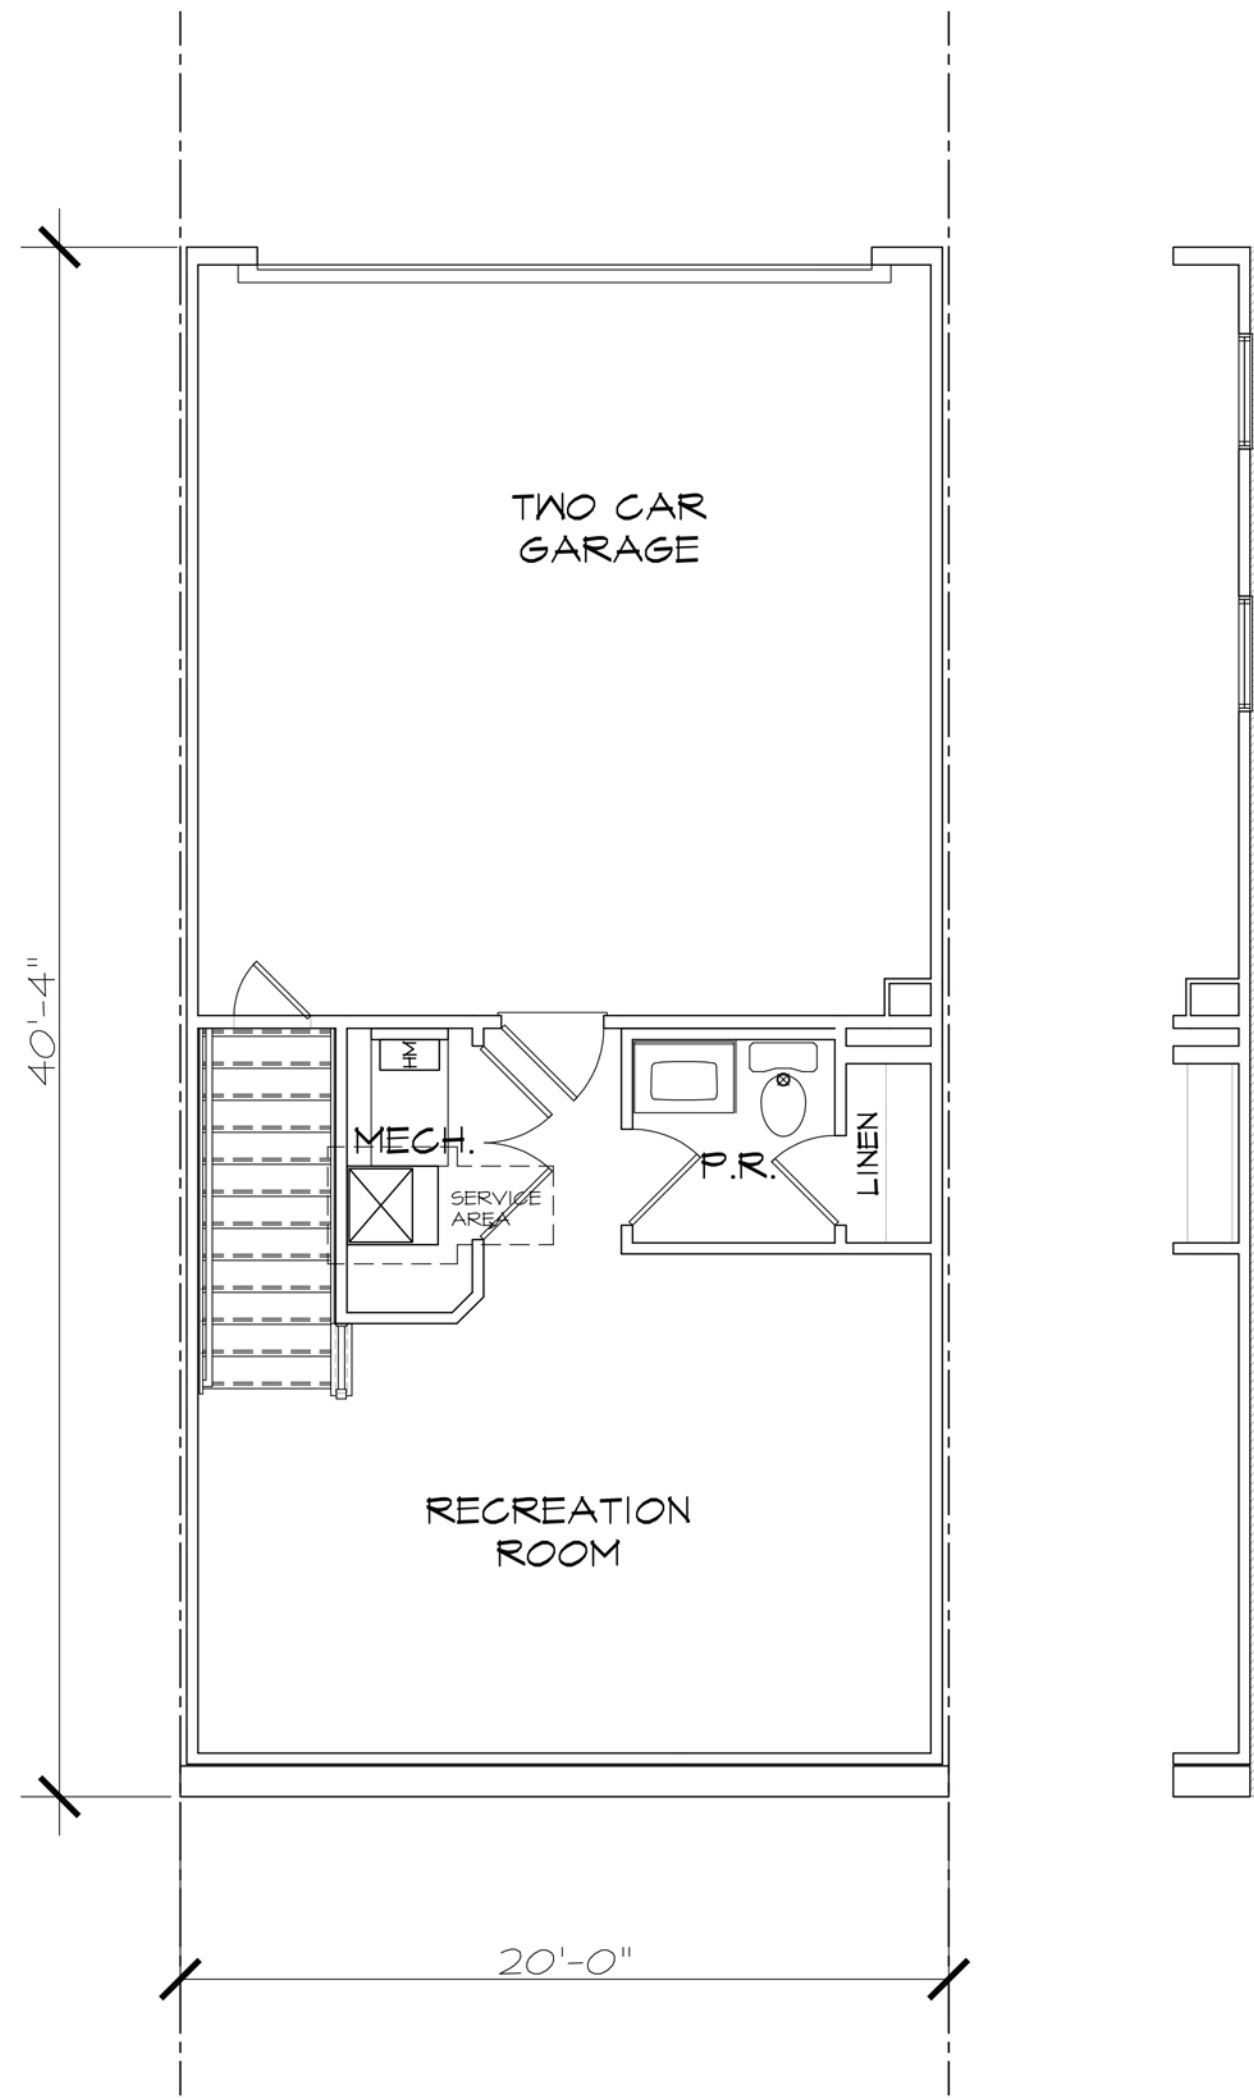

1
A-1
01-GROUND FLOOR PLAN
SCALE: 1/4" = 1'-0"

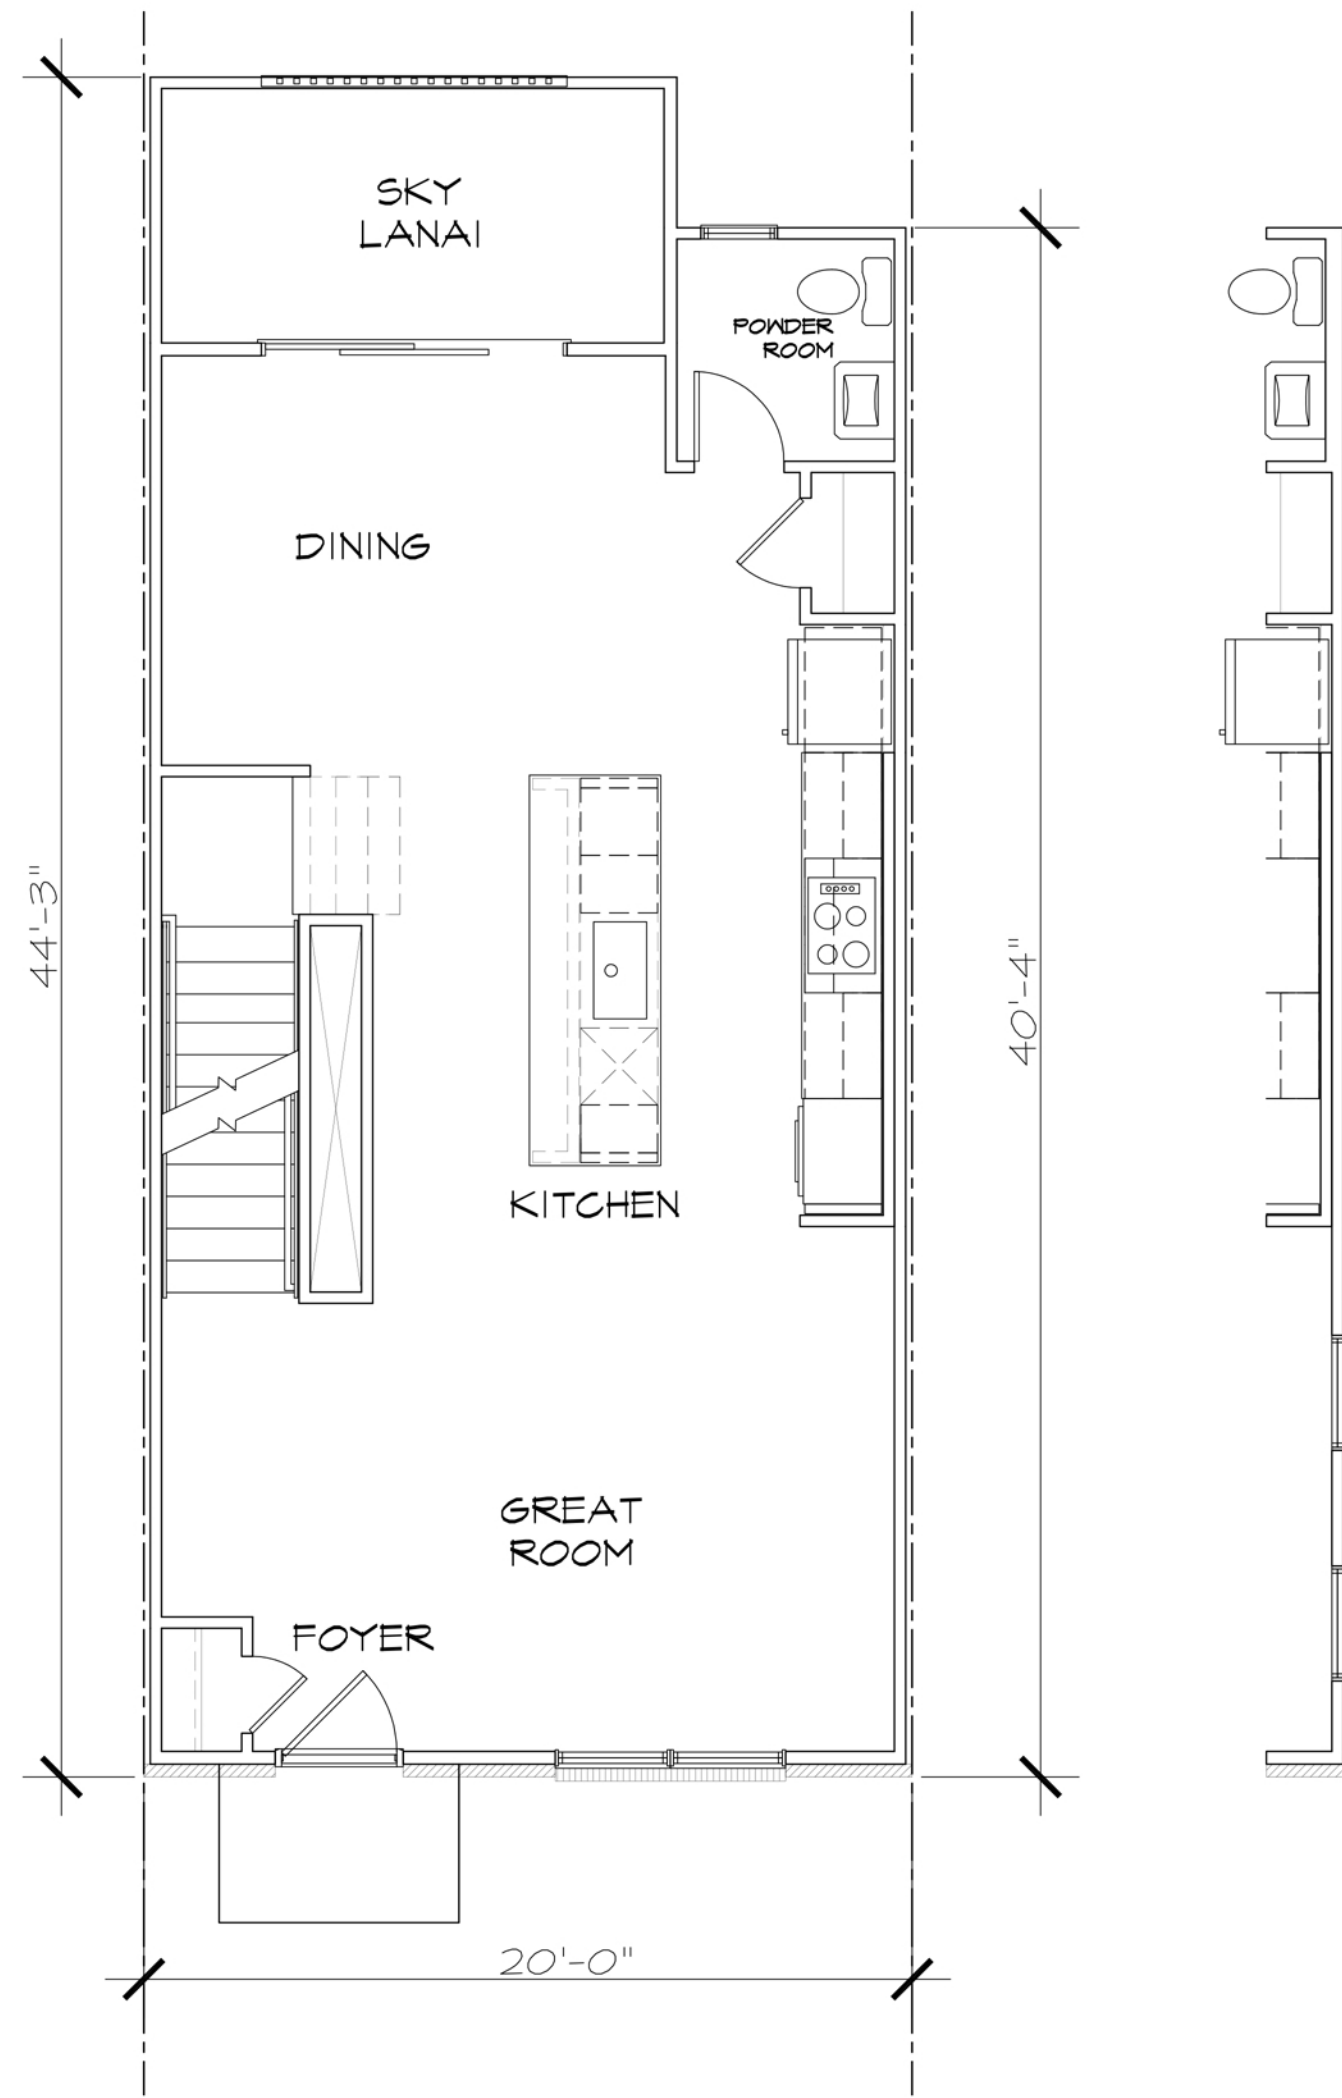

2
A-1
02-SECOND FLOOR PLAN
SCALE: 1/4" = 1'-0"

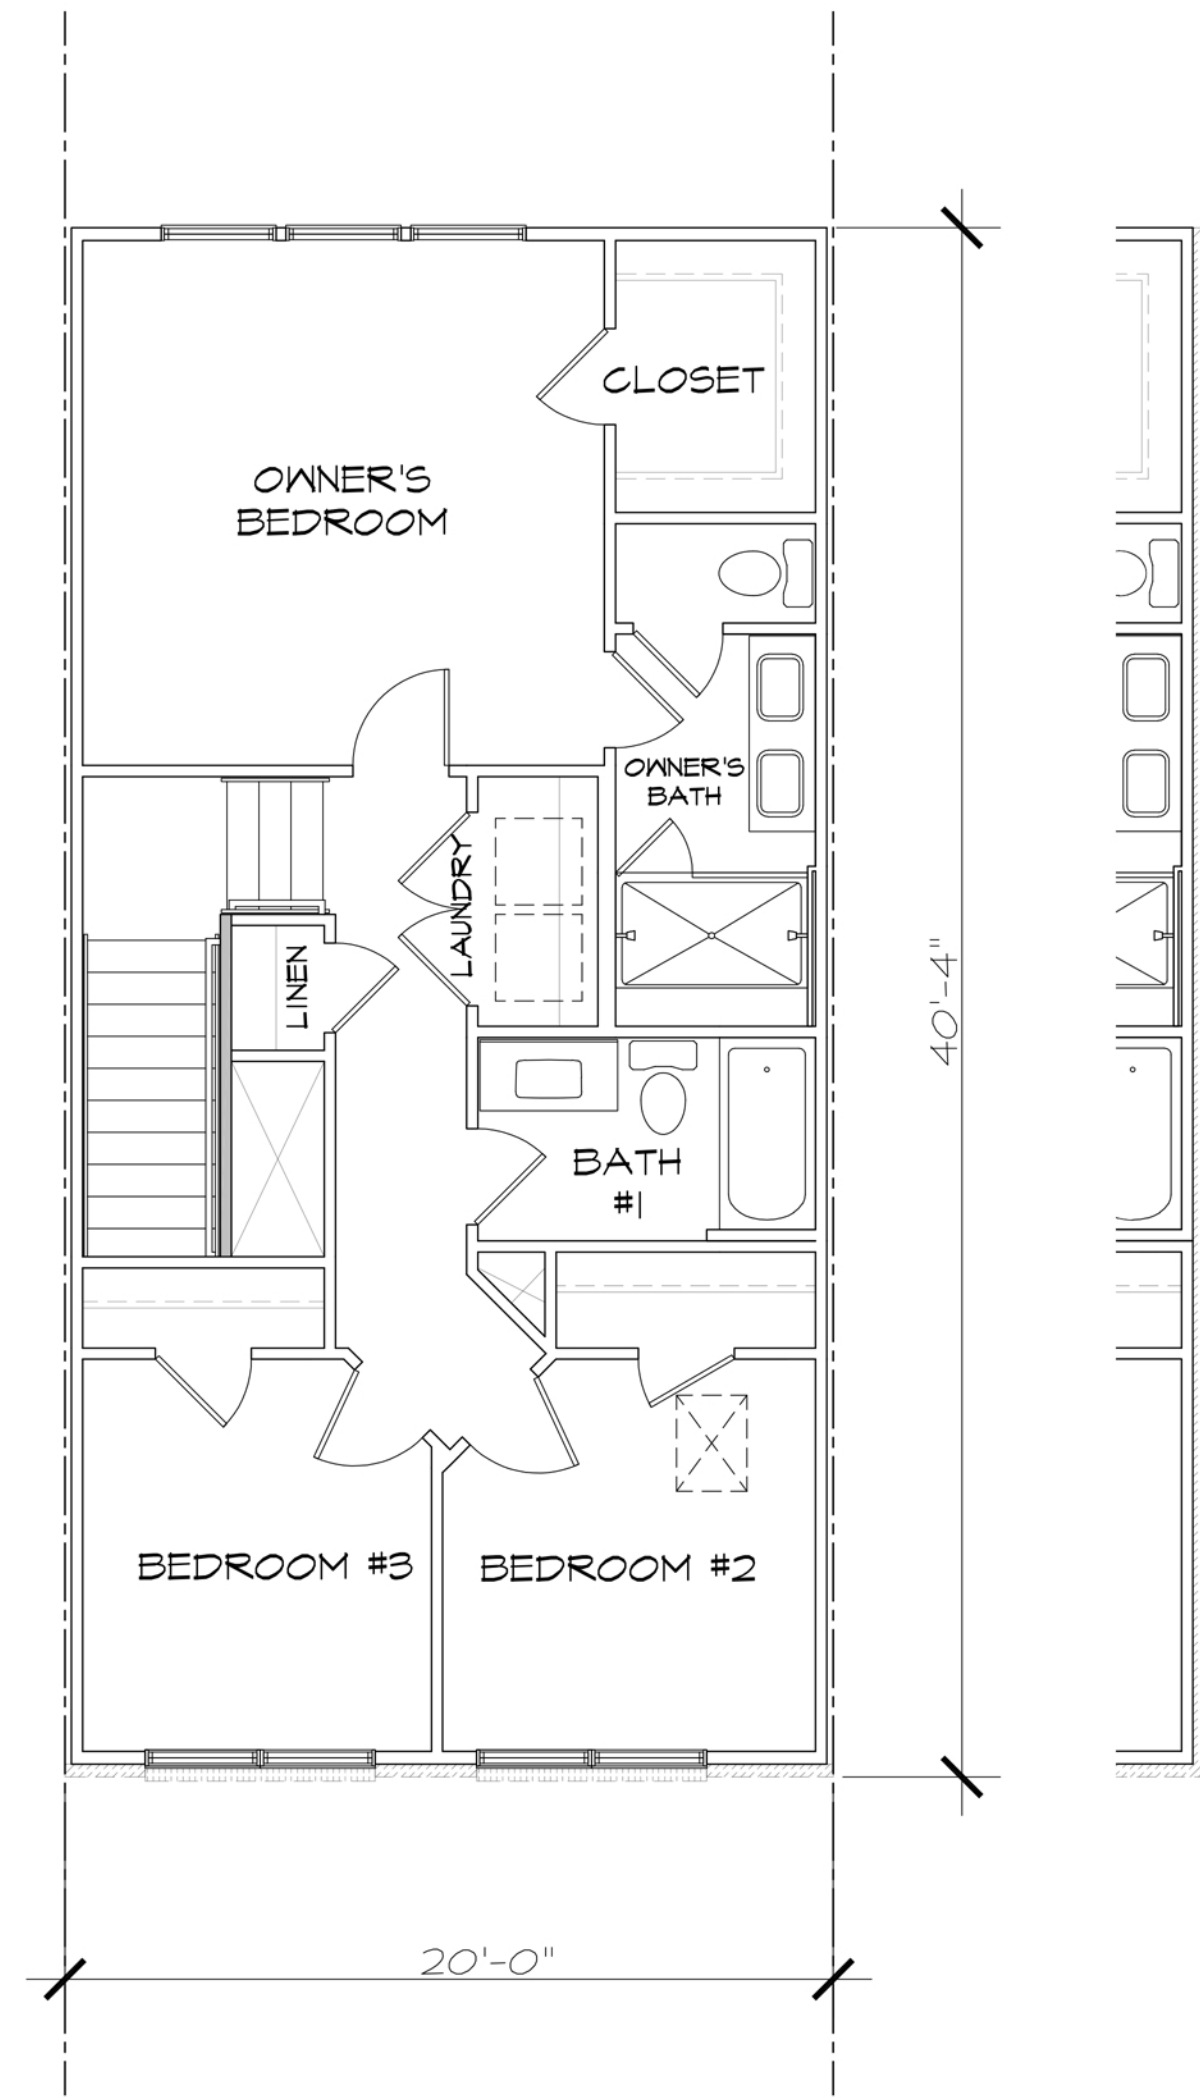

3
A-1
03-THIRD FLOOR PLAN
SCALE: 1/4" = 1'-0"


HANCOCK A 6-UNIT
FLOOR PLANS



The owner, expressly reserves its copyright and other property rights in this drawing and no part of it may be reproduced, stored in a retrieval system, or transmitted in any form or by any means, electronic, mechanical, photocopying, recording, or by any information storage and retrieval system, without the prior written consent of NVR, Inc.

PRINCETON NURSERIES
PLANS FOR THE
COUNTY, NEW JERSEY
BUILDING HAS
PREPARED FOR
PRINCETON NURSERIES
PLANSBORO OWNER, LLC

WADE
ARCHITECTURE
HAGERSTOWN, MD 240-452-4638

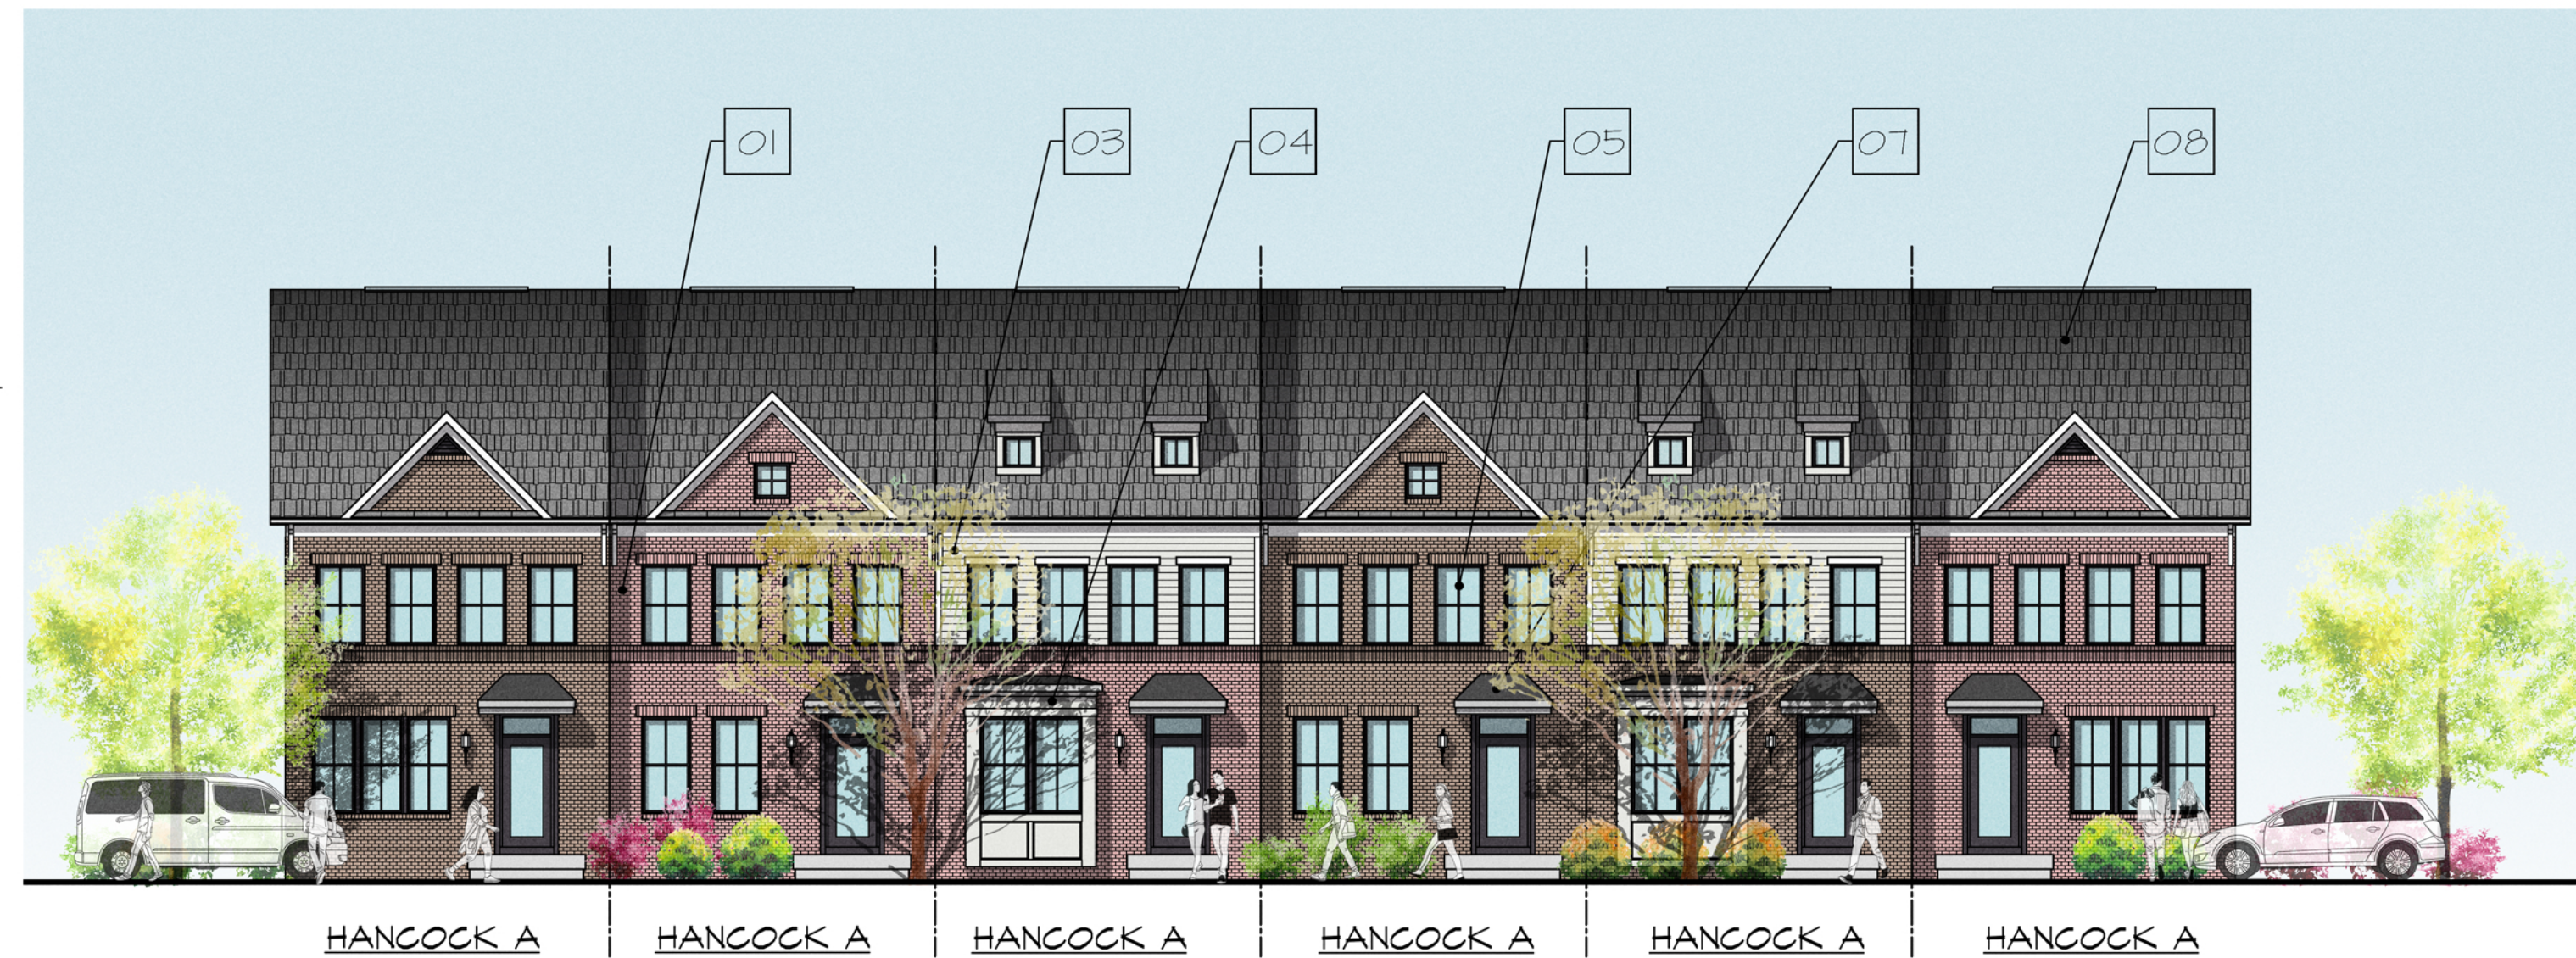

SIGNAGE SHOWN FOR ZONING COMPLIANCE
AND APPROVAL ONLY. TEXT MAY CHANGE
BASED ON FINAL BRANDING OF THE
BUILDING.

WADE
ARCHITECTURE
HAGERSTOWN, MD 240-452-4638

PRINCETON NURSERIES
PLAINSBORO TOWNSHIP, MIDDLESEX
COUNTY, NEW JERSEY
BUILDING HAI

PREPARED FOR:
WRV NURSERIES
PLAINSBORO OWNER, LLC

© NVR, Inc., expressly reserves its copyright and other property rights in these plans. These plans are not to be reproduced, changed, or copied in any form or manner whatsoever, nor are they to be assigned to any third party, without first obtaining the expressed written consent of NVR, Inc.



HANCOCK A 6-UNIT
6-UNIT BUILDING STRIP


date:	09.19.24
-------	----------

A-2

1
A-2

6-UNIT BUILDING ELEVATION

SCALE: 1/8" = 1'-0"

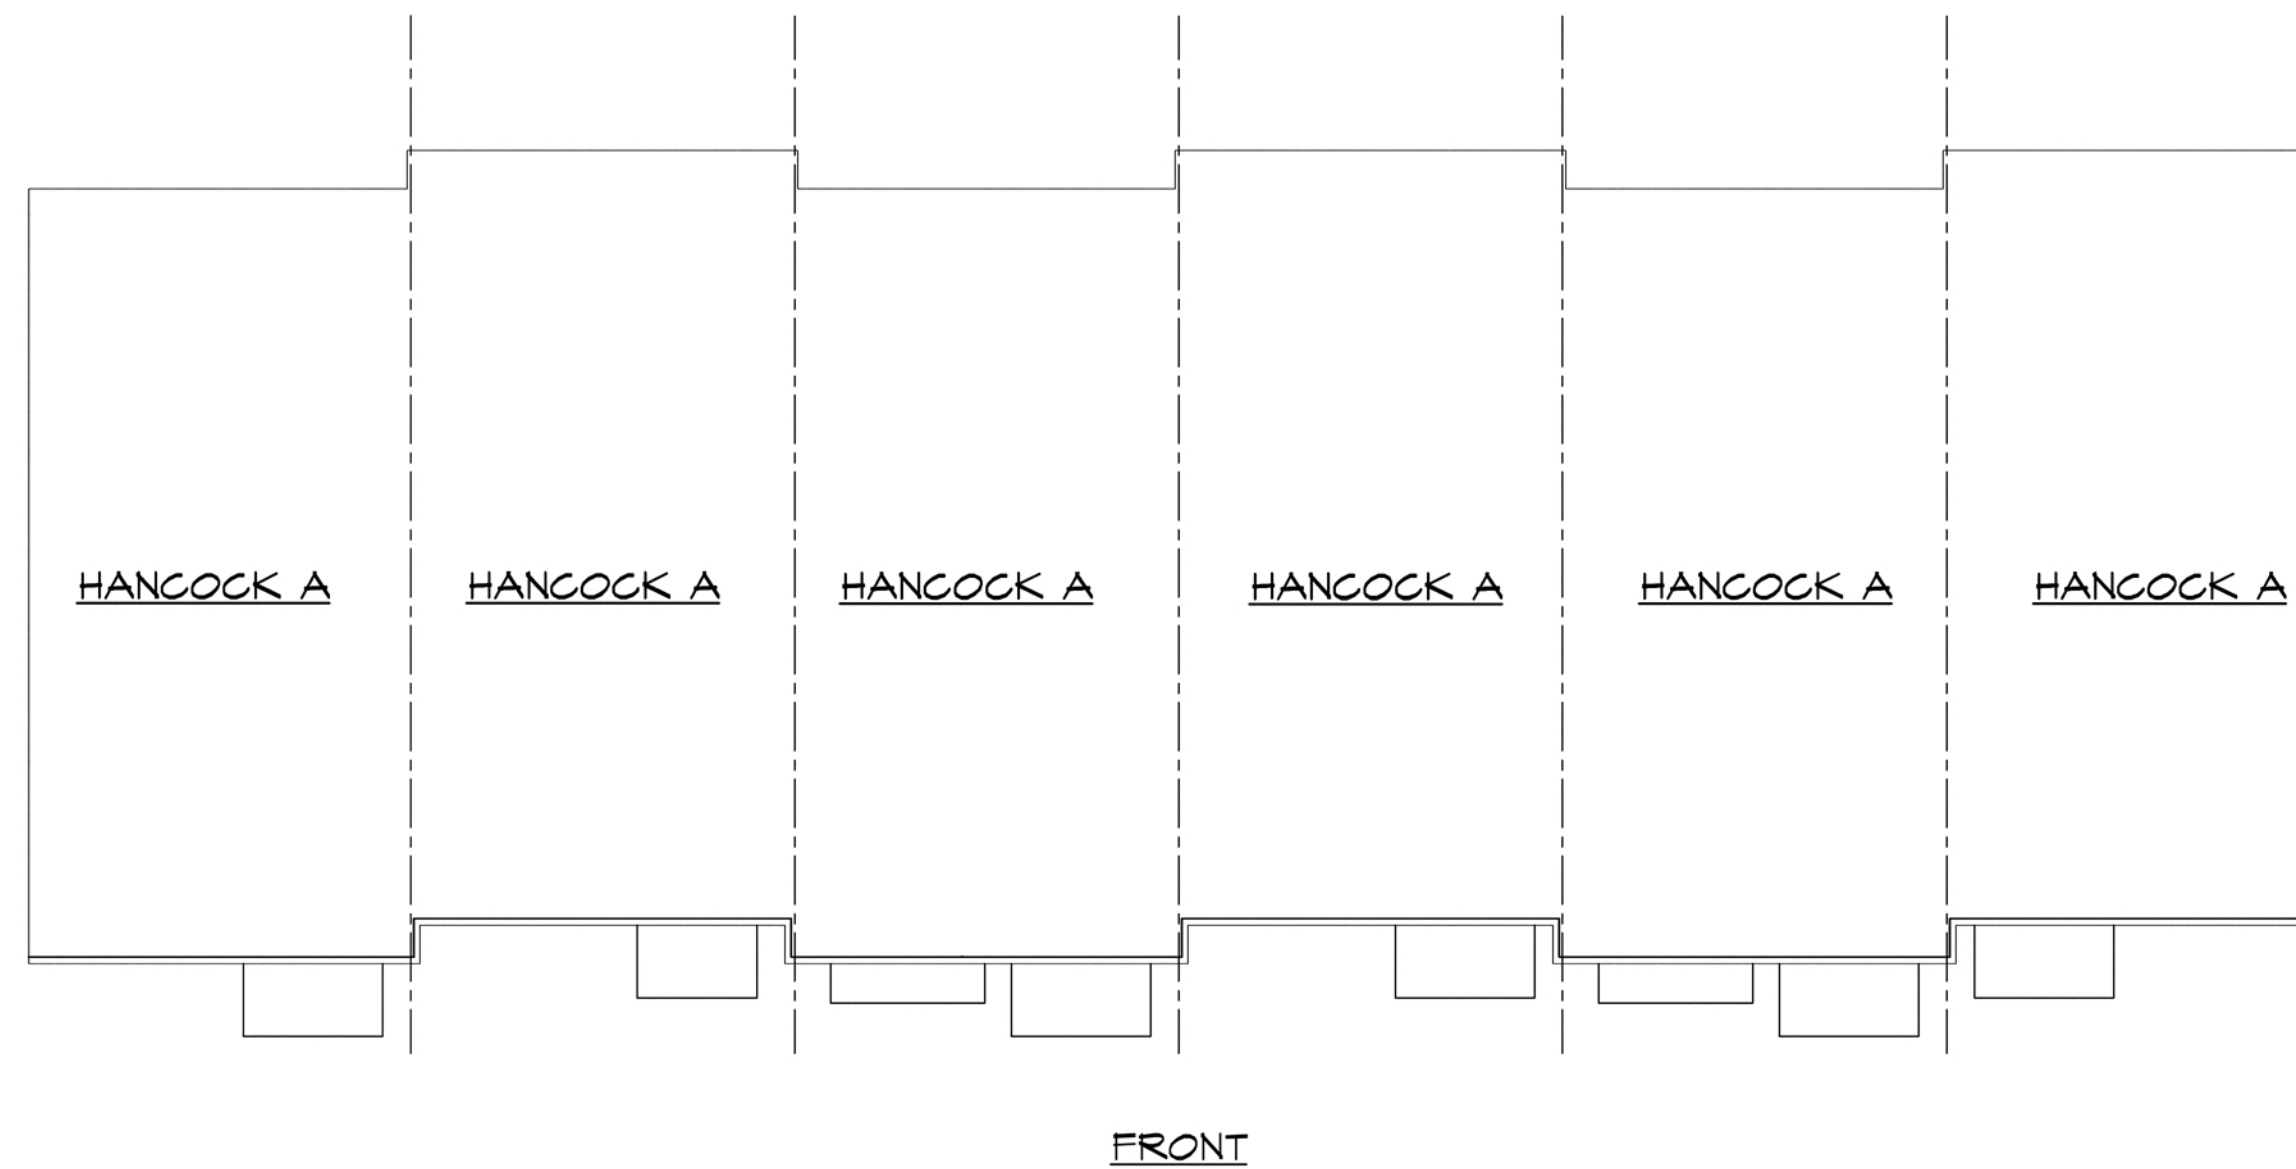

6-UNIT BUILDING FOUNDATION



- MATERIALS KEY:**
- 01 BRICK
 - 02 SIDING 01
 - 03 SIDING 02
 - 04 SIDING PANEL 03
 - 05 VINYL WINDOW
 - 06 METAL RAILING
 - 07 METAL ROOF
 - 08 ASPHALT SHINGLES
 - 09 GARAGE DOOR

NOTES:
 PRODUCTS AND MANUFACTURERS LISTED ARE SUBJECT TO CHANGE AND/OR SUBSTITUTED WITH EQUIVALENT AND COMPATIBLE OPTIONS.
 LANDSCAPE BY OTHERS AND SHOWN FOR ILLUSTRATIVE PURPOSES ONLY.
 SIGNAGE SHOWN FOR ZONING COMPLIANCE AND APPROVAL ONLY. TEXT MAY CHANGE BASED ON FINAL BRANDING OF THE BUILDING.

1
 A-3 6-UNIT BUILDING REAR ELEVATION
 SCALE: 1/8" = 1'-0"



2
 A-3 6-UNIT BUILDING SIDE ELEVATION
 SCALE: 1/8" = 1'-0"



3
 A-3 6-UNIT BUILDING SIDE ELEVATION
 SCALE: 1/8" = 1'-0"

WADE
 ARCHITECTURE
 HAGERSTOWN, MD 240-452-4638


PRINCETON NURSERIES
 HANCOCK BUILDING STRIP, MIDDLESEX
 COUNTY, NEW JERSEY
 PREPARED FOR:
 PRINCETON NURSERIES
 PLAINSBORO OWNER, LLC

The owner, expressly reserves its copyright and other property rights in this drawing and shall retain the right to be reproduced, changed, or copied in any form or manner without the written consent of NVR, Inc. first obtaining the expressed written consent of NVR, Inc.


NVR
 NVR, Inc.
 5285 Westview Drive, Suite 100
 Frederick, MD 21703

HANCOCK A 6-UNIT
 6-UNIT BUILDING STRIP


date: 12/16/2024
 A-3

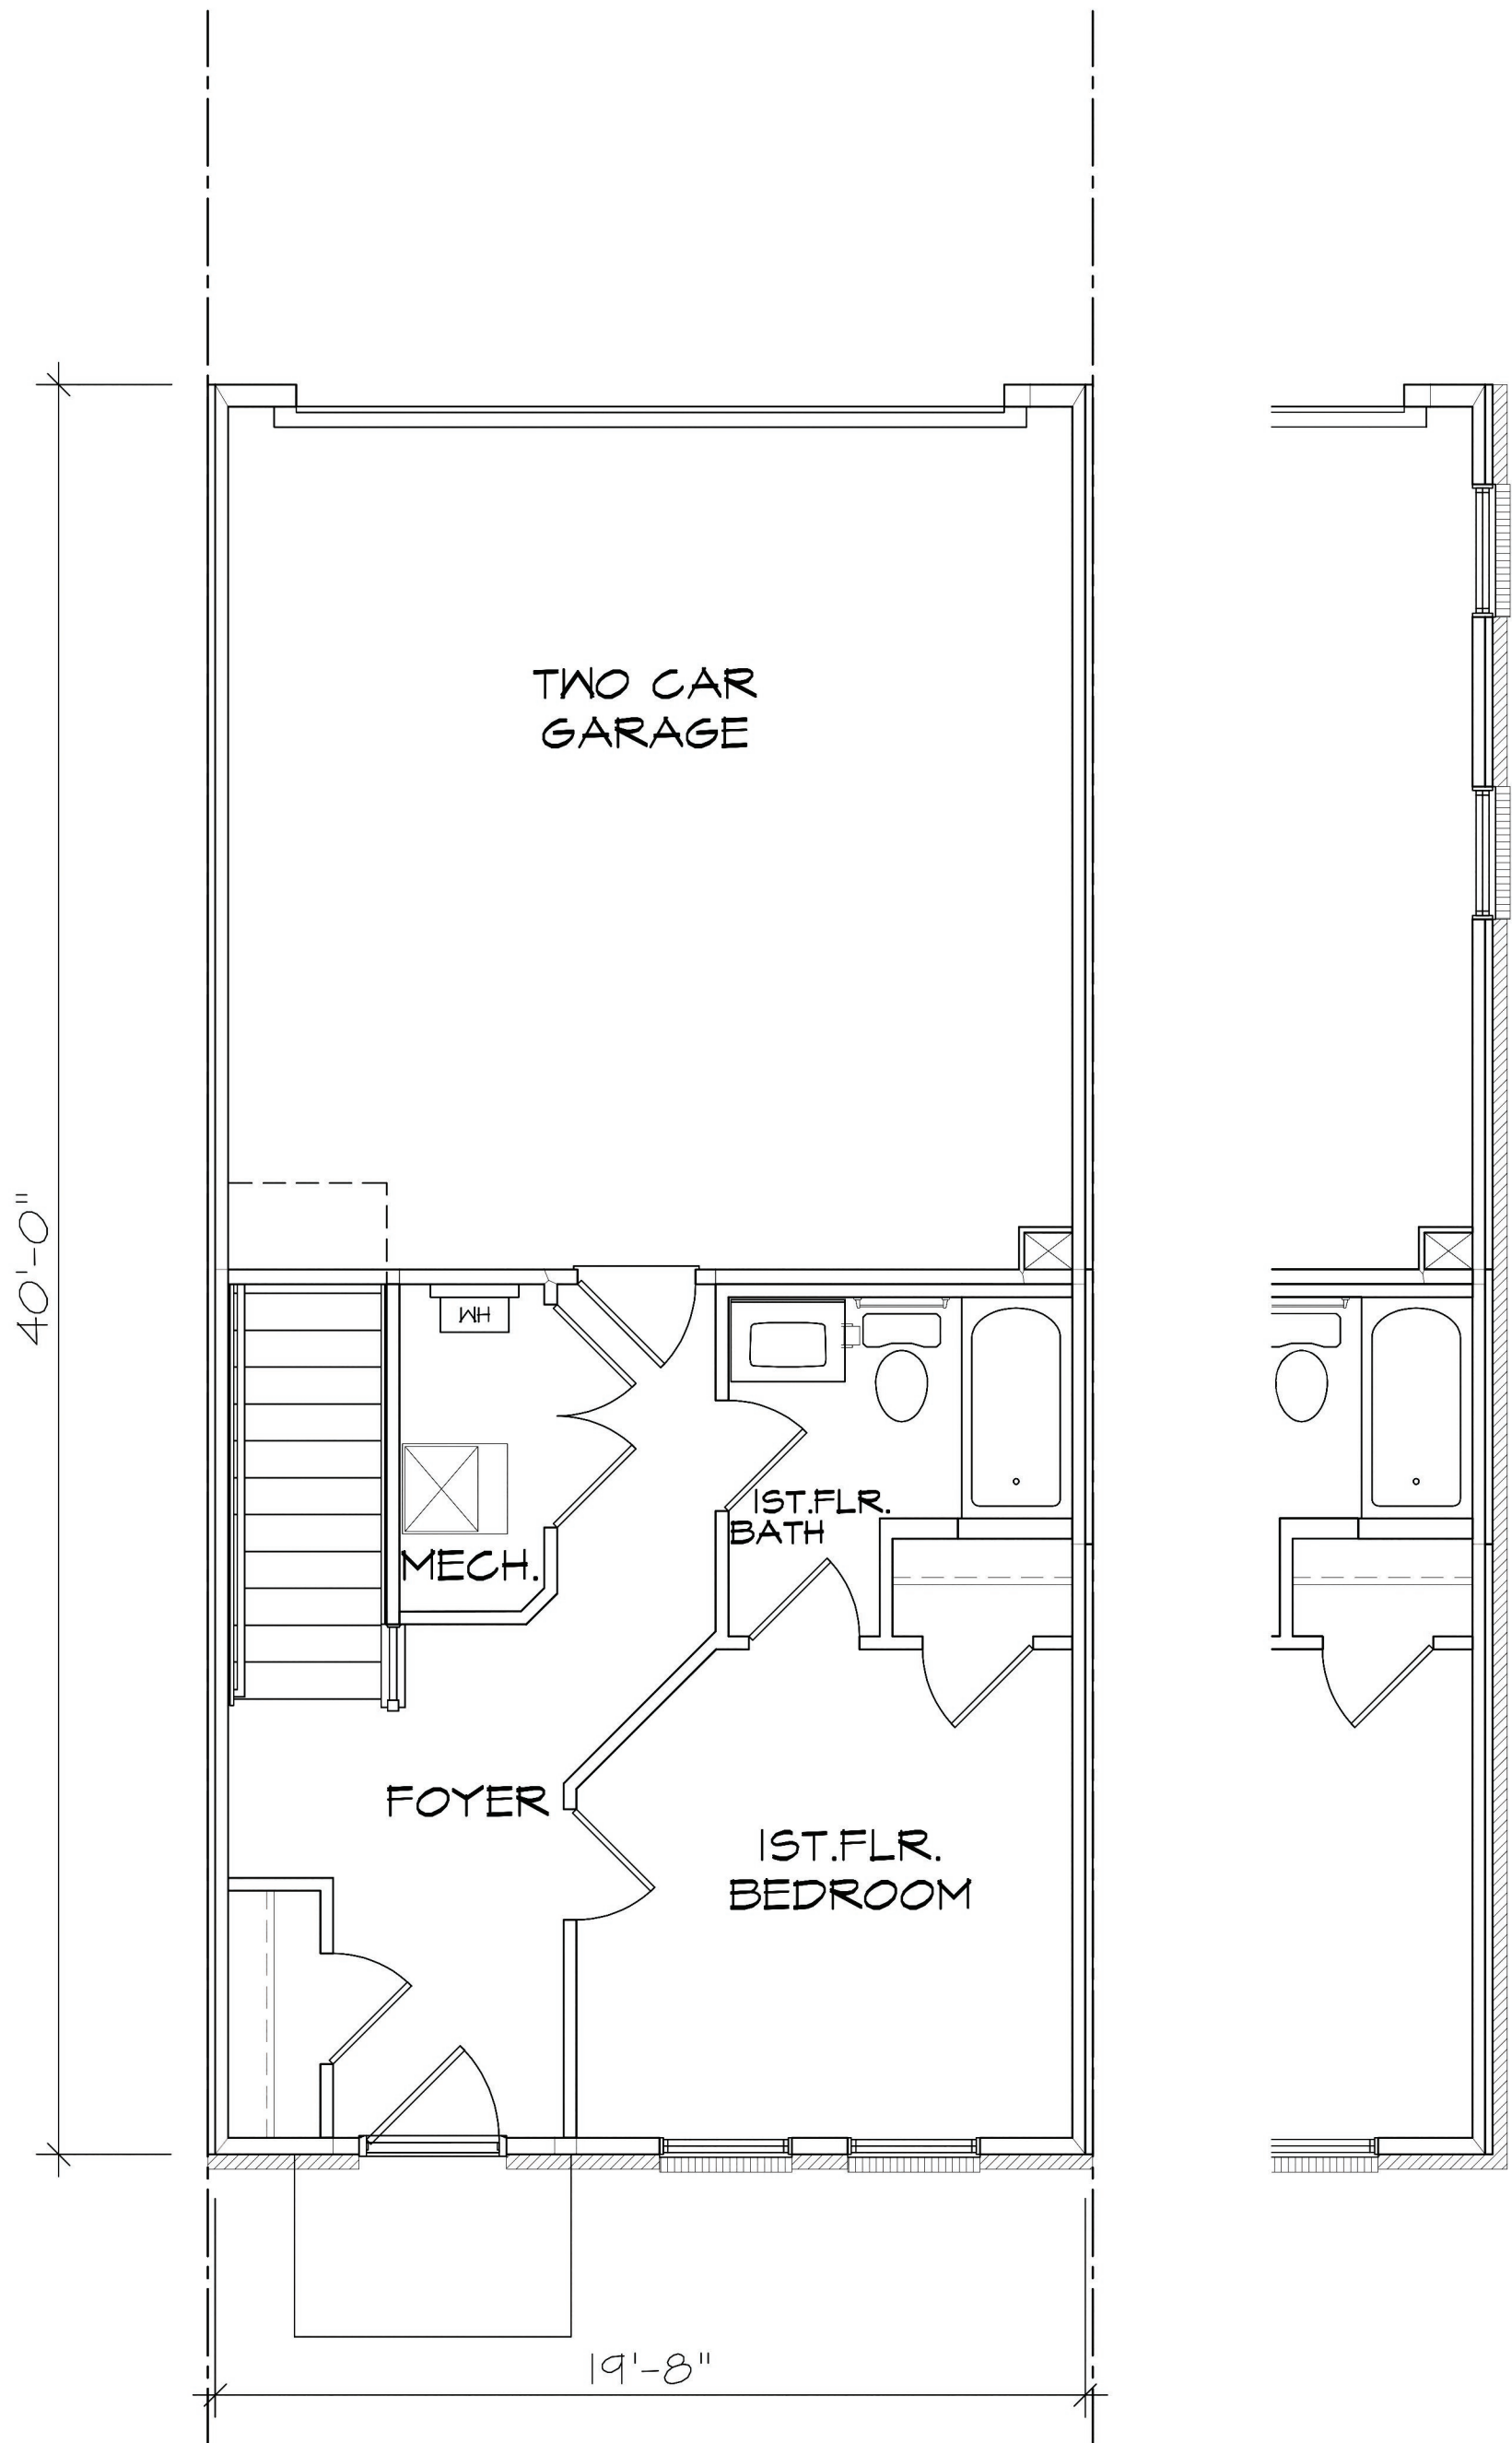


HANCOCK E
01-GROUND FLOOR PLAN
SCALE: 1/4" = 1'-0"

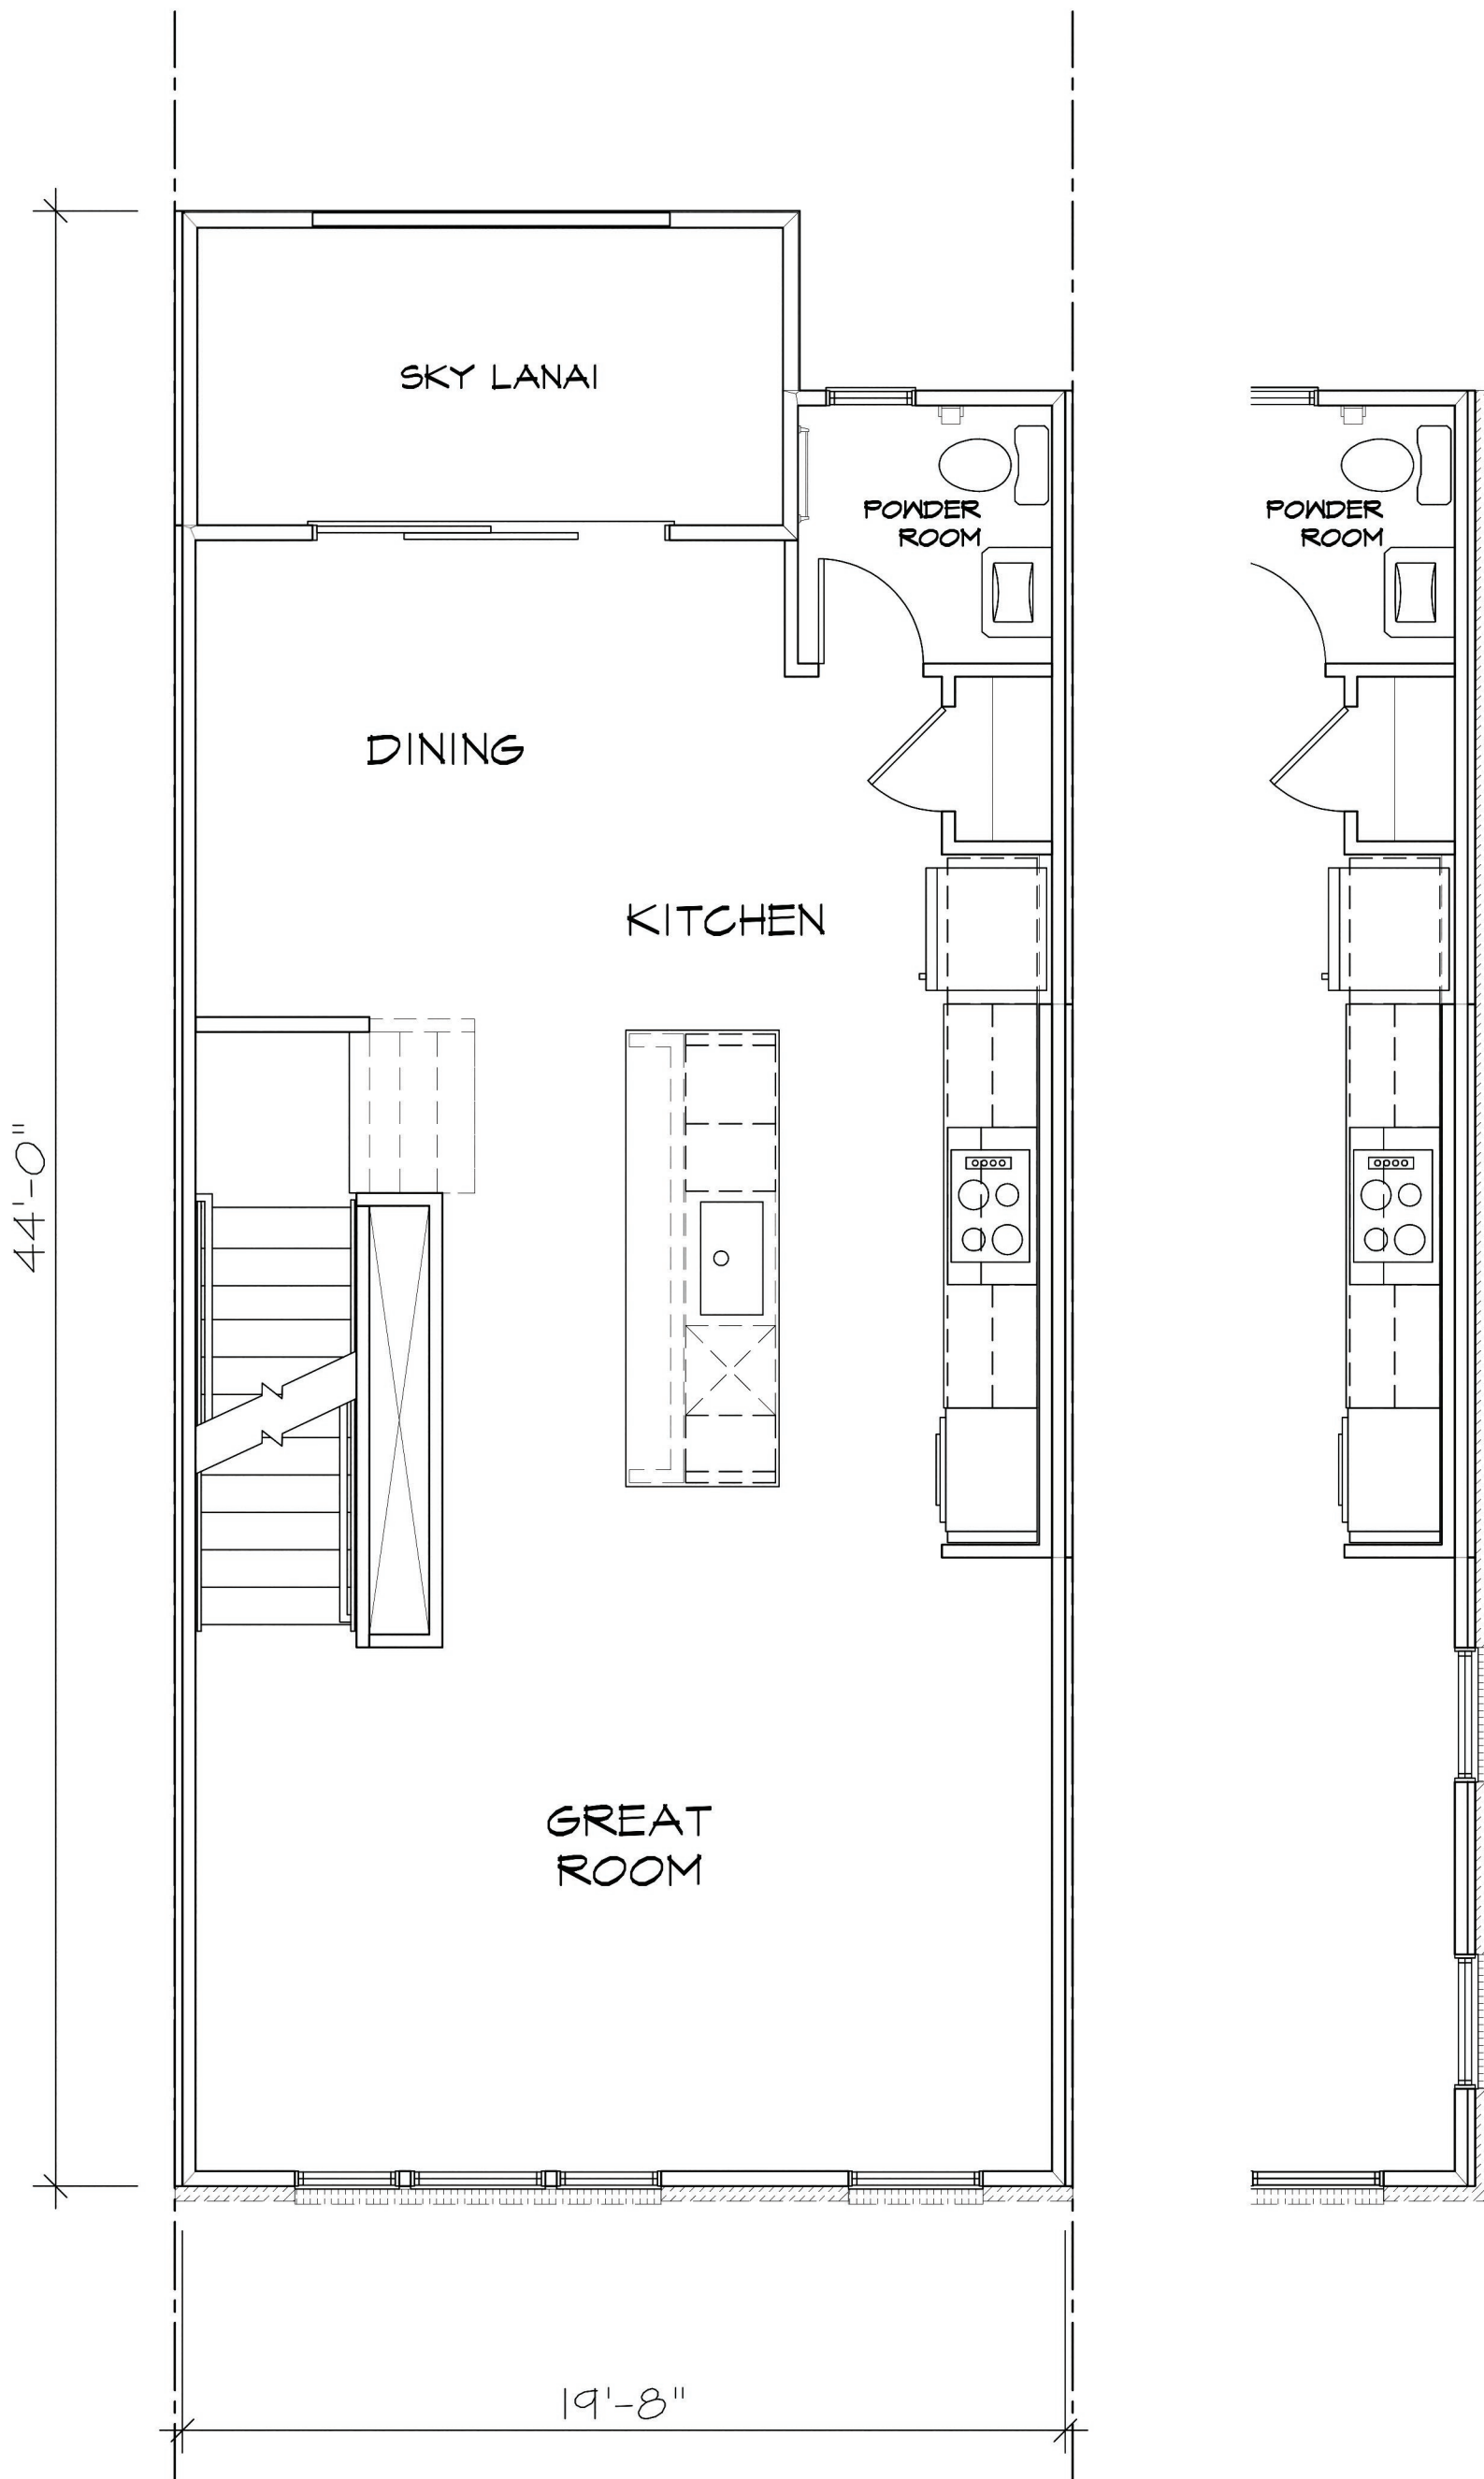

HANCOCK E
02-SECOND FLOOR PLAN
SCALE: 1/4" = 1'-0"

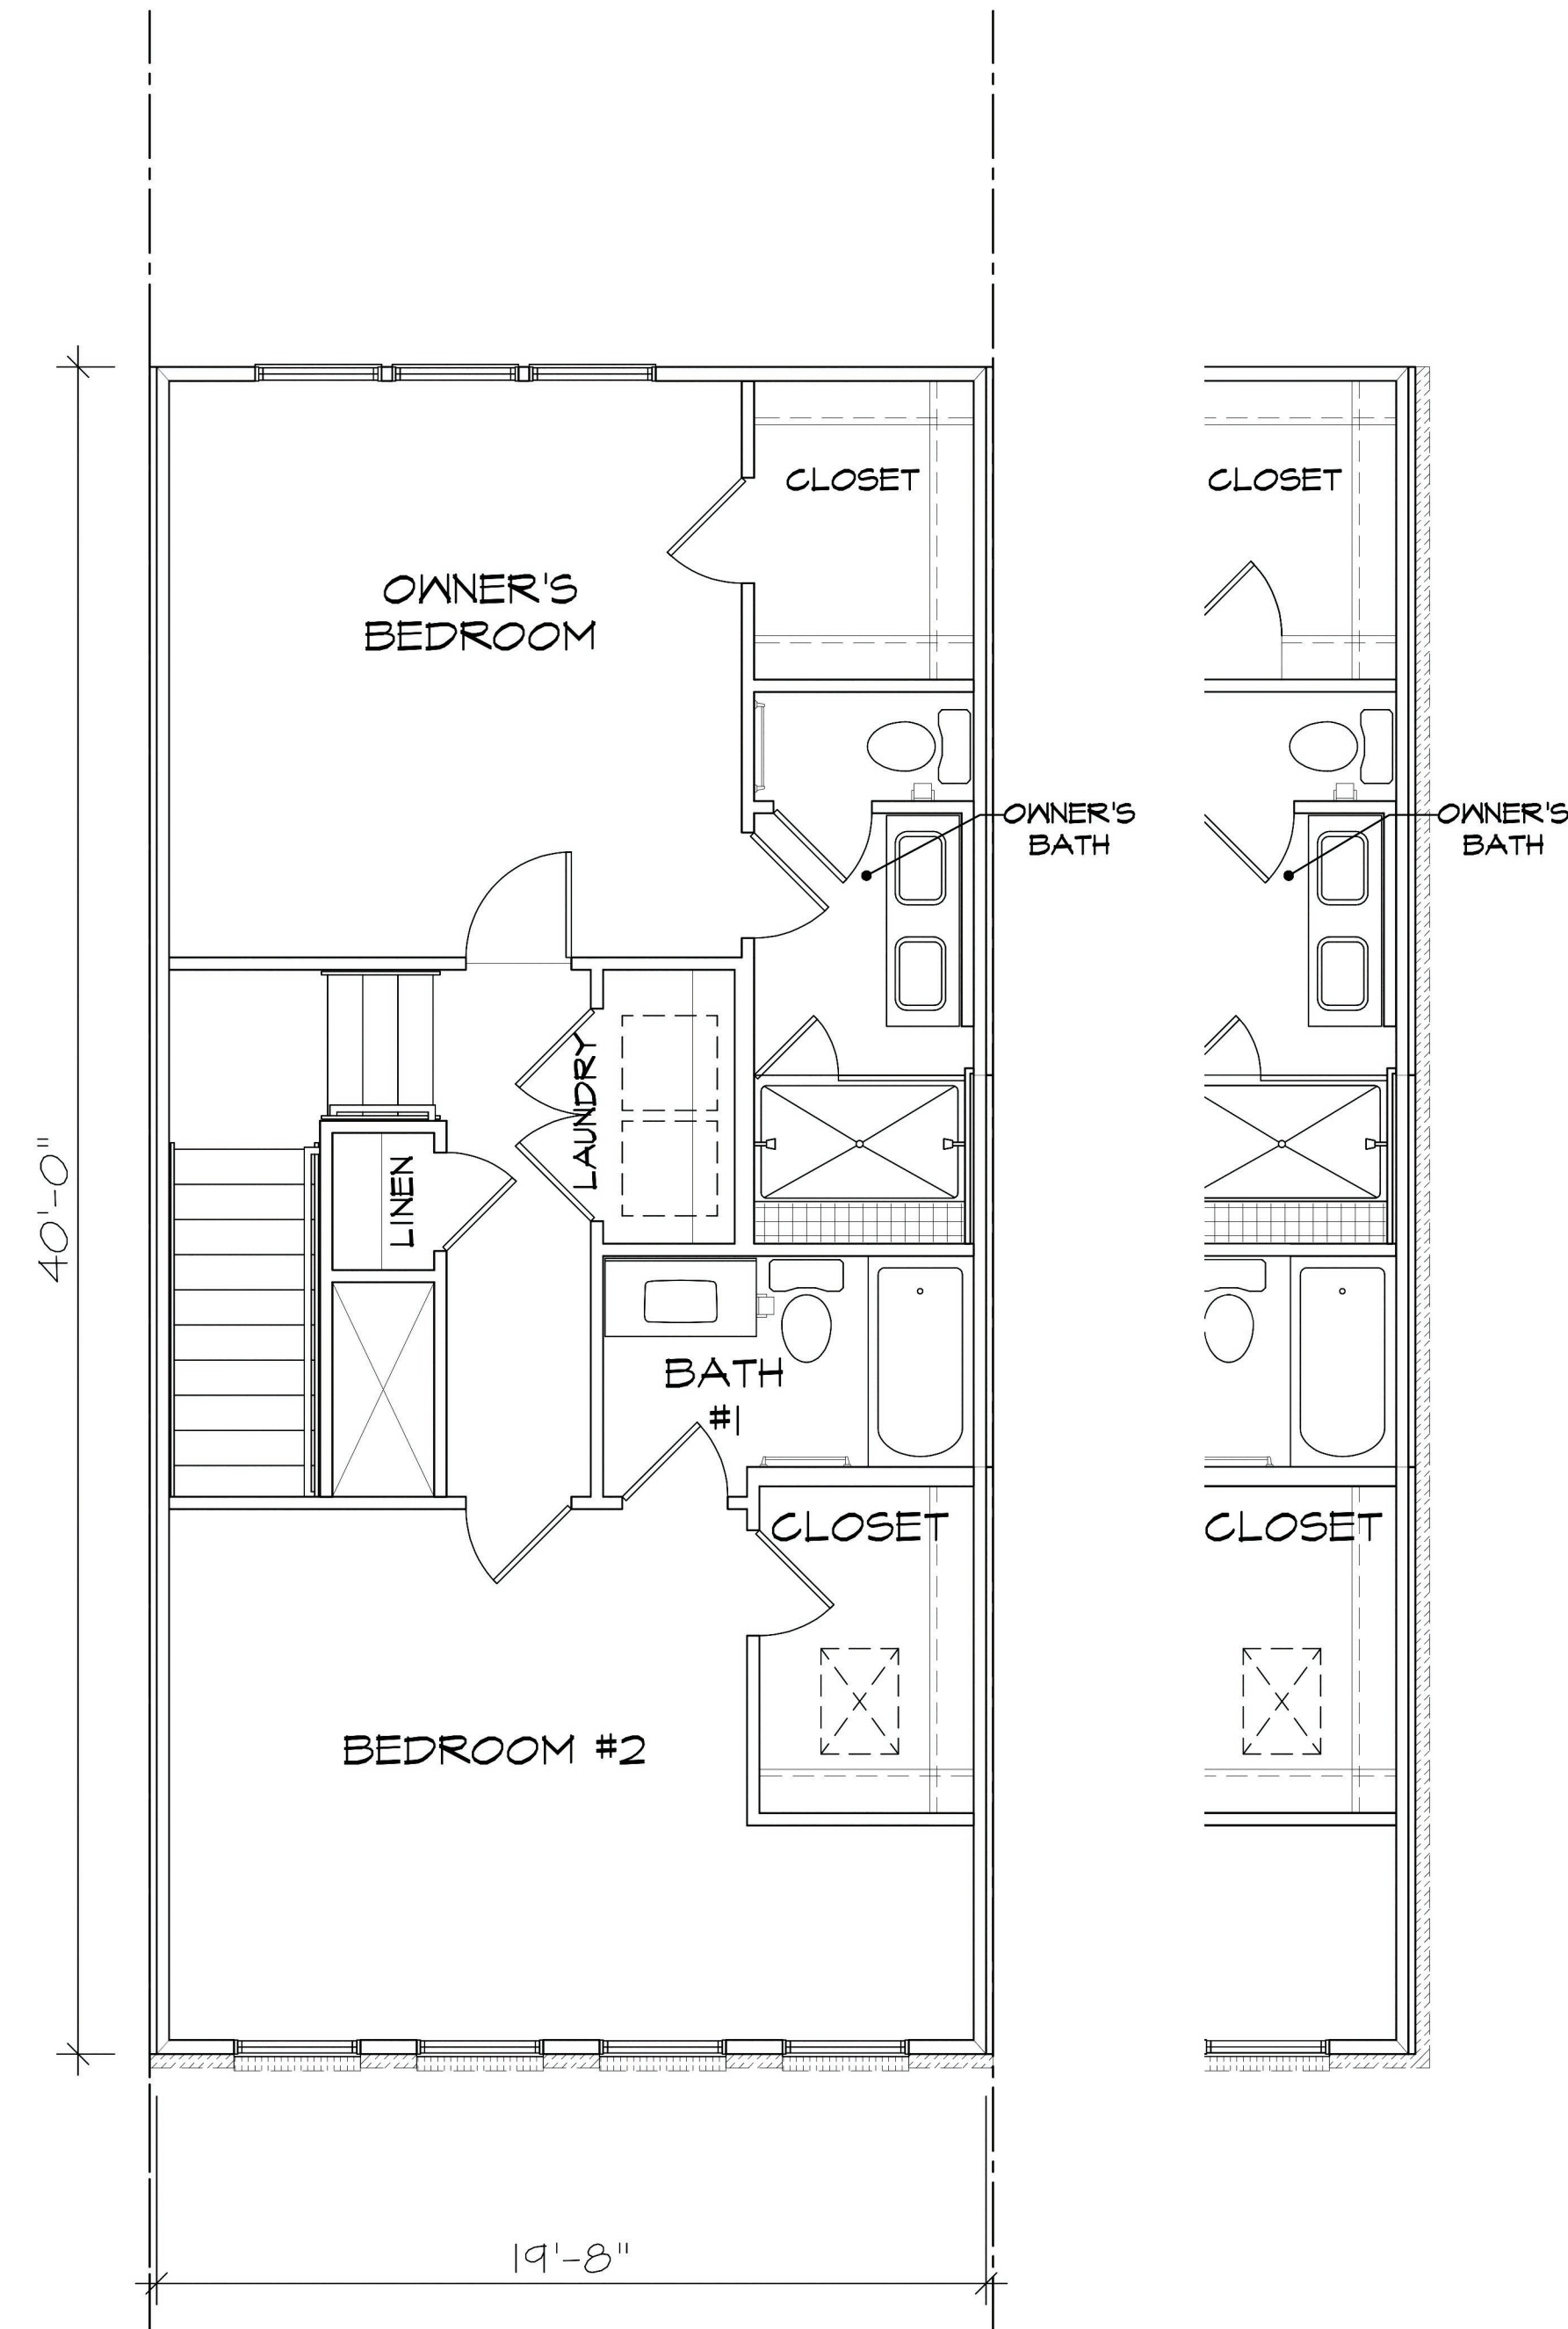

HANCOCK E
03-THIRD FLOOR PLAN
SCALE: 1/4" = 1'-0"

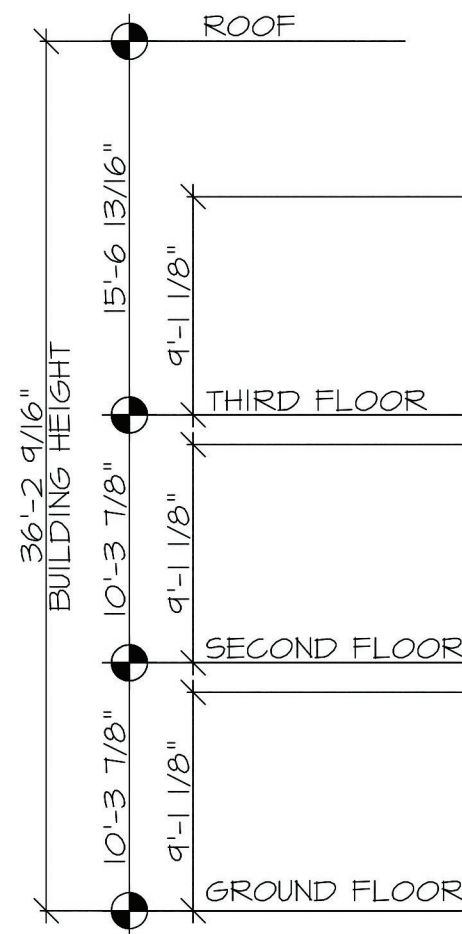

HANCOCK E

HANCOCK E

HANCOCK E

HANCOCK E

HANCOCK E

1
A-2 5-UNIT BUILDING ELEVATION
SCALE: 1/8" = 1'-0"



FRONT

2
A-2 5-UNIT BUILDING ELEVATION
SCALE: 1/8" = 1'-0"

MATERIALS KEY:
01 BRICK
02 SIDING 01
03 SIDING 02
04 VINYL WINDOW
05 METAL RAILING
06 METAL ROOF
07 ASPHALT SHINGLES
08 GARAGE DOOR

NOTES:
PRODUCTS AND MANUFACTURERS LISTED
ARE SUBJECT TO CHANGE AND/OR
SUBSTITUTED WITH EQUIVALENT AND
COMPATIBLE OPTIONS.

LANDSCAPE BY OTHERS AND SHOWN FOR
ILLUSTRATIVE PURPOSES ONLY.

SIGNAGE SHOWN FOR ZONING COMPLIANCE
AND APPROVAL ONLY. TEXT MAY CHANGE
BASED ON FINAL BRANDING OF THE
BUILDING.

WADE
ARCHITECTURE
HAGERSTOWN, MD 246-452-4638

PRINCETON NURSERIES
PLAINSBORO TOWNSHIP, MIDDLESEX
COUNTY, NEW JERSEY
BUILDING HELD FOR
PRINCETON NURSERIES
PLAINSBORO OWNER, LLC


© NVR, Inc., expressly reserves its
copyright and other property rights
in these plans. These plans are not
to be reproduced, stored in a
retrieval system, or transmitted in
any form or by any means, electronic,
mechanical, photocopying, recording,
or otherwise, without the prior
written consent of NVR, Inc.

NVR
NVR, Inc.
5285 Westview Drive, Suite 100
Frederick, MD 21703

HANCOCK E
5-UNIT BUILDING STRIP

date: 12/16/2024

A-2

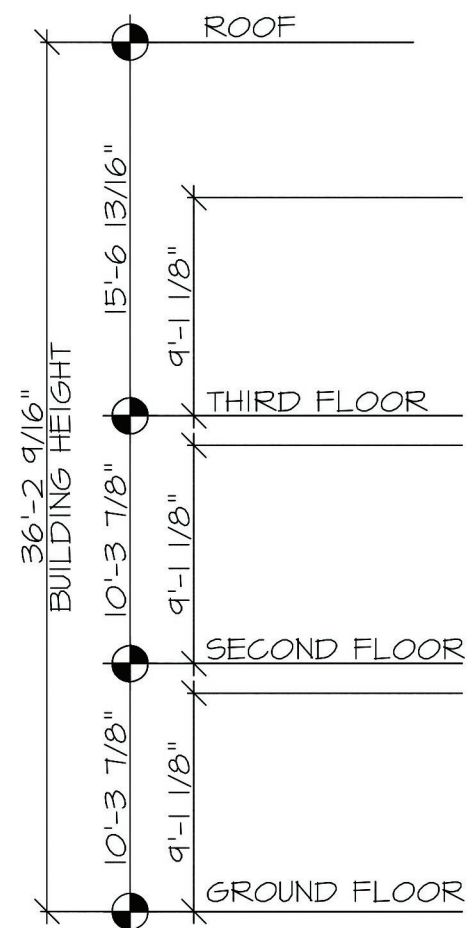

HANCOCK E HANCOCK E HANCOCK E HANCOCK E HANCOCK E

1 5-UNIT BUILDING REAR ELEVATION
A-3 SCALE: 1/8" = 1'-0"

- MATERIALS KEY:
- 01 BRICK
 - 02 SIDING 01
 - 03 SIDING 02
 - 04 VINYL WINDOW
 - 05 METAL RAILING
 - 06 METAL ROOF
 - 07 ASPHALT SHINGLES
 - 08 GARAGE DOOR

NOTES:
PRODUCTS AND MANUFACTURERS LISTED
ARE SUBJECT TO CHANGE AND/OR
SUBSTITUTED WITH EQUIVALENT AND
COMPATIBLE OPTIONS.

LANDSCAPE BY OTHERS AND SHOWN FOR
ILLUSTRATIVE PURPOSES ONLY.

SIGNAGE SHOWN FOR ZONING COMPLIANCE
AND APPROVAL ONLY. TEXT MAY CHANGE
BASED ON FINAL BRANDING OF THE
BUILDING.

WADE
ARCHITECTURE
HAGERSTOWN, MD 246-62-4838

PRINCETON NURSERIES
PLAINSBORO TOWNSHIP, MIDDLESEX
COUNTY, NEW JERSEY
BUILDING HEIGHTS
PRINCETON NURSERIES
PLAINSBORO OWNER, LLC


© NVR, Inc.,
all rights reserved. No part of
this publication may be
reproduced, stored in a
retrieval system, or
transmitted in any form
or by any means, electronic,
mechanical, photocopying,
recording, or by any
information storage and
retrieval system, without
the prior written permission
of NVR, Inc.

[NVR]
NVR, Inc.
5285 Westview Drive, Suite 100
Frederick, MD 21703

HANCOCK E
5-UNIT BUILDING STRIP



date: 12/16/2024

A-3

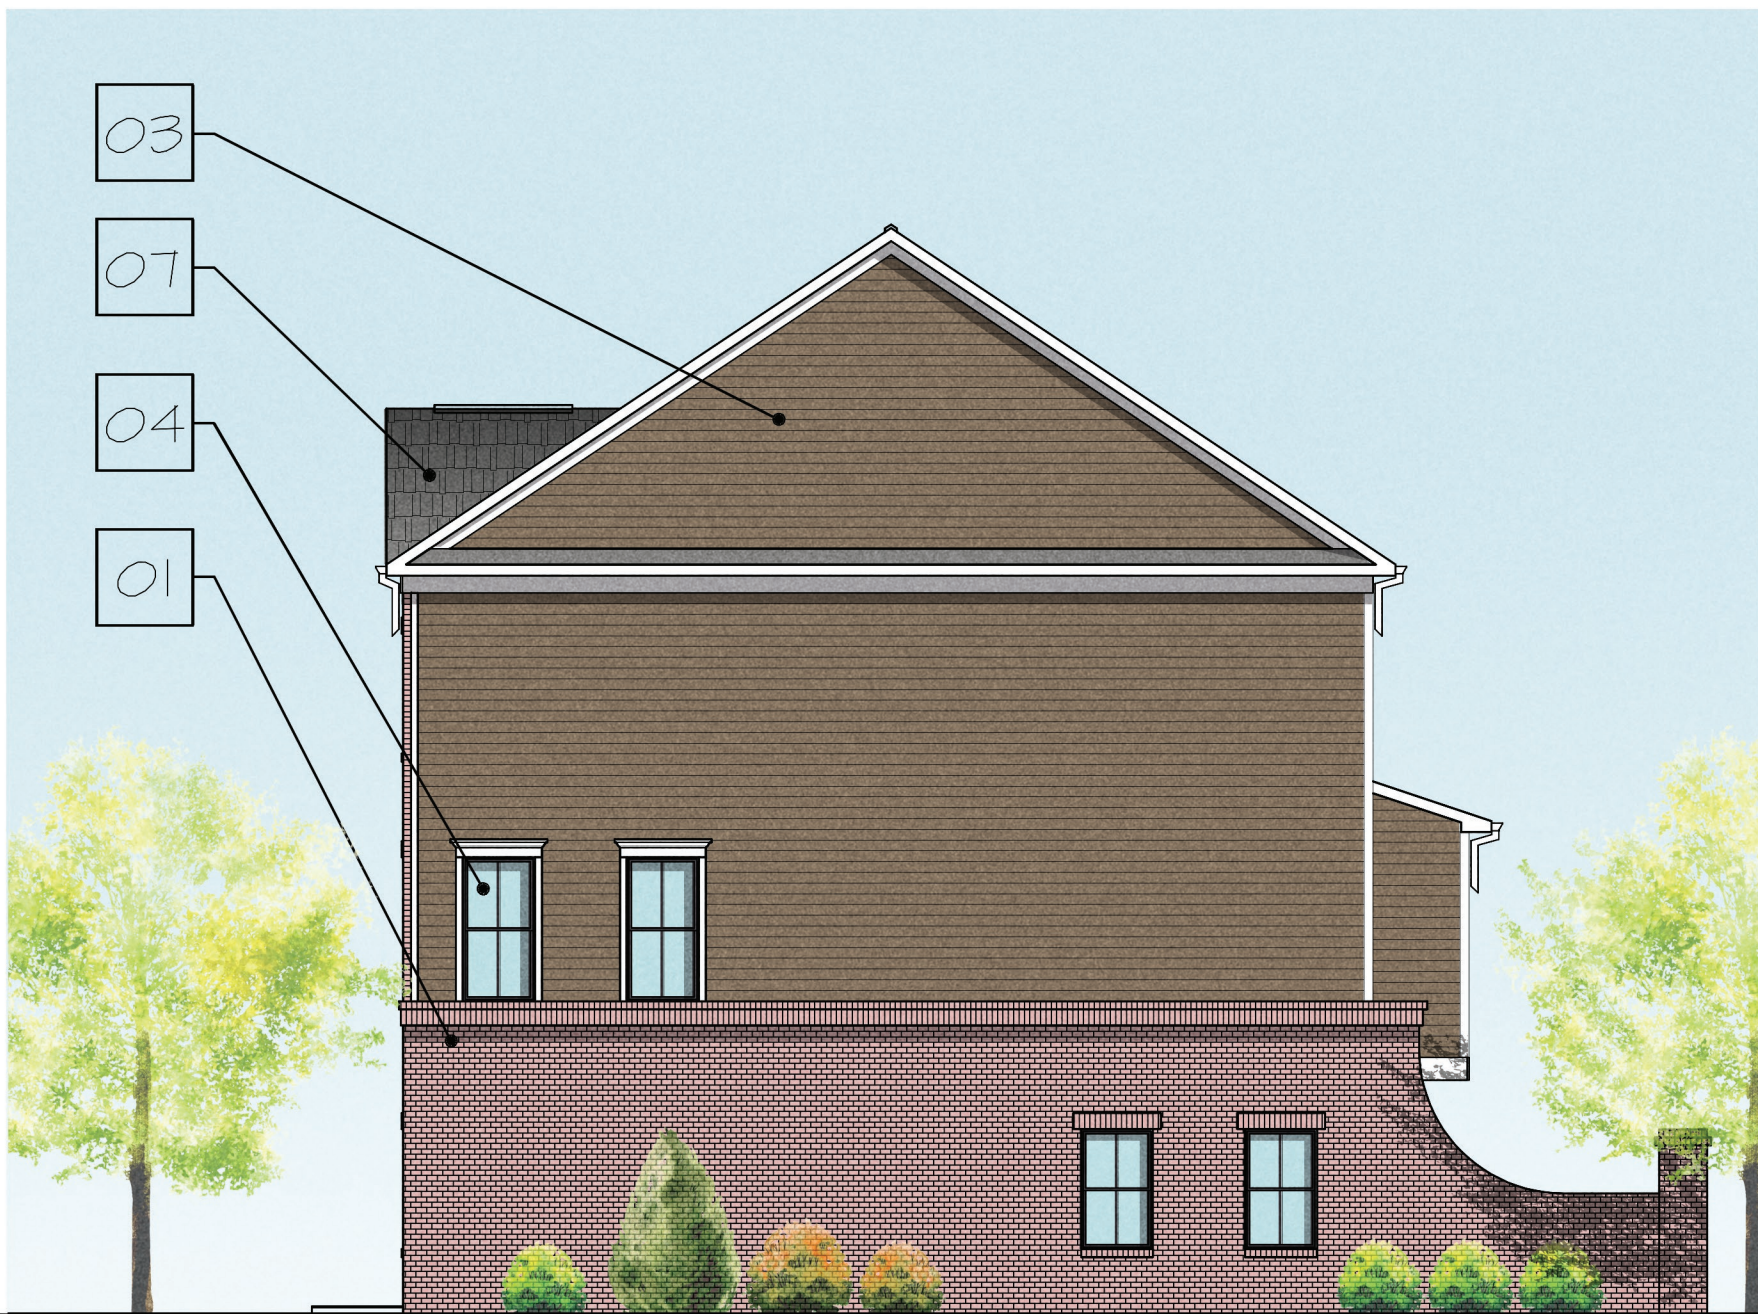


HANCOCK E

2 5-UNIT BUILDING SIDE ELEVATION
A-3 SCALE: 1/8" = 1'-0"

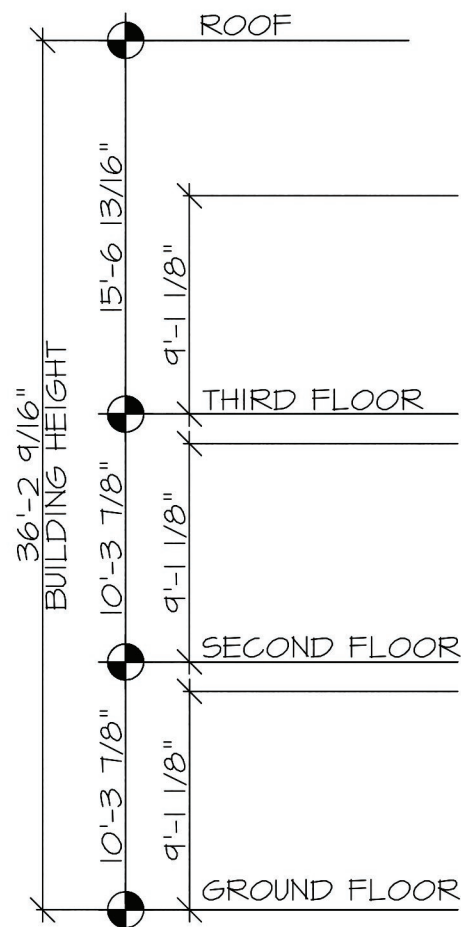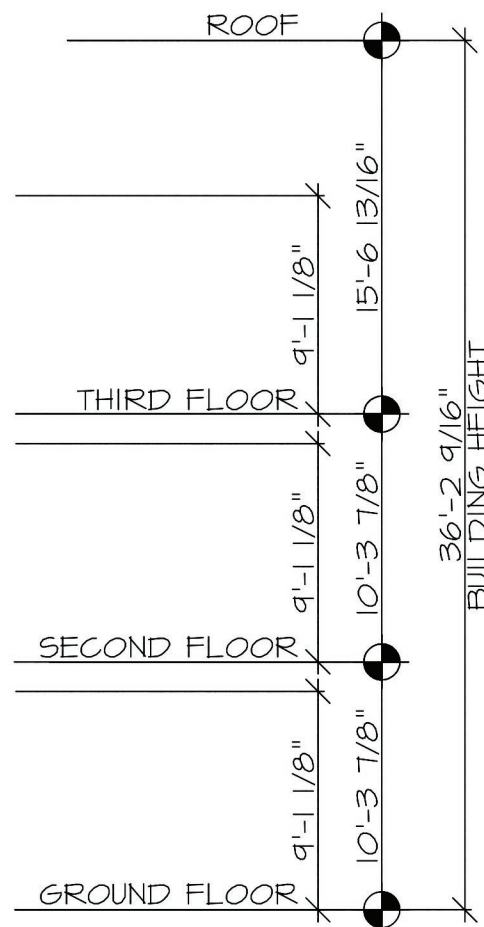


HANCOCK E


3 5-UNIT BUILDING SIDE ELEVATION
A-3 SCALE: 1/8" = 1'-0"

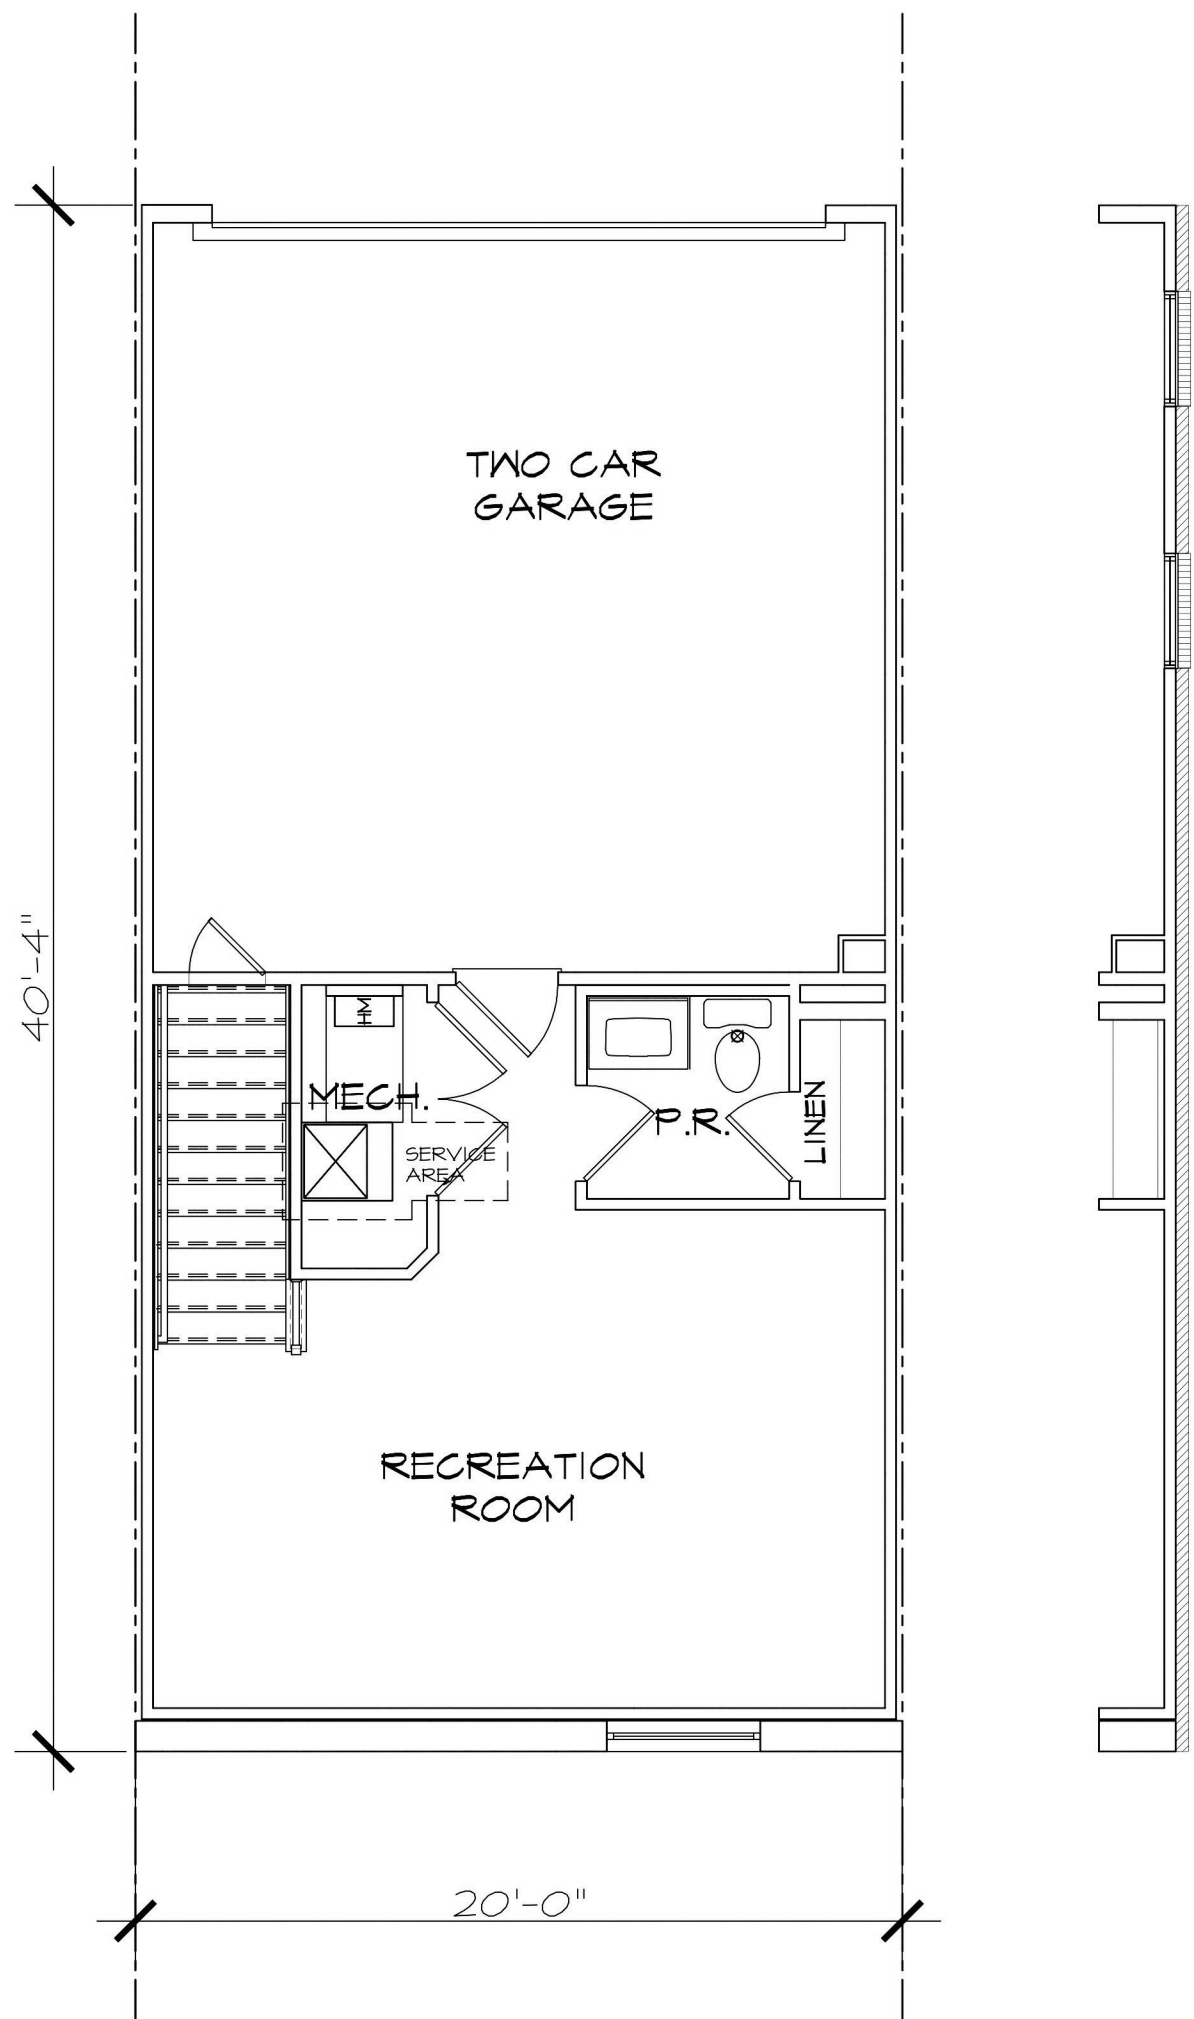


1
A-1
HANCOCK A
01-GROUND FLOOR PLAN
SCALE: 1/4" = 1'-0"

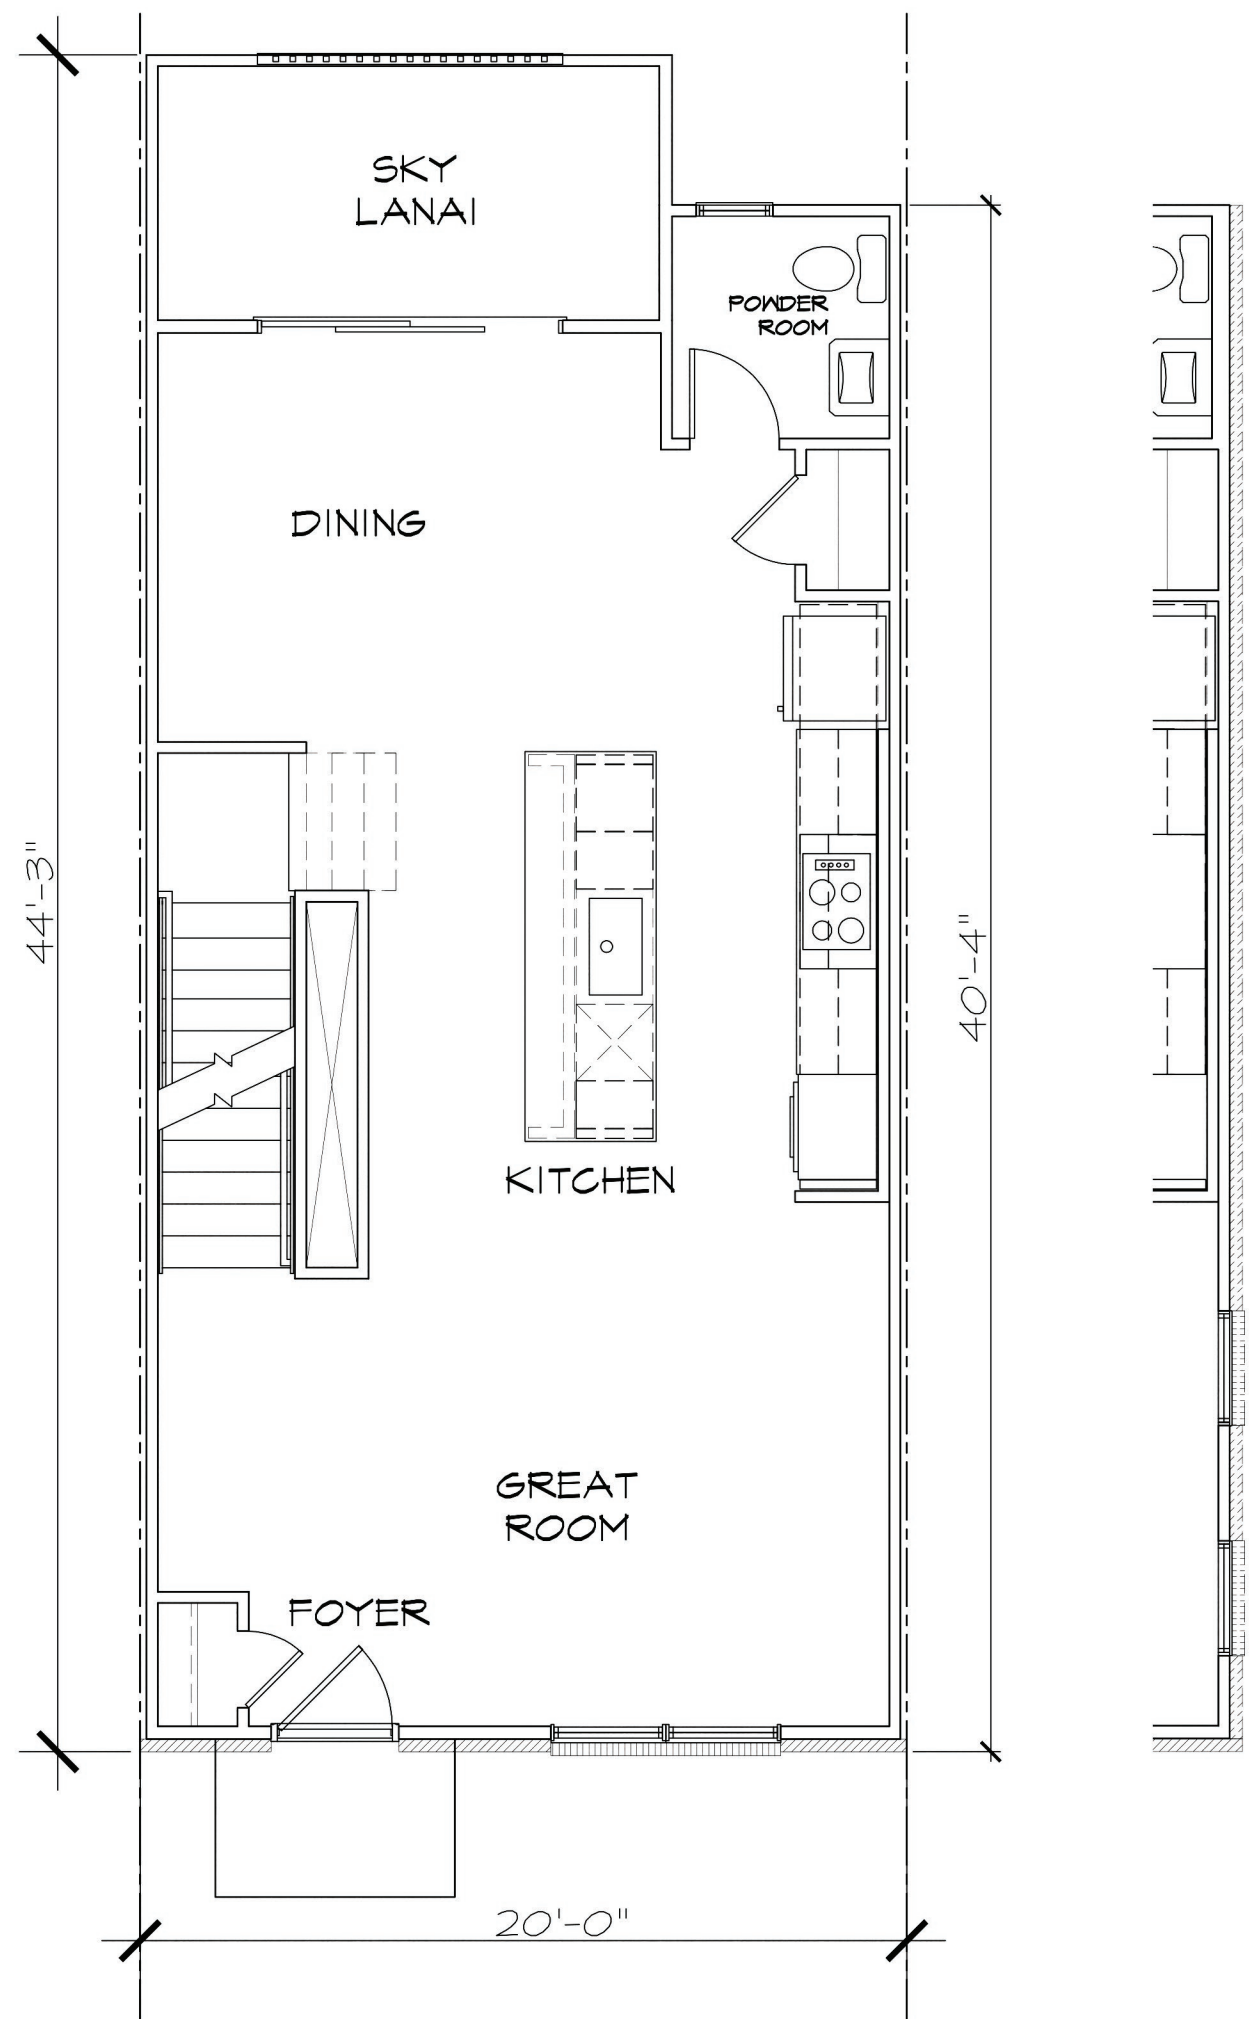


2
A-1
HANCOCK A
02-SECOND FLOOR PLAN
SCALE: 1/4" = 1'-0"

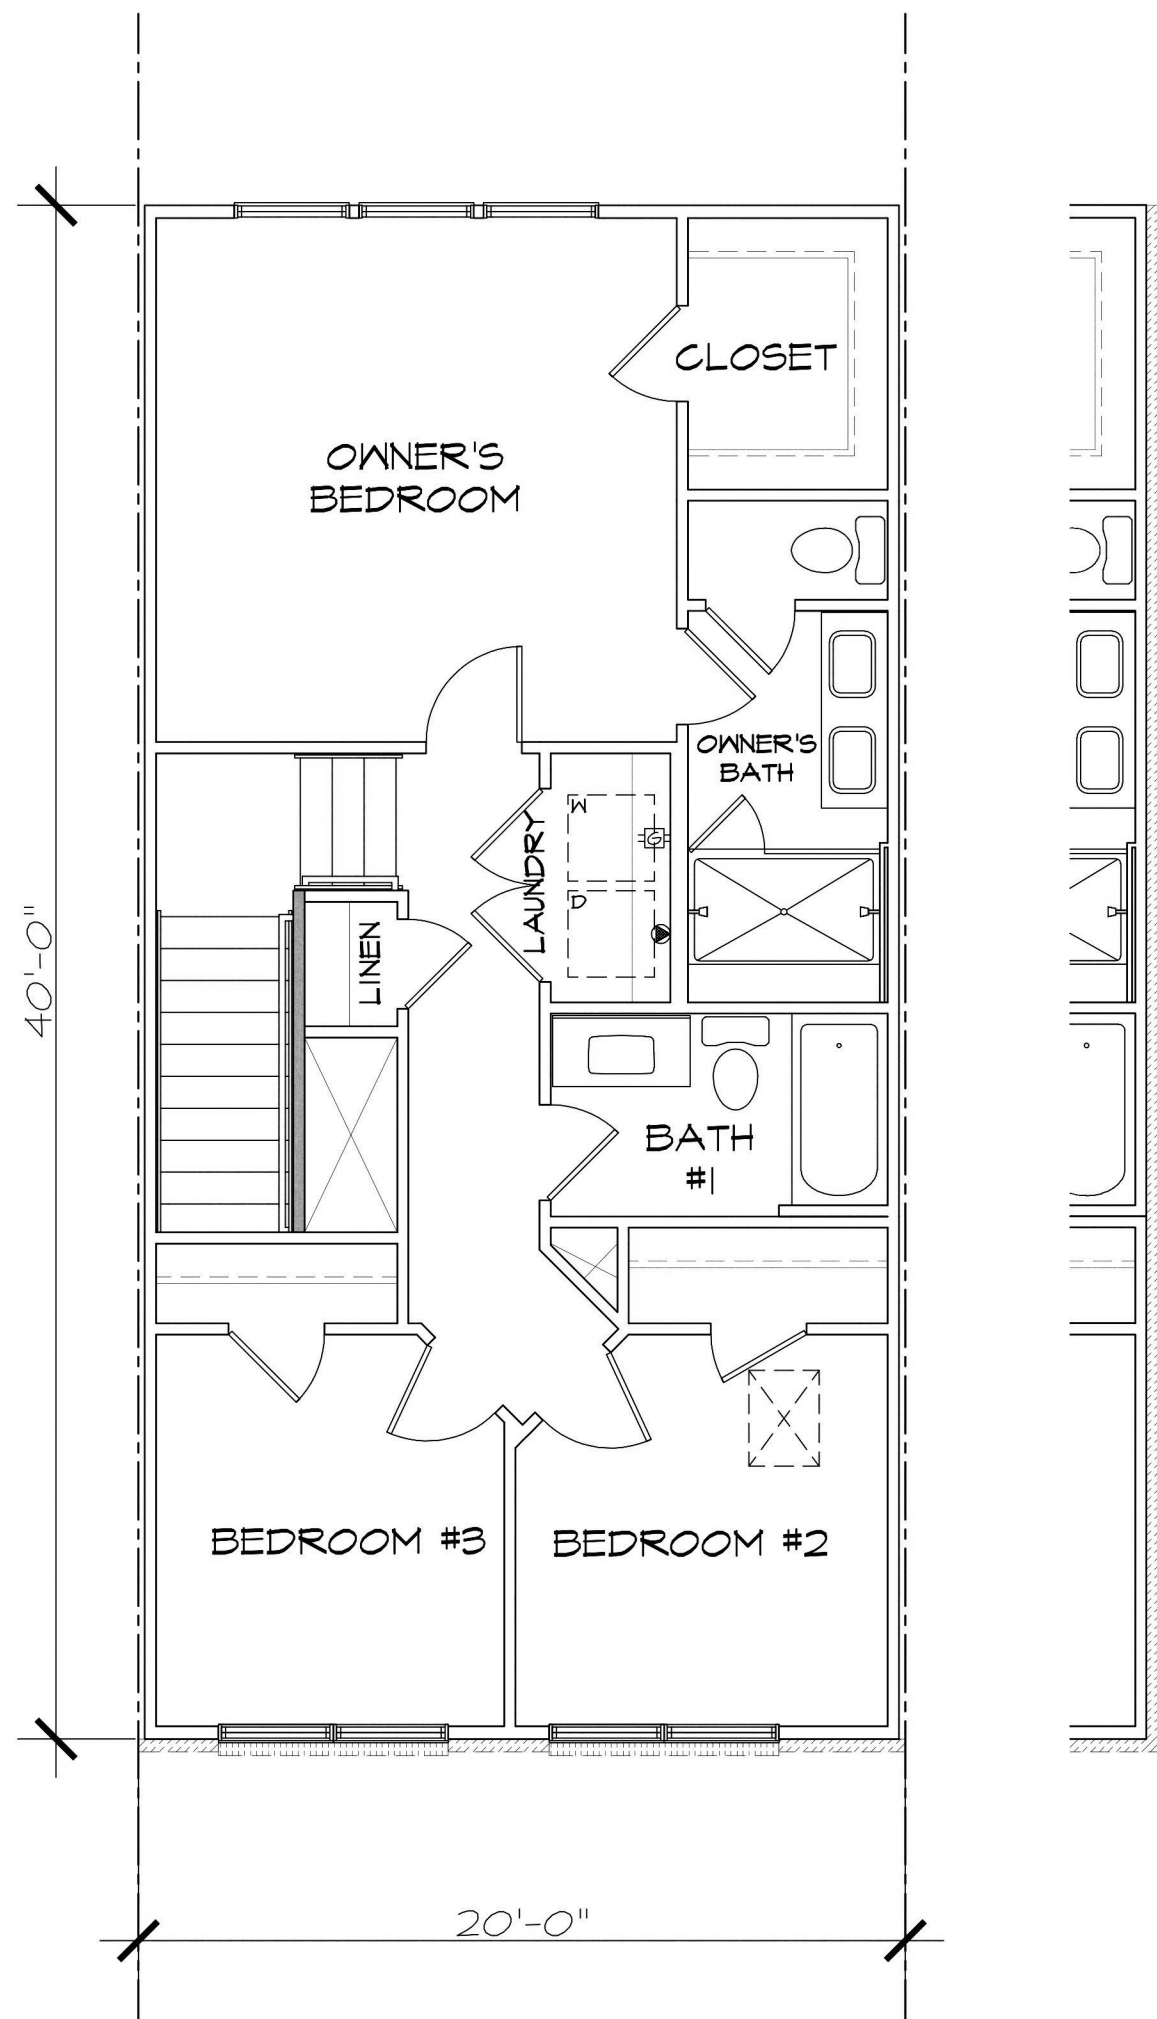


3
A-1
HANCOCK A
03-THIRD FLOOR PLAN
SCALE: 1/4" = 1'-0"

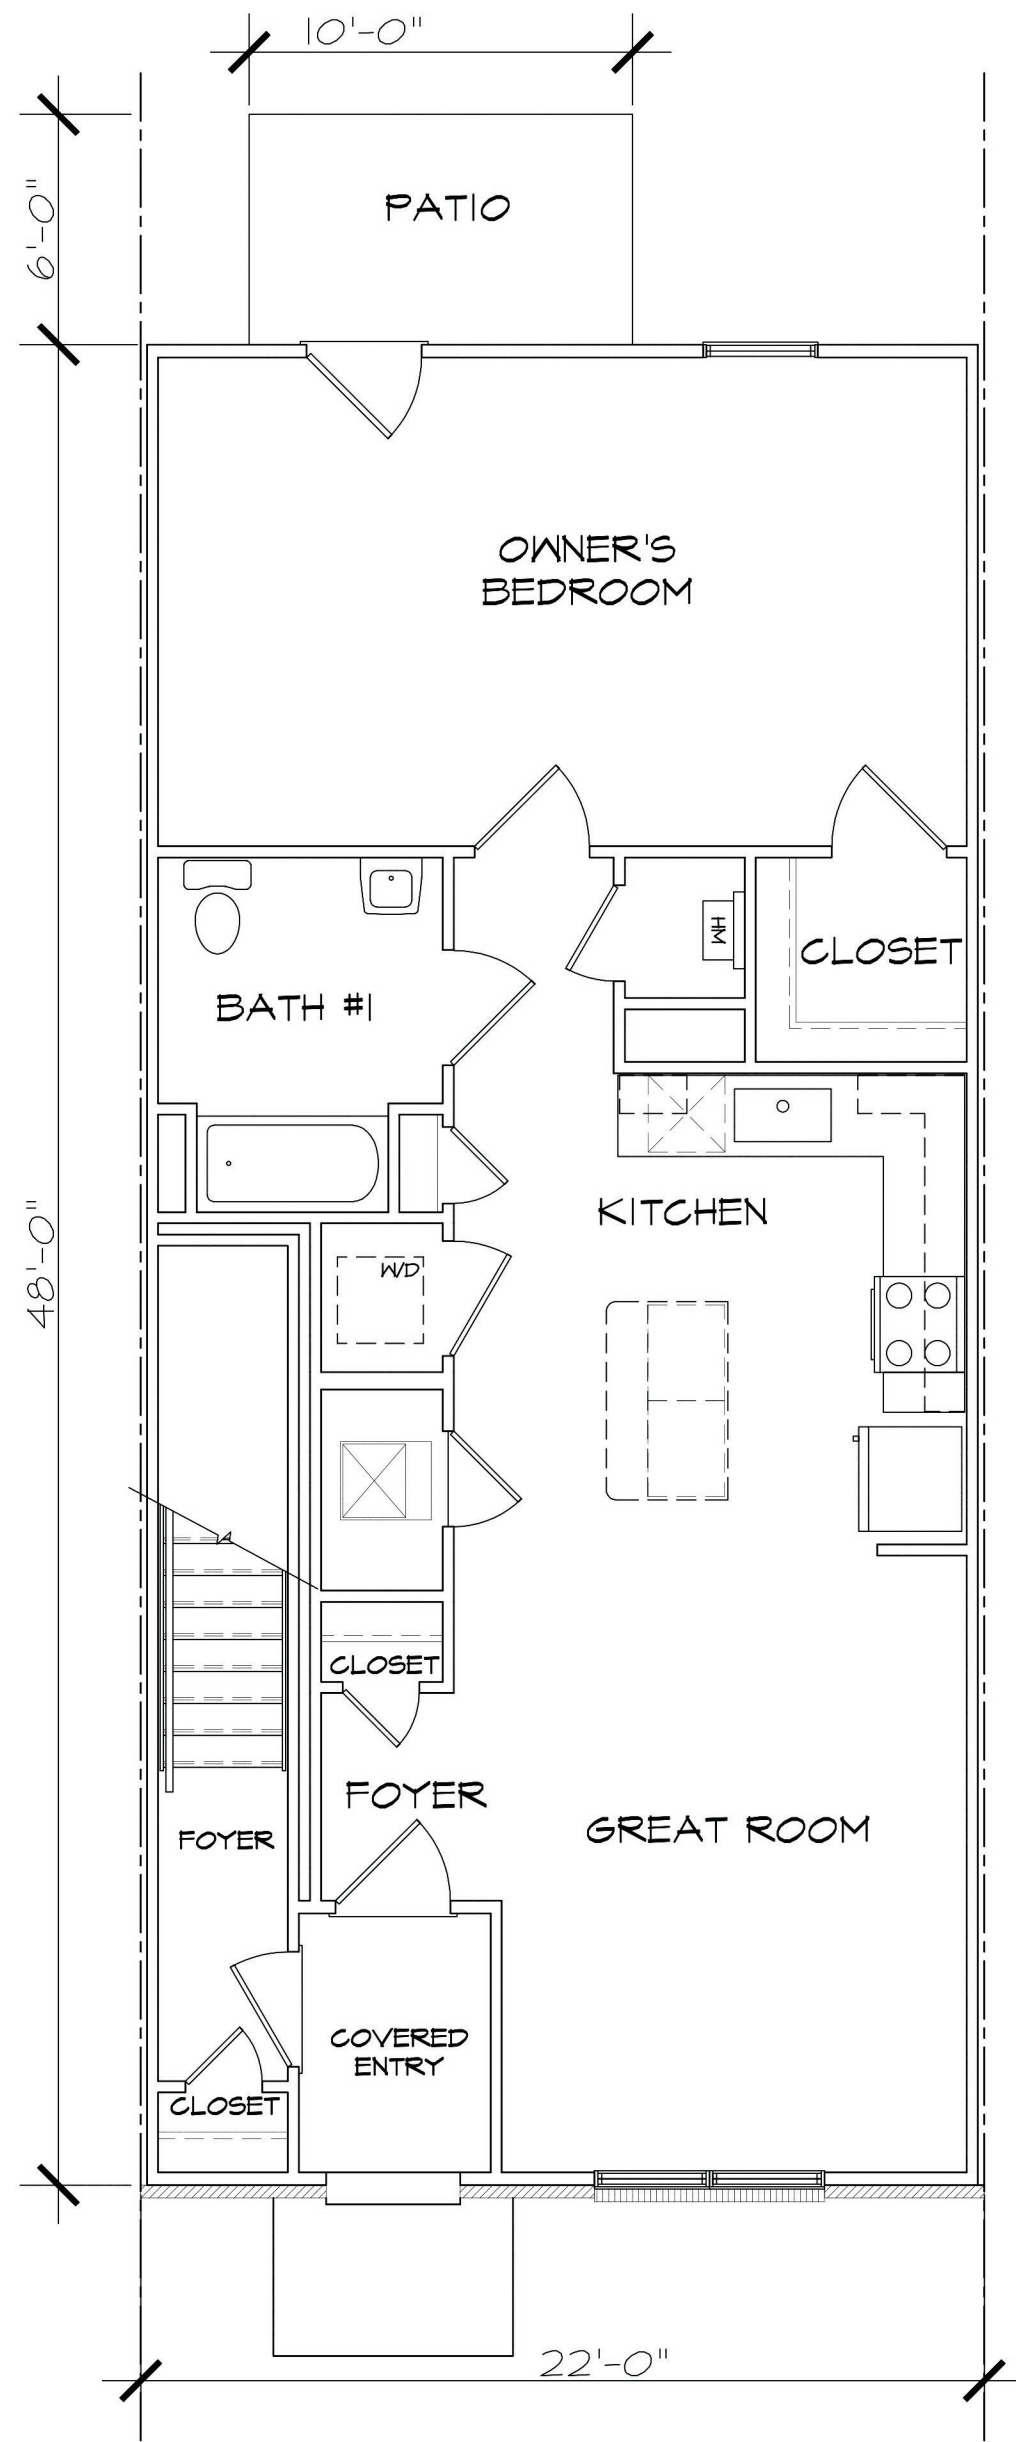

1
A-2
JOHNSON
01-GROUND FLOOR PLAN
SCALE: 1/4" = 1'-0"

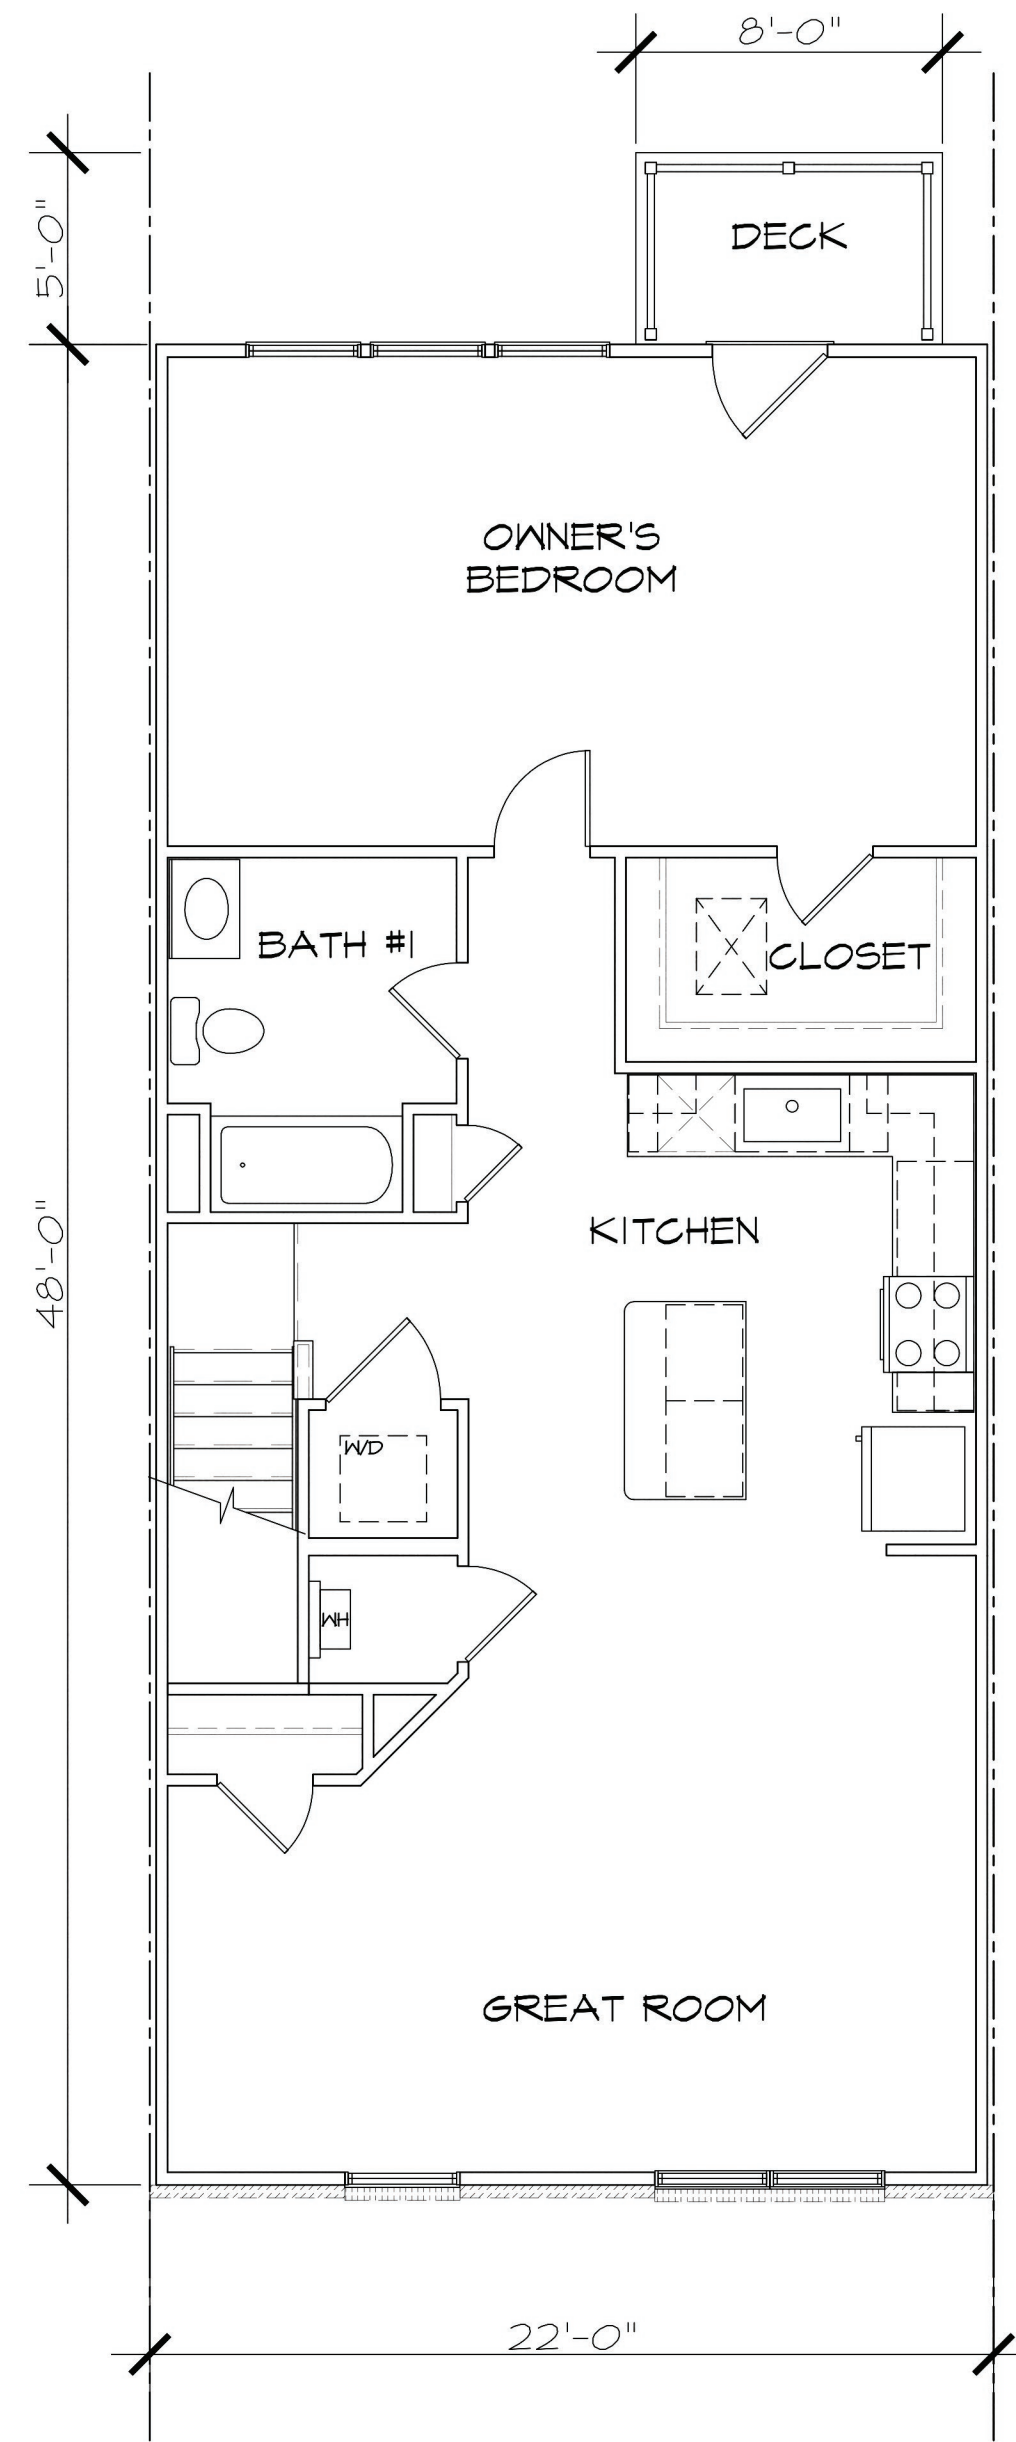

2
A-2
TURNER
02-SECOND FLOOR PLAN
SCALE: 1/4" = 1'-0"

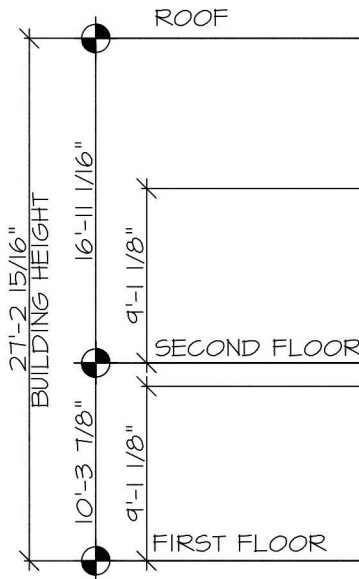

HANCOCK A

HANCOCK A

HANCOCK A

HANCOCK A

JOHNSON/TURNER

JOHNSON/TURNER

JOHNSON/TURNER



1
A-3 7-UNIT BUILDING ELEVATION
SCALE: 1/8" = 1'-0"

- MATERIALS KEY:
- 01 BRICK
 - 02 SIDING 01
 - 03 SIDING 02
 - 04 SIDING PANEL 03
 - 05 VINYL WINDOW
 - 06 METAL RAILING
 - 07 METAL ROOF
 - 08 ASPHALT SHINGLES
 - 09 GARAGE DOOR

NOTES:
PRODUCTS AND MANUFACTURERS LISTED
ARE SUBJECT TO CHANGE AND/OR
SUBSTITUTED WITH EQUIVALENT AND
COMPATIBLE OPTIONS.

LANDSCAPE BY OTHERS AND SHOWN FOR
ILLUSTRATIVE PURPOSES ONLY.

SIGNAGE SHOWN FOR ZONING COMPLIANCE
AND APPROVAL ONLY. TEXT MAY CHANGE
BASED ON FINAL BRANDING OF THE
BUILDING.

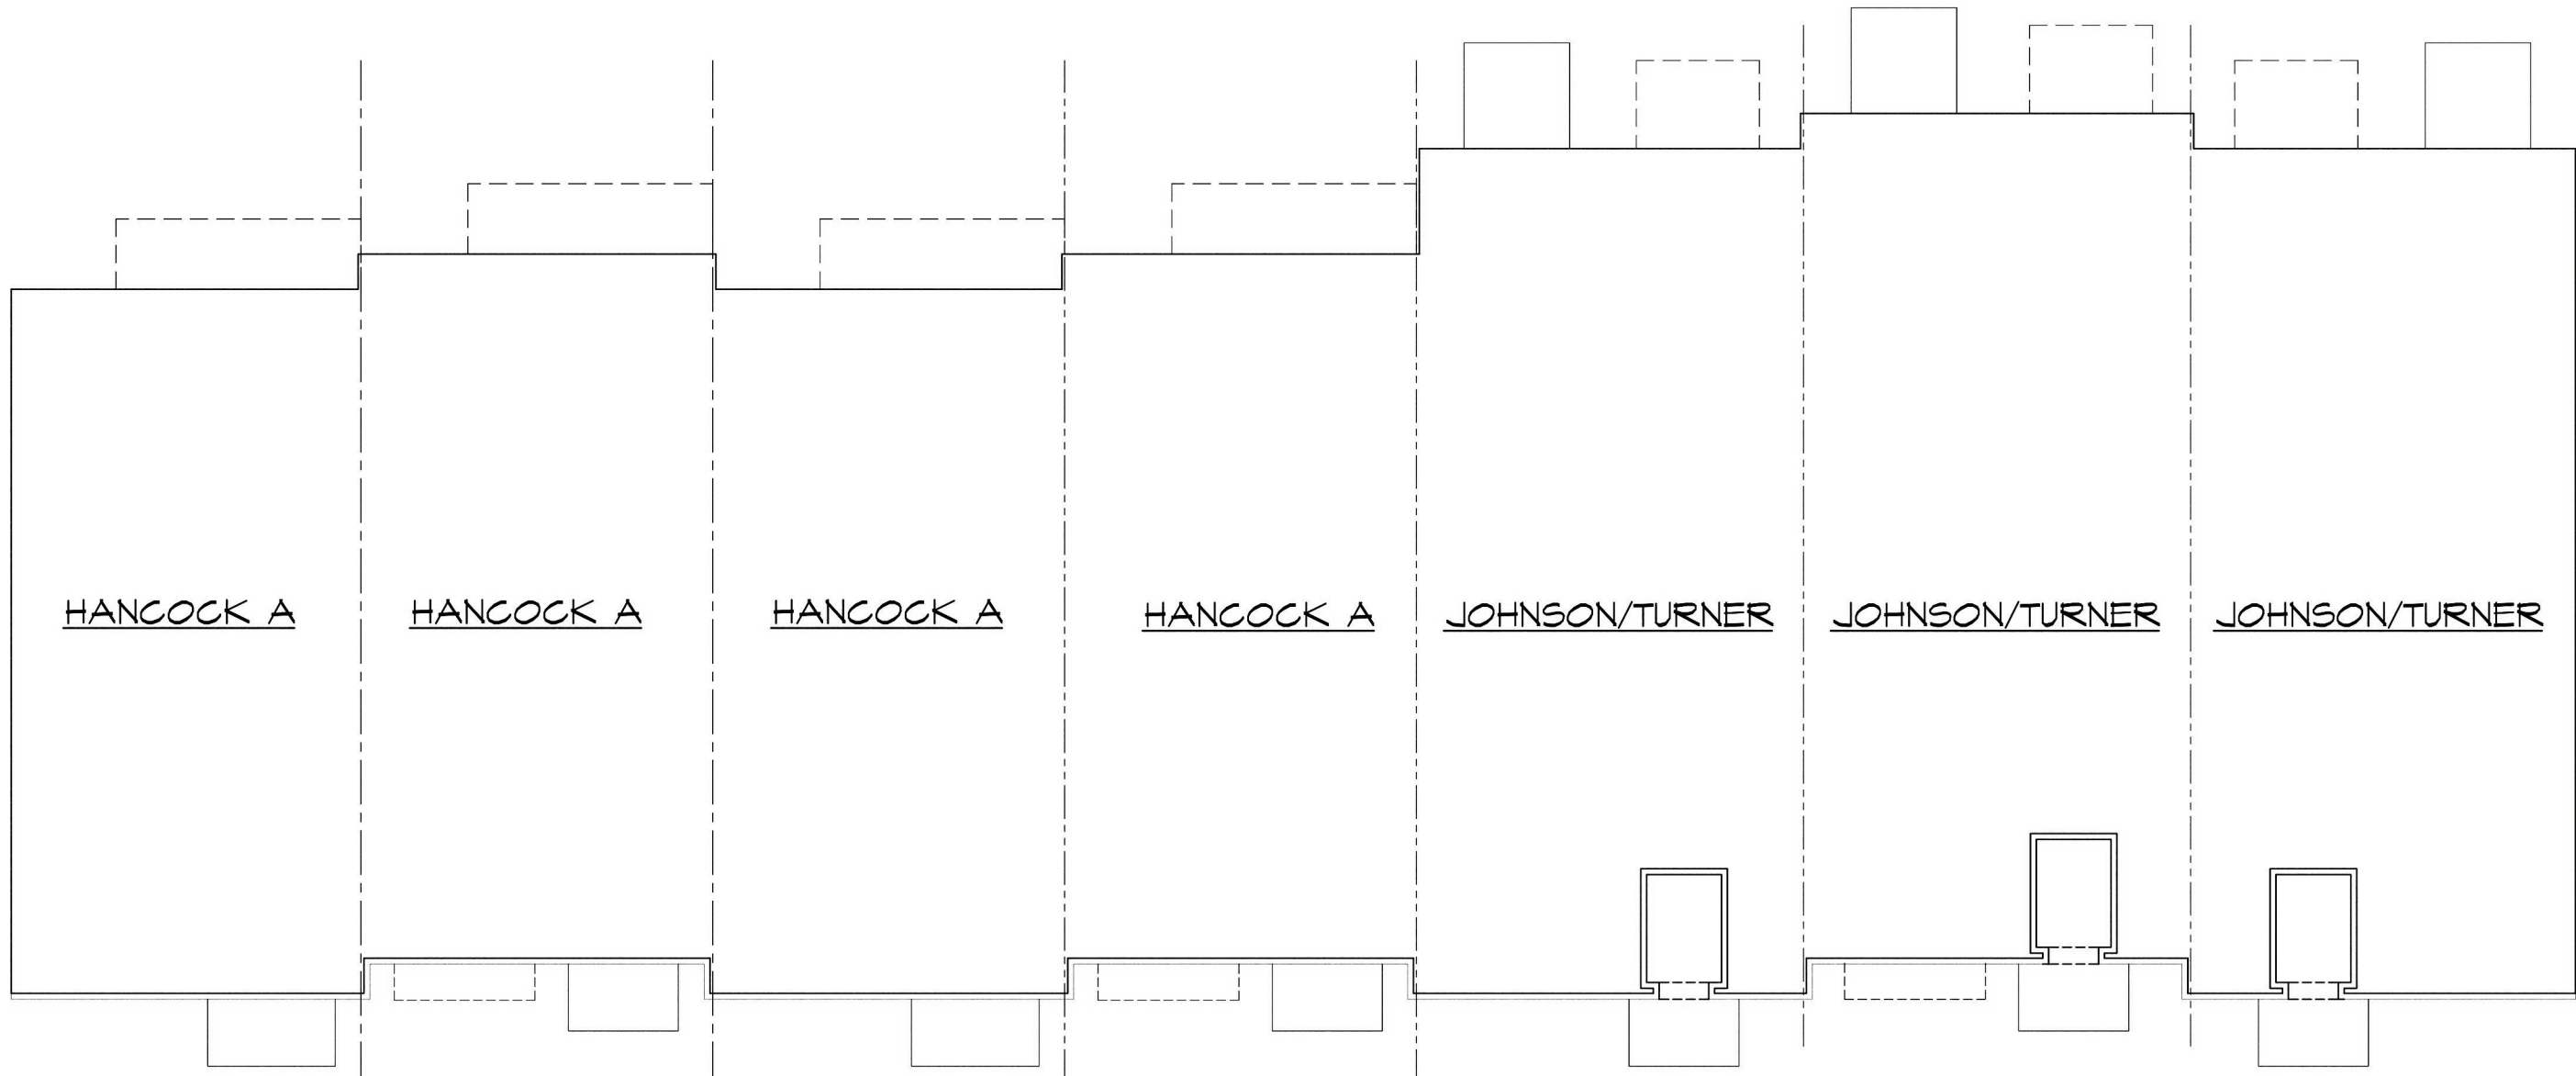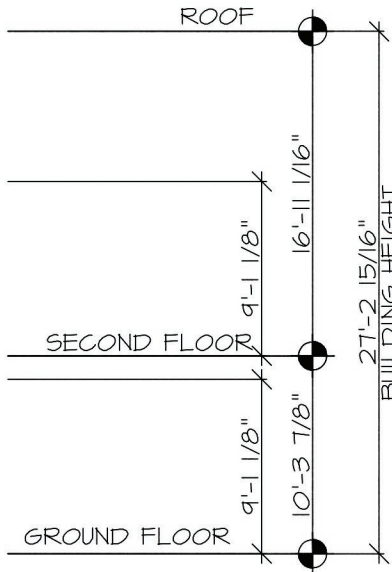

HANCOCK A

HANCOCK A

HANCOCK A

HANCOCK A

JOHNSON/TURNER

JOHNSON/TURNER

JOHNSON/TURNER

FRONT

2
A-3 7-UNIT BUILDING FOUNDATION
SCALE: 1/8" = 1'-0"

© NVR, Inc.,
The owner, expressly reserves its
rights in these plans. These plans are
not to be reproduced, changed, or
copied in any way without the
written consent of NVR, Inc.
NVR, Inc. is the owner of the
copyright in these plans. They are
designed to be used by the owner
only and are not to be distributed
to any third party, without
written consent of NVR, Inc.



NVR, Inc., Suite 100
Frederick, MD 21703

HANCOCK A & JOHNSON/TURNER



7-UNIT BUILDING STRIP

date: 12/16/2024

A-3


WADE
ARCHITECTURE
HAGERSTOWN, MD 240-52-4838

PRINCETON NURSERIES
PLANSBORO TOWNSHIP, MIDDLESEX
COUNTY, NEW JERSEY
BUILDING 4TH
PREPARED FOR:
PRINCETON NURSERIES
PLANSBORO OWNER, LLC

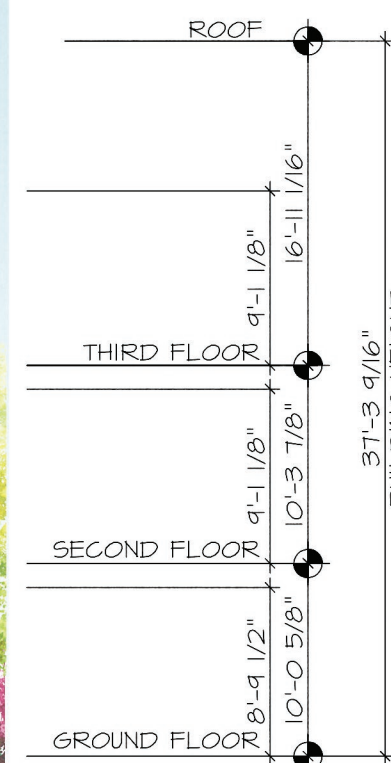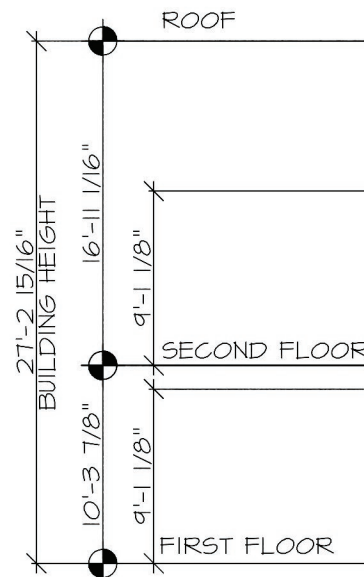


JOHNSON/TURNER JOHNSON/TURNER JOHNSON/TURNER HANCOCK A HANCOCK A HANCOCK A HANCOCK A

1
A-4 7-UNIT BUILDING REAR ELEVATION
SCALE: 1/8" = 1'-0"

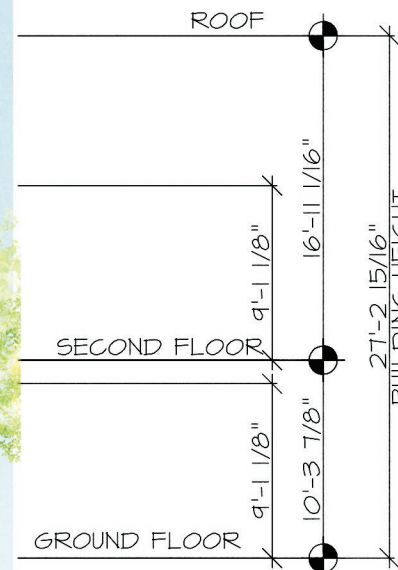

JOHNSON/TURNER

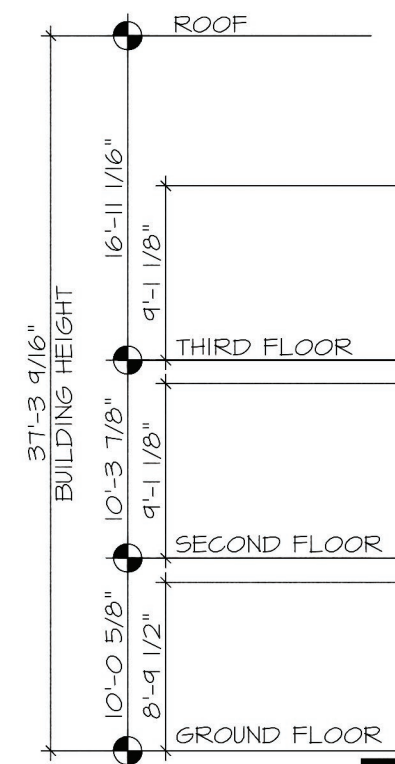

HANCOCK A

2
A-4 7-UNIT BUILDING SIDE ELEVATION
SCALE: 1/8" = 1'-0"

3
A-4 7-UNIT BUILDING SIDE ELEVATION
SCALE: 1/8" = 1'-0"

- MATERIALS KEY:
- 01 BRICK
 - 02 SIDING 01
 - 03 SIDING 02
 - 04 VINYL WINDOW
 - 05 VINYL WINDOW
 - 06 METAL RAILING
 - 07 METAL ROOF
 - 08 ASPHALT SHINGLES
 - 09 GARAGE DOOR

NOTES:
PRODUCTS AND MANUFACTURERS LISTED
ARE SUBJECT TO CHANGE AND/OR
SUBSTITUTED WITH EQUIVALENT AND
COMPATIBLE OPTIONS.

LANDSCAPE BY OTHERS AND SHOWN FOR
ILLUSTRATIVE PURPOSES ONLY.

SIGNAGE SHOWN FOR ZONING COMPLIANCE
AND APPROVAL ONLY. TEXT MAY CHANGE
BASED ON FINAL BRANDING OF THE
BUILDING.

© NVR, Inc.
The owner, expressly reserves its
copyright and other property rights
in this drawing. No part of this
drawing is to be reproduced, changed,
copied in any form or manner
without the prior written consent of
NVR, Inc.



NVR, Inc., Suite 100
5285 Westview Drive
Frederick, MD 21703

HANCOCK A & JOHNSON/TURNER


7-UNIT BUILDING STRIP

date: 12/16/2024


A-4

WADE
ARCHITECTURE
HAGERSTOWN, MD 240-452-4638


PRINCETON NURSERIES
FLANSBORO TOWNSHIP, MIDDLESEX
COUNTY, NEW JERSEY
BUILDING JTH
PREPARED FOR:
NVR NURSERIES
FLANSBORO OWNER, LLC

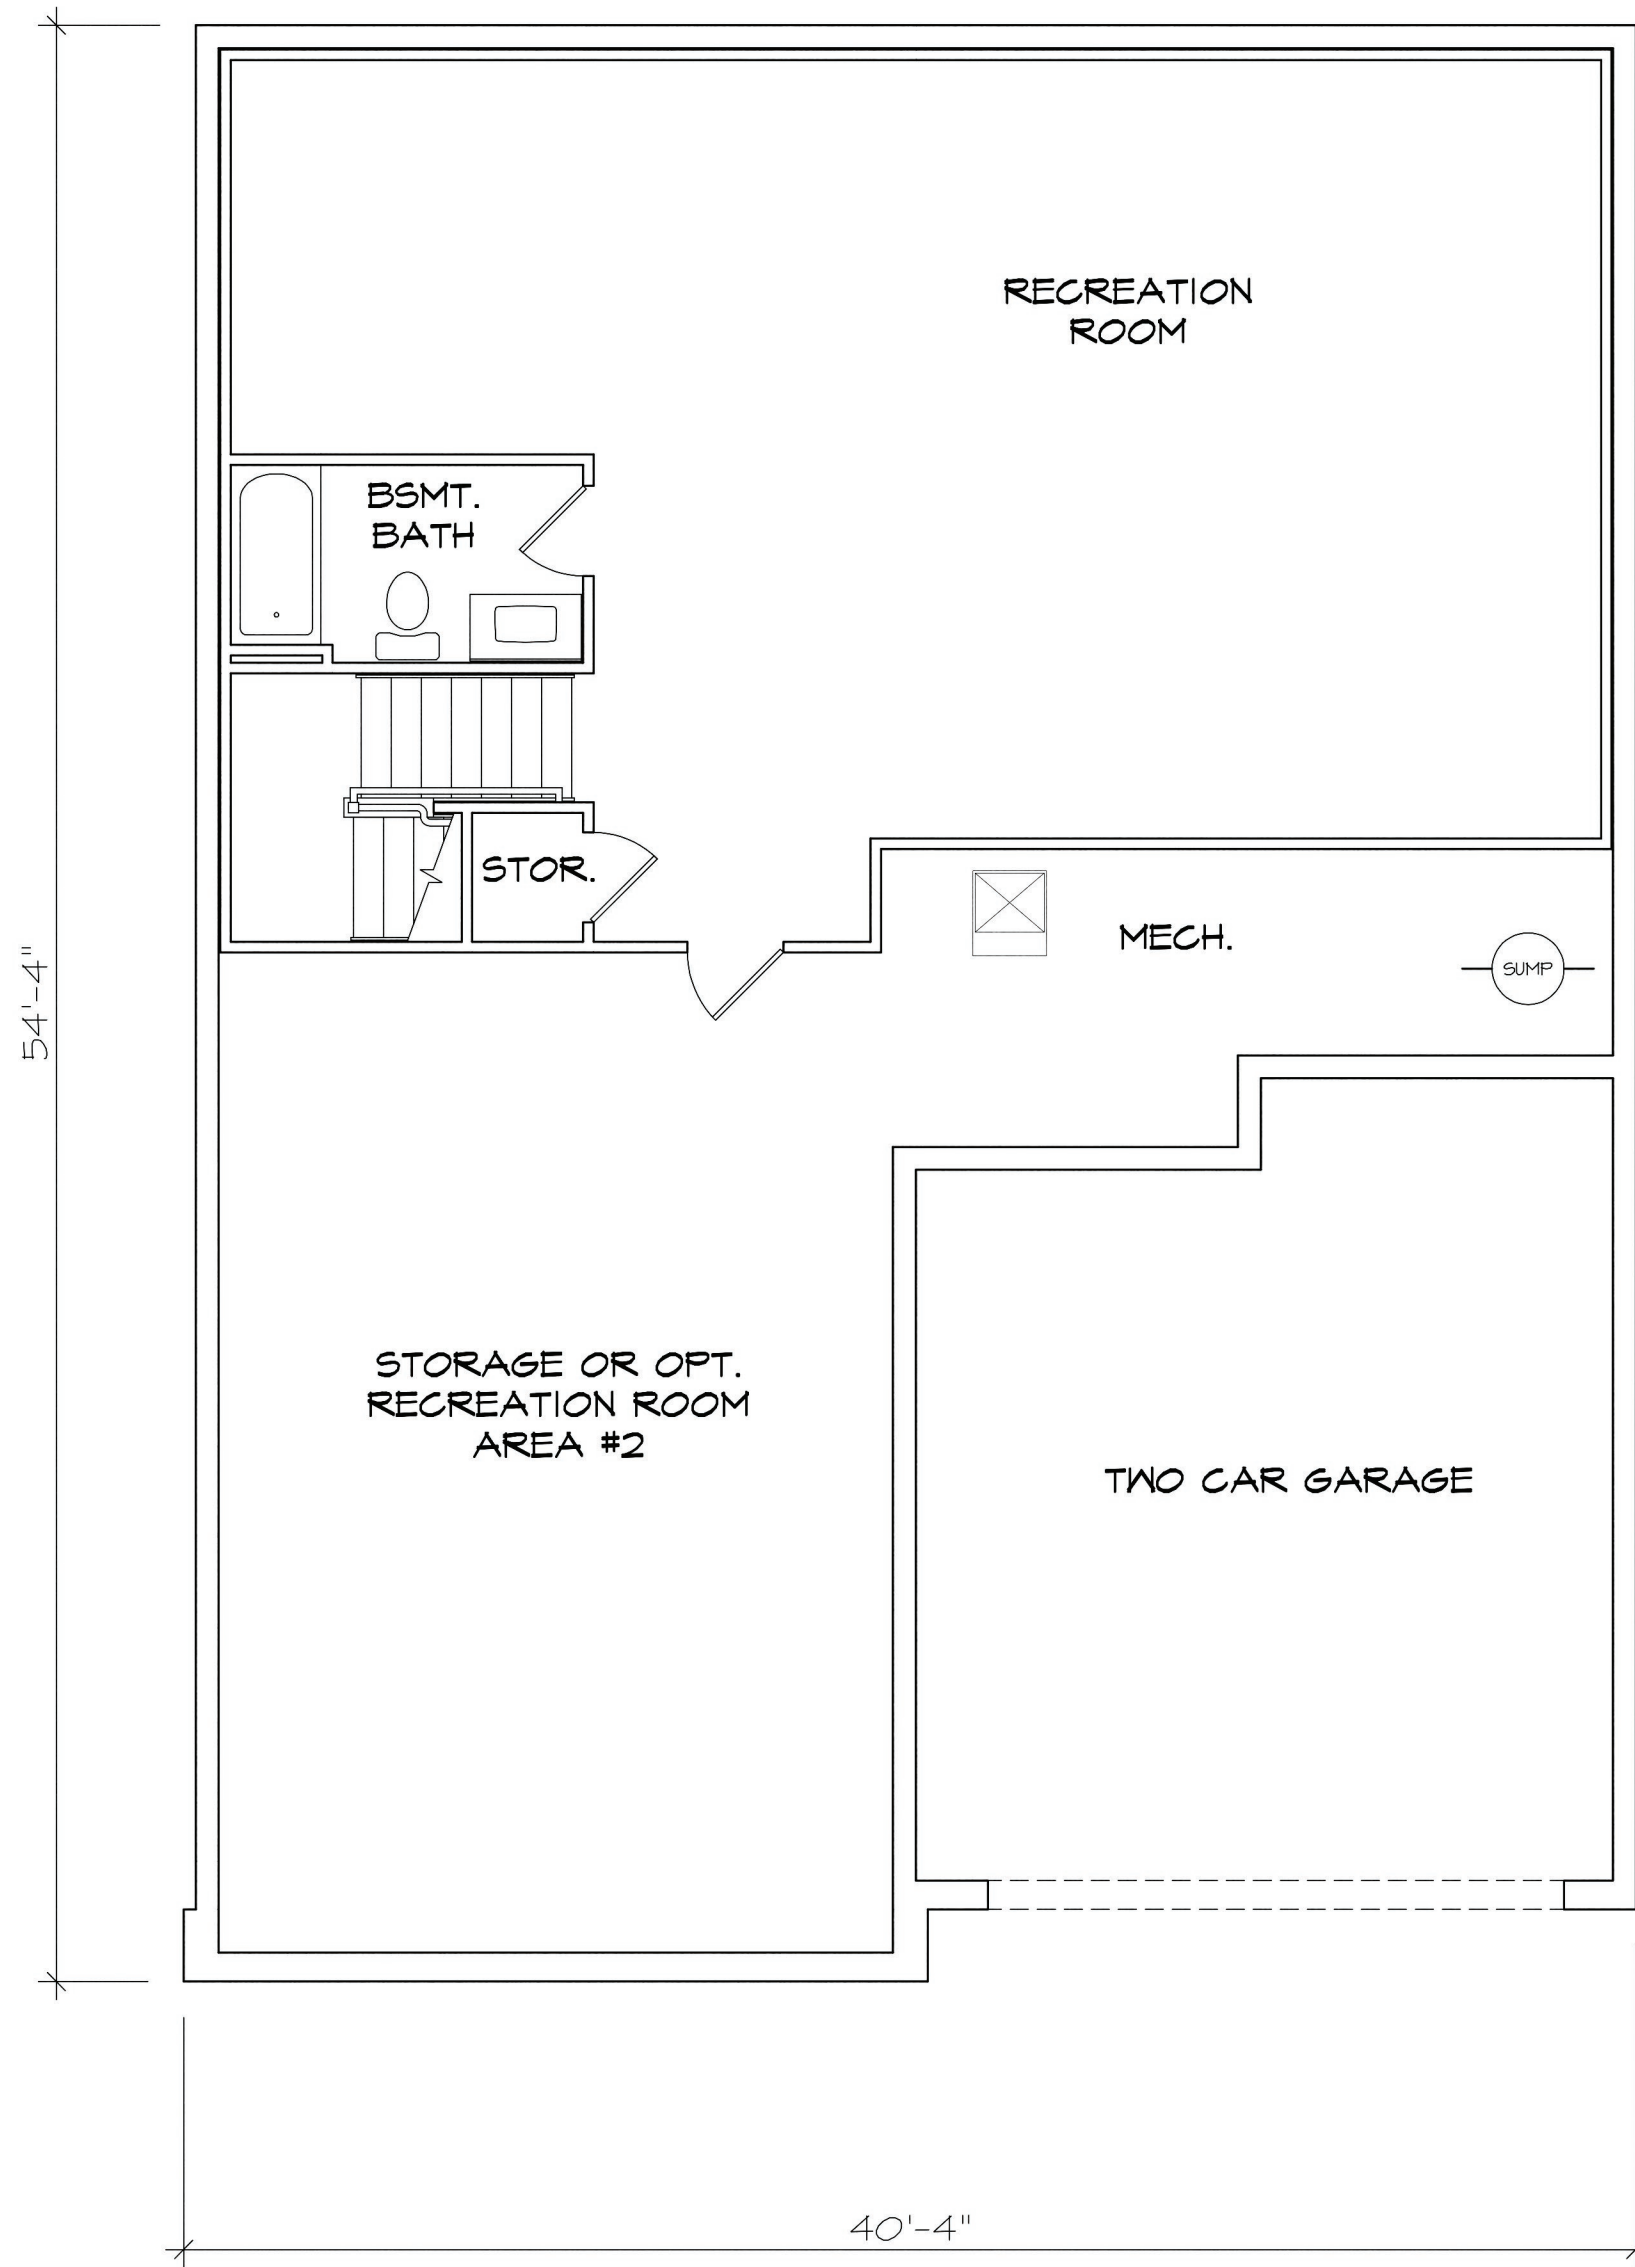

1
A-1
00-BASEMENT FLOOR PLAN
SCALE: 3/16" = 1'-0"

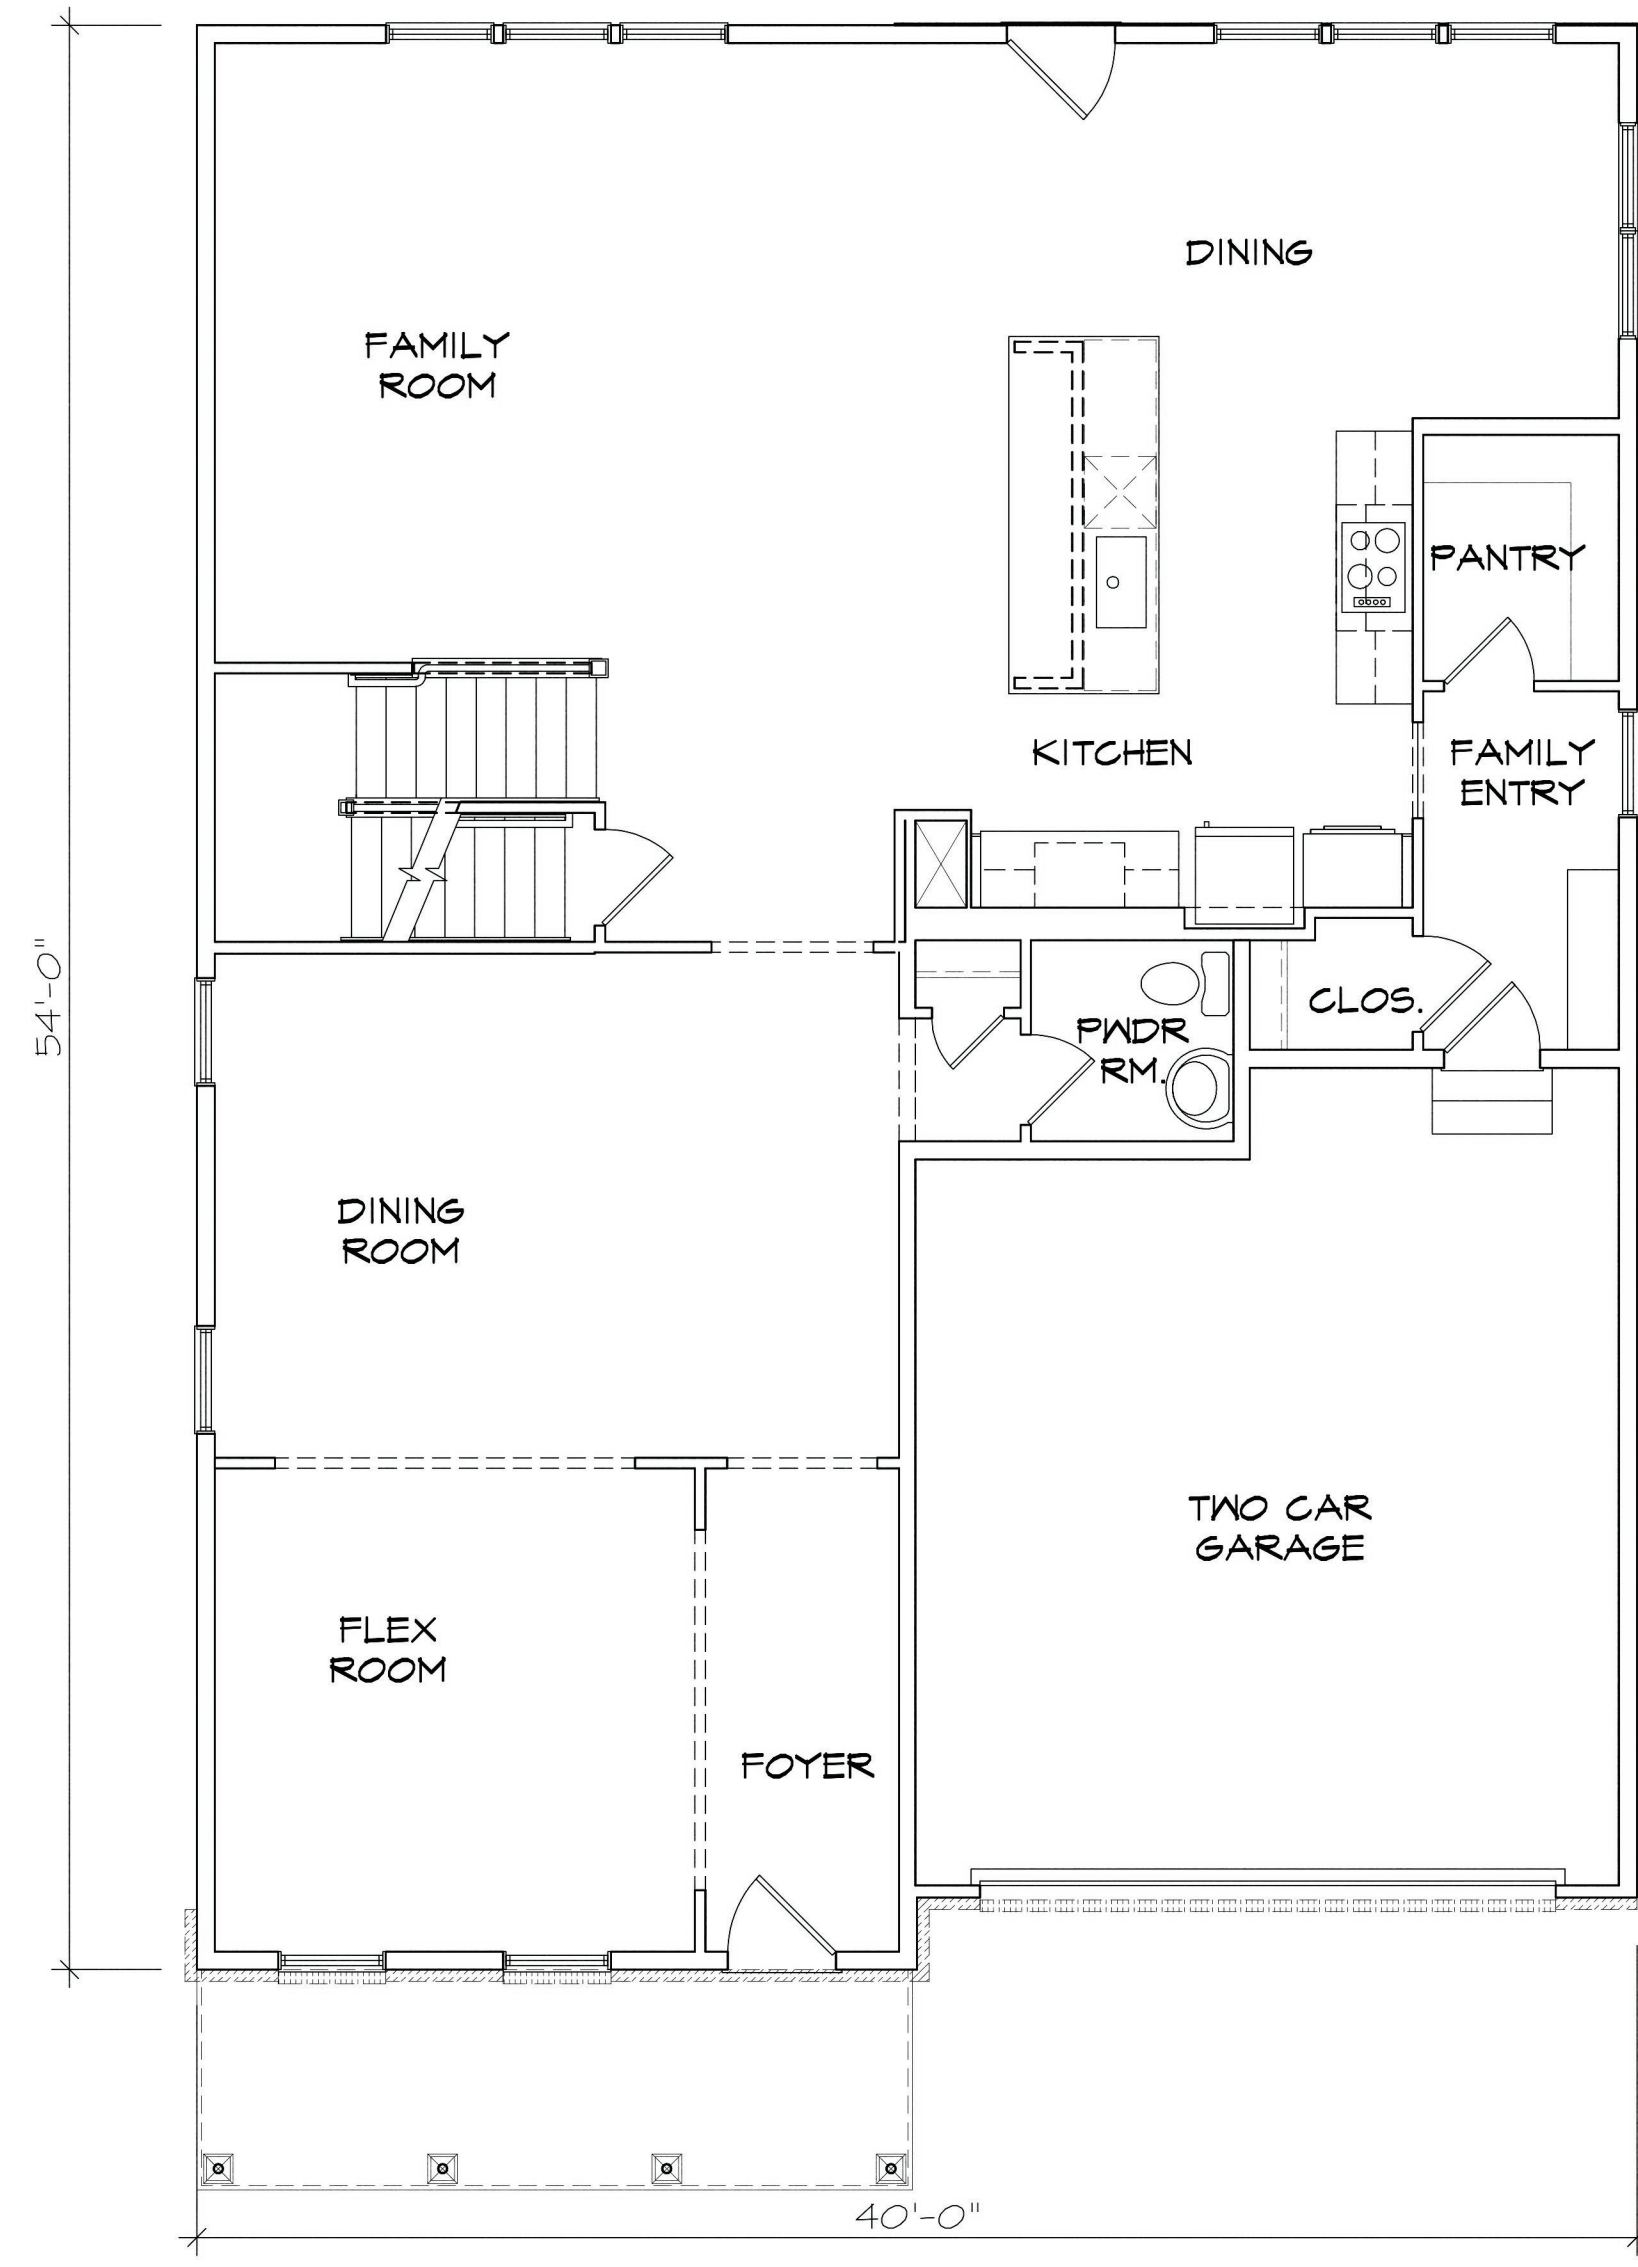


2
A-1
01-FIRST FLOOR PLAN
SCALE: 3/16" = 1'-0"

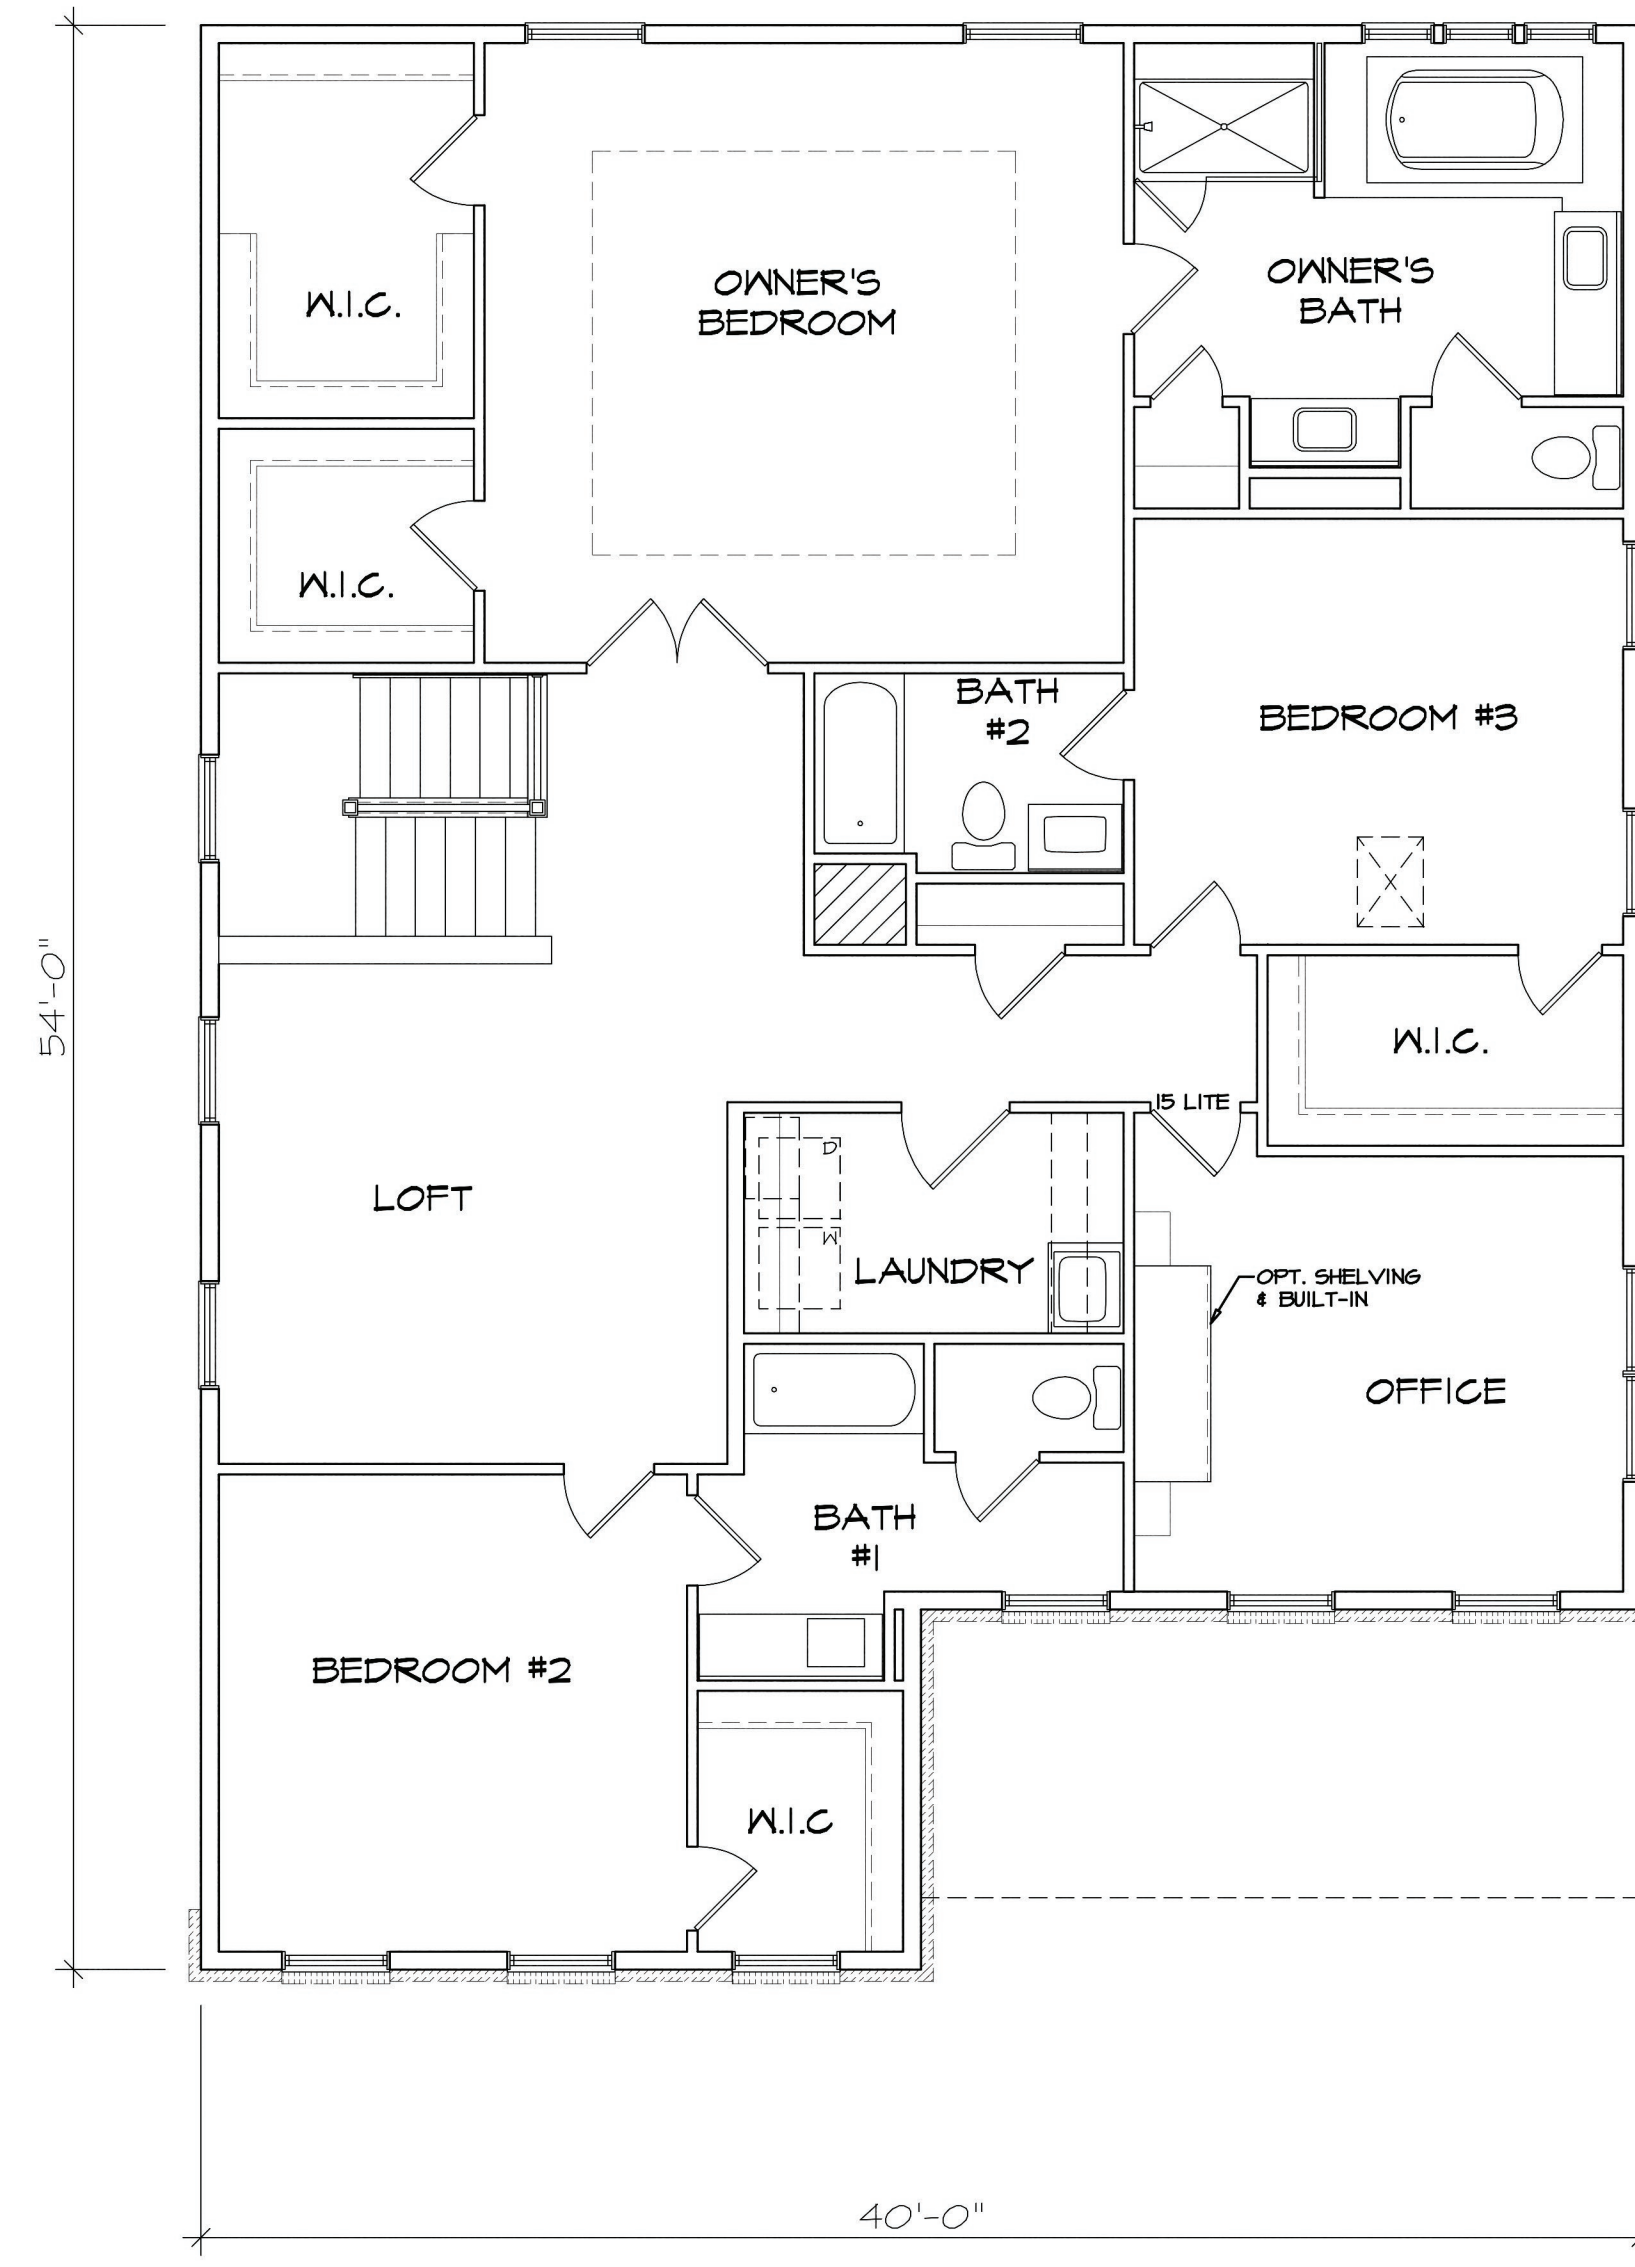

3
A-1
02-SECOND FLOOR PLAN
SCALE: 3/16" = 1'-0"

- MATERIALS KEY:
- 01 BRICK
 - 02 SIDING 01
 - 03 SIDING 02
 - 04 VINYL WINDOW
 - 05 METAL RAILING
 - 06 METAL ROOF
 - 07 ASPHALT SHINGLES
 - 08 GARAGE DOOR

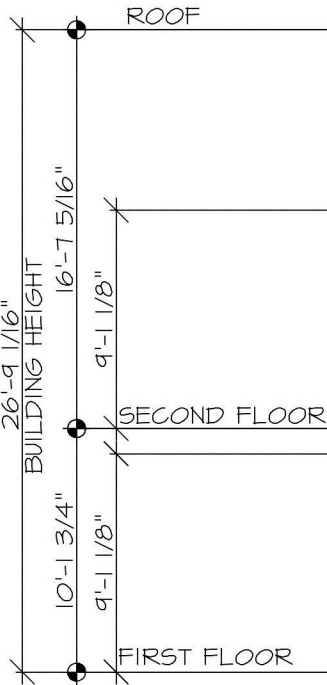


ELEVATION K



ELEVATION A




ELEVATION B

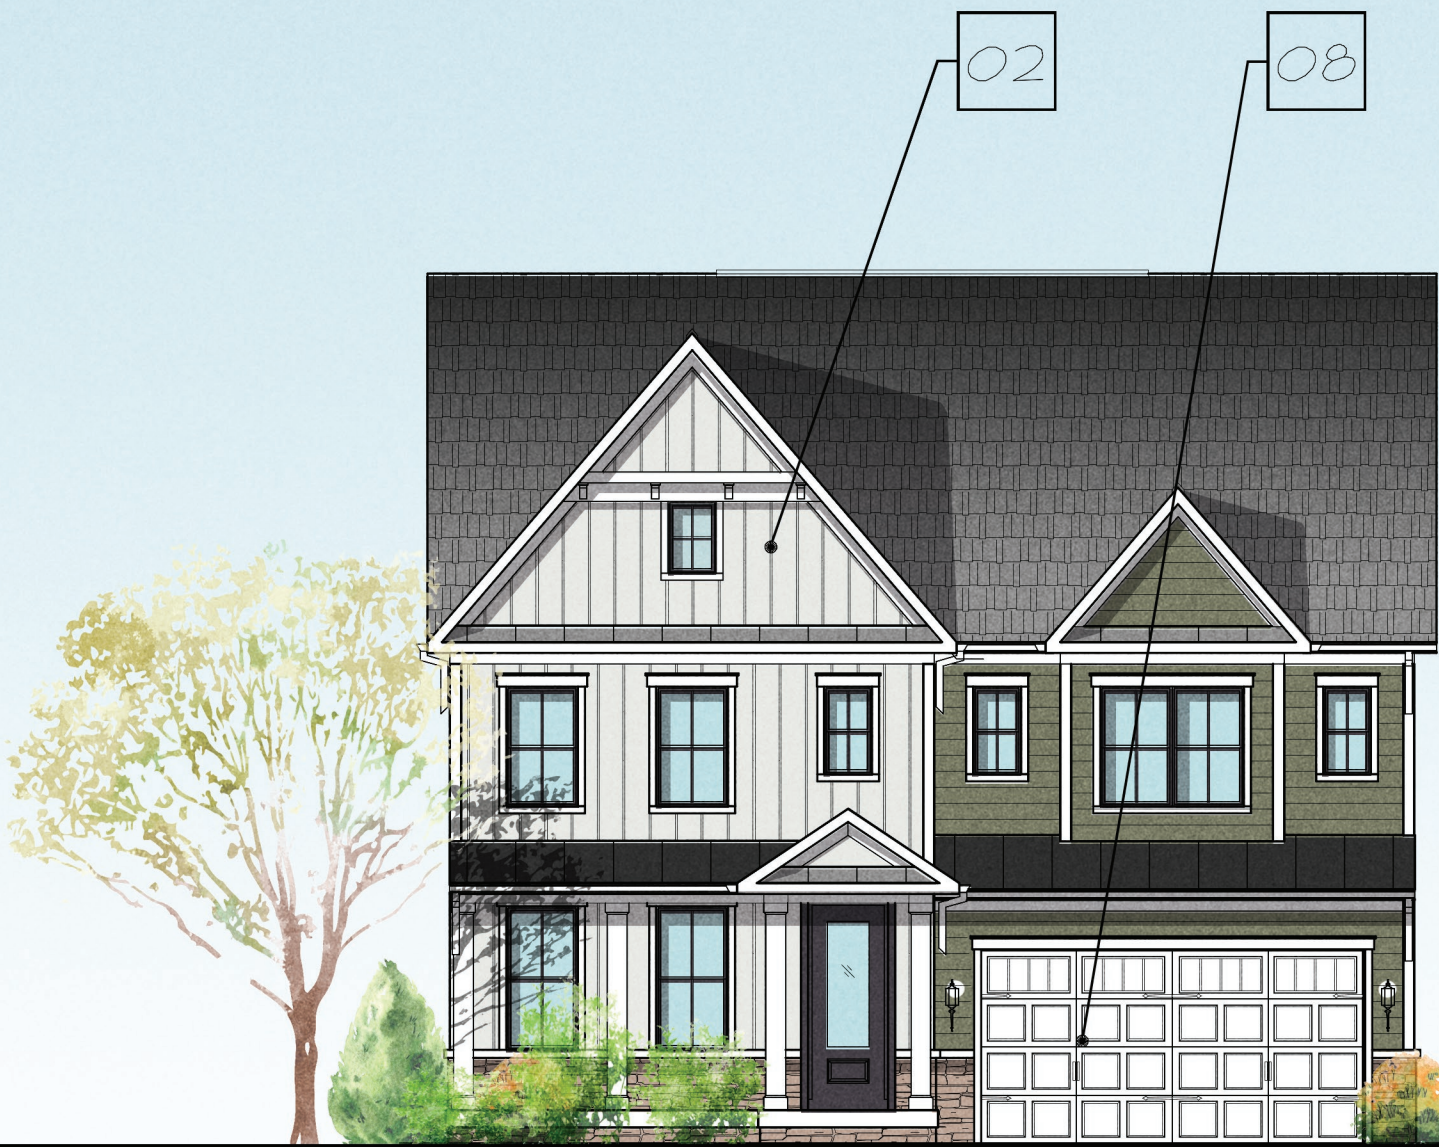

ELEVATION F

1 FRONT ELEVATIONS
SCALE: 1/8" = 1'-0"

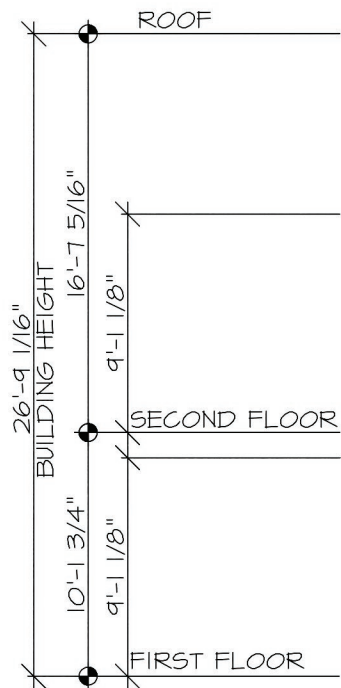

2 REAR ELEVATION
SCALE: 1/8" = 1'-0"

WADE
ARCHITECTURE

HAGERSTOWN, MD 240-452-4838

PRINCETON NURSERIES
PLAINBORO TOWNSHIP, MIDDLESEX
COUNTY, NEW JERSEY
BUILDING JTH
PREPARED FOR:
NRY NURSERIES
PLAINBORO OWNER, LLC

©NVR, Inc.
The owner, expressly reserves its
copyright and other property rights
in this drawing and shall retain the
right to be reproduced, changed, or
copied in any form or manner
without the written consent of NVR, Inc.
assigned to any third party, without
first obtaining the expressed written
consent of NVR, Inc.

NVR



NVR, Inc.
5285 Westview Drive, Suite 100
Frederick, MD 21703

TYLER

SINGLE FAMILY


date: 12/16/2024

A-2

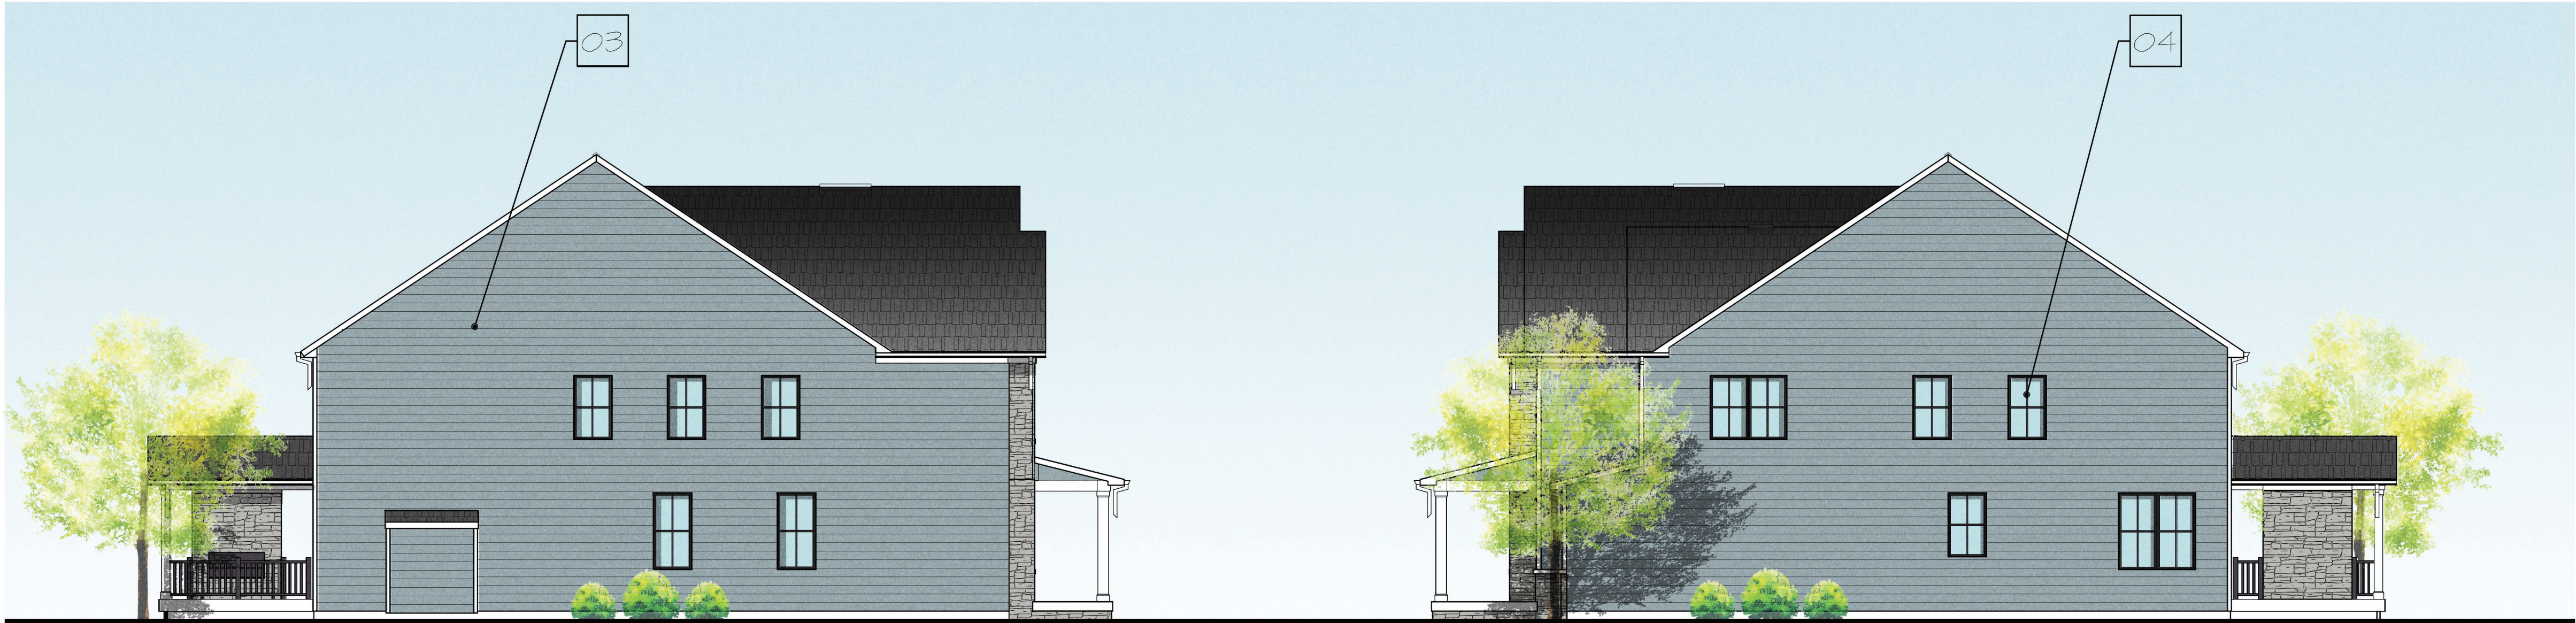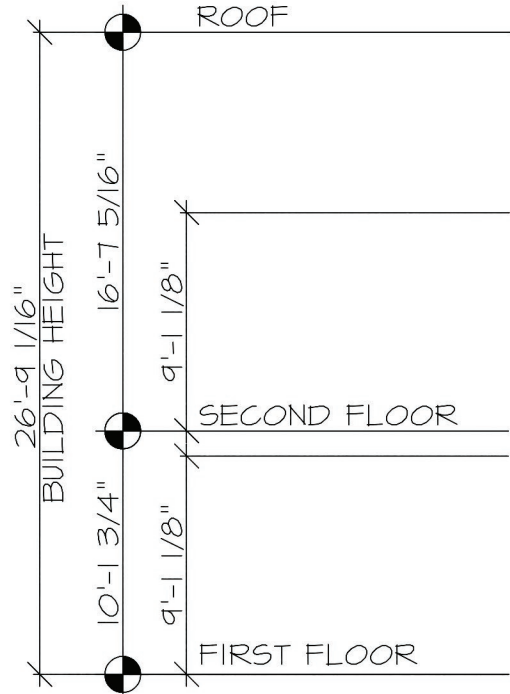

1 LEFT SIDE ELEVATION
A-3 SCALE: 1/8" = 1'-0" ELEVATION K

2 RIGHT SIDE ELEVATION
A-3 SCALE: 1/8" = 1'-0" ELEVATION K


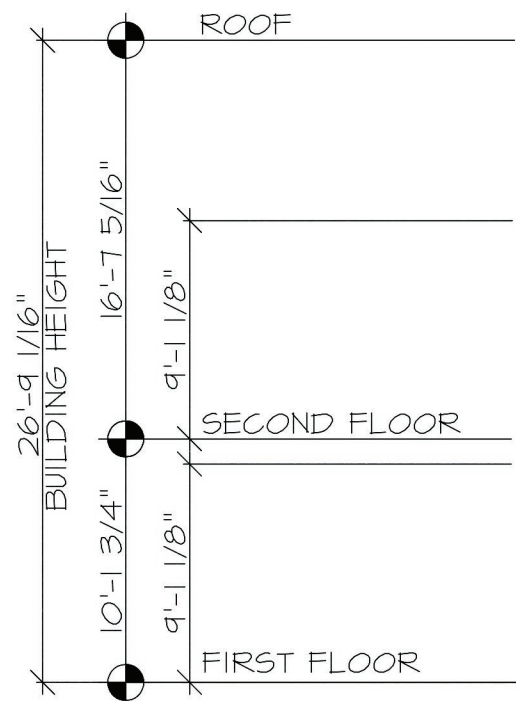


3 LEFT SIDE ELEVATION
A-3 SCALE: 1/8" = 1'-0" ELEVATION A

4 RIGHT SIDE ELEVATION
A-3 SCALE: 1/8" = 1'-0" ELEVATION A



- MATERIALS KEY:
- 01 BRICK
 - 02 SIDING 01
 - 03 SIDING 02
 - 04 VINYL WINDOW
 - 05 METAL RAILING
 - 06 METAL ROOF
 - 07 ASPHALT SHINGLES
 - 08 GARAGE DOOR

WADE ARCHITECTURE HAGERSTOWN, MD 240-452-4638	
PRINCETON NURSERIES PLANSBORO TOWNSHIP, MIDDLESEX COUNTY, NEW JERSEY BUILDING JTH	PREPARED FOR: PRINCETON NURSERIES PLANSBORO OWNER, LLC
© NVR, Inc., expressly reserves its right to modify, alter, amend, or change in these plans. These plans are not to be reproduced, changed, or altered in any way without the written consent of NVR, Inc. The owner, contractor, and others are to be held responsible for any errors or omissions in these plans. No part of these plans may be reproduced, stored in a retrieval system, or transmitted in any form or by any means, electronic, mechanical, photocopying, recording, or by any information storage and retrieval system, without the prior written permission of NVR, Inc.	
NVR	NVR, Inc., Suite 100 5285 Westover Drive Frederick, MD 21703
TYLER SINGLE FAMILY	
date: 12/16/2024	
A-3	

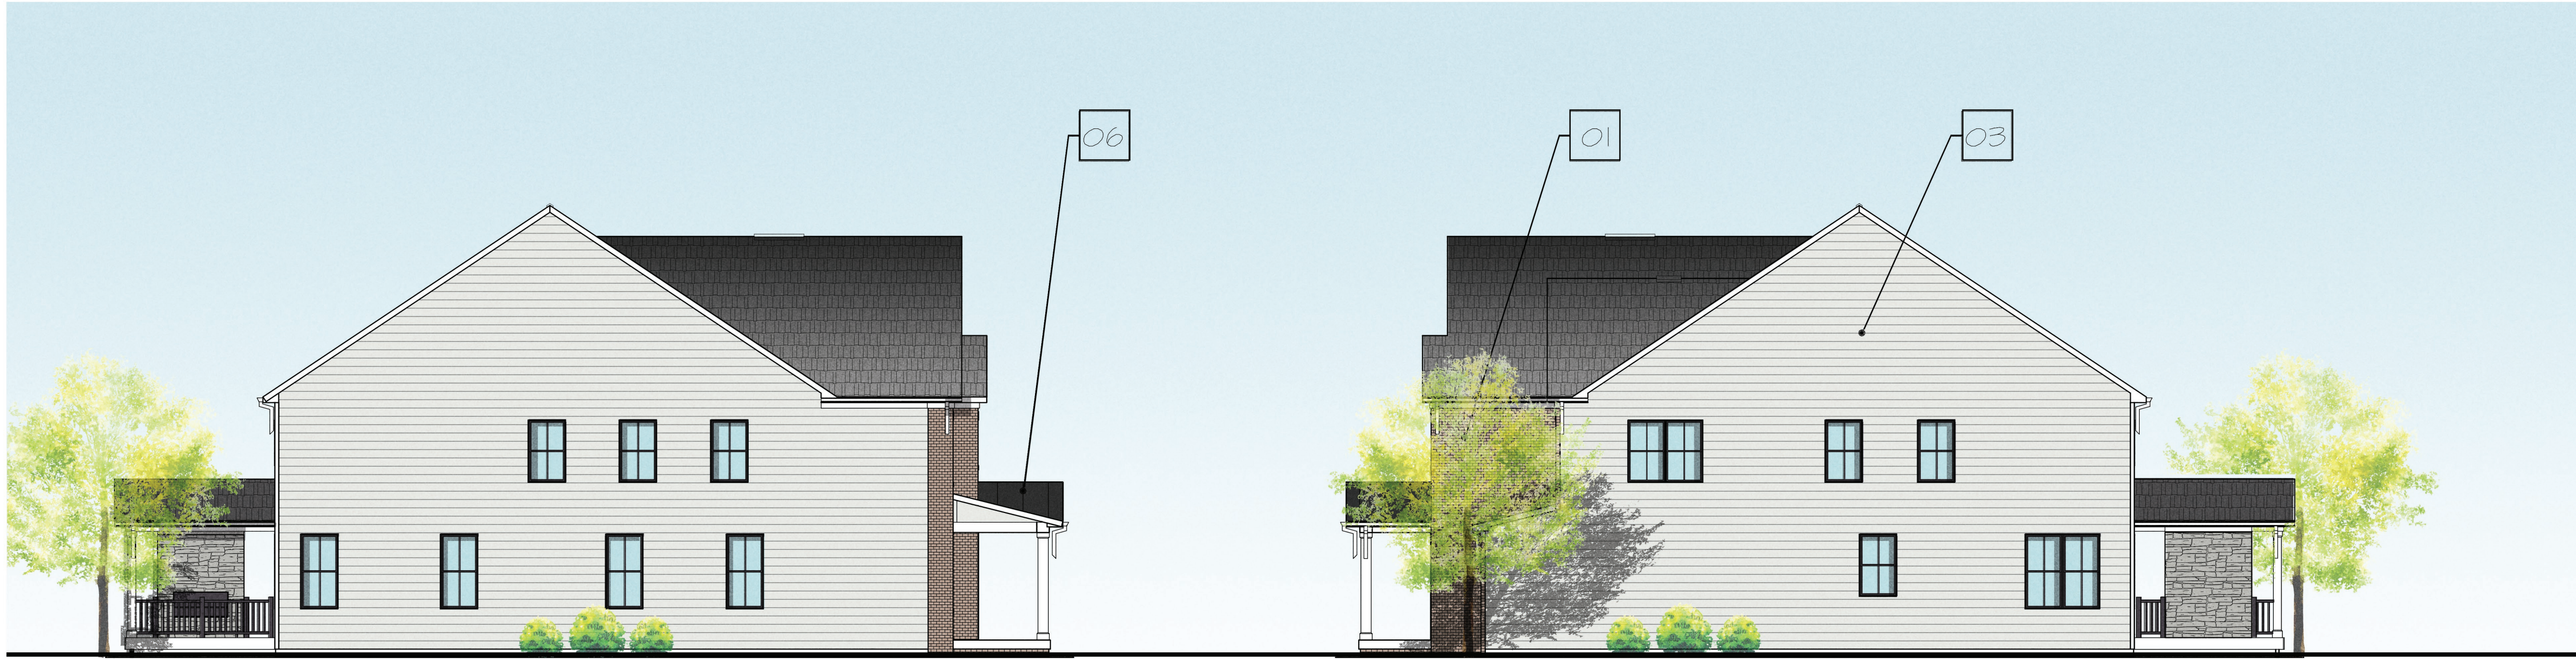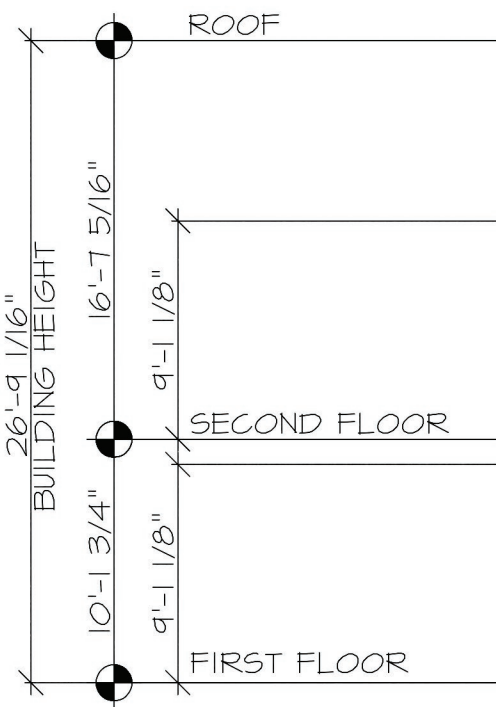

1 LEFT SIDE ELEVATION
A-4 SCALE: 1/8" = 1'-0" ELEVATION B

2 RIGHT SIDE ELEVATION
A-4 SCALE: 1/8" = 1'-0" ELEVATION B

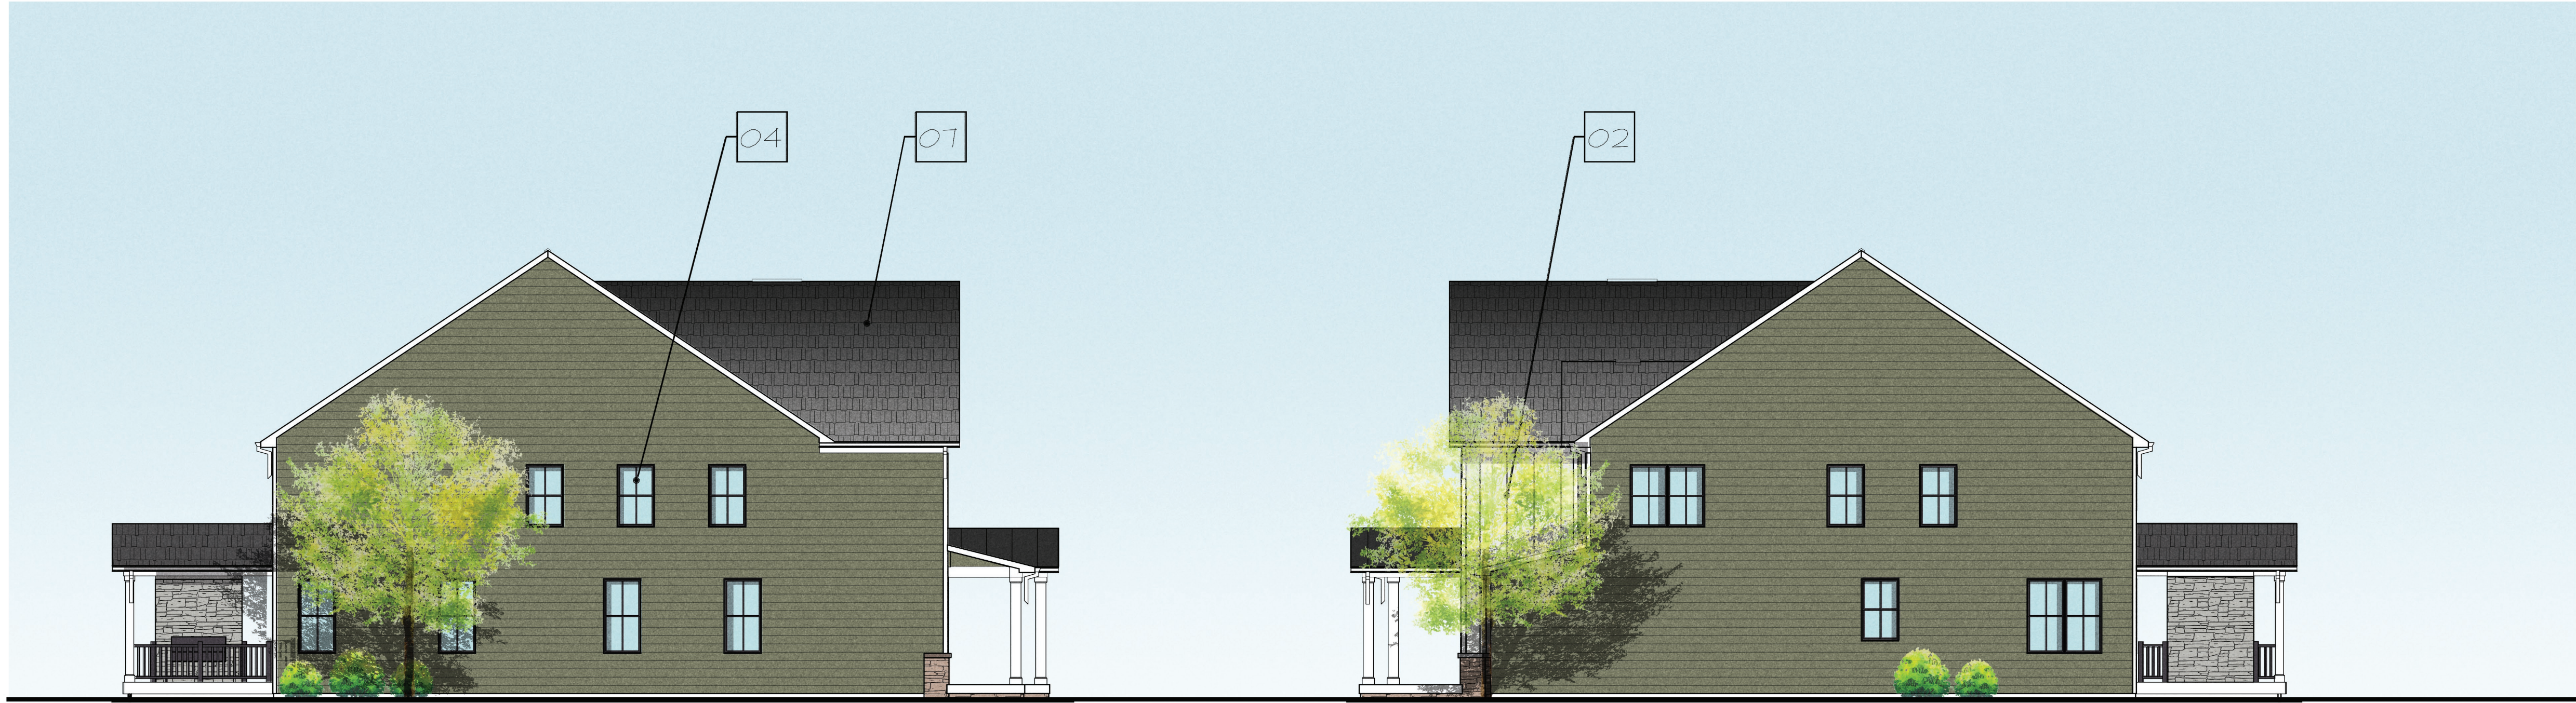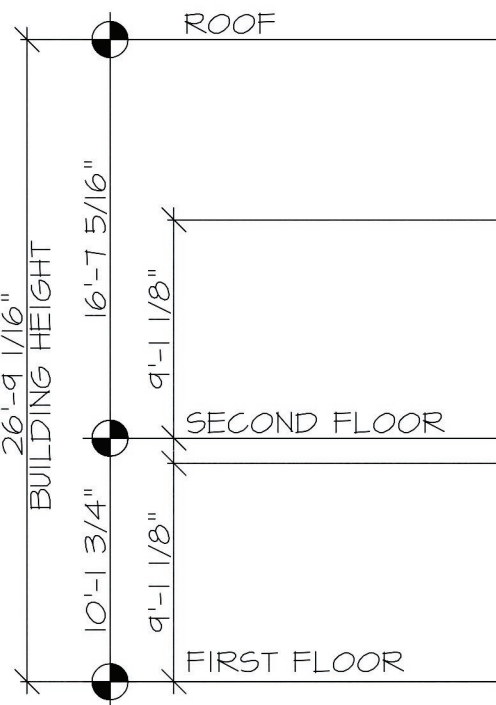

3 LEFT SIDE ELEVATION
A-4 SCALE: 1/8" = 1'-0" ELEVATION F

4 RIGHT SIDE ELEVATION
A-4 SCALE: 1/8" = 1'-0" ELEVATION F

- MATERIALS KEY:
- 01 BRICK
 - 02 SIDING 01
 - 03 SIDING 02
 - 04 VINYL WINDOW
 - 05 METAL SAILING
 - 06 METAL ROOF
 - 07 ASPHALT SHINGLES
 - 08 GARAGE DOOR

WADE
ARCHITECTURE
HAGERSTOWN, MD 246-452-4638


PRINCETON NURSERIES
PLAINSBORO TOWNSHIP, MIDDLESEX
COUNTY, NEW JERSEY
BUILDING WITH
PREPARED FOR:
PRINCETON NURSERIES
PLAINSBORO OWNER, LLC

© NVR, Inc.,
The owner, expressly reserves its
rights in these plans. These plans are not
to be reproduced, changed, or
used in any way without the express
written consent of NVR, Inc.


NVR
NVR, Inc., Suite 100
Frederick, MD 21703

TYLER
SINGLE FAMILY


date: 12/16/2024
A-4

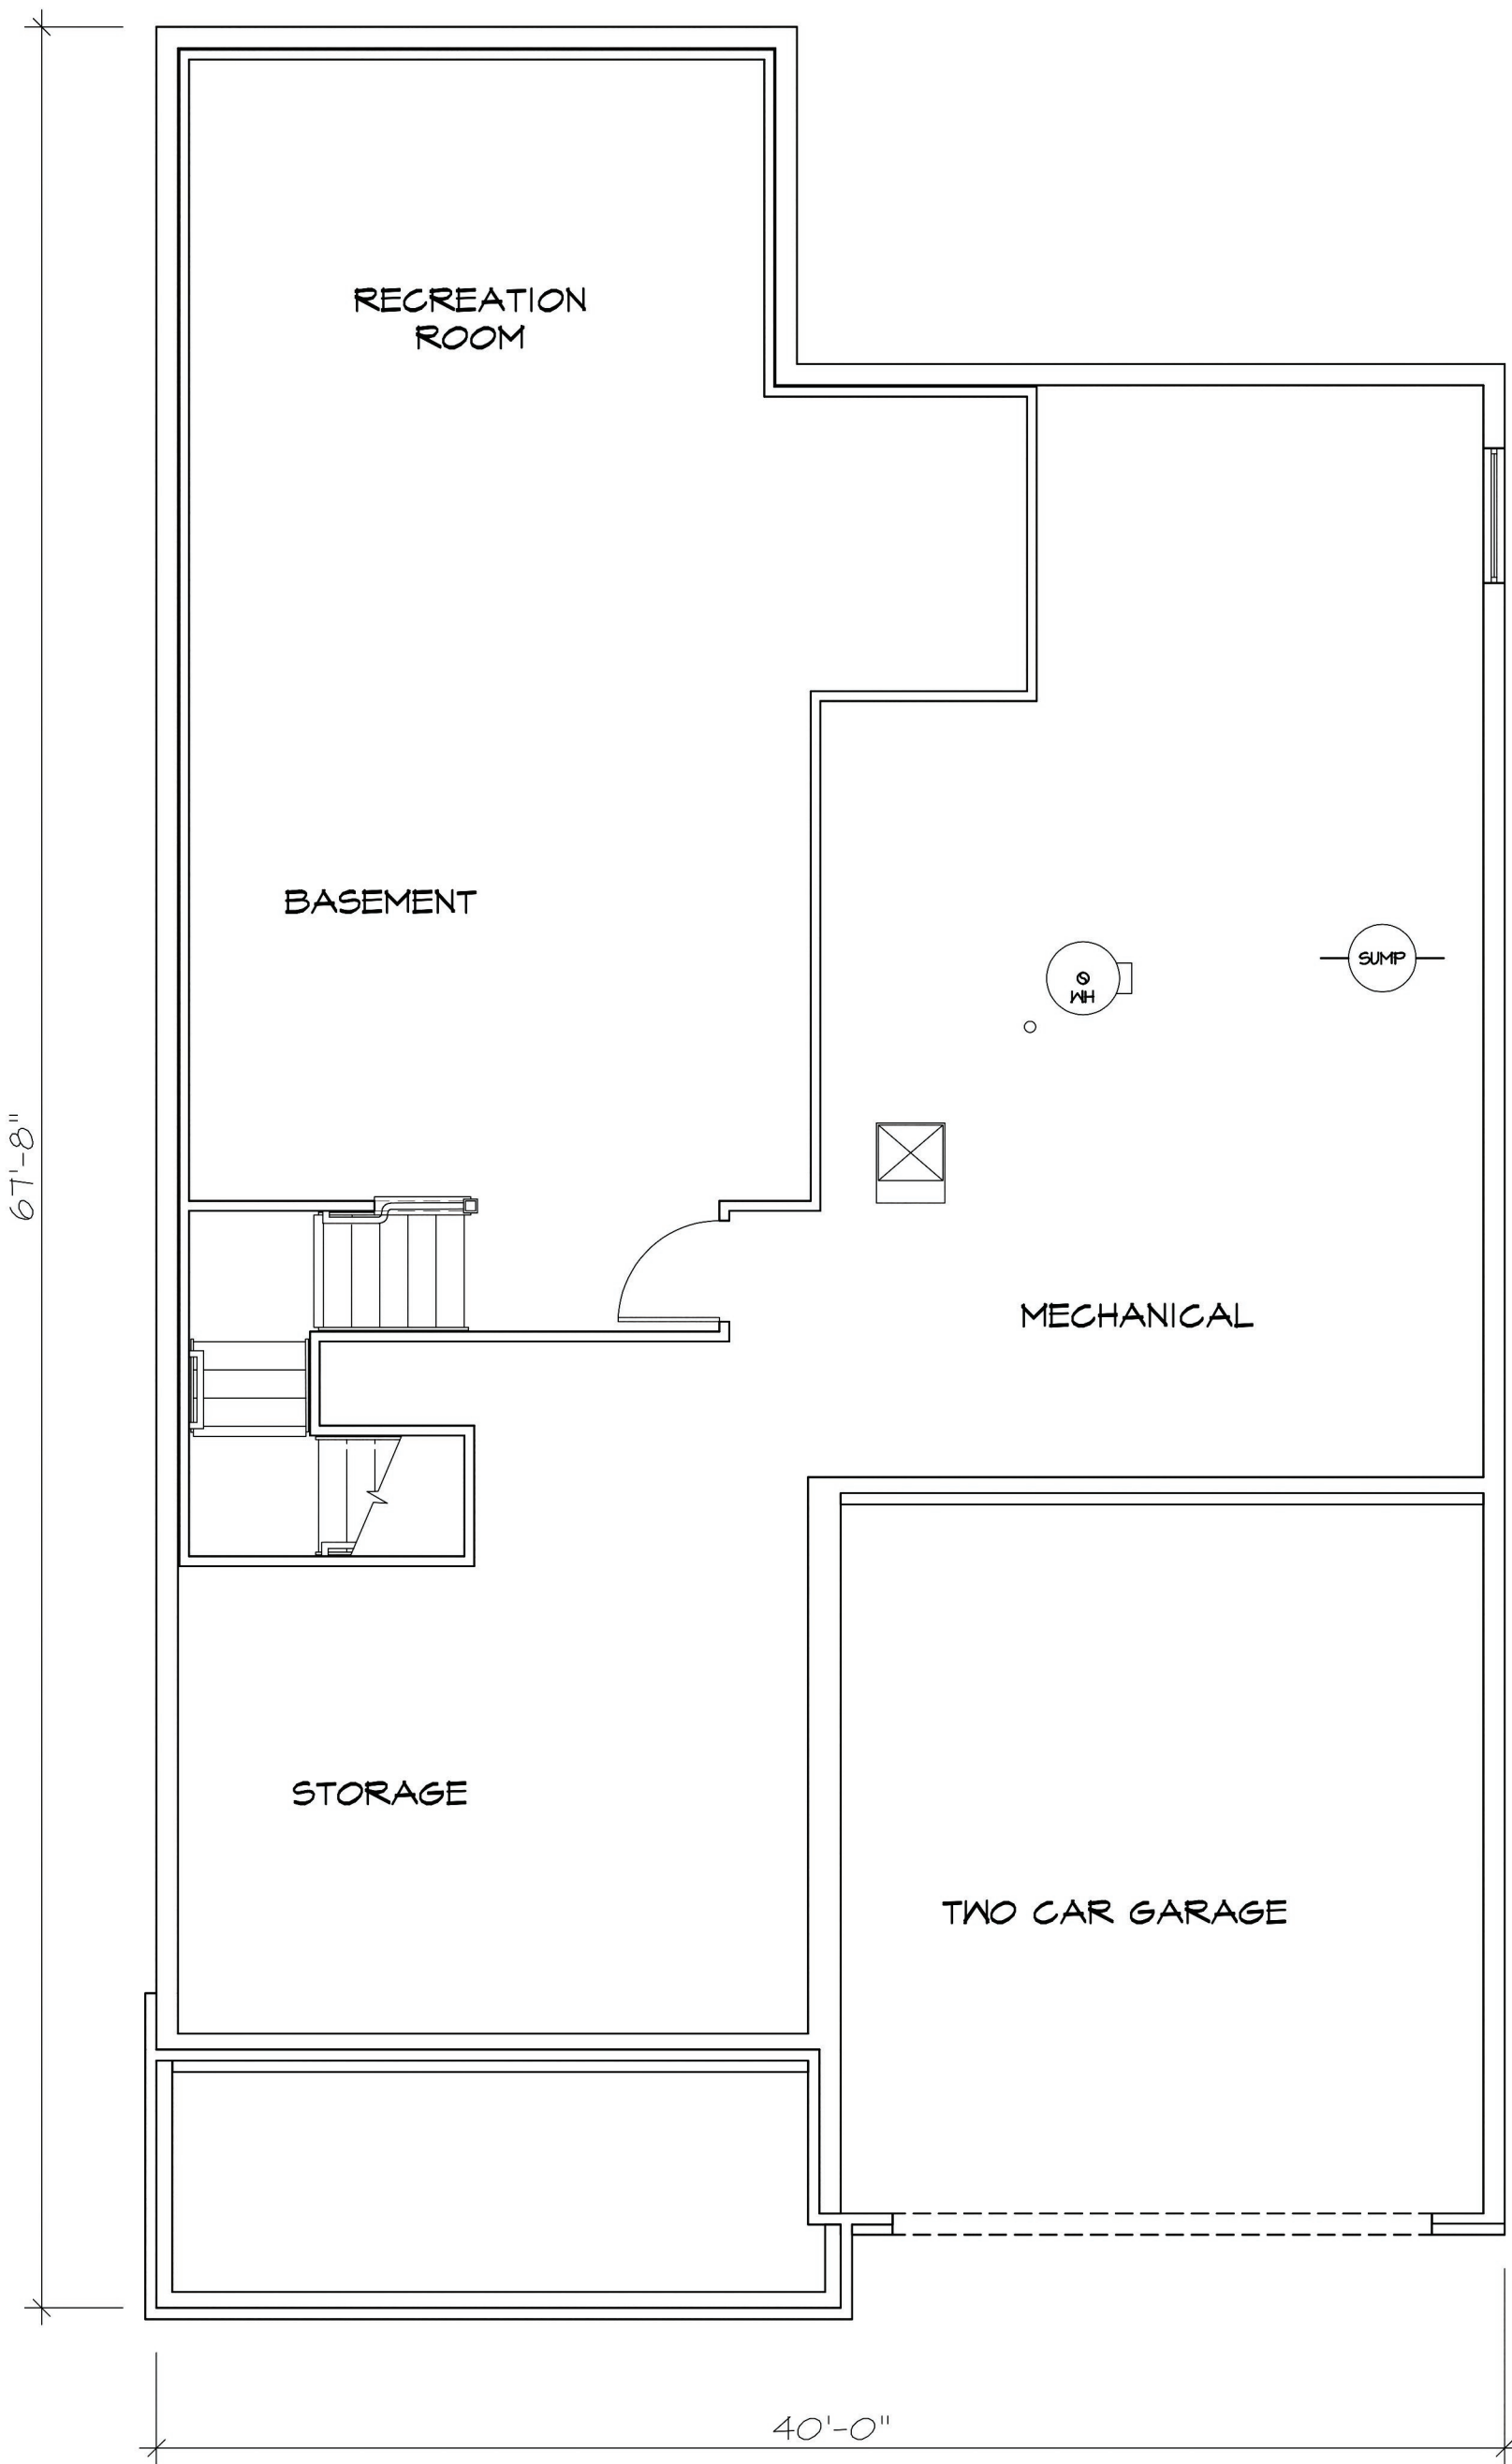

1
A-1 00-BASEMENT FLOOR PLAN
SCALE: 3/16" = 1'-0"

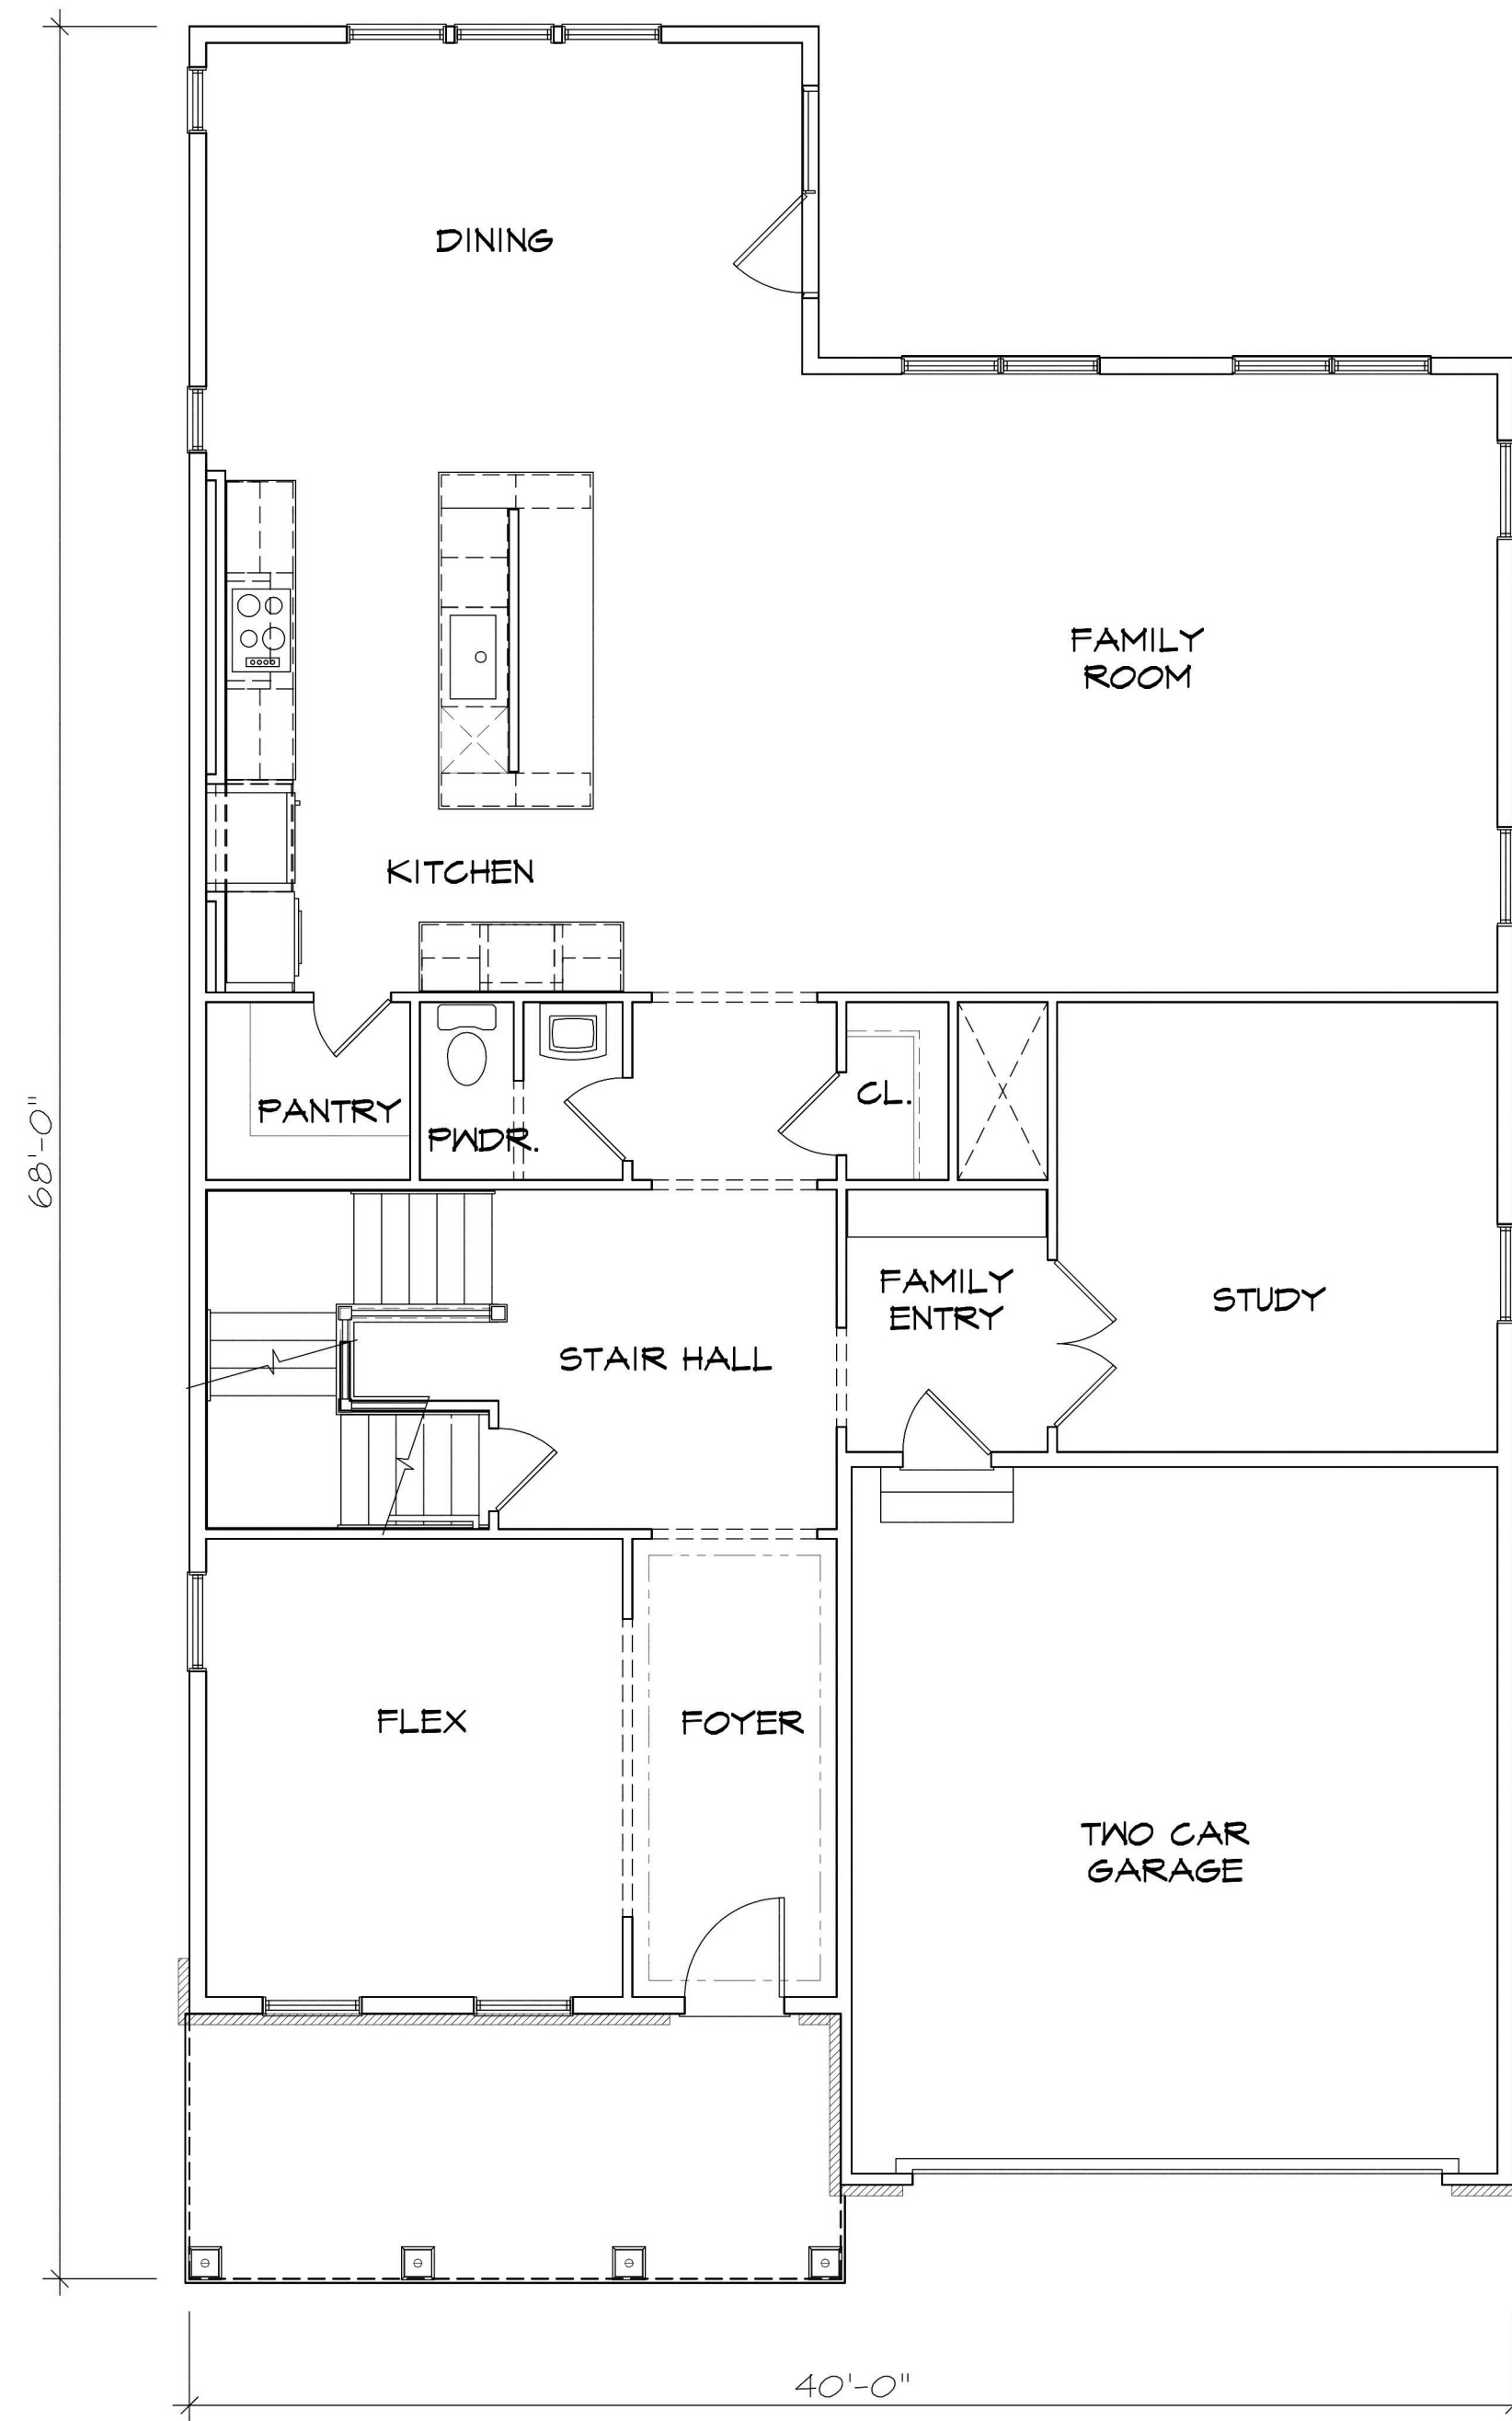


2
A-1 01-FIRST FLOOR PLAN
SCALE: 3/16" = 1'-0"

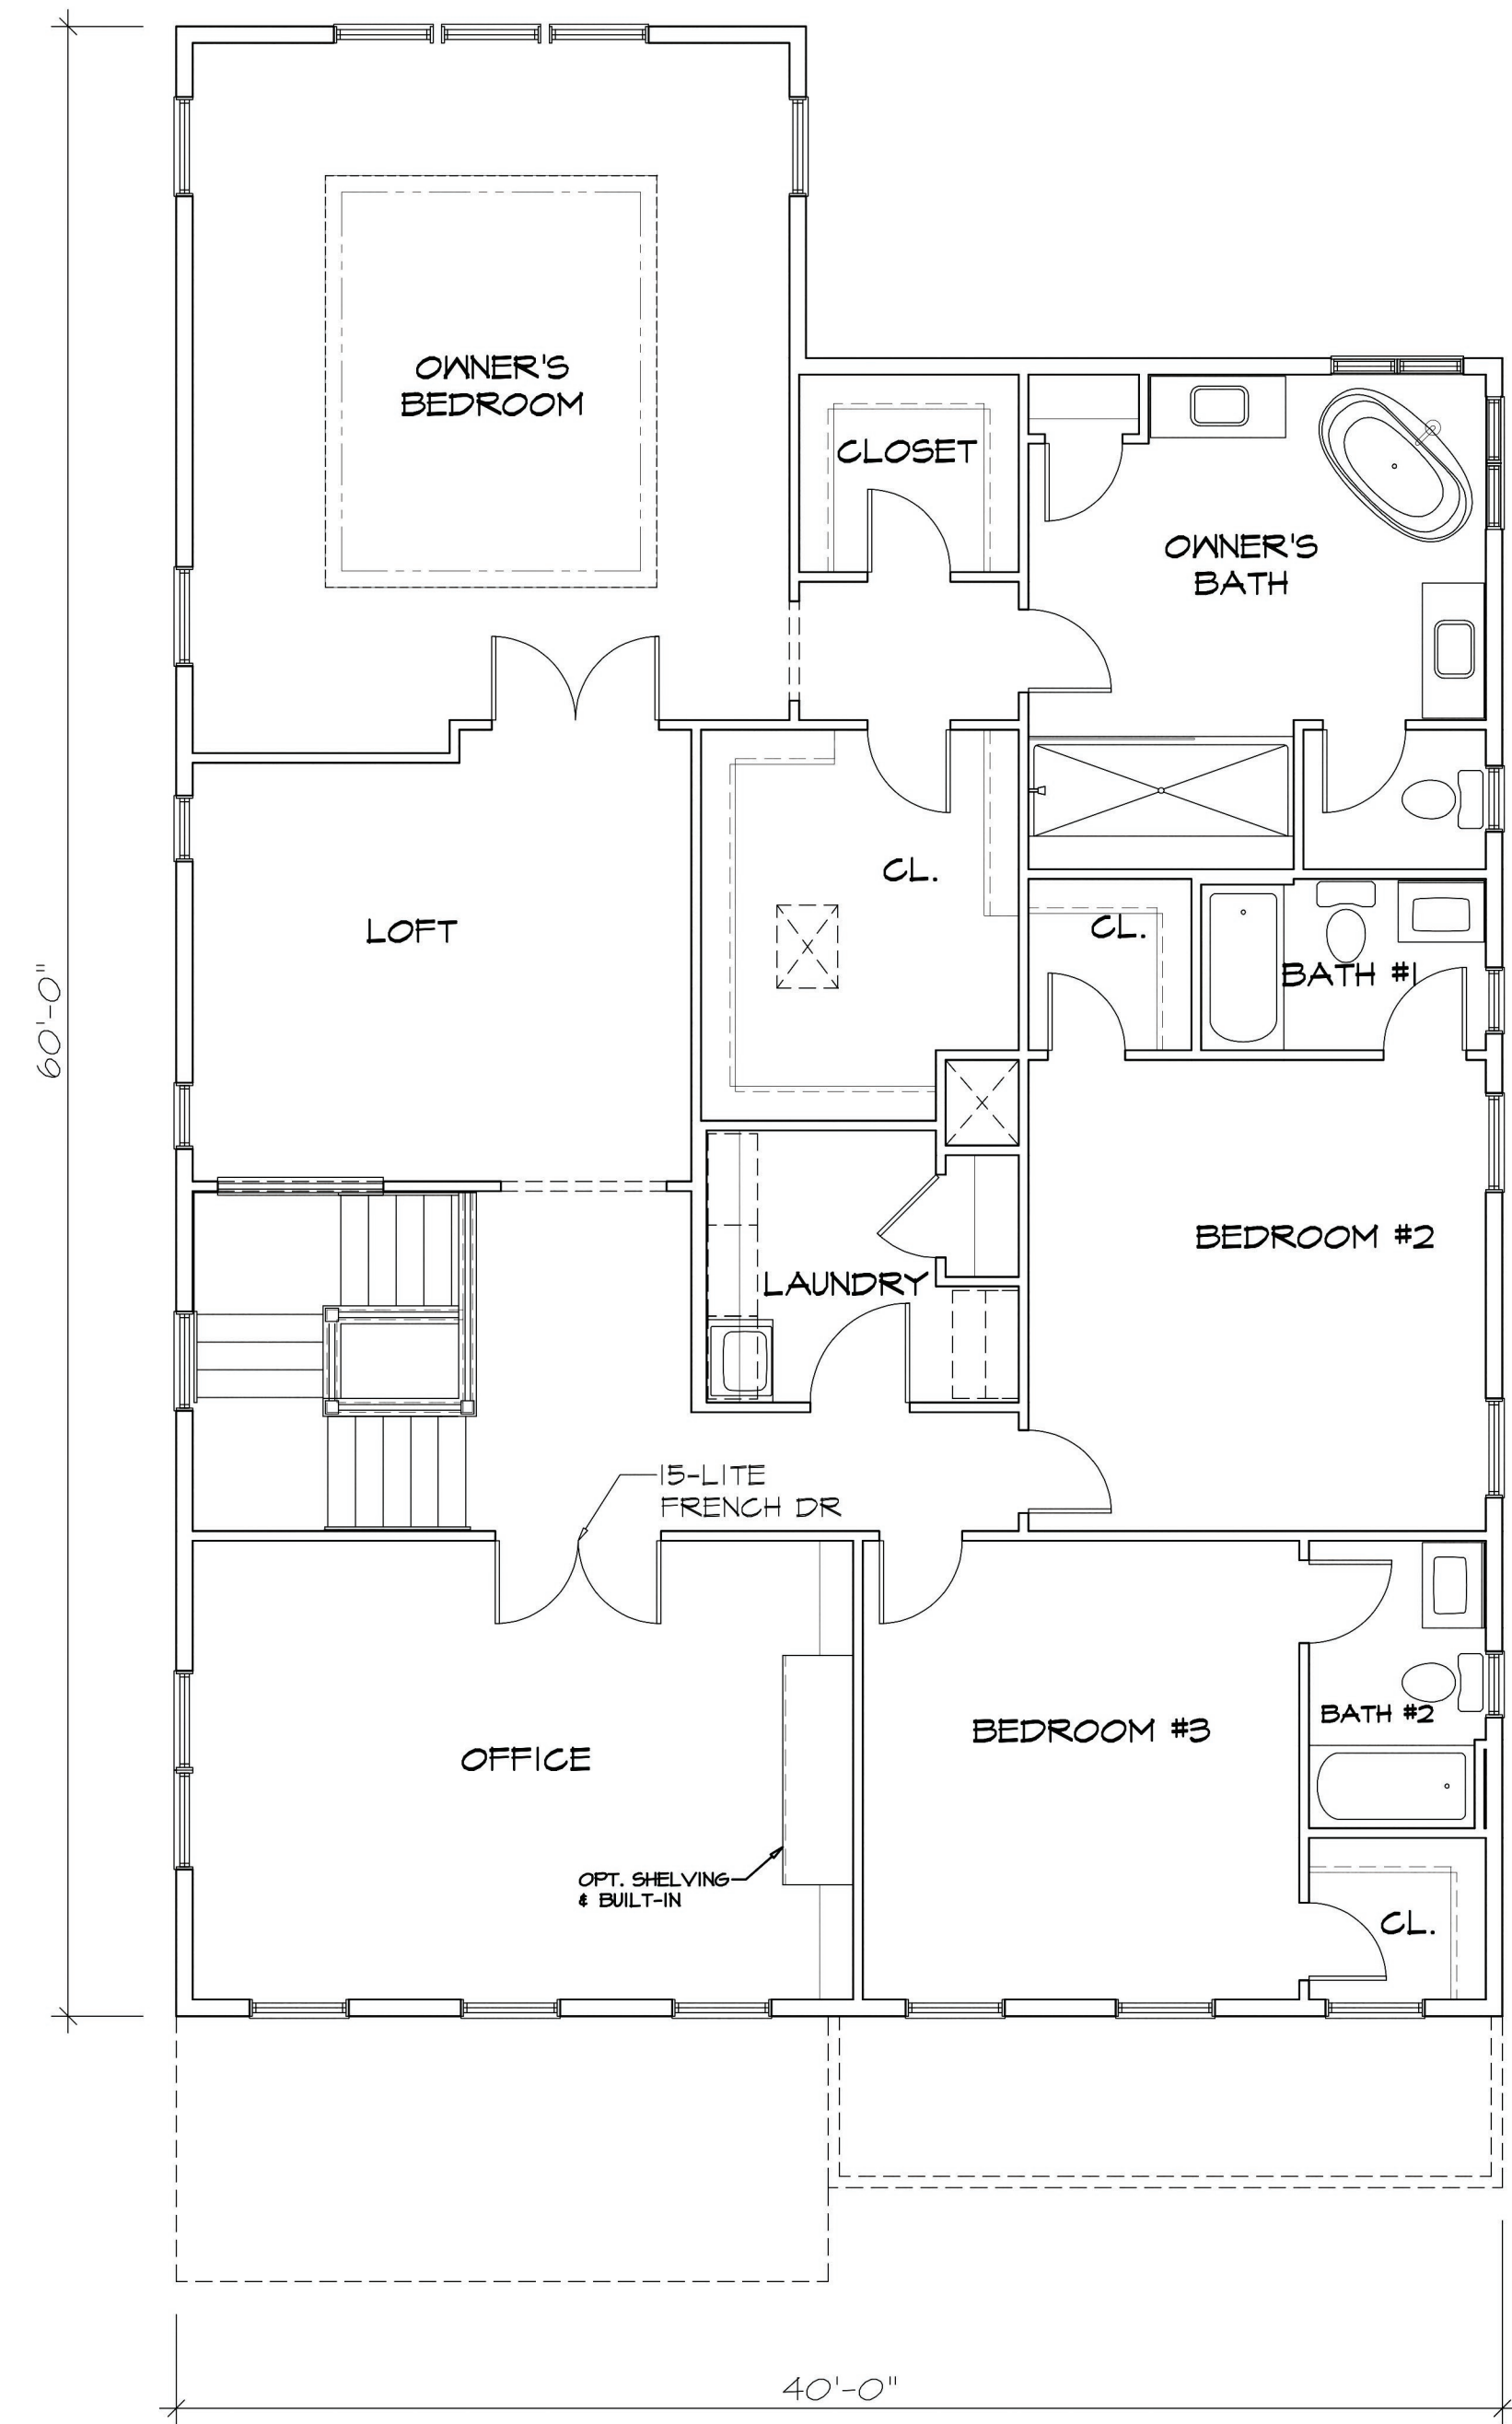

3
A-1 02-SECOND FLOOR PLAN
SCALE: 3/16" = 1'-0"

- MATERIALS KEY:
- 01 BRICK
 - 02 SIDING 01
 - 03 SIDING 02
 - 04 VINYL WINDOW
 - 05 METAL RAILING
 - 06 METAL ROOF
 - 07 ASPHALT SHINGLES
 - 08 GARAGE DOOR

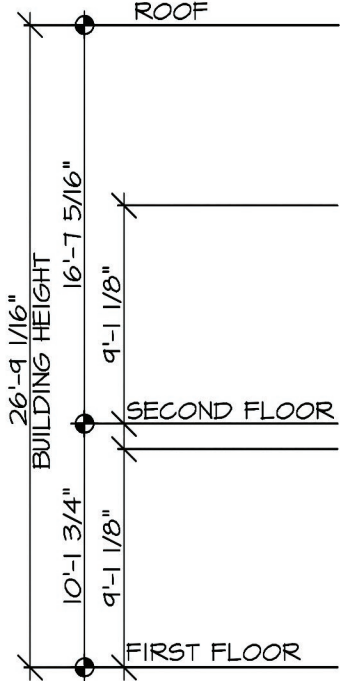


ELEVATION F



ELEVATION K

1 FRONT ELEVATION
A-2 SCALE: 1/8" = 1'-0"

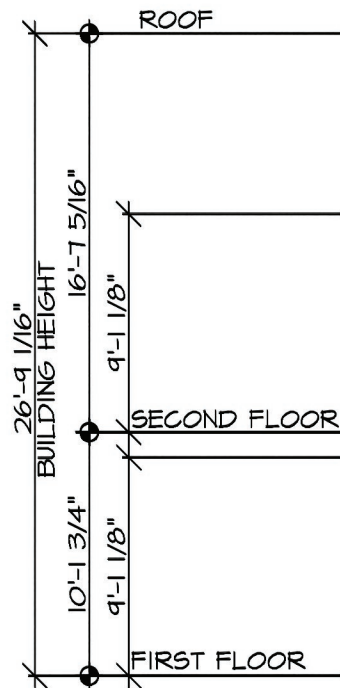

2 REAR ELEVATION
A-2 SCALE: 1/8" = 1'-0"

WADE
ARCHITECTURE
HAGERSTOWN, MD 240-482-4838

PRINCETON NURSERIES
PLAINSBORO TOWNSHIP, MIDDLESEX
COUNTY, NEW JERSEY
BUILDING JTH
PREPARED FOR:
NRY NURSERIES
PLAINSBORO OWNER, LLC



© NVR, Inc.
The owner, expressly reserves its
copyright and other property rights
in this drawing. No part of this
drawing may be reproduced, copied,
copied in any form or manner
without the prior written consent of
NVR, Inc. or its assignee. All
rights reserved. No part of this
drawing may be reproduced, copied,
copied in any form or manner
without the prior written consent of
NVR, Inc. or its assignee. All
rights reserved. No part of this
drawing may be reproduced, copied,
copied in any form or manner
without the prior written consent of
NVR, Inc. or its assignee. All
rights reserved.

NVR
NVR, Inc.
5285 WestView Drive, Suite 100
Frederick, MD 21703

WESTPORT
SINGLE FAMILY


date: 09.25.24

A-2

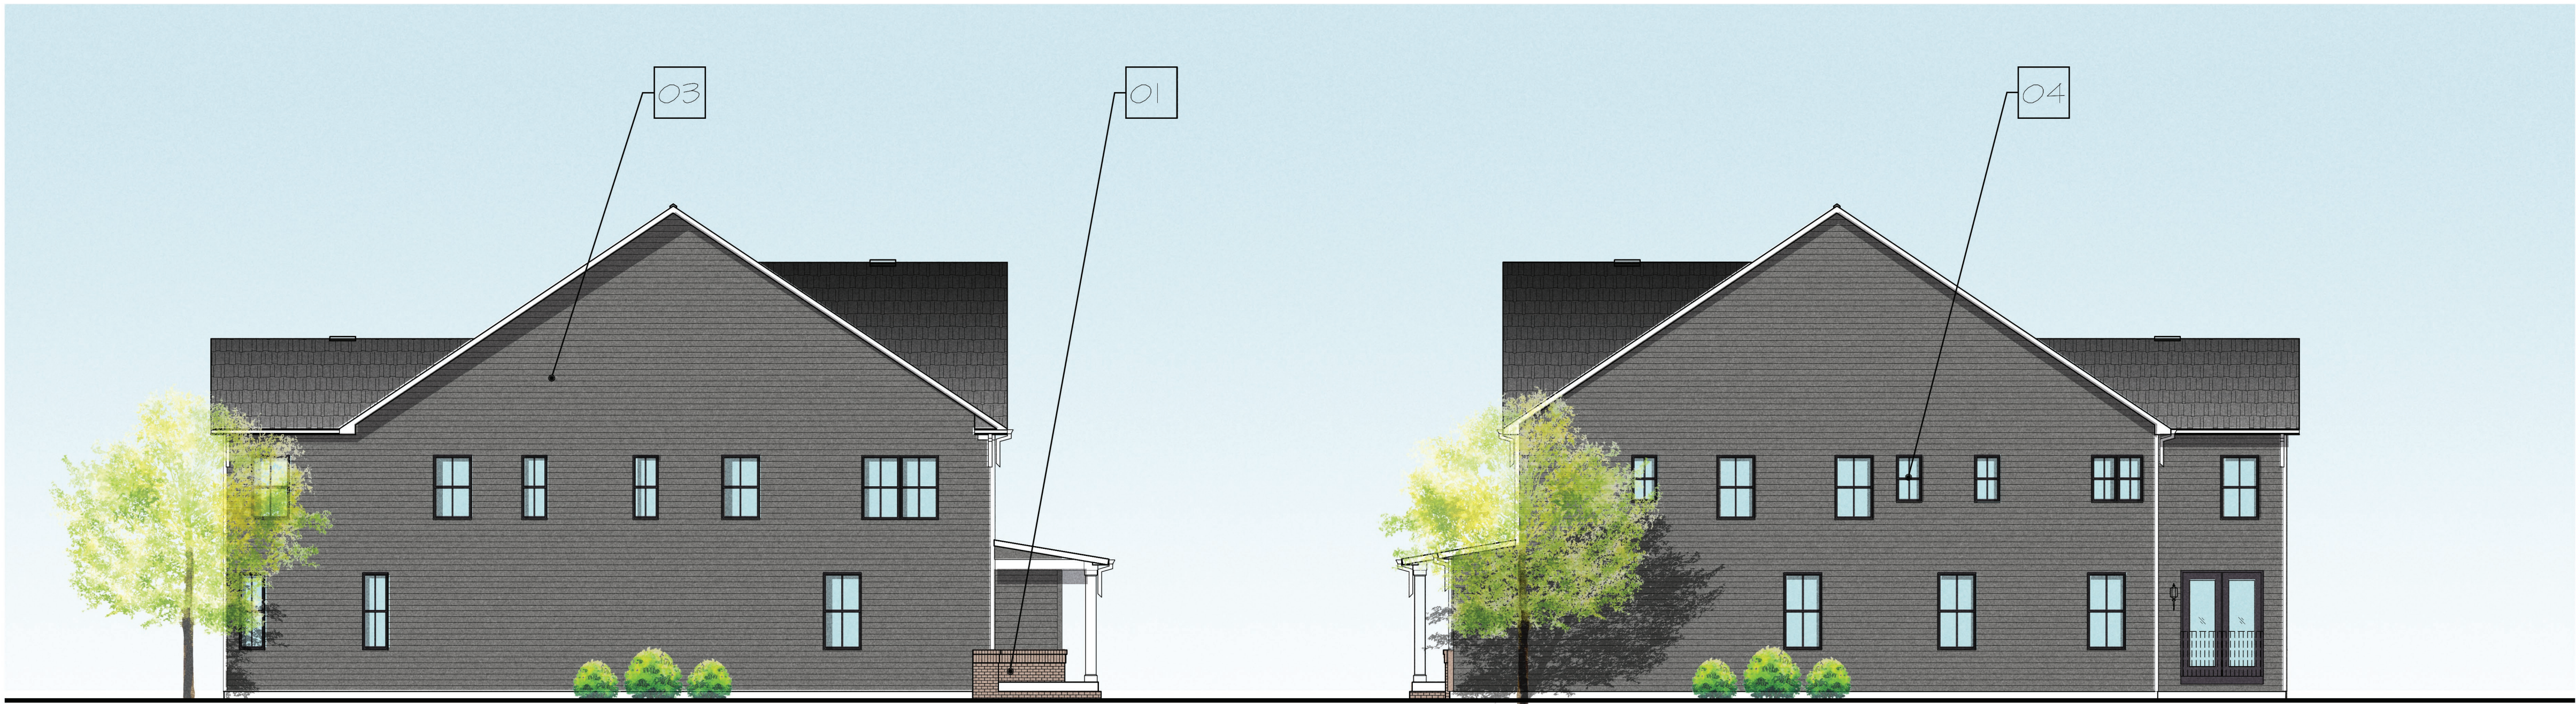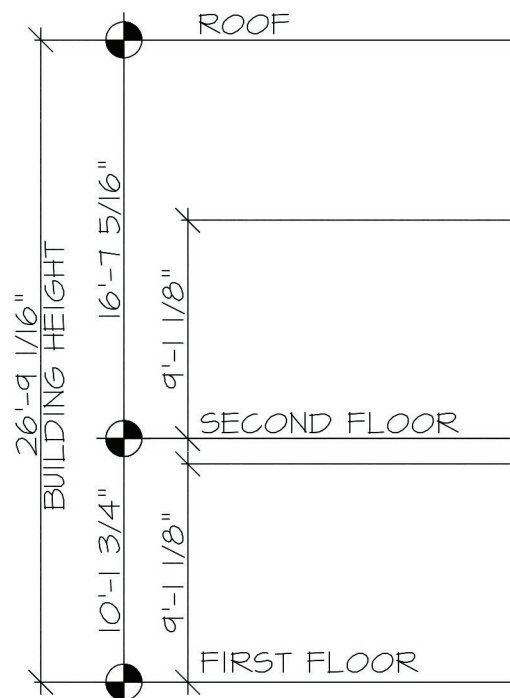

1 LEFT SIDE ELEVATION
A-3 SCALE: 1/8" = 1'-0" ELEVATION K


2 RIGHT SIDE ELEVATION
A-3 SCALE: 1/8" = 1'-0" ELEVATION K

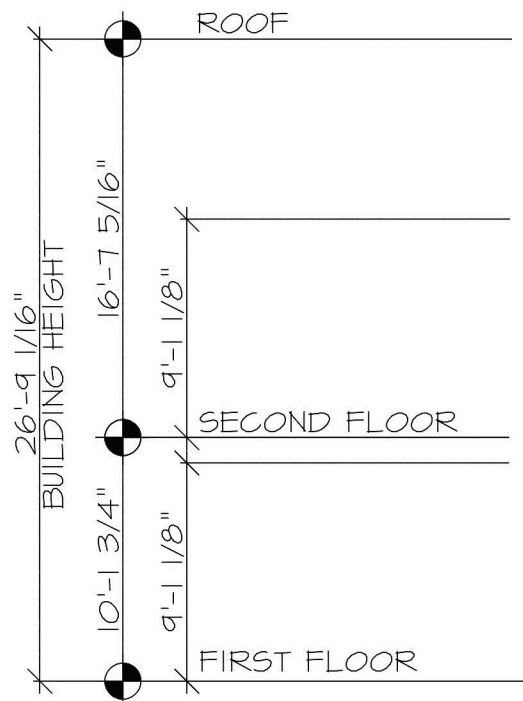

3 LEFT SIDE ELEVATION
A-3 SCALE: 1/8" = 1'-0" ELEVATION F

4 RIGHT SIDE ELEVATION
A-3 SCALE: 1/8" = 1'-0" ELEVATION F

- MATERIALS KEY:
- 01 BRICK
 - 02 SIDING 01
 - 03 SIDING 02
 - 04 VINYL WINDOW
 - 05 METAL RAILING
 - 06 METAL ROOF
 - 07 ASPHALT SHINGLES
 - 08 GARAGE DOOR

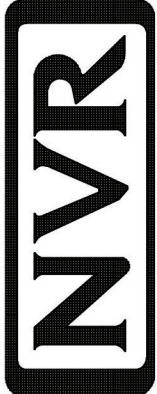 HAGERSTOWN, MD 240-452-4638	
PRINCETON NURSERIES PLANSBORO TOWNSHIP, MIDDLESEX COUNTY, NEW JERSEY BUILDING JTH PREPARED FOR: PLANSBORO OWNER, LLC	
© NVR, Inc., expressly reserves its right to make changes to these plans without notice. The owner, its agents, and its assigns shall be responsible for obtaining all necessary permits and for obtaining all necessary approvals from the appropriate authorities. These plans are not to be reproduced, changed, or altered in any way without the express written consent of NVR, Inc.	
 NVR, Inc., Suite 100 5285 Westview Frederick, MD 21703	
WESTPORT	
SINGLE FAMILY	
date: 09.25.24	
A-3	