


SITE PLAN
CARPORT PHOTOVOLTAIC SYSTEM
MILLSTONE RIVER ELEMENTARY SCHOOL
75 GROVERS MILL ROAD (BLOCK 2001 ~ LOT 1)
COMMUNITY MIDDLE SCHOOL
95 GROVERS MILL ROAD (BLOCK 1901 ~ LOT 3)
HIGH SCHOOL NORTH
90 GROVERS MILL ROAD (BLOCK 1902 ~ LOT 23)

SITUATED IN
PLAINSBORO TOWNSHIP, MIDDLESEX COUNTY, NEW JERSEY


PREPARED FOR
GREENSKIES CLEAN ENERGY, LLC
127 WASHINGTON AVENUE
NORTH HAVEN, CT 06473

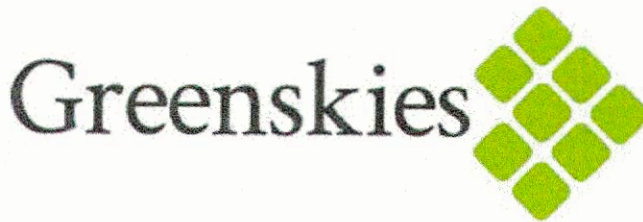


PREPARED BY
FWH ASSOCIATES, P.A.
CIVIL ENGINEERS LAND SURVEYORS
LANDSCAPE ARCHITECTS SITE PLANNERS
1856 ROUTE 9 TOMS RIVER NEW JERSEY 08755 (732)797-3100

SHEET INDEX		
Sheet	Title	Date
1	TITLE SHEET	12/08/25
2	EXISTING CONDITIONS PLAN-MILLSTONE RIVER ELEMENTARY SCHOOL	12/08/25
3	EXISTING CONDITIONS PLAN-COMMUNITY MIDDLE SCHOOL	12/08/25
4	EXISTING CONDITIONS PLAN-HIGH SCHOOL NORTH	12/08/25
5	SITE PLAN-MILLSTONE RIVER ELEMENTARY SCHOOL	12/08/25
6	SITE PLAN-COMMUNITY MIDDLE SCHOOL	12/08/25
7	SITE PLAN-HIGH SCHOOL NORTH	12/08/25
8	LIGHTING PLAN & DETAILS-MILLSTONE RIVER ELEMENTARY SCHOOL	12/08/25
9	LIGHTING PLAN & DETAILS-COMMUNITY MIDDLE SCHOOL	12/08/25
10	LIGHTING PLAN & DETAILS-HIGH SCHOOL NORTH	12/08/25
11	STAGING PLAN-MILLSTONE RIVER ELEMENTARY SCHOOL	12/08/25
12	STAGING PLAN-COMMUNITY MIDDLE SCHOOL	12/08/25
13	STAGING PLAN-HIGH SCHOOL NORTH	12/08/25
14-16	CONSTRUCTION DETAILS	12/08/25
17	CIRCULATION PLAN-MILLSTONE RIVER ELEMENTARY SCHOOL	12/08/25
18	CIRCULATION PLAN-COMMUNITY MIDDLE SCHOOL	12/08/25
19	CIRCULATION PLAN-HIGH SCHOOL NORTH	12/08/25


ZONING MAP

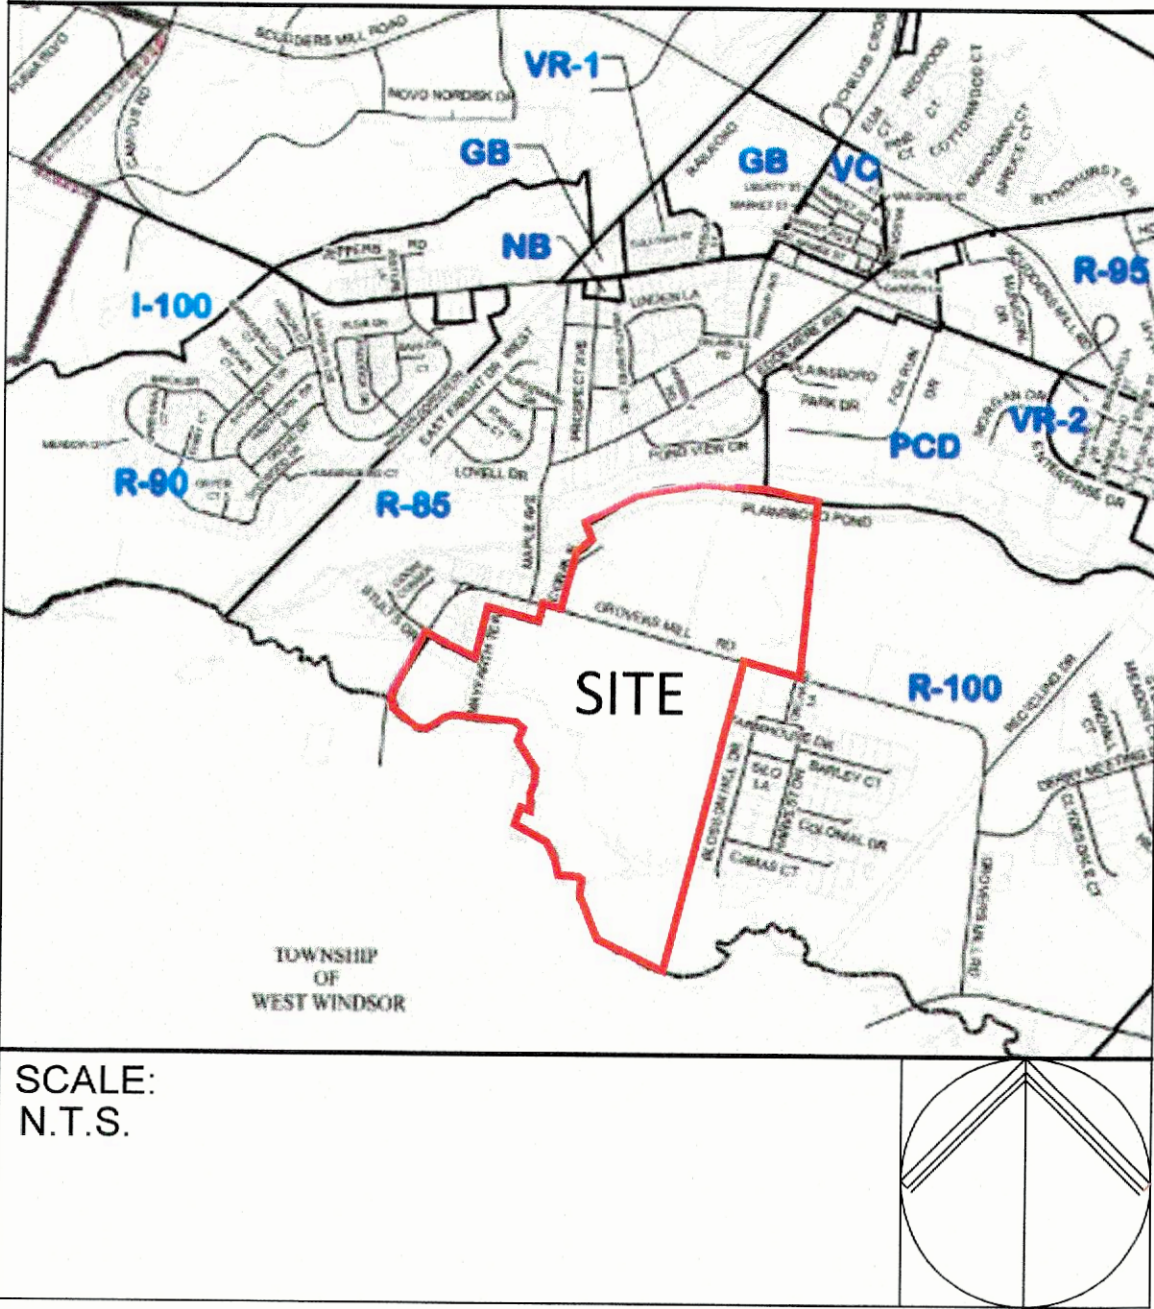

GENERAL LOCATION MAP

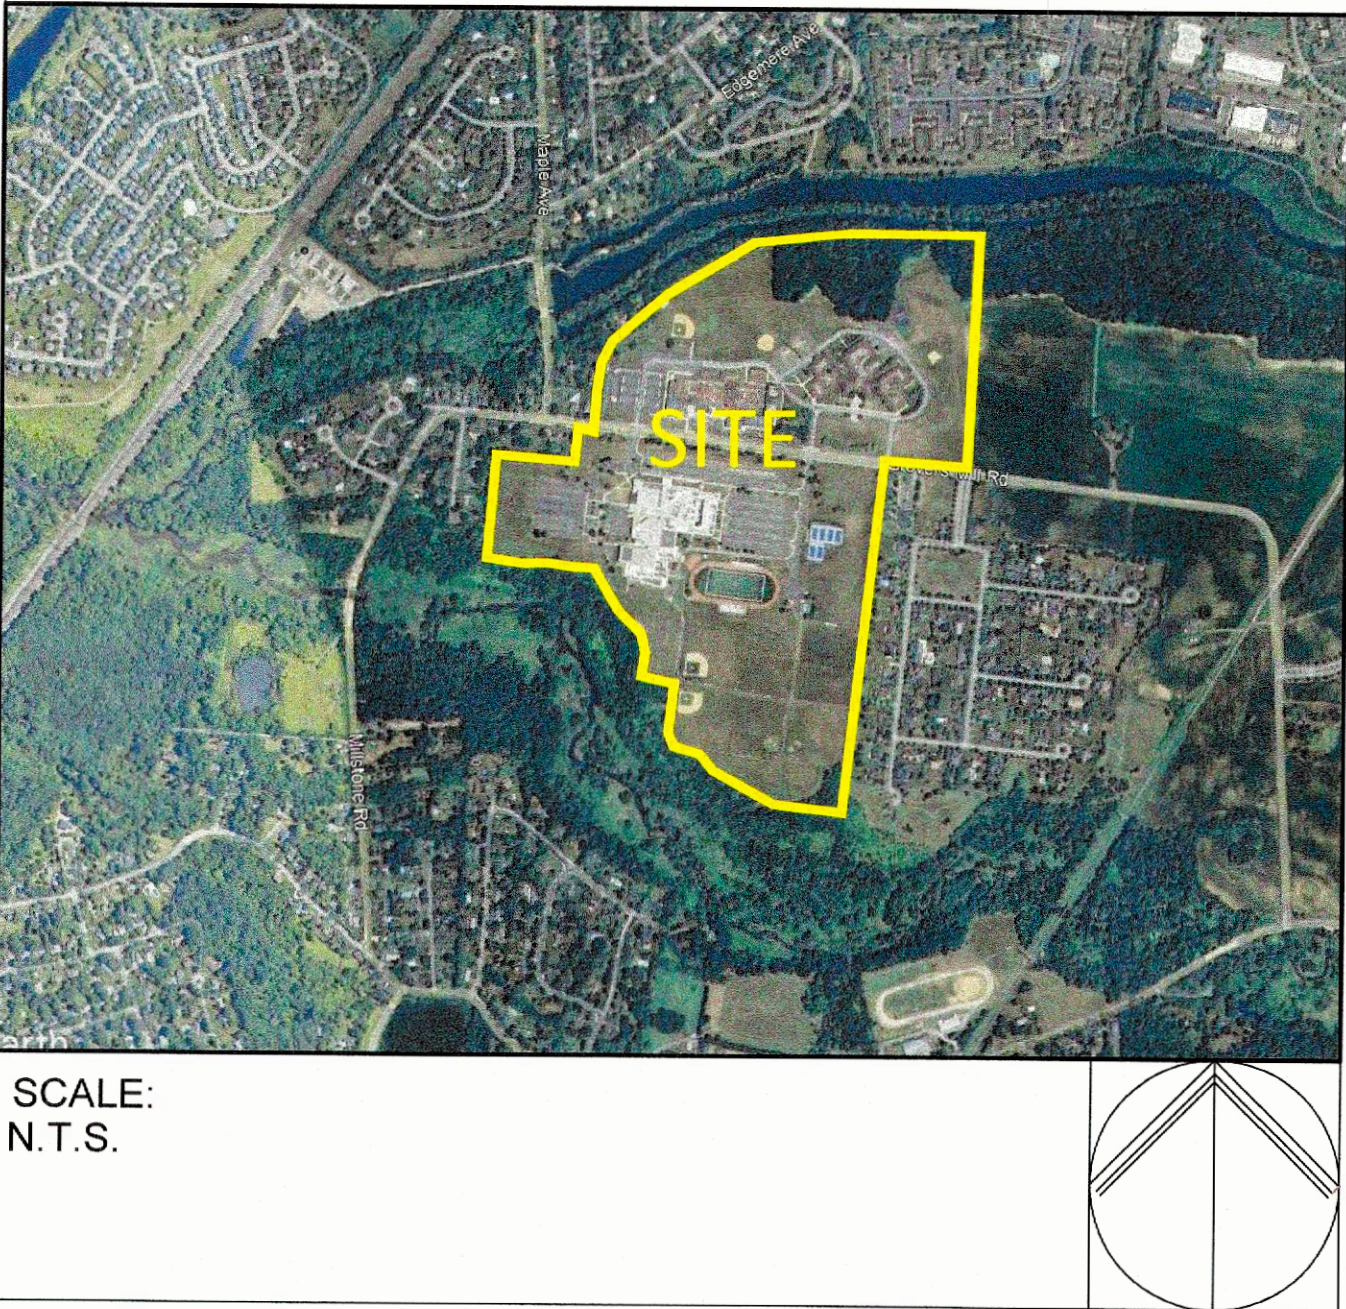


KEY MAP

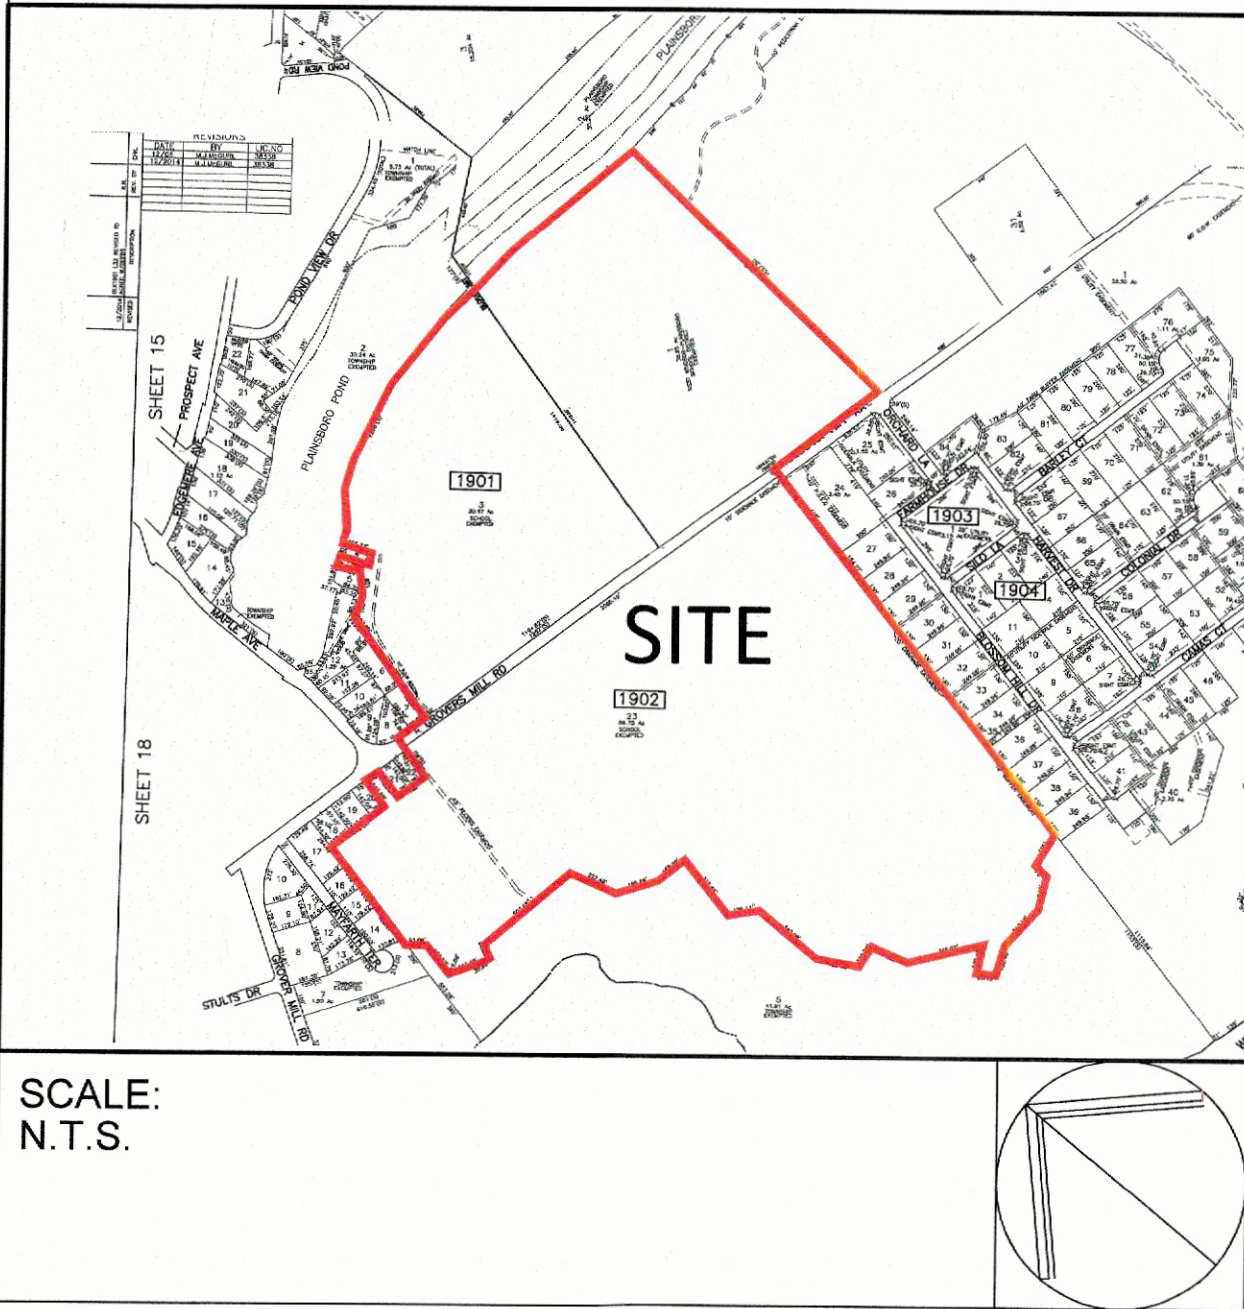

12/08/25	REV SHEET AND TITLE INFORMATION	SA	JMF	
10/28/25	REV PER TWP COMMENTS	SA	JMF	
DATE	REVISION	DRAWN	CHECKED	RELEASED
TITLE SHEET				
SITE PLAN MILLSTONE RIVER ELEMENTARY SCHOOL 75 GROVERS MILL ROAD (BLOCK 2001 ~ LOT 1) COMMUNITY MIDDLE SCHOOL 95 GROVERS MILL ROAD (BLOCK 1901 ~ LOT 3) HIGH SCHOOL NORTH 90 GROVERS MILL ROAD (BLOCK 1902 ~ LOT 23) SITUATED IN PLAINSBORO TOWNSHIP, MIDDLESEX COUNTY, NEW JERSEY				
 CIVIL ENGINEERS LAND SURVEYORS PLANNERS LANDSCAPE ARCHITECTS RESERVE SPECIALISTS ARCHITECTS FWHASSOCIATES.COM 1856 Rt. 9, Toms River, NJ 08755 T: 732.797.3100 F: 732.797.3223				
Christopher P. Rosati PROFESSIONAL ENGINEER N.J. LIC. NO. 41981				
DRAWN BY	SA	DATE	10/28/25	
DESIGNED BY	JMF	SCALE	N.T.S.	
CHECKED BY	JMF	DRAWER NO.		
RELEASED BY	CPR	PROJECT NO.	5696.0004	
SHEET NO.	1	OF	19	


EXISTING LIGHT POLES &
BOLLARDS TO BE REMOVED

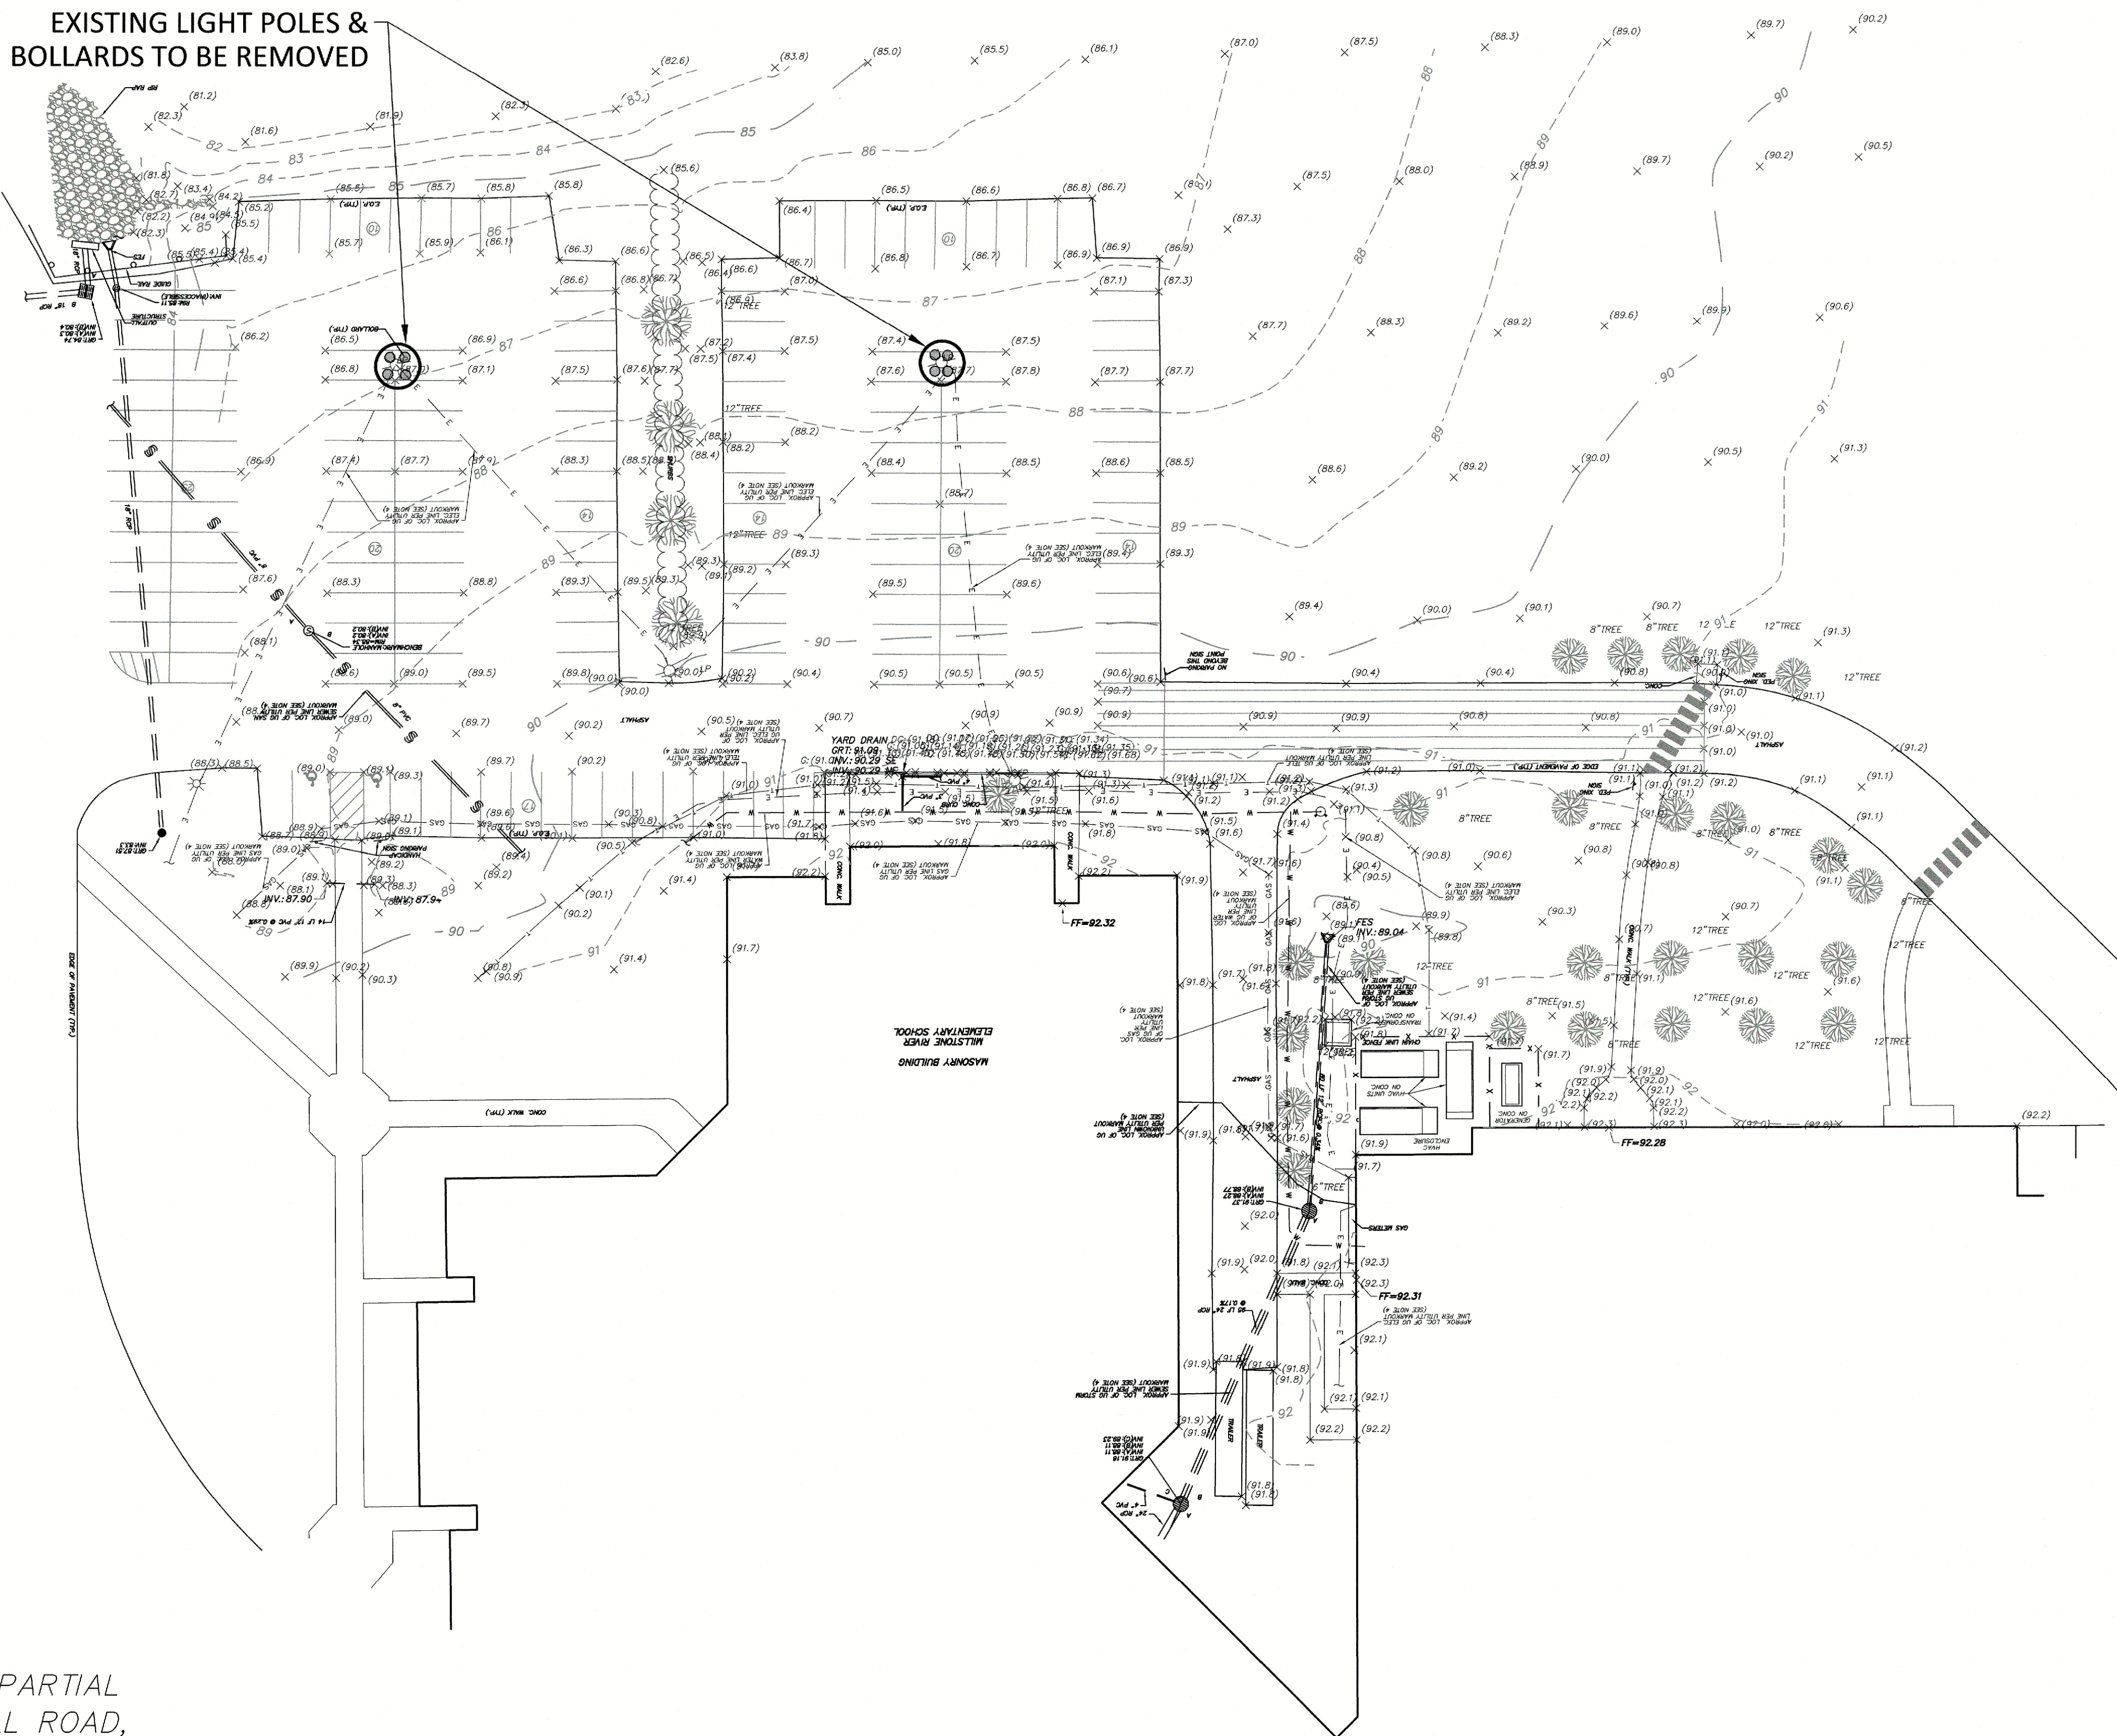

Existing Features Legend

- FIRE HYDRANT
- UTILITY POLE
- SANITARY CLEAN OUT
- SANITARY MANHOLE
- STORM MANHOLE
- WATER VALVE
- GUY WIRE
- GAS VALVE
- "A" INLET
- "B" INLET
- "C" INLET
- "E" INLET
- LIGHT POLE
- SIGN
- EXISTING TREE
- SPOT ELEVATION
- CHAIN LINK FENCE
- OVERHEAD WIRES
- STORM PIPE
- SANITARY PIPE
- WATER PIPE
- ELECTRIC LINE
- GAS LINE
- EXISTING CONTOUR

BASEMAP BASED OFF OF PLAN TITLED "PARTIAL
TOPOGRAPHIC SURVEY", 75 GROVERS MILL ROAD,
TAX LOT 1, BLOCK 2001, PREPARED BY
FWH ASSOCIATES P.A. SIGNED BY
WILLIAM P. SCHEMEL, PLS, DATED 07/20/2025

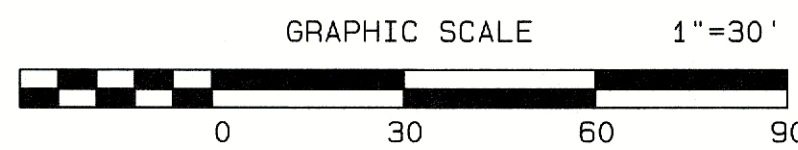

DATE	REVISION	DRAWN	CHECKED	RELEASED
12/08/25	REV SHEET AND TITLE INFORMATION	SA	JMF	
10/28/25	REV PER TWP COMMENTS	SA	JMF	

EXISTING CONDITIONS PLAN-MILLSTONE
RIVER ELEMENTARY SCHOOL

SITE PLAN
MILLSTONE RIVER ELEMENTARY SCHOOL 75 GROVERS MILL ROAD (BLOCK 2001 - LOT 1)
COMMUNITY MIDDLE SCHOOL 45 GROVERS MILL ROAD (BLOCK 1901 - LOT 3)
HIGH SCHOOL NORTH 90 GROVERS MILL ROAD (BLOCK 1903 - LOT 13)
SITUATED IN
PLAINSBORO TOWNSHIP, MIDDLESEX COUNTY, NEW JERSEY

FWH
ASSOCIATES, P.A.

1856 Rt. 9, Toms River, NJ 08755 T: 732.797.3100 F: 732.797.3223


CIVIL ENGINEERS
LAND SURVEYORS
PLANNERS
LANDSCAPE ARCHITECTS
RESERVE SPECIALISTS
ARCHITECTS

FWHASSOCIATES.COM


William P. Schemel

PROFESSIONAL LAND SURVEYOR
N.J. LIC. NO. 36275

DRAWN BY	SA	DATE	10/28/25
DESIGNED BY	JMF	SCALE	1"=30'
CHECKED BY	JMF	DRAWN NO.	
RELEASED BY	WPS	PROJECT NO.	5696.0004
BRIEF NO.	OF		
2	19		

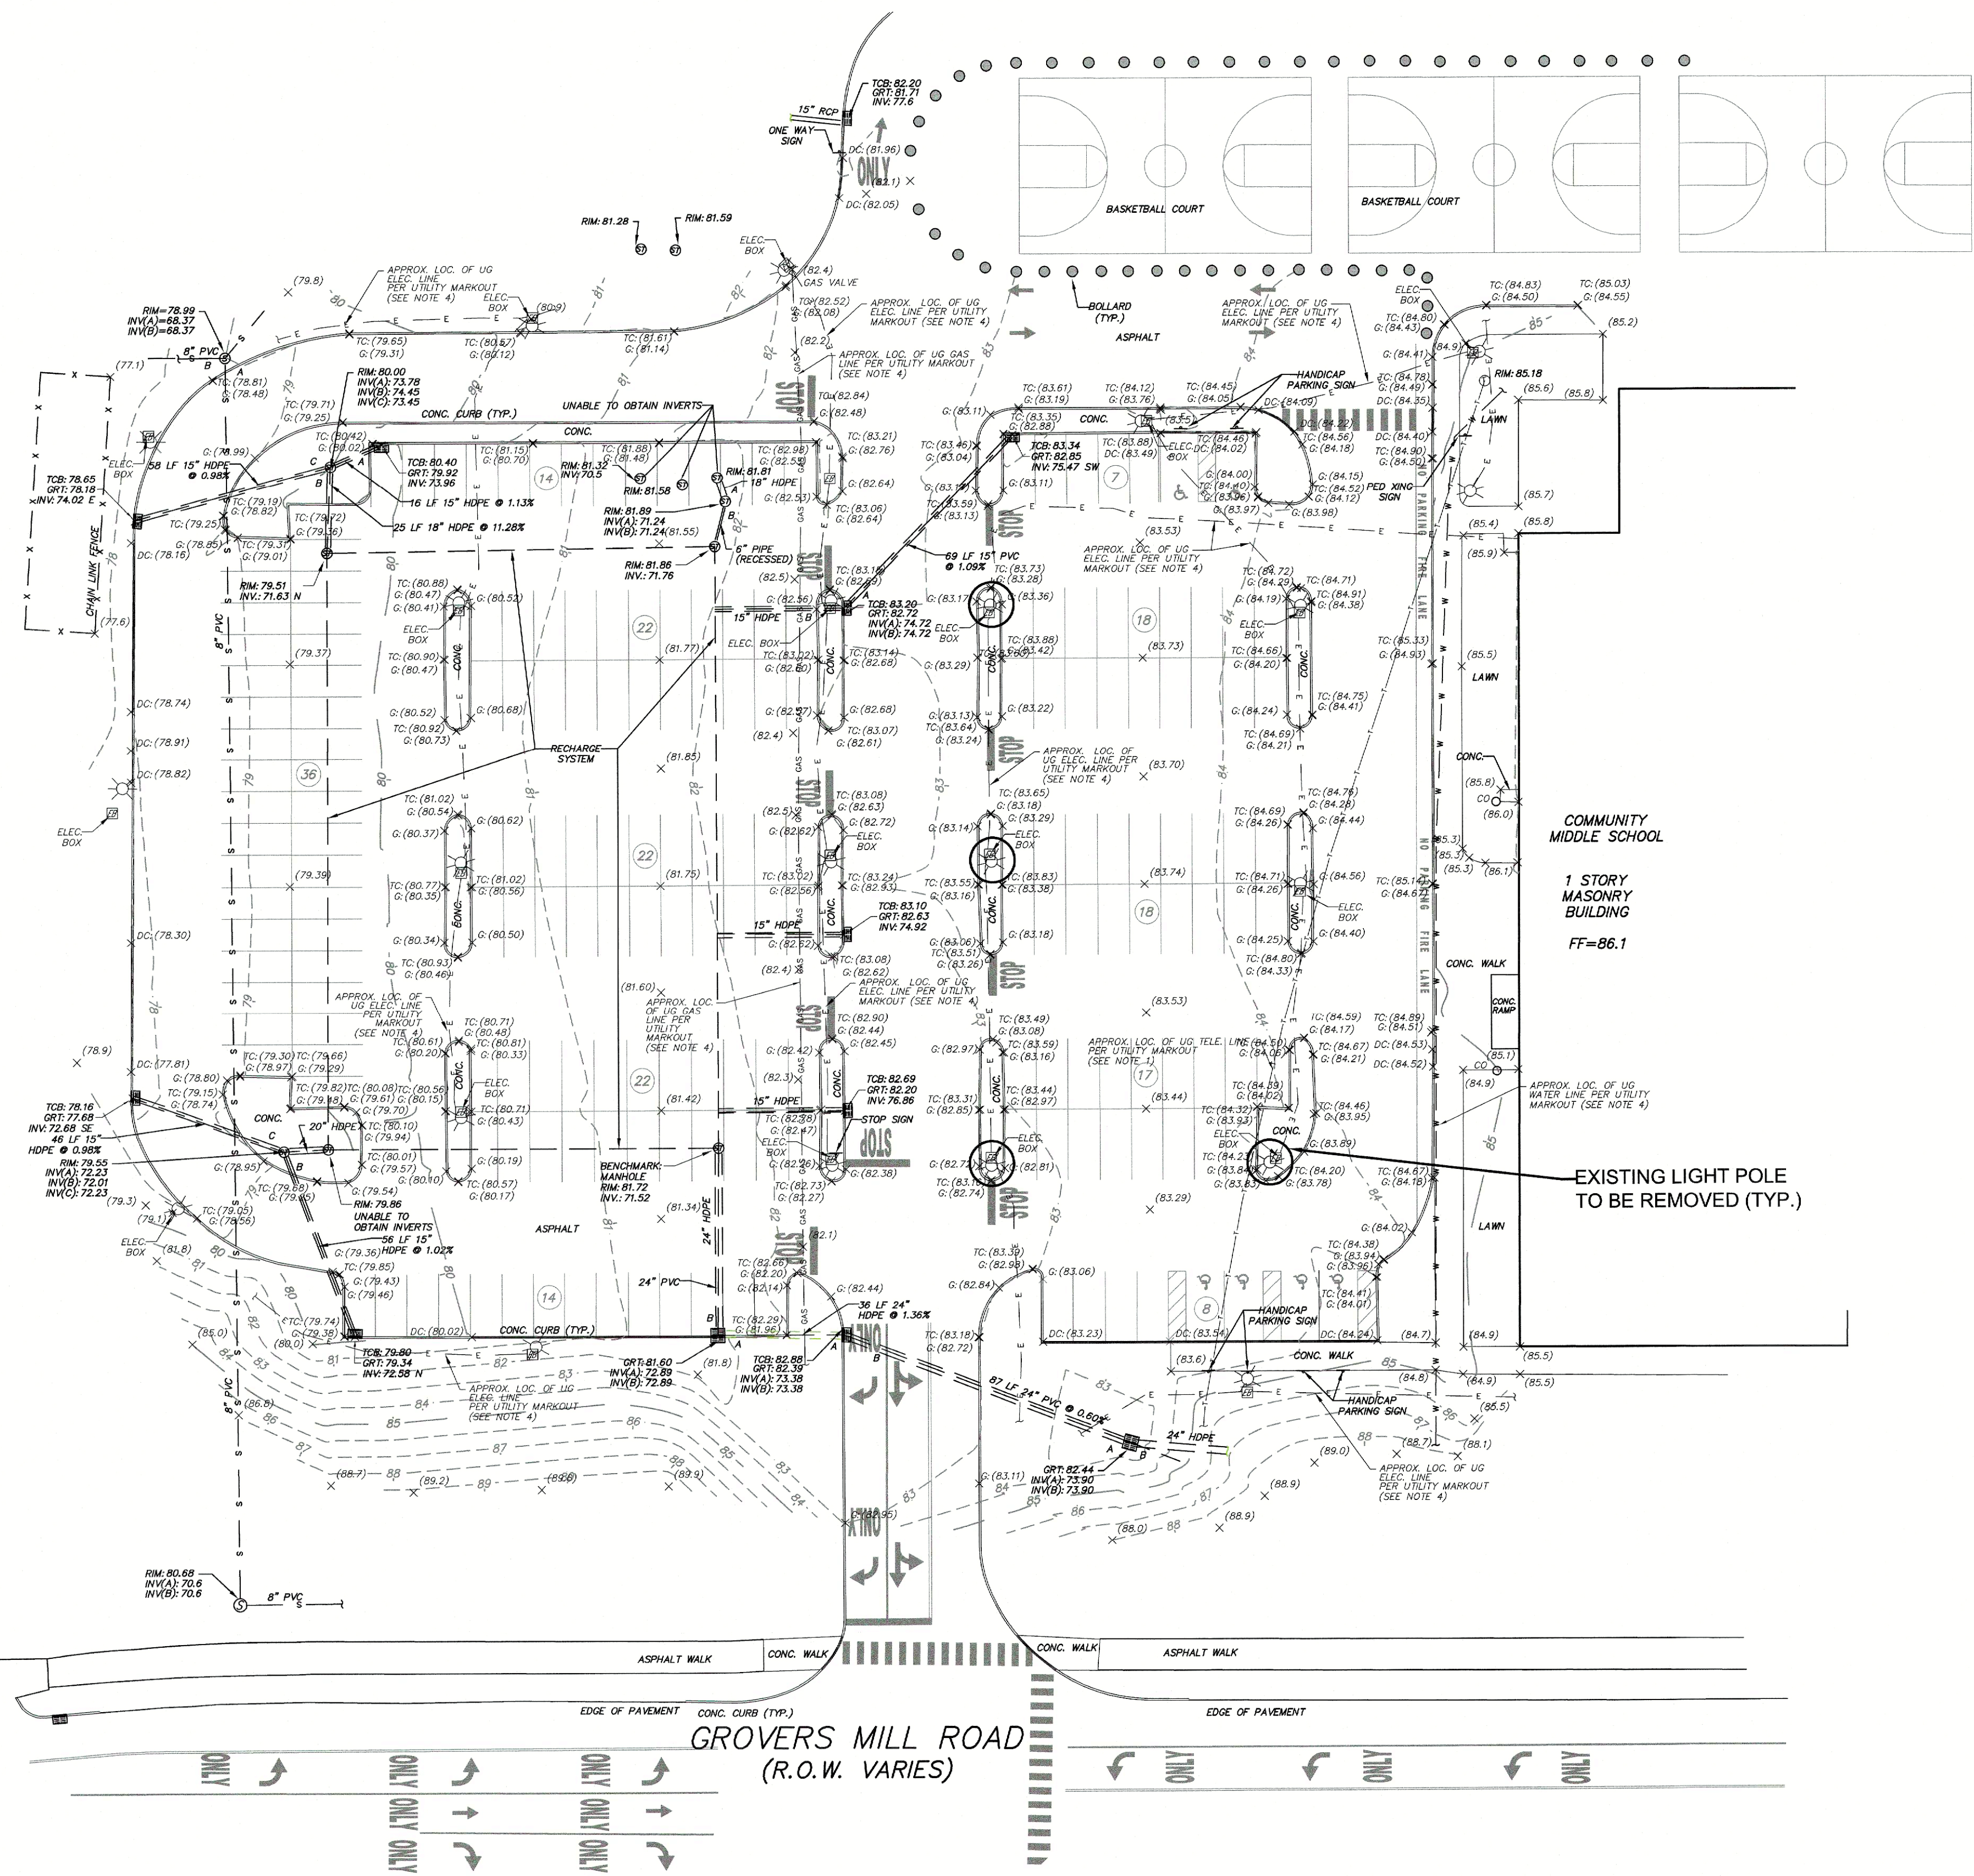

BASEMAP BASED OFF OF PLAN TITLED "PARTIAL TOPOGRAPHIC SURVEY", 95 GROVERS MILL ROAD, TAX LOT 3, BLOCK 1901, PREPARED BY FWH ASSOCIATES P.A. SIGNED BY WILLIAM P. SCHEMEL, PLS, DATED 05/30/2025

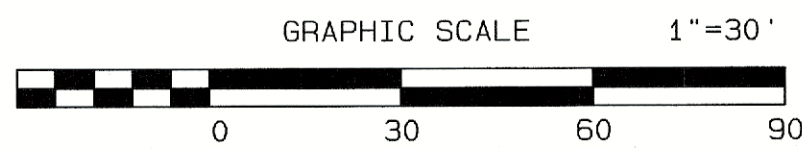

12/08/25	REV SHEET AND TITLE INFORMATION	SA	JMF
10/28/25	REV PER TWP COMMENTS	SA	JMF
DATE	REVISION	DRAWN	CHECKED

EXISTING CONDITIONS PLAN-COMMUNITY MIDDLE SCHOOL

SITE PLAN
MILLSTONE RIVER ELEMENTARY SCHOOL 75 GROVERS MILL ROAD (BLOCK 2001 - LOT 1)
COMMUNITY MIDDLE SCHOOL 95 GROVERS MILL ROAD (BLOCK 1901 - LOT 3)
HIGH SCHOOL NORTH 90 GROVERS MILL ROAD (BLOCK 1902 - LOT 23)
SITUATED IN
PLAINSBORO TOWNSHIP, MIDDLESEX COUNTY, NEW JERSEY

CIVIL ENGINEERS
LAND SURVEYORS
PLANNERS
LANDSCAPE ARCHITECTS
RESERVE SPECIALISTS
ARCHITECTS


FWH
ASSOCIATES, P.A.

1856 Rt. 9, Toms River, NJ 08755 T: 732.797.3100 F: 732.797.3223

William P. Schemel

PROFESSIONAL LAND SURVEYOR
N.J. LIC. NO. 36275

DRAWN BY	SA	DATE	10/28/25
DESIGNED BY	JMF	SCALE	1"=30'
CHECKED BY	JMF	DRAWN NO.	
RELEASED BY	WPS	PROJECT NO.	5696.0004
SHEET NO.	3	OF	19

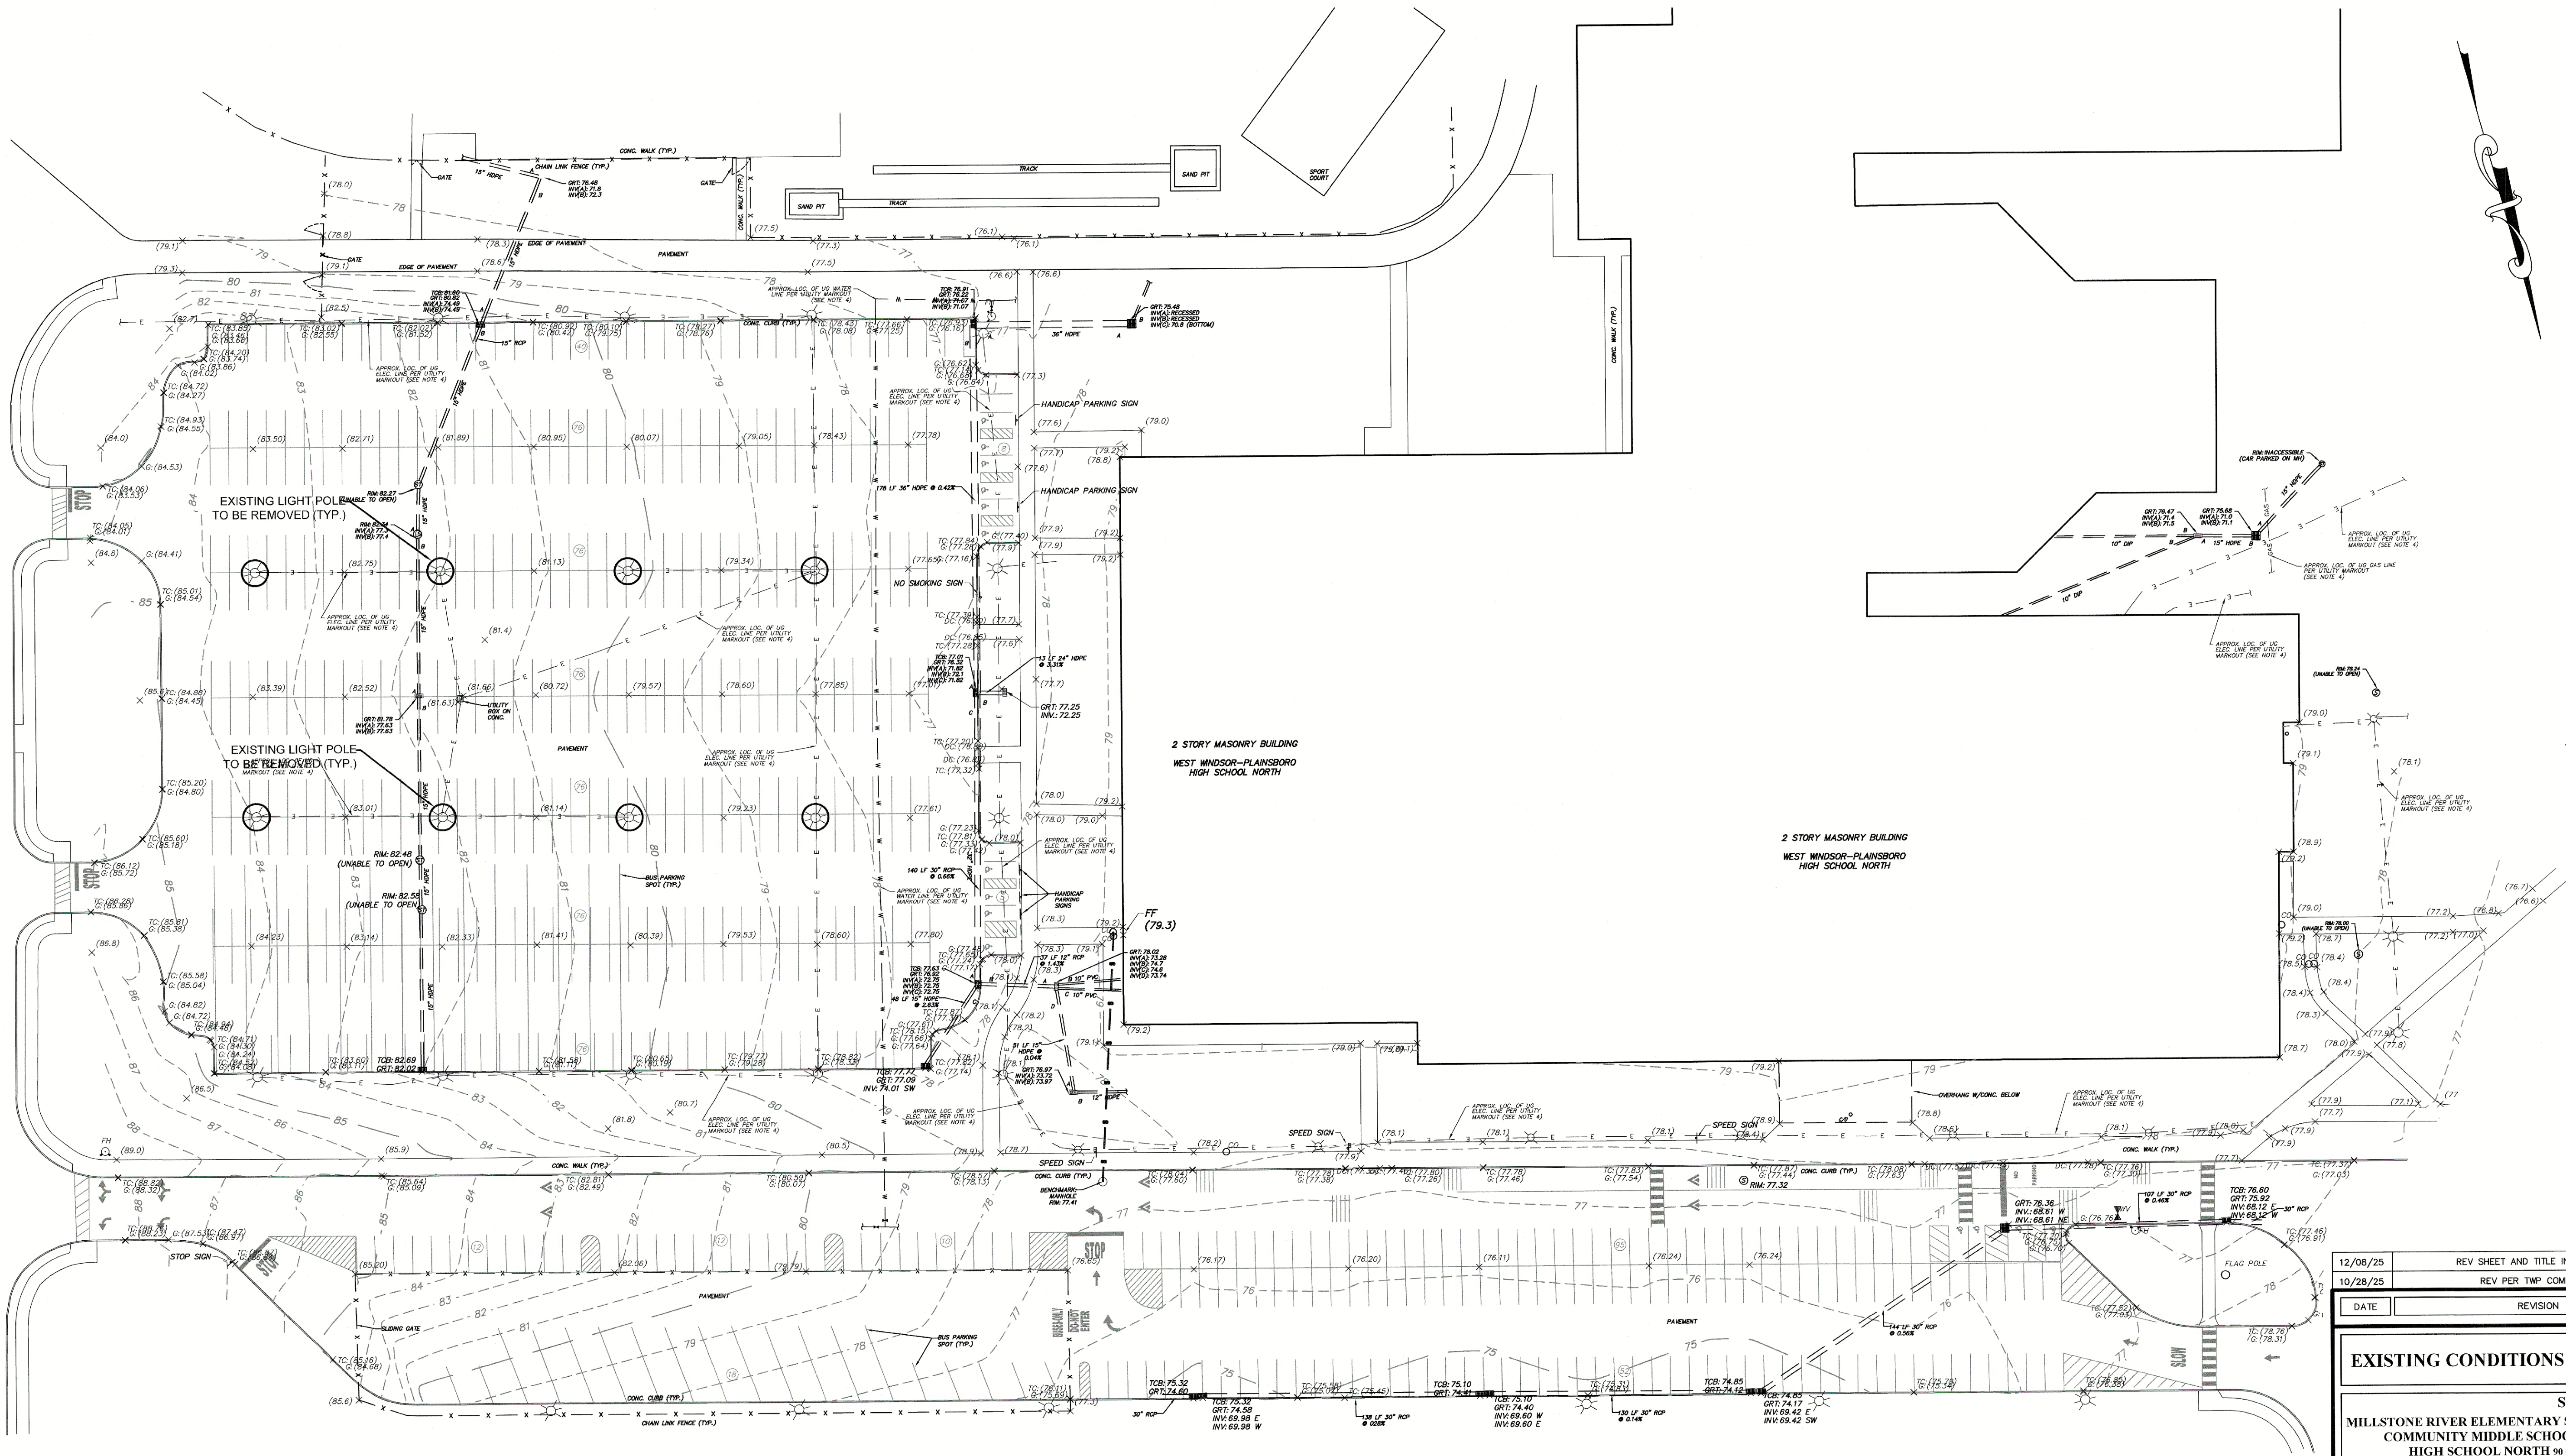

Existing Features Legend

- FIRE HYDRANT
- UTILITY POLE
- SANITARY CLEAN OUT
- SANITARY MANHOLE
- STORM MANHOLE
- WATER VALVE
- GUY WIRE
- GAS VALVE
- "A" INLET
- "B" INLET
- "C" INLET
- "E" INLET
- LIGHT POLE
- SIGN
- EXISTING TREE
- SPOT ELEVATION
- CHAIN LINK FENCE
- OVERHEAD WIRES
- STORM PIPE
- SANITARY PIPE
- WATER PIPE
- ELECTRIC LINE
- GAS
- GAS LINE
- EXISTING CONTOUR

DATE	REV SHEET AND TITLE INFORMATION	SA	JMF
12/08/25	REV PER TWP COMMENTS	SA	JMF
10/28/25	REVISION	DRAWN	CHECKED

EXISTING CONDITIONS PLAN-HIGH SCHOOL NORTH

SITE PLAN
MILLSTONE RIVER ELEMENTARY SCHOOL, 75 GROVERS MILL ROAD (BLOCK 2001 - LOT 1)
COMMUNITY MIDDLE SCHOOL, 95 GROVERS MILL ROAD (BLOCK 1901 - LOT 3)
HIGH SCHOOL NORTH, 90 GROVERS MILL ROAD (BLOCK 1902 - LOT 23)
SITUATED IN
PLAINSBO TOWNSHIP, MIDDLESEX COUNTY, NEW JERSEY


FWH
ASSOCIATES, P.A.

CIVIL ENGINEERS
LAND SURVEYORS
PLANNERS
LANDSCAPE ARCHITECTS
RESERVE SPECIALISTS
ARCHITECTS
FWHASSOCIATES.COM
1855 Rt. 9, Toms River, NJ 08755 T: 732.797.3100 F: 732.797.3223

William P. Schemel
PROFESSIONAL LAND SURVEYOR
N.J. LIC. NO. 36275

DRAWN BY	SA	DATE	10/28/25
DESIGNED BY	JMF	SCALE	1"=30'
CHECKED BY	JMF	DRAWN NO.	
RELEASED BY	WPS	PROJECT NO.	5695.0004
SHEET NO.	4		19

BASEMAP BASED OFF OF PLAN TITLED "PARTIAL TOPOGRAPHIC SURVEY", 90 GROVERS MILL ROAD, TAX LOT 23, BLOCK 1902, PREPARED BY FWH ASSOCIATES P.A. SIGNED BY WILLIAM P. SCHEMEL, PLS, DATED 06/17/2025

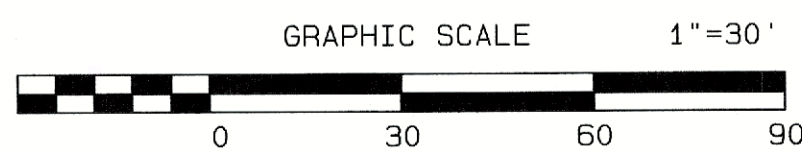

PHOTOVOLTAIC SYSTEM DETAILS

SYSTEM SIZE (DC):	646.37 Kw
SYSTEM SIZE (AC):	500.00 Kw
DC/AC RATIO:	1.29
MODULE MODEL:	JA SOLAR, JAM72D30 545/MB 545W
MODULE RATING (STC):	545 W
TOTAL MODULE QTY:	1,186
CARPORT #1:	540 MODULES
CARPORT #2:	646 MODULES
RACKING:	CARPORT
TILT / AZIMUTH:	2° TILT @ 150° AZIMUTH


Solar General Notes:

- Solar panel parking canopy spacing shall be Min. 20' and Max. 32' between structures.
- All existing curb that is damaged/disturbed shall be replaced to the nearest sound joint as required.
- All parking space striping within the construction areas and under the solar canopy's shall be re-striped. All remaining existing striping outside of the construction area shall be re-striped by owner if needed.
- All trees and plants not being removed as part of the proposed improvements shall be protected to the best extent possible. Any trees that are removed or damaged as a result of the proposed project shall be replaced. Any landscaping other than trees shall be replaced with like landscaping materials, subject to the review and approval of the Planning Board Engineer's Office.
- All existing pole mounted lighting within the limits of the solar canopy system shall be removed.
- Solar canopy columns were designed to be locate either in a parking island or in between two rows of parking. No parking stalls are expected to be lost due to the proposed improvements.

AERIAL MAP
SCALE: N.T.S.

GENERAL CONSTRUCTION NOTES:

- All construction materials and methods for roadway, paving, site work and drainage construction shall be in accordance with NIDOT Specifications for Road and Bridge Construction, Latest Revision, except as modified hereon and in the specifications.
- All contractors are required to notify engineer immediately (and prior to construction) of any plan/specification discrepancies, layout/elevation discrepancies, conflicts, apparent errors, omissions or of any other information contained herein which the contractor feels is unclear as to meaning. Engineer will provide clarification and, if necessary, corrections as required by the contractor for performance of contractors work.
- The Plainsboro Township Engineer and Freehold Soil Conservation District shall be notified in writing 72 hours before any land disturbance.
- Prior to construction the contractor shall submit information and plans relating to phasing of construction, contractor storage of materials, contractor parking, contractors trailers and construction signage to the township engineer for approval.
- The site contractor shall submit a "Hauling Plan" to the township community development director, for review and approval, prior to construction for the movement of any construction materials or demolition debris on roadways leading from the site to the township borders and vice versa.
- All structures, signage, structural details and foundations, and building retaining walls are subject to review and approval by the township Construction Code Official.
- As-built grading and utilities shall be provided at the time of the request for certificate of occupancy.
- Prior to construction, the contractor shall submit a plan with all construction signage (e.g. Entrance & Project Signs) and details including color, number of signs, size of signs and messages to the Township Engineer for approval.
- Project signage materials, size and type are subject to the review and approval of the Township Planning Consultant.
- Proposed emergency access to and around the proposed building, as well as all fire line requirements, signage and markings, fire hydrant locations and connections are subject to Fire Subcode Official and/or Marshall approval. The proposed building will employ an internal sprinkler system. The design and adequacy of the proposed sprinkler system shall be submitted for review and approval of the Township Fire Code Official.
- All imported fill materials shall be tested for the US EPA Target Analyte List/Target Compound List (TAL/TCL) 110 prior to delivery to the project. Testing intervals to be one (1) test per each source of material from undisturbed natural ground. Testing intervals for all other sources to be determined upon the volume of fill to be imported.
- An as-built plan and certification shall be provided for the storm infiltration system design engineer indicating that the system has been constructed in accordance with the final plans and specifications and that the system will function as originally designed prior to bond release.
- The contractor shall submit to the township for review and approval prior to site disturbance a detailed sequence of construction and contractor's staging plan to separate and manage construction traffic and private vehicle traffic. This will further establish the contractor's work and staging for each phase of construction including items such as walkways, pedestrian crosswalks, demolition, installation of structures, underground utilities and drainage, and off-site improvements, if any.
- All pavement striping and markings shall be thermoplastic.
- All traffic signage shall be retroreflective and shall have concrete foundations.
- As-built grading and utilities shall be provided at the time of the request for certificate of occupancy. The final as-built plan shall be provided to the township planning staff as both a hard copy (paper or mylar) and as a digital electronic document. The digital data used for such documents shall be in vector format and contain coordinate values for at least (3) identifiable boundary corners (preferably in the 1983 New Jersey State Plan Coordinate System).
- Signage shall be provided consistent with Princeton Forestal Center Design Requirements signage materials, size and type are subject to the review and approval of the township. All traffic signs shall be in accordance with M.U.T.C.D. and design details as identified on detail sheet.
- The locations of all fire lines are subject to review by the Township Fire Official.

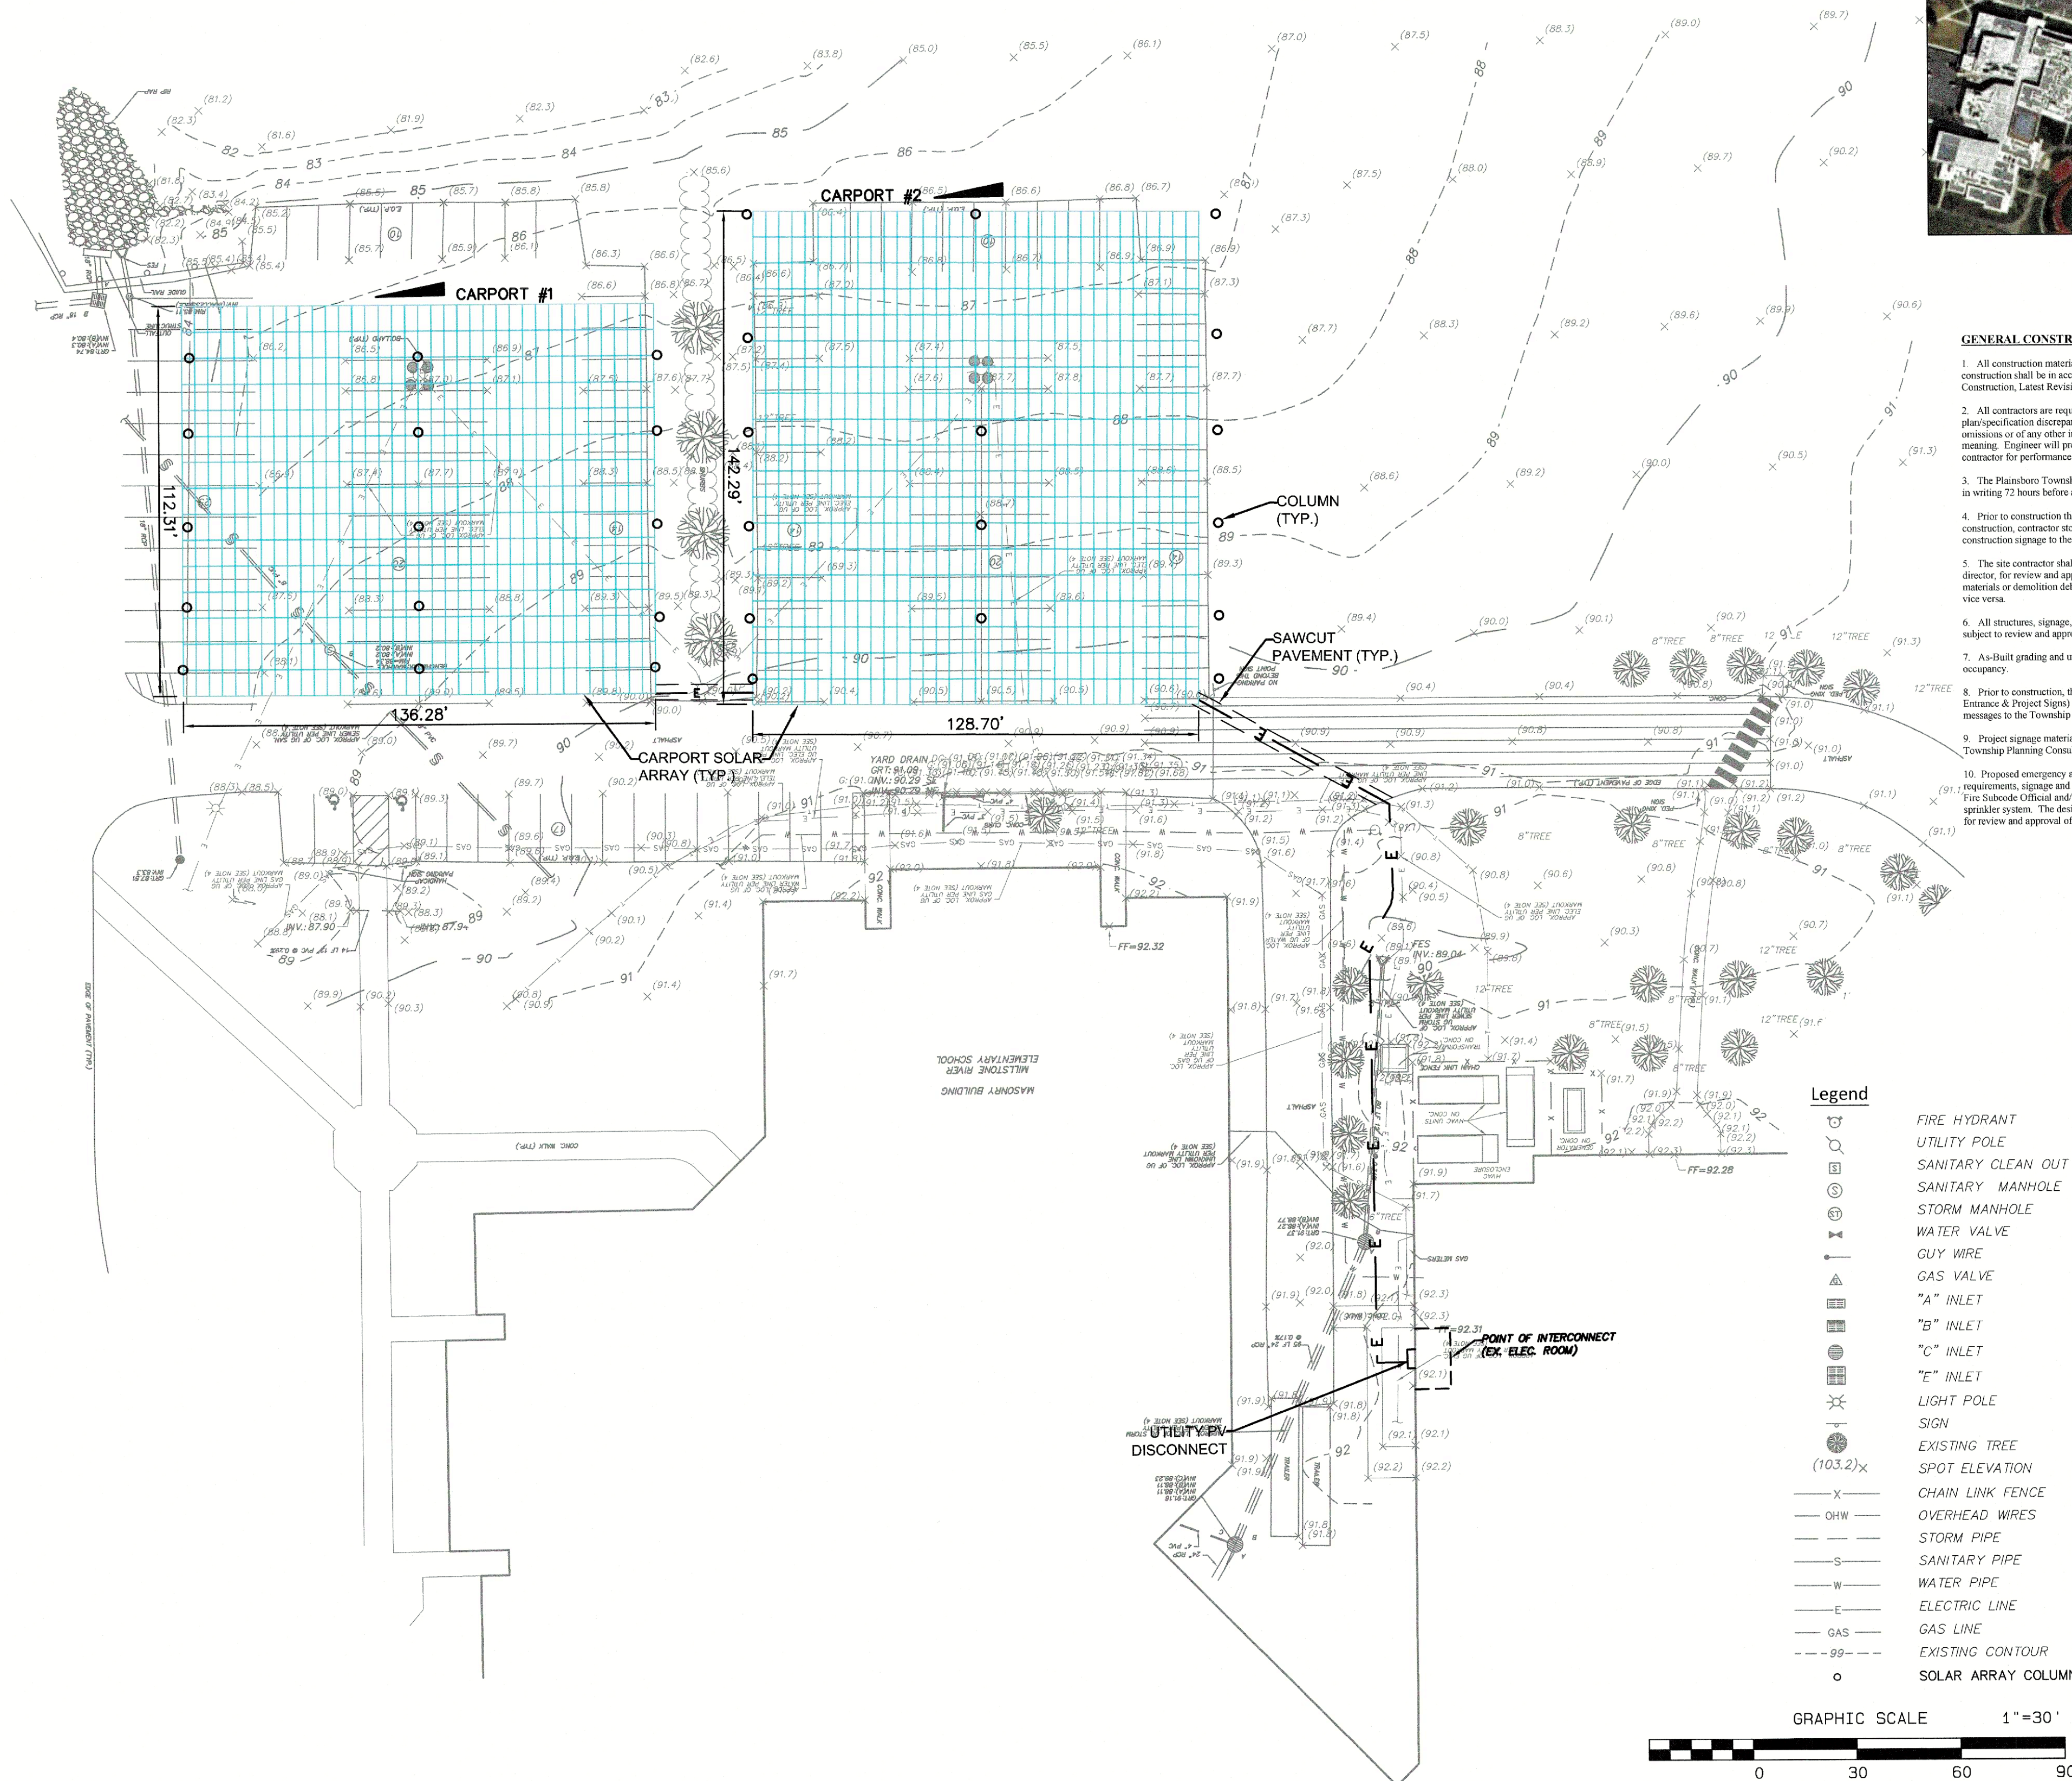

12/08/25	REV SHEET AND TITLE INFORMATION	SA	JMF	
10/28/25	REV PER TWP COMMENTS	SA	JMF	
DATE	REVISION	DRAWN	CHECKED	RELEASED

SITE PLAN-MILLSTONE RIVER ELEMENTARY SCHOOL

SITE PLAN
MILLSTONE RIVER ELEMENTARY SCHOOL: 75 GROVERS MILL ROAD (BLOCK 3081 - LOT 1)
COMMUNITY MIDDLE SCHOOL: 95 GROVERS MILL ROAD (BLOCK 1941 - LOT 3)
HIGH SCHOOL NORTH: 96 GROVERS MILL ROAD (BLOCK 1902 - LOT 23)
 SITUATED IN
 PLAINSBORO TOWNSHIP, MIDDLESEX COUNTY, NEW JERSEY

**CIVIL ENGINEERS
LAND SURVEYORS
PLANNERS
LANDSCAPE ARCHITECTS
RESERVE SPECIALISTS
ARCHITECTS**

FWH ASSOCIATES, P.A.

FWHASSOCIATES.COM

1856 Rt. 9, Toms River, NJ 08755 T: 732.797.3100 F: 732.797.3223

DESIGNED BY	SA	DATE	10/28/25
DRAWN BY	JMF	SCALE	1"=30'
CHECKED BY	JMF	DRAWER NO.	
RELEASED BY	CPR	PROJECT NO.	5696.0004
SHEET NO.	5	OF	19

Christopher P. Rosati
 PROFESSIONAL ENGINEER
 N.J. LIC. NO. 41981

July 17, 2025 Client# 5696.0004 List of adjacent within 200 feet	Block 1901 Lot 2 Owner(s)	Block 1901 Lot 10 Mogal, Vinay P & Rupa 44 Maple Avenue Plainsboro, NJ 08536	Block 1902 Lot 12 Lumsdang, Jhremie 3 Mayfair Ter Plainsboro, NJ 08536	Block 1902 Lot 22 Shaik, Ghoush Basha & Anitha 104 Grovers Mill Rd Plainsboro, NJ 08536	Block 1902 Lot 35 Crossing at Grovers Mill Homeowners 7 Carnia Court Plainsboro, NJ 08536	FSE&G Manager - Corporate Properties 80 Park Plaza, 7th Newark, NJ 07102
Block 1901 Lot 120 Kaulish, Devika 109 Grovers Mill Rd Plainsboro, NJ 08536	Block 1901 Lot 11 Sharma, Manish Kumar & Mohini 42 Maple Ave Plainsboro, NJ 08536	Block 1901 Lot 12 Rabibay, Gregory & Kishina, Anna 40 Maple Ave Plainsboro, NJ 08536	Block 1902 Lot 13 Johnson, Olin T & Sandy W 5 Mayfair Terrace Plainsboro, NJ 08536	Block 1902 Lot 24 RBN/Plainsboro LLC 20 Harrison Avenue Waldwick, NJ 07043	Block 1902 Lot 36 King, Mark Lincoln & Jennifer A 17 Blossom Hill Drive Plainsboro, NJ 08536	Concast Cable Vision 95 Lake Avenue Baird Windsor, NJ 08520
Block 1901 Lot 121 Batta, Navien & Ariya 111 Grovers Mill Rd Plainsboro, NJ 08536	Block 1902 Lot 1 Walker Gordon Laboratory Company PO Box 428 Plainsboro, NJ 08536	Block 1902 Lot 4 Township of Plainsboro 641 Plainsboro Road Plainsboro, NJ 08536	Block 1902 Lot 14 Bauer, Eckhard Bux 4 Mayfair Ter Plainsboro, NJ 08536	Block 1902 Lot 25 Crossing at Grovers Mill Homeowners 7 Carnia Court Plainsboro, NJ 08536	Block 1902 Lot 37 Natarajan, Narayanan & Jayasree 19 Blossom Hill Dr Plainsboro, NJ 08536	United Water Princeton Meadows's subsidiary of United Water Mid-Atlantic 111 Howard Boulevard, Suite 203 Mount Arlington, NJ 07058-1315
Block 1901 Lot 122 Scott, Wanda 115 Grovers Mill Road Plainsboro, NJ 08536	Block 1902 Lot 1 Township of Plainsboro 641 Plainsboro Road Plainsboro, NJ 08536	Block 1902 Lot 5 Township of Plainsboro 641 Plainsboro Road Plainsboro, NJ 08536	Block 1902 Lot 15 Pandolpho, Beth 4 Mayfair Ter Plainsboro, NJ 08536	Block 1902 Lot 27 Gualti, Hitesh & Ashu 1 Blossom Hill Dr Plainsboro, NJ 08536	Block 1902 Lot 38 Anand, Anuj & Ratna 21 Blossom Hill Dr Plainsboro, NJ 08536	Shore Brook Regional Sewerage Authority 290 River Road Princeton, NJ 08540
Block 1901 Lot 2 Township of Plainsboro 641 Plainsboro Road Plainsboro, NJ 08536	Block 1902 Lot 4 Township of Plainsboro 641 Plainsboro Road Plainsboro, NJ 08536	Block 1902 Lot 5 Township of Plainsboro 641 Plainsboro Road Plainsboro, NJ 08536	Block 1902 Lot 16 Banerjee, Santanu & Kasturi 2 Mayfair Terrace Plainsboro, NJ 08536	Block 1902 Lot 28 Hsiao, Kenneth & Ellen Lee 3 Blossom Hill Drive Plainsboro, NJ 08536	Block 1902 Lot 39 Anumugham, Rajumar S & Shina, Anupam 23 Blossom Hill Dr Plainsboro, NJ 08536	Right-of-Way Dept. Sun Pipe Line Co. 361 Penn Center 20' Floor, 1801 Market Street Philadelphia, PA 19103-1699
Block 1901 Lot 4 Vegetrinal, William & Kathleen 19 Coca Lane Plainsboro, NJ 08536	Block 1902 Lot 5 Township of Plainsboro 641 Plainsboro Road Plainsboro, NJ 08536	Block 1902 Lot 6 Township of Plainsboro 641 Plainsboro Road Plainsboro, NJ 08536	Block 1902 Lot 17 Chew, William 116 Grovers Mill Rd Plainsboro, NJ 08536	Block 1902 Lot 29 Xu, Ke & Yan, Wei 4 Blossom Hill Drive Plainsboro, NJ 08536	Block 2001 Lot 2 Township of Plainsboro 641 Plainsboro Road Plainsboro, NJ 08536	Director of Planning for Mercer County PO Box 8008 Trenton, NJ 08650
Block 1901 Lot 5 Simmins, Stephan & Ramirez, Eliana 99 Grovers Mill Road Plainsboro, NJ 08536	Block 1902 Lot 6 Township of Plainsboro 641 Plainsboro Road Plainsboro, NJ 08536	Block 1902 Lot 7 Township of Plainsboro 641 Plainsboro Road Plainsboro, NJ 08536	Block 1902 Lot 18 Goyal, Anil & Bindya 114 Grovers Mill Rd Plainsboro, NJ 08536	Block 1902 Lot 30 Prasad, Chettur & Vidya 7 Blossom Hill Drive Plainsboro, NJ 08536	Block 2001 Lot 30 Walker Gordon Laboratory Company PO Box 428 Plainsboro, NJ 08536	Concast Cable Communications, Inc. Andy Corles Area Construction Supervisor - Moremouth Cluster 751 Brick Blvd. Brick, NJ 08723
Block 1901 Lot 6 Behrooz, Kiri & Behrooz, Sonia 103 Grovers Mill Road Plainsboro, NJ 08536	Block 1902 Lot 7 Township of Plainsboro 641 Plainsboro Road Plainsboro, NJ 08536	Block 1902 Lot 10 Gedrich, Ryan & Zoya 118 Grovers Mill Road Plainsboro, NJ 08536	Block 1902 Lot 19 Hulton, Janet A 112 Grovers Mill Road Plainsboro, NJ 08536	Block 1902 Lot 31 Yarrastala, L N & Kathaguridra, SP 9 Blossom Hill Dr Plainsboro, NJ 08536	Director of Planning for Middlesex County Middlesex County Administration 75 Bayard Street, 9' Floor New Brunswick, NJ 08901	
Block 1901 Lot 7 Wang, Paracas & Mao, Julie 106 Grovers Mill Road Plainsboro, NJ 08536	Block 1902 Lot 10 Gedrich, Ryan & Zoya 118 Grovers Mill Road Plainsboro, NJ 08536	Block 1902 Lot 11 Rauh, Francis ELUX 120 Grovers Mill Rd Plainsboro, NJ 08536	Block 1902 Lot 20 Krishnan, Kumar & Kumar, Ramya 110 Grovers Mill Road Plainsboro, NJ 08536	Block 1902 Lot 32 Amin, Rakash & Smita 1 Blossom Hill Drive Plainsboro, NJ 08536	Numerica Water 1341 North Avenue Plainfield, NJ 07061-0001	
Block 1901 Lot 8 Lettie, Jose G F & Elisavinda C 107 Grovers Mill Rd Plainsboro, NJ 08536	Block 1902 Lot 11 Rauh, Francis ELUX 120 Grovers Mill Rd Plainsboro, NJ 08536		Block 1902 Lot 21 Kennedy, Thomas F 109 Grovers Mill Rd Plainsboro, NJ 08536	Block 1902 Lot 33 Linga, Krishna & Smita 13 Blossom Hill Drive Plainsboro, NJ 08536	NJ Dept. of Transportation 1025 Parkway Avenue CN 600 Trenton, NJ 08625	
Block 1901 Lot 9 Tokosov, Angel & Tokosov, Netka 45 Maple Avenue Plainsboro, NJ 08536				Block 1902 Lot 34 Huang, Amy T. Yuester 15 Blossom Hill Drive Plainsboro, NJ 08536		

GENERAL CONSTRUCTION NOTES:

- All construction materials and methods for roadway, paving, site work and drainage construction shall be in accordance with NJDOT Specifications for Road and Bridge Construction, Latest Revision, except as modified herein and in the specifications.
- All contractors are required to notify engineer immediately (and prior to construction) of any plan/specification discrepancies, layout/elevation discrepancies, conflicts, apparent errors, omissions or of any other information contained herein which the contractor feels is unclear as to meaning. Engineer will provide clarification and, if necessary, corrections as required by the contractor for performance of contractors work.
- The Plainsboro Township Engineer and Freehold Soil Conservation District shall be notified in writing 72 hours before any land disturbance.
- Prior to construction the contractor shall submit information and plans relating to phasing of construction, contractor storage of materials, contractor parking, contractors trailers and construction signage to the township engineer for approval.
- The site contractor shall submit a "Hauling Plan" to the township community development director, for review and approval, prior to construction for the movement of any construction materials or demolition debris on roadways leading from the site to the township borders and vice versa.
- All structures, signage, structural details and foundations, and building retaining walls are subject to review and approval by the township Construction Code Official.
- As-Built grading and utilities shall be provided at the time of the request for certificate of occupancy.
- Prior to construction, the contractor shall submit a plan with all construction signage (e.g. Entrance & Project Signs) and details including color, number of signs, size of signs and messages to the Township Engineer for approval.
- Project signage materials, size and type are subject to the review and approval of the Township Planning Consultant.
- Proposed emergency access to and around the proposed building, as well as all fire lane requirements, signage and markings, fire hydrant locations and connections are subject to Fire Subcode Official and/or Marshall approval. The proposed building will employ an internal sprinkler system. The design and adequacy of the proposed sprinkler system shall be submitted for review and approval of the Township Fire Code Official.


- All imported fill materials shall be tested for the US EPA Target Analyte List/Target Compound List (TAL/TCL-10) prior to delivery to the project. Testing intervals to be one (1) test per each source of material from undisturbed natural ground. Testing intervals for all other sources to be determined upon the volume of fill to be imported.
- An as-built plan and certification shall be provided for the storm infiltration system design engineer indicating that the system has been constructed on accordance with the final plans and specifications and that the system will function as originally designed prior to bond release.
- The contractor shall submit to the township for review and approval prior to site disturbance a detailed sequence of construction and contractor's staging plan to separate and manage construction traffic and private vehicle traffic. This will further establish the contractor's work and staging for each phase of construction including items such as walkways, pedestrian crosswalks, demolition, installation of structures, underground utilities and drainage, and off-site improvements, if any.
- All pavement striping and markings shall be thermoplastic.
- All traffic signage shall be retroreflective and shall have concrete foundations.

- As-built grading and utilities shall be provided at the time of the request for certificate of occupancy. The final as-built plan shall be provided to the township planning staff as both a hard copy (paper or mylar) and as a digital/electronic document. The digital data used for such documents shall be in vector format and contain coordinate values for at least (3) identifiable boundary corners (preferably in the 1983 New Jersey State Plane Coordinate System).
- Signage shall be provided consistent with Princeton Forrestal Center Design Requirements signage materials, size and type are subject to the review and approval of the township. All traffic signs shall be in accordance with M.U.T.C.D. and design details as identified on detail sheet.
- The locations of all fire lanes are subject to review by the Township Fire Official.

Solar General Notes:

- Solar panel parking canopy spacing shall be Min. 20' and Max. 32' between structures.
- All existing curb that is damaged/disturbed shall be replaced to the nearest sound joint as required.
- All parking space striping within the construction areas and under the solar canopy's shall be re-striped. All remaining existing striping outside of the construction area shall be re-striped by owner if needed.
- All trees and plants not being removed as part of the proposed improvements shall be protected to the best extent possible. Any trees that are removed or damaged as a result of the proposed project shall be replaced. Any landscaping other than trees shall be replaced with like landscaping materials, subject to the review and approval of the Planning Board Engineer's Office.
- All existing pole mounted lighting within the limits of the solar canopy system shall be removed.
- Solar canopy columns were designed to be locate either in a parking island or in between two rows of parking. No parking stalls are expected to be lost due to the proposed improvements.

****CARPORTS #2, #3 & #4 SPAN OVER AN EXISTING STORMWATER RECHARGE SYSTEM. COLUMN FOUNDATION LOCATIONS MUST BE COORDINATED WITH FWH ASSOCIATES PRIOR TO CONSTRUCTION. STORMWATER RECHARGE SYSTEM MAY NOT BE MODIFIED OR COMPROMISED.**


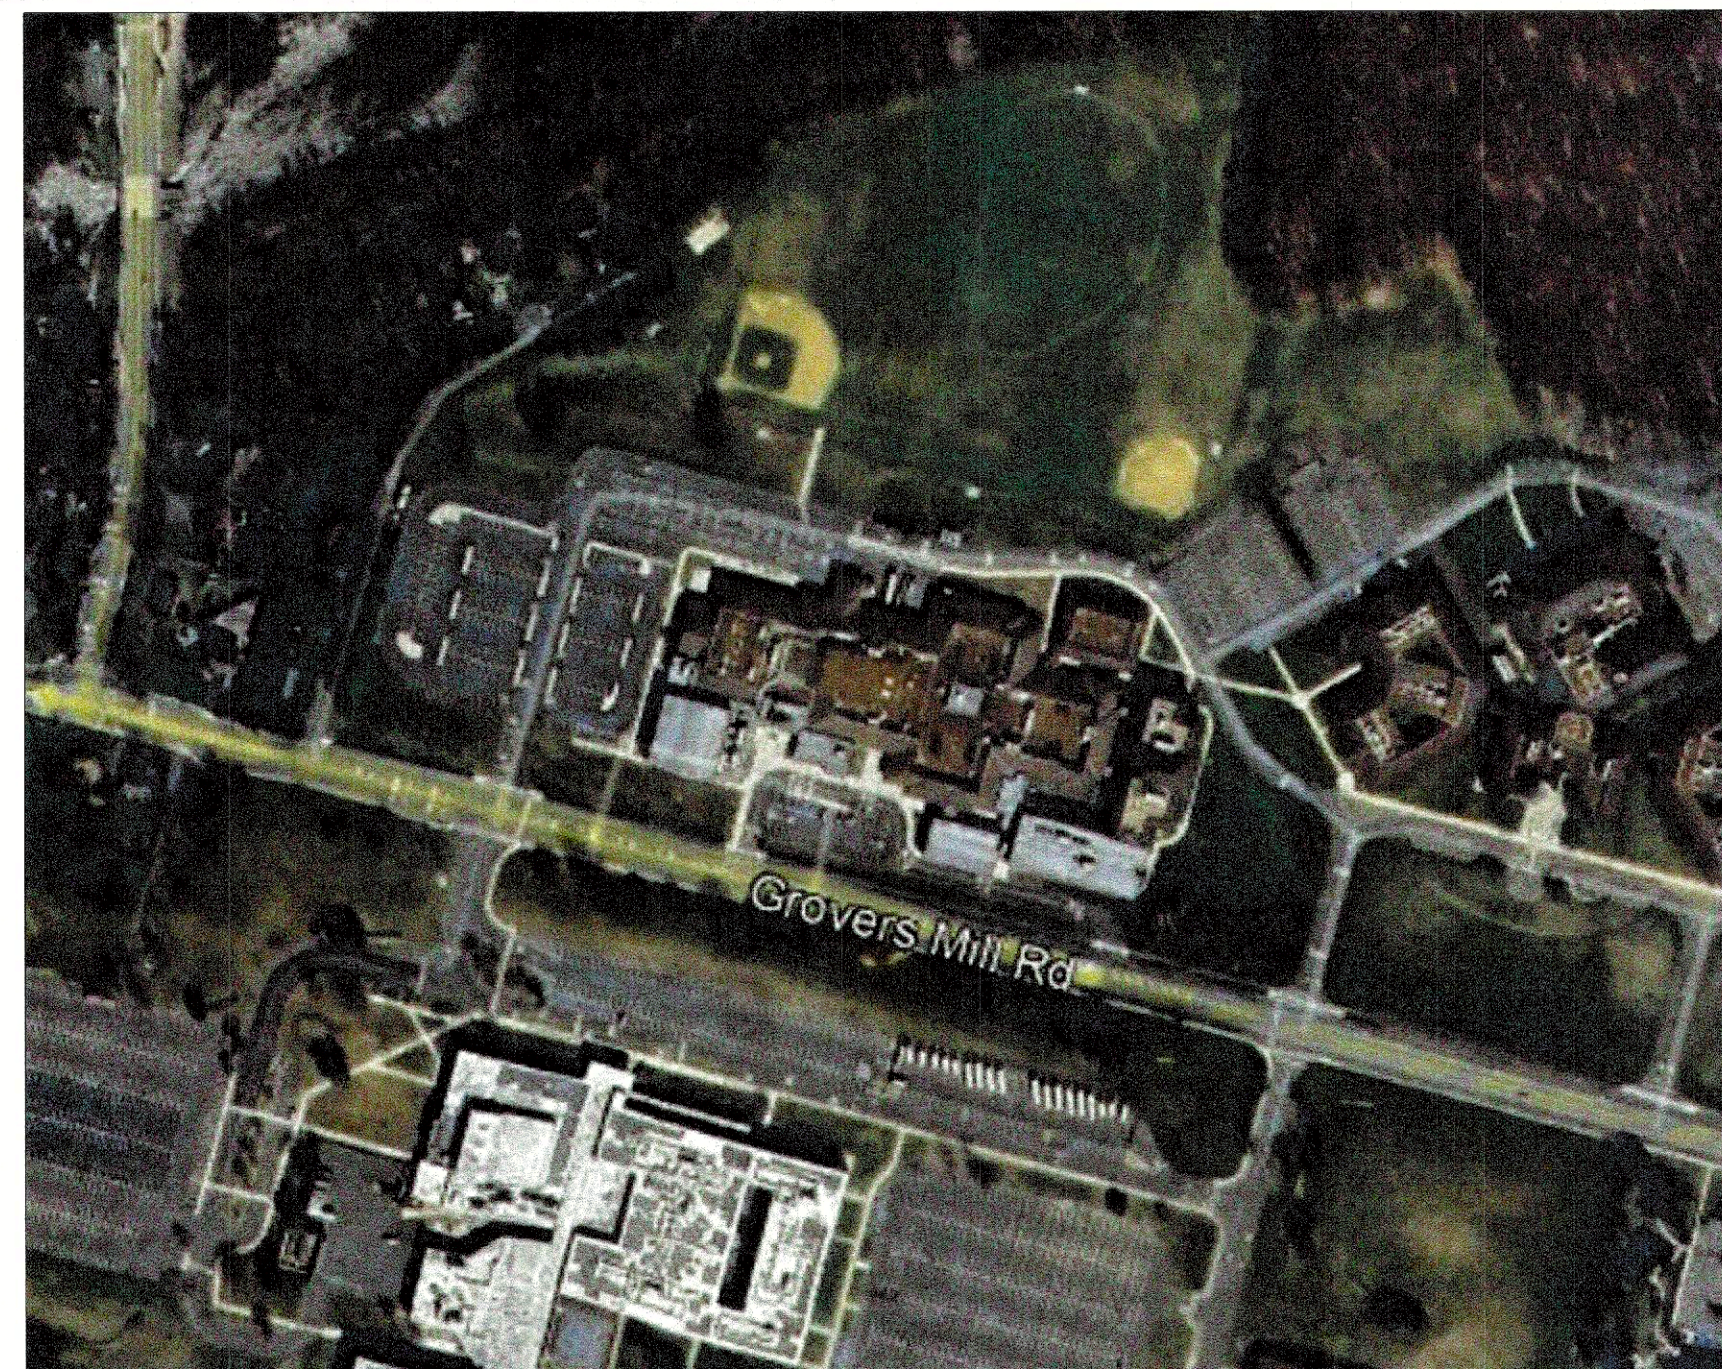


AERIAL MAP

SCALE: N.T.S.

PHOTOVOLTAIC SYSTEM DETAILS

SYSTEM SIZE (DC):	686.88 Kw
SYSTEM SIZE (AC):	565.00 Kw
DC/AC RATIO:	1.22
MODULE MODEL:	JA SOLAR, JAM72D30 545/MB 545W
MODULE RATING (STC):	540 W
TOTAL MODULE QTY:	1,272
CARPORT #1:	136 MODULES
CARPORT #2:	162 MODULES
CARPORT #3:	162 MODULES
CARPORT #4:	162 MODULES
CARPORT #5:	136 MODULES
CARPORT #6:	138 MODULES
CARPORT #7:	138 MODULES
CARPORT #8:	138 MODULES
CARPORT #9:	100 MODULES
RACKING:	CARPORT
TILT / AZIMUTH:	10° TILT @ 195.37° AZIMUTH

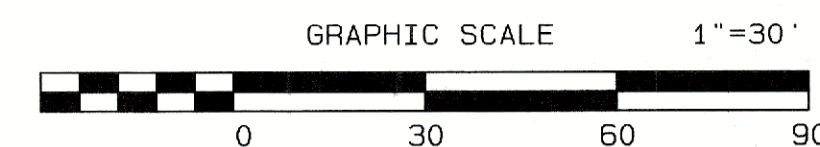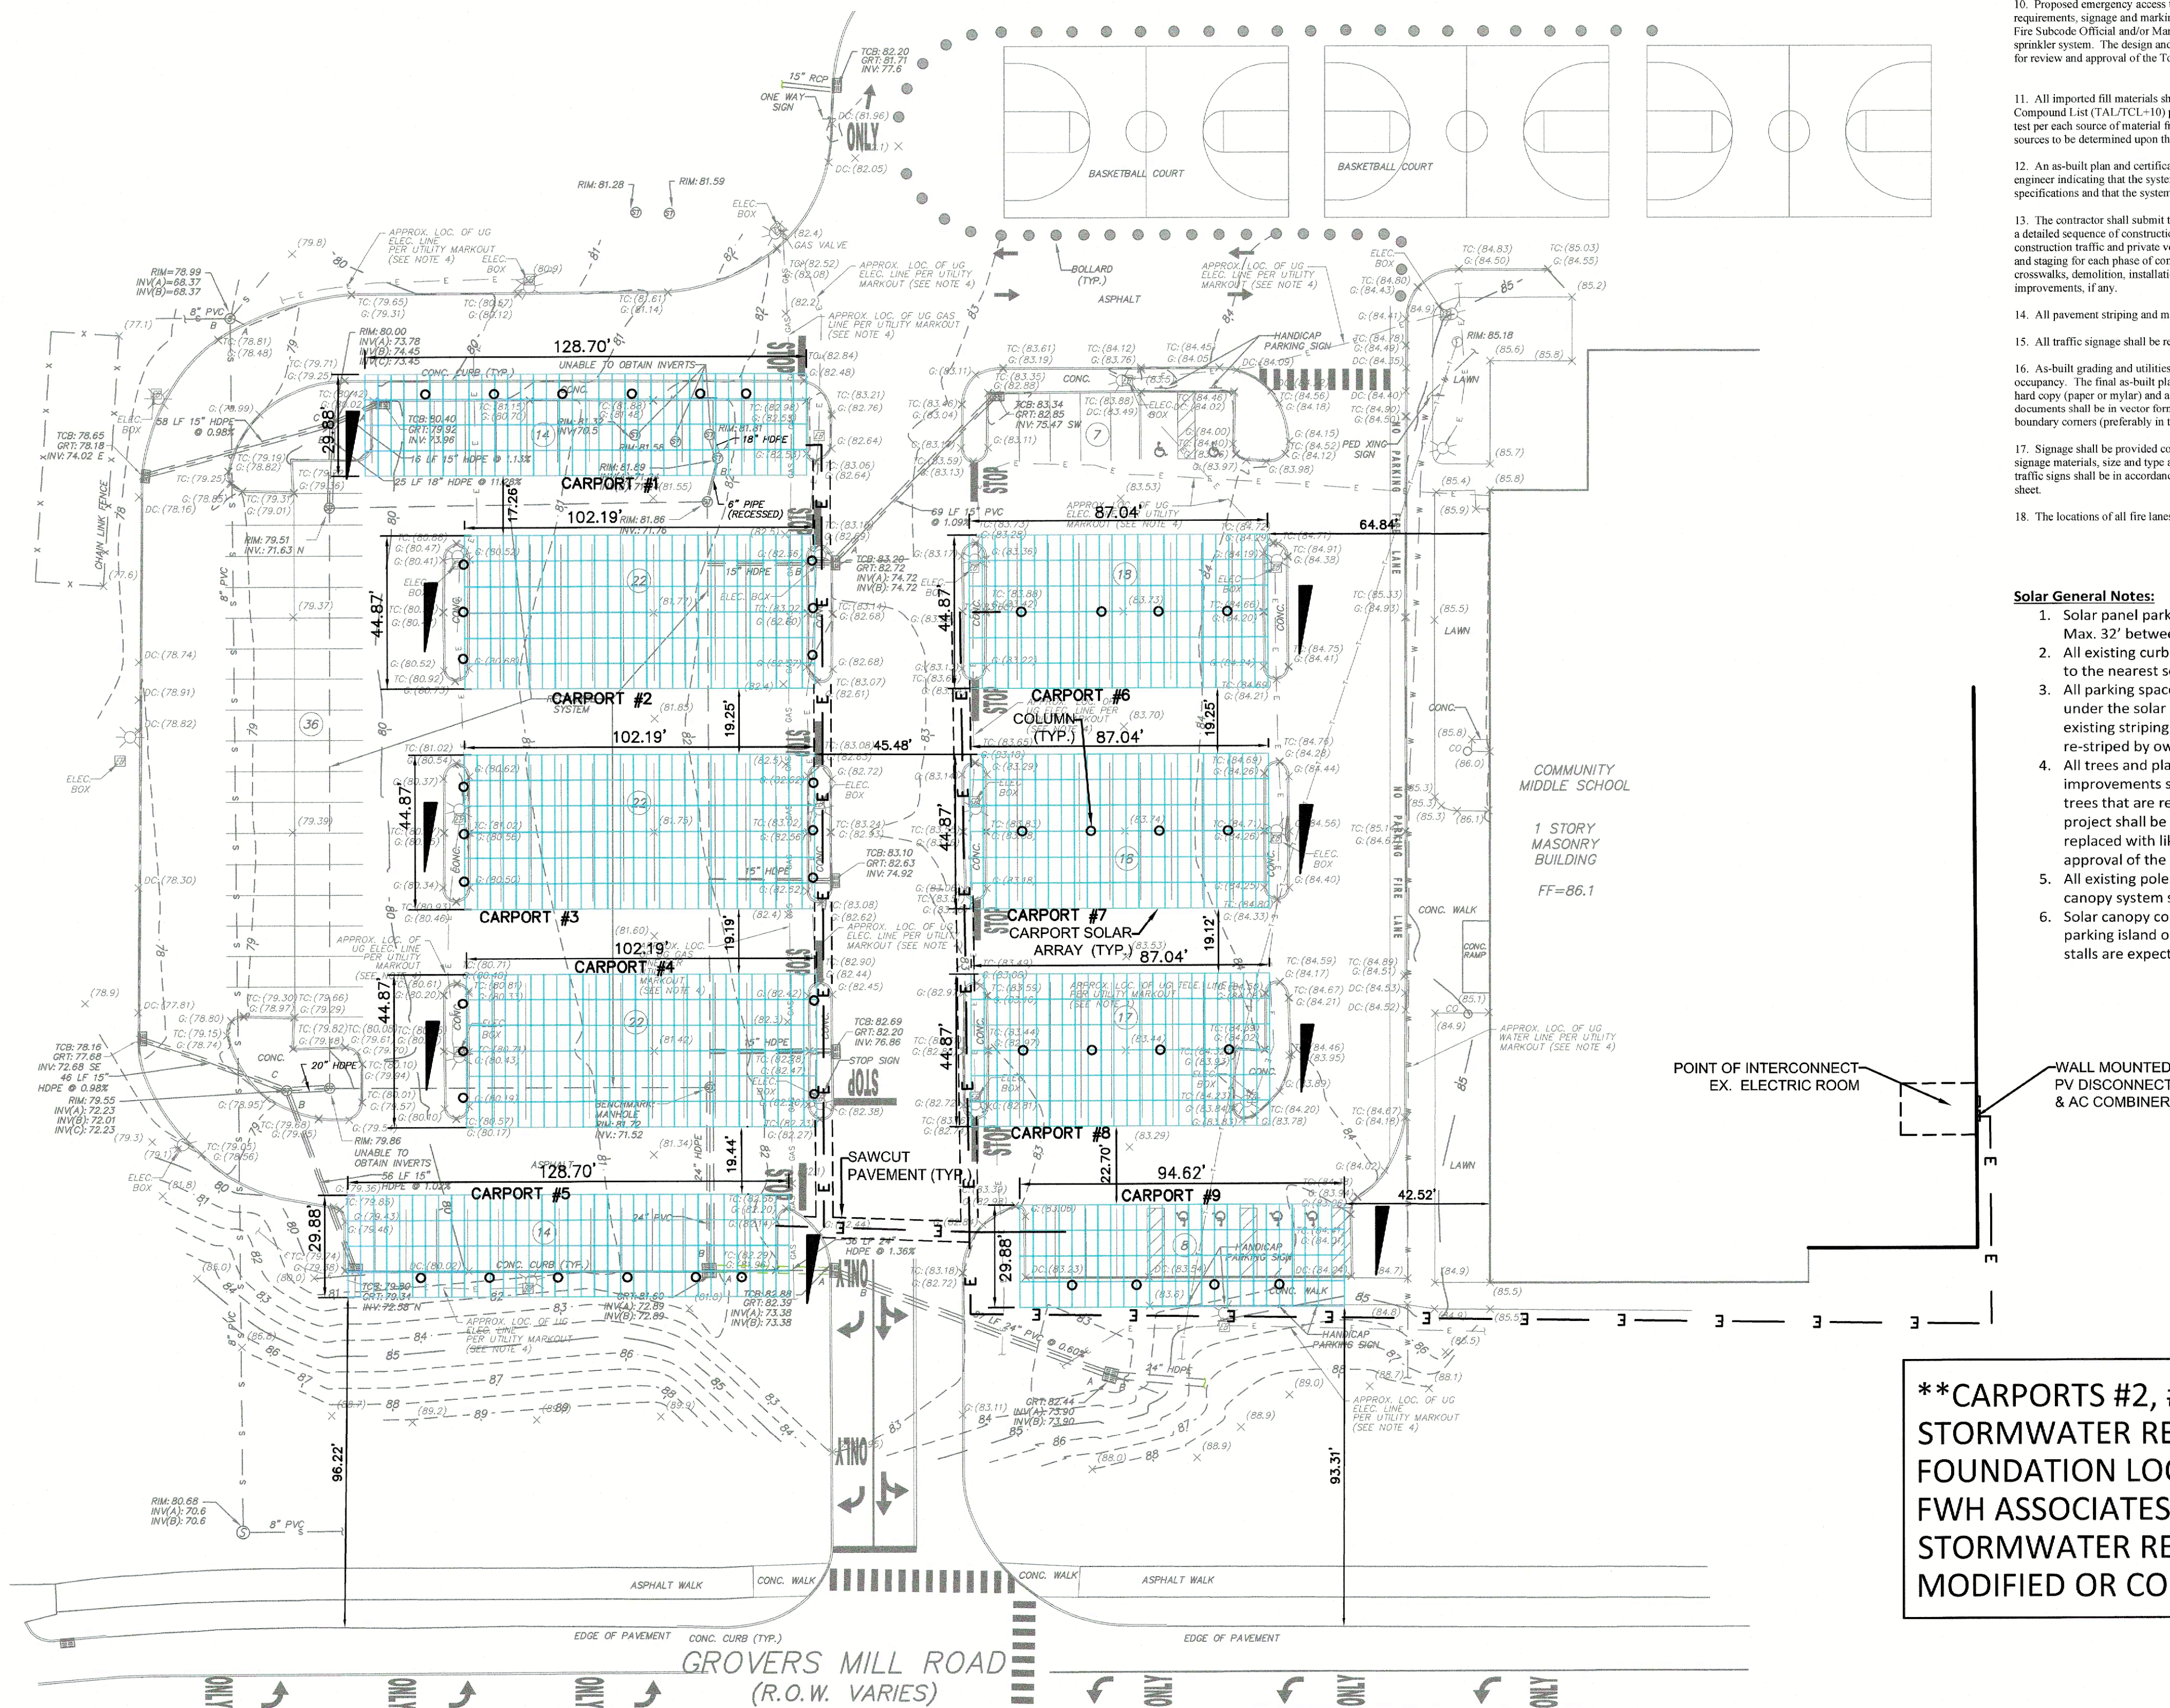

SITE PLAN-COMMUNITY MIDDLE SCHOOL

SITE PLAN
MILLSTONE RIVER ELEMENTARY SCHOOL 75 GROVERS MILL ROAD (BLOCK 2001 - LOT 1)
COMMUNITY MIDDLE SCHOOL 95 GROVERS MILL ROAD (BLOCK 1901 - LOT 3)
HIGH SCHOOL NORTH 90 GROVERS MILL ROAD (BLOCK 1902 - LOT 23)
SITUATED IN
PLAINSBO TOWNSHIP, MIDDLESEX COUNTY, NEW JERSEY

FWH ASSOCIATES, P.A.
CIVIL ENGINEERS
LAND SURVEYORS
PLANNERS
LANDSCAPE ARCHITECTS
RESERVE SPECIALISTS
ARCHITECTS
1856 Rt. 9, Toms River, NJ 08755 T: 732.797.3100 F: 732.797.3223

Christopher P. Rosati
PROFESSIONAL ENGINEER
N.J. LIC. NO. 41981

Christopher P. Rosati
DATE: 10/28/25
SCALE: 1"=30'
PROJECT NO: 5696.0004
SHEET NO: 6 OF 19

July 17, 2025 Client# 5696.0004

List of addresses within 200 feet

Block 1902 Lot 25 Owner(s)

Block 1901 Lot 120 Kaulhal, Devika

109 Groves Mill Rd

Plainsboro, NJ 08536

Block 1901 Lot 121 Batra, Navan & Anju

111 Groves Mill Rd

Plainsboro, NJ 08536

Block 1901 Lot 122 Scott, Vanda

115 Groves Mill Road

Plainsboro, NJ 08536

Block 1901 Lot 2 Township of Plainsboro

641 Plainsboro Road

Plainsboro, NJ 08536

Block 1901 Lot 4 Vegetrland, William & Kathleen

19 Gora Lane

Plainsboro, NJ 08536

Block 1901 Lot 5 Simrini, Stephan & Ramirez, Elana

99 Groves Mill Road

Plainsboro, NJ 08536

Block 1901 Lot 6 Bebenov, Kiri & Bebenova, Sonia

103 Groves Mill Road

Plainsboro, NJ 08536

Block 1901 Lot 7 Wong, Pincas & Mao, Julie

107 Groves Mill Road

Plainsboro, NJ 08536

Block 1901 Lot 8 Lete, Jose G.F. & Elvengrims C

40 Maple Avenue

Plainsboro, NJ 08536

Block 1901 Lot 9 Todorov, Angel & Todorova, Netka

40 Maple Avenue

Plainsboro, NJ 08536

Block 1901 Lot 10 Mogal, Vinay P & Rupa

44 Maple Avenue

Plainsboro, NJ 08536

Block 1901 Lot 11 Sharma, Manish Kumar & Mohini

42 Maple Ave

Plainsboro, NJ 08536

Block 1901 Lot 12 Palichy, Cegry & Kilishina, Anna

40 Maple Ave

Plainsboro, NJ 08536

Block 1902 Lot 1 Walker Gordon Laboratory Company

170 Oak 420

Plainsboro, NJ 08536

Block 1902 Lot 4 Township of Plainsboro

641 Plainsboro Road

Plainsboro, NJ 08536

Block 1902 Lot 5 Township of Plainsboro

641 Plainsboro Road

Plainsboro, NJ 08536

Block 1902 Lot 6 Township of Plainsboro

641 Plainsboro Road

Plainsboro, NJ 08536

Block 1902 Lot 7 Township of Plainsboro

641 Plainsboro Road

Plainsboro, NJ 08536

Block 1902 Lot 10 Gedrich, Iya & Zoya

110 Groves Mill Road

Plainsboro, NJ 08536

Block 1902 Lot 11 Reuh, France ETLUX

120 Groves Mill Road

Plainsboro, NJ 08536

Block 1902 Lot 12 Lumandong, Jerome

3 Mayfair Ter

Plainsboro, NJ 08536

Block 1902 Lot 13 Johnson, Olin T & Sandy W

3 Mayfair Terrace

Plainsboro, NJ 08536

Block 1902 Lot 14 Bauer, Eckhard Eux

3 Mayfair Terrace

Plainsboro, NJ 08536

Block 1902 Lot 15 Pandolphi, Bath

4 Mayfair Ter

Plainsboro, NJ 08536

Block 1902 Lot 16 Banerjee, Santanu & Kasturi

2 Mayfair Terrace

Plainsboro, NJ 08536

Block 1902 Lot 17 Chow, William

116 Groves Mill Rd

Plainsboro, NJ 08536

Block 1902 Lot 18 Ouyi, Anni & Binnya

114 Groves Mill Rd

Plainsboro, NJ 08536

Block 1902 Lot 19 Hutton, Janet A

112 Groves Mill Road

Plainsboro, NJ 08536

Block 1902 Lot 20 Krishnan, Kumar & Kumar Ramya

110 Groves Mill Road

Plainsboro, NJ 08536

Block 1902 Lot 21 Kennedy, Thomas F

156 Groves Mill Rd

Plainsboro, NJ 08536

Block 1902 Lot 22 Shak, Ghoush Basha & Anitha

104 Groves Mill Rd

Plainsboro, NJ 08536

Block 1902 Lot 24 RBM Plainsboro LLC

20 Harrison Avenue

Waldwick, NJ 07463

Block 1902 Lot 25 Crossing at Groves Mill Homeowners

7 Carmo Court

Plainsboro, NJ 08536

Block 1902 Lot 27 Gulati, Higen & Ashu

1 Blossom Hill Dr

Plainsboro, NJ 08536

Block 1902 Lot 28 Khaw, Kenneth & Ellen Lee

3 Blossom Hill Drive

Plainsboro, NJ 08536

Block 1902 Lot 29 Xu, Ke & Yan, Wei

9 Blossom Hill Drive

Plainsboro, NJ 08536

Block 1902 Lot 30 Phrad, Chetkar & Veda

7 Blossom Hill Drive

Plainsboro, NJ 08536

Block 1902 Lot 31 Yenimalla, L N S Kathagundia, S P

Plainsboro, NJ 08536

Block 1902 Lot 32 Amin, Prakash & Smita

11 Blossom Hill Drive

Plainsboro, NJ 08536

Block 1902 Lot 33 Ling, Krishna & Smita

13 Blossom Hill Drive

Plainsboro, NJ 08536

Block 1902 Lot 34 Huang, Ann Y-Trustee

15 Blossom Hill Drive

Plainsboro, NJ 08536

Block 1902 Lot 35 Crossing at Groves Mill Homeowners

7 Carmo Court

Plainsboro, NJ 08536

Block 1902 Lot 36 King, Mark Lincoln & Jennifer A

17 Blossom Hill Drive

Plainsboro, NJ 08536

Block 1902 Lot 37 Natarajan, Nagesan & Jayasree

19 Blossom Hill Drive

Plainsboro, NJ 08536

Block 1902 Lot 38 Anand, Amy & Rana

21 Blossom Hill Dr

Plainsboro, NJ 08536

Block 1902 Lot 39 Arumugham, Rajumar S & Sina

22 Blossom Hill Dr

Plainsboro, NJ 08536

Block 2001 Lot 2 Township of Plainsboro

641 Plainsboro Road

Plainsboro, NJ 08536

Block 2001 Lot 30 Walker Gordon Laboratory Company

170 Oak 420

Plainsboro, NJ 08536

N/Dept. of Transportation

1038 Parkway Avenue

CN 600

Trenton, NJ 08625

PSEG

Manager - Corporate Properties

60 Park Plaza, 10th

Newark, NJ 07102

Comcast Cable Vision

60 Lake Avenue

East Windsor, NJ 08820

United Water Princeton Meadows subsidiary of United Water

MS-Atlantic

111 Howard Boulevard, Suite 203

Mount Arlington, NJ 07855-1315

Stony Brook Regional Sewerage Authority

200 Waver Road

Princeton, NJ 08540

Right-Way Dept. Sun Pipe Line Co.

Ten Penn Center 28th Floor, 1801 Market Street

Philadelphia, PA 19103-1699

Director of Planning for Middlesex County

Middlesex County Administration

75 Bayard Street, 5th Floor

New Brunswick, NJ 08901

N/American Water

1541 North Avenue

Ranfield, NJ 07061-0001

Comcast Cable Communications, Inc.

Andy Cortes

Area Construction Supervisor - Monmouth Cluster

751 Brick Blvd. Brick, NJ 08723

GENERAL CONSTRUCTION NOTES:


- All construction materials and methods for roadway, paving, site work and drainage construction shall be in accordance with NJDOT Specifications for Road and Bridge Construction, Latest Revision, except as modified herein and in the specifications.
- All contractors are required to notify engineer immediately (and prior to construction) of any plan specification discrepancies, layout/elevation discrepancies, conflicts, apparent errors, omissions or of any other information contained herein which the contractor feels is unclear as to meaning. Engineer will provide clarification and, if necessary, corrections as required by the contractor for performance of contractor work.
- The Plainsboro Township Engineer and Freehold Soil Conservation District shall be notified in writing 72 hours before any land disturbance.
- Prior to construction the contractor shall submit information and plans relating to phasing of construction, contractor storage of materials, contractor parking, contractors trailers and construction support to the township engineer for approval.
- The contractor shall submit a "Staging Plan" to the township community development director, for review and approval, prior to construction for the movement of any construction materials or demolition debris on roadways leading from the site to the township borders and vice versa.
- All structures, signage, structural details and foundations, and building retaining walls are subject to review and approval by the township Construction Code Official.
- As-Built grading and utilities shall be provided at the time of the request for certificate of occupancy.
- Prior to construction, the contractor shall submit a plan with all construction signage (e.g. Entrance & Project Signs) and details including color, number of signs, size of signs and messages to the Township Engineer for approval.
- Project signage materials, size and type are subject to the review and approval of the Township Planning Consultant.
- Proposed emergency access to and around the proposed building, as well as all fire lane requirements, signage and markings, fire hydrant locations and connections are subject to Fire Subcode Official and/or Marshall approval. The proposed building will employ an internal sprinkler system. The design and adequacy of the proposed sprinkler system shall be submitted for review and approval of the Township Fire Code Official.
- All imported fill materials shall be tested for the US EPA Target Analyte List/Target Compound List (TAL/TCL-10) prior to delivery to the project. Testing intervals shall be one (1) test per each source of material from undisturbed natural ground. Testing intervals for all other sources to be determined upon the volume of fill to be imported.
- As an as-built plan and certification shall be provided for the storm infiltration system design specifications and that the system will function as originally designed prior to bond release.
- The contractor shall submit to the township for review and approval prior to site disturbance a detailed sequence of construction and contractor's staging plan to separate and manage construction traffic and private vehicle traffic. This will further establish the contractor's work and staging for each phase of construction including items such as walkways, pedestrian crosswalks, demolition, installation of structures, underground utilities and drainage, and off-site improvements, if any.
- All pavement striping and markings shall be thermoplastic.
- All traffic signage shall be retroreflective and shall have concrete foundations.
- As-built grading and utilities shall be provided at the time of the request for certificate of occupancy. The first as-built plan shall be provided to the township planning staff as both a hard copy (paper or mylar) and as a digital electronic document. The digital data used for such documents shall be in vector format and contain coordinate values for at least (3) identifiable boundary corners (preferably in the 1983 New Jersey State Plan Coordinate System).
- Signage shall be provided consistent with Princeton Forestry Center Design Requirements signage materials, size and type are subject to the review and approval of the township. All traffic signs shall be in accordance with M.U.T.C.D. and design details as identified on detail sheet.
- The locations of all fire lanes are subject to review by the Township Fire Official.

Solar General Notes:

- Solar panel parking canopy spacing shall be Min. 20' and Max. 32' between structures.
- All existing curb that is damaged/disturbed shall be replaced to the nearest sound joint as required.
- All parking space striping within the construction areas and under the solar canopy's shall be re-striped. All remaining existing striping outside of the construction area shall be re-striped by owner if needed.
- All trees and plants not being removed as part of the proposed improvements shall be protected to the best extent possible. Any trees that are removed or damaged as a result of the proposed project shall be replaced. Any landscaping other than trees shall be replaced with like landscaping materials, subject to the review and approval of the Planning Board Engineer's Office.
- All existing pole mounted lighting within the limits of the solar canopy system shall be removed.
- Solar canopy columns were designed to be located either in a parking island or in between two rows of parking. No parking stalls are expected to be lost due to the proposed improvements.

PHOTOVOLTAIC SYSTEM DETAILS

SYSTEM SIZE (DC):	1,328.00 Kw
SYSTEM SIZE (AC):	1,000.00 Kw
DC/AC RATIO:	1.33
MODULE MODEL:	JA SOLAR, JAM72D30 545/MB 545W
MODULE RATING (STC):	540 W
TOTAL MODULE QTY:	2,460
CARPOT #1:	492 MODULES
CARPOT #2:	492 MODULES
CARPOT #3:	492 MODULES
CARPOT #4:	492 MODULES
CARPOT #5:	492 MODULES
RACKING:	CARPOT
TILT / AZIMUTH:	10° TILT @ 195° AZIMUTH

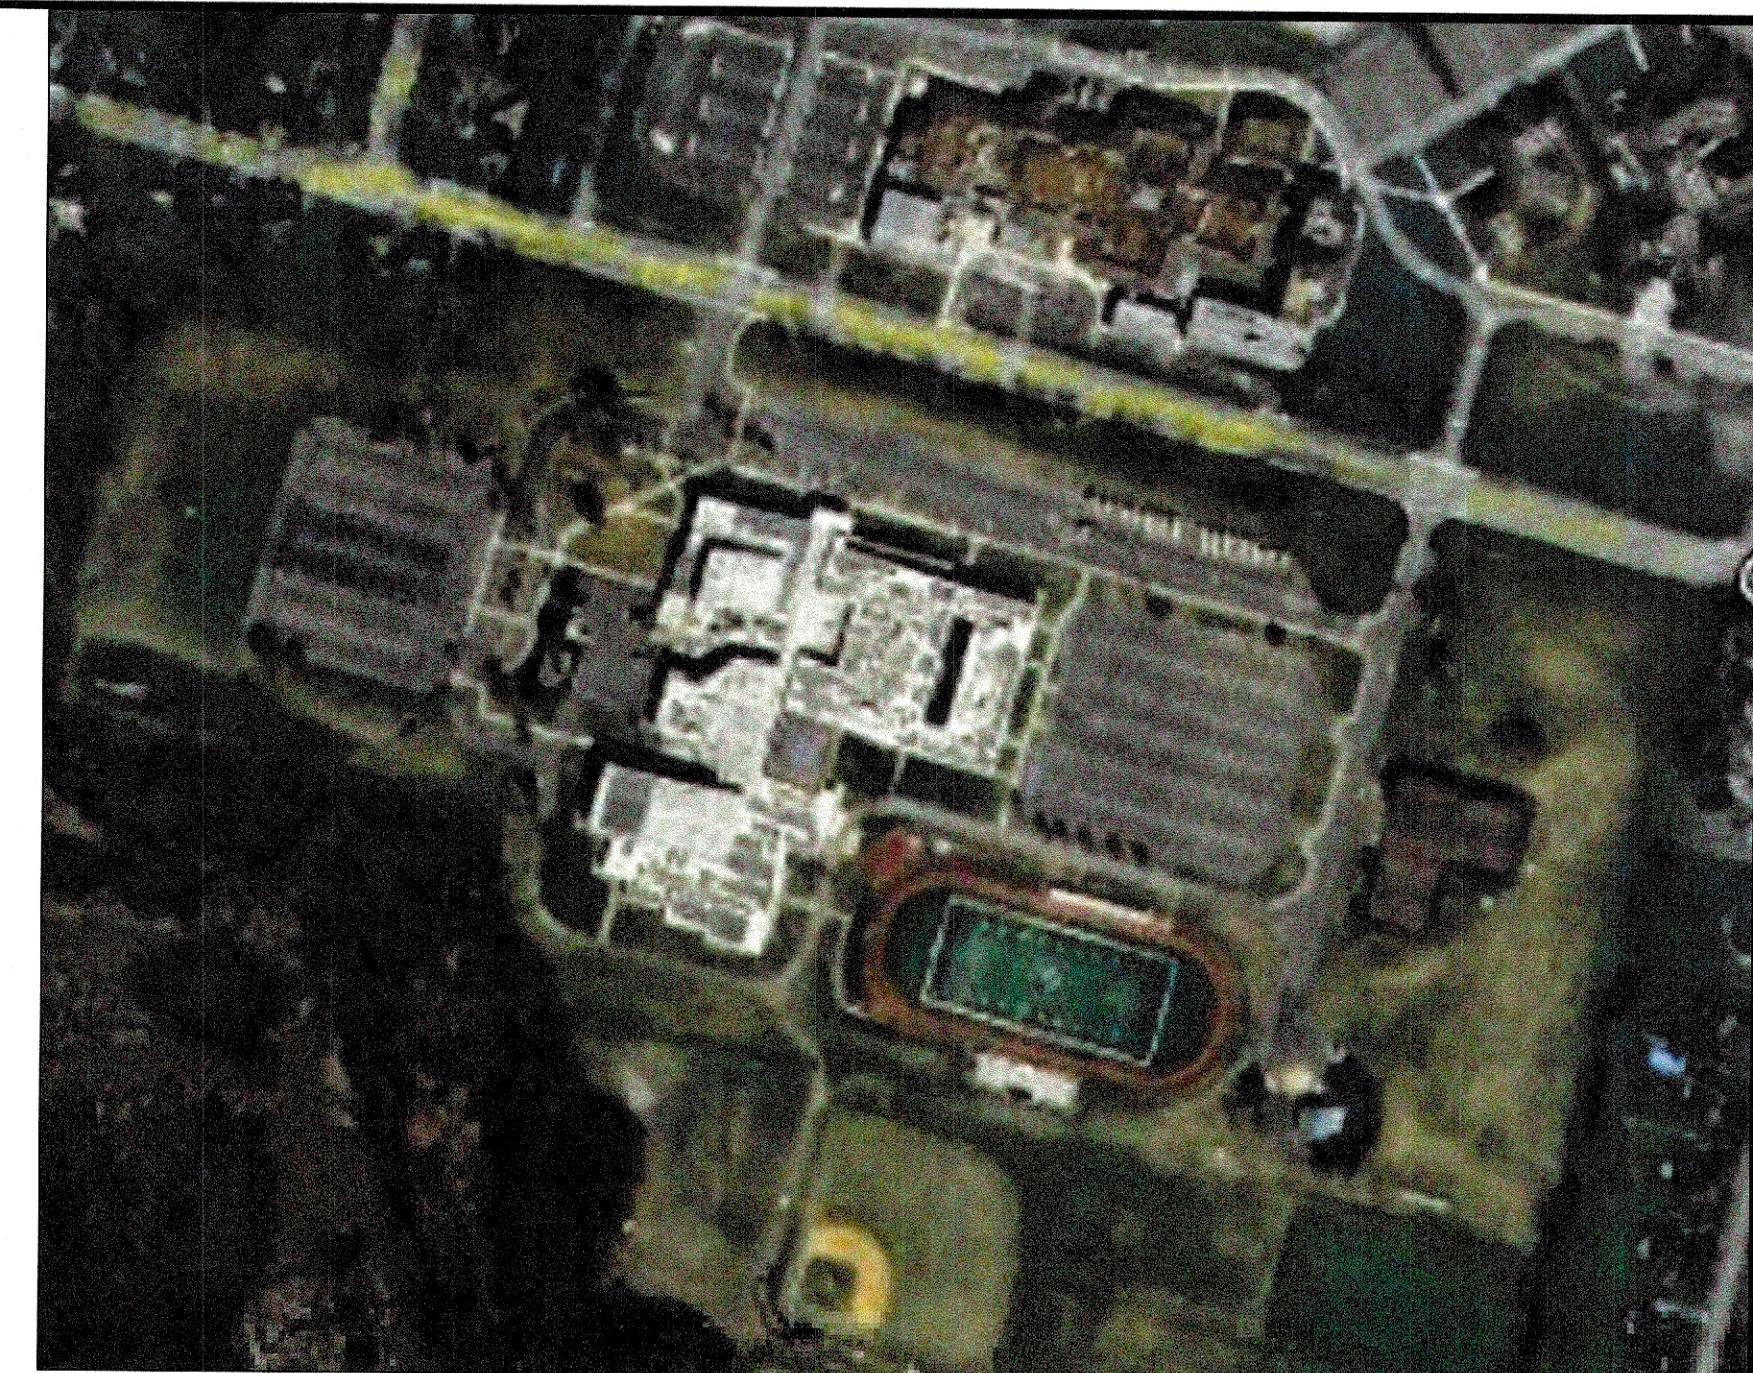AERIAL MAP
SCALE: N.T.S.

Legend

- FIRE HYDRANT
- UTILITY POLE
- SANITARY CLEAN OUT
- SANITARY MANHOLE
- STORM MANHOLE
- WATER VALVE
- GUY WIRE
- GAS VALVE
- "A" INLET
- "B" INLET
- "C" INLET
- "E" INLET
- LIGHT POLE
- SIGN
- EXISTING TREE
- SPOT ELEVATION
- CHAIN LINK FENCE
- OVERHEAD WIRES
- STORM PIPE
- SANITARY PIPE
- WATER PIPE
- ELECTRIC LINE
- GAS LINE
- EXISTING CONTOUR
- SOLAR ARRAY COLUMN

DATE	REVISION	SA	JMF
12/08/25	REV SHEET AND TITLE INFORMATION	SA	JMF
10/28/25	REV PER TWP COMMENTS	SA	JMF
DATE	REVISION	DRAWN	CHECKED
		RELEASED	

SITE PLAN-HIGH SCHOOL NORTH

SITE PLAN
MILLSTONE RIVER ELEMENTARY SCHOOL 75 GROVES MILL ROAD (BLOCK 2001 - LOT 1)
COMMUNITY MIDDLE SCHOOL 95 GROVES MILL ROAD (BLOCK 1901 - LOT 3)
HIGH SCHOOL NORTH 90 GROVES MILL ROAD (BLOCK 1902 - LOT 23)
SITUATED IN
PLAINSBO RO TOWNSHIP, MIDDLESEX COUNTY, NEW JERSEY

CIVIL ENGINEERS
LAND SURVEYORS
PLANNERS
LANDSCAPE ARCHITECTS
RESERVE SPECIALISTS
ARCHITECTS


FWH
ASSOCIATES, P.A.



FWHASSOCIATES.COM
1856 Rt. 9, Toms River, NJ 08755 T: 732.797.3100 F: 732.797.3223

Christopher P. Rosati
Christopher P. Rosati
PROFESSIONAL ENGINEER
N.J. LIC. NO. 41981

DRAWN BY: SA
DESIGNED BY: JMF
CHECKED BY: JMF
RELEASED BY: CPR
SHEET NO. 7

DATE: 10/28/25
SCALE: 1"=40'
DRAWER NO.:
PROJECT NO.: 5696.0004
SHEET NO. 19

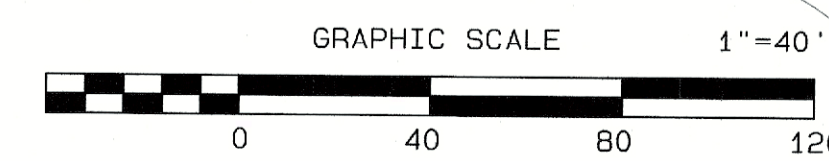

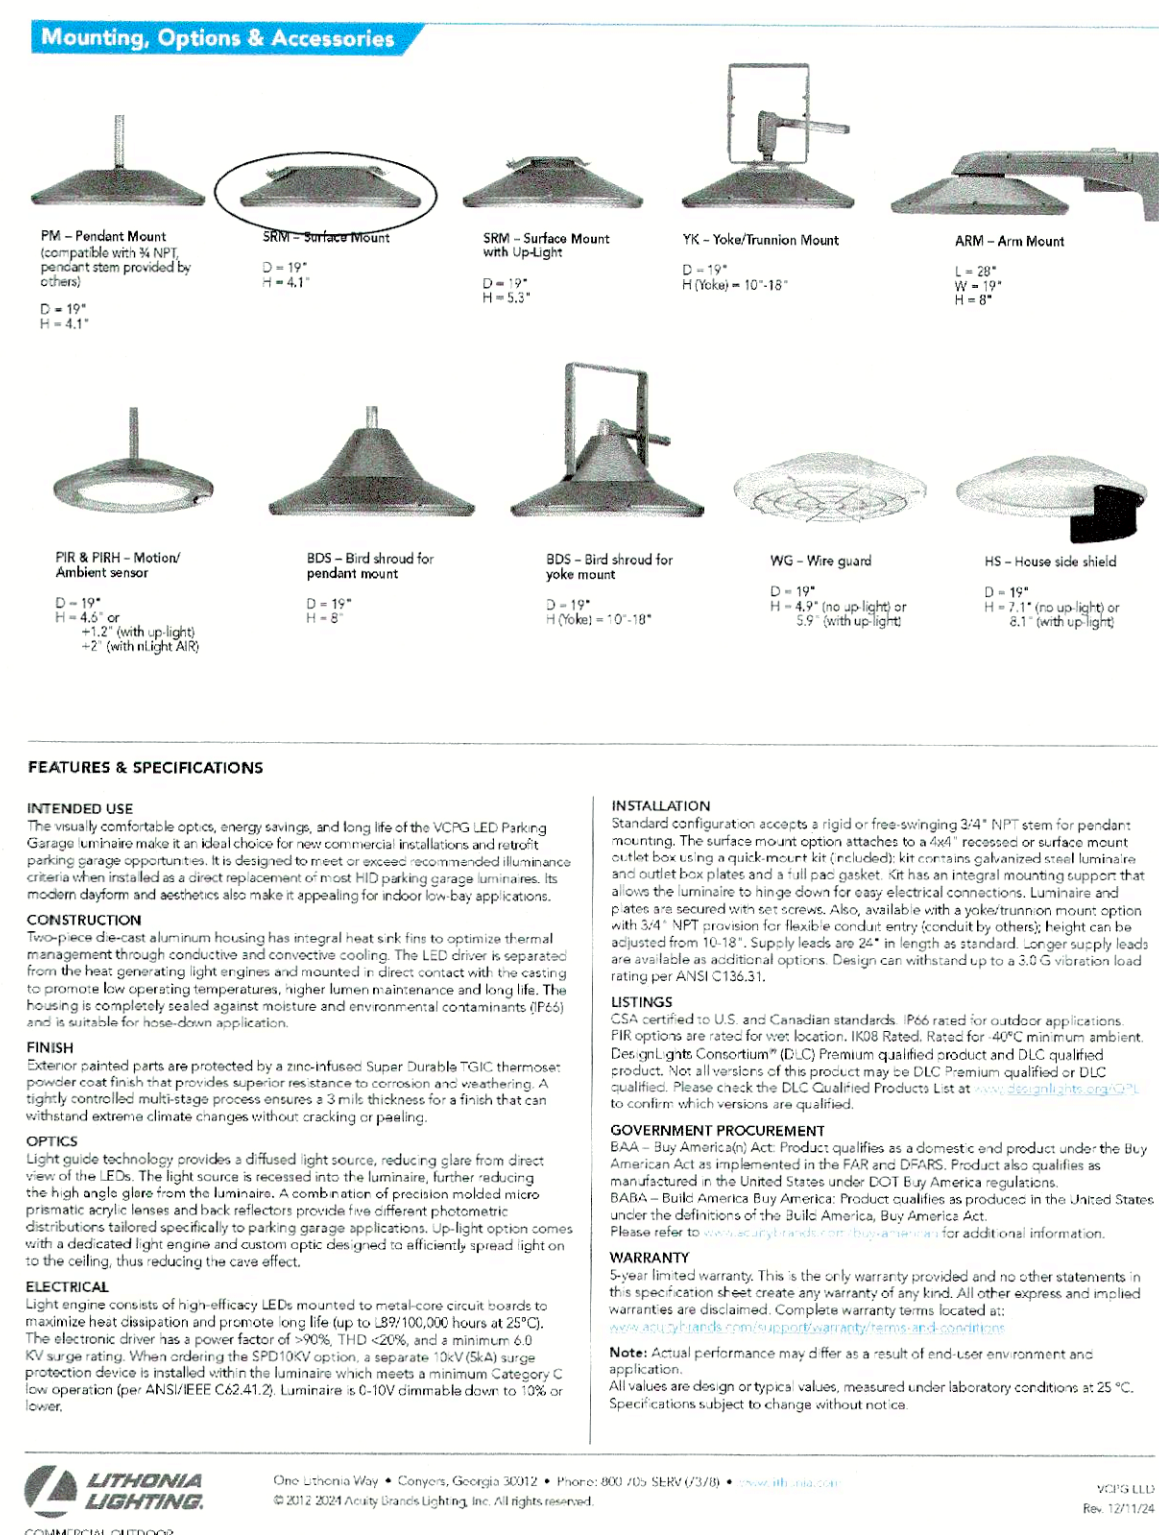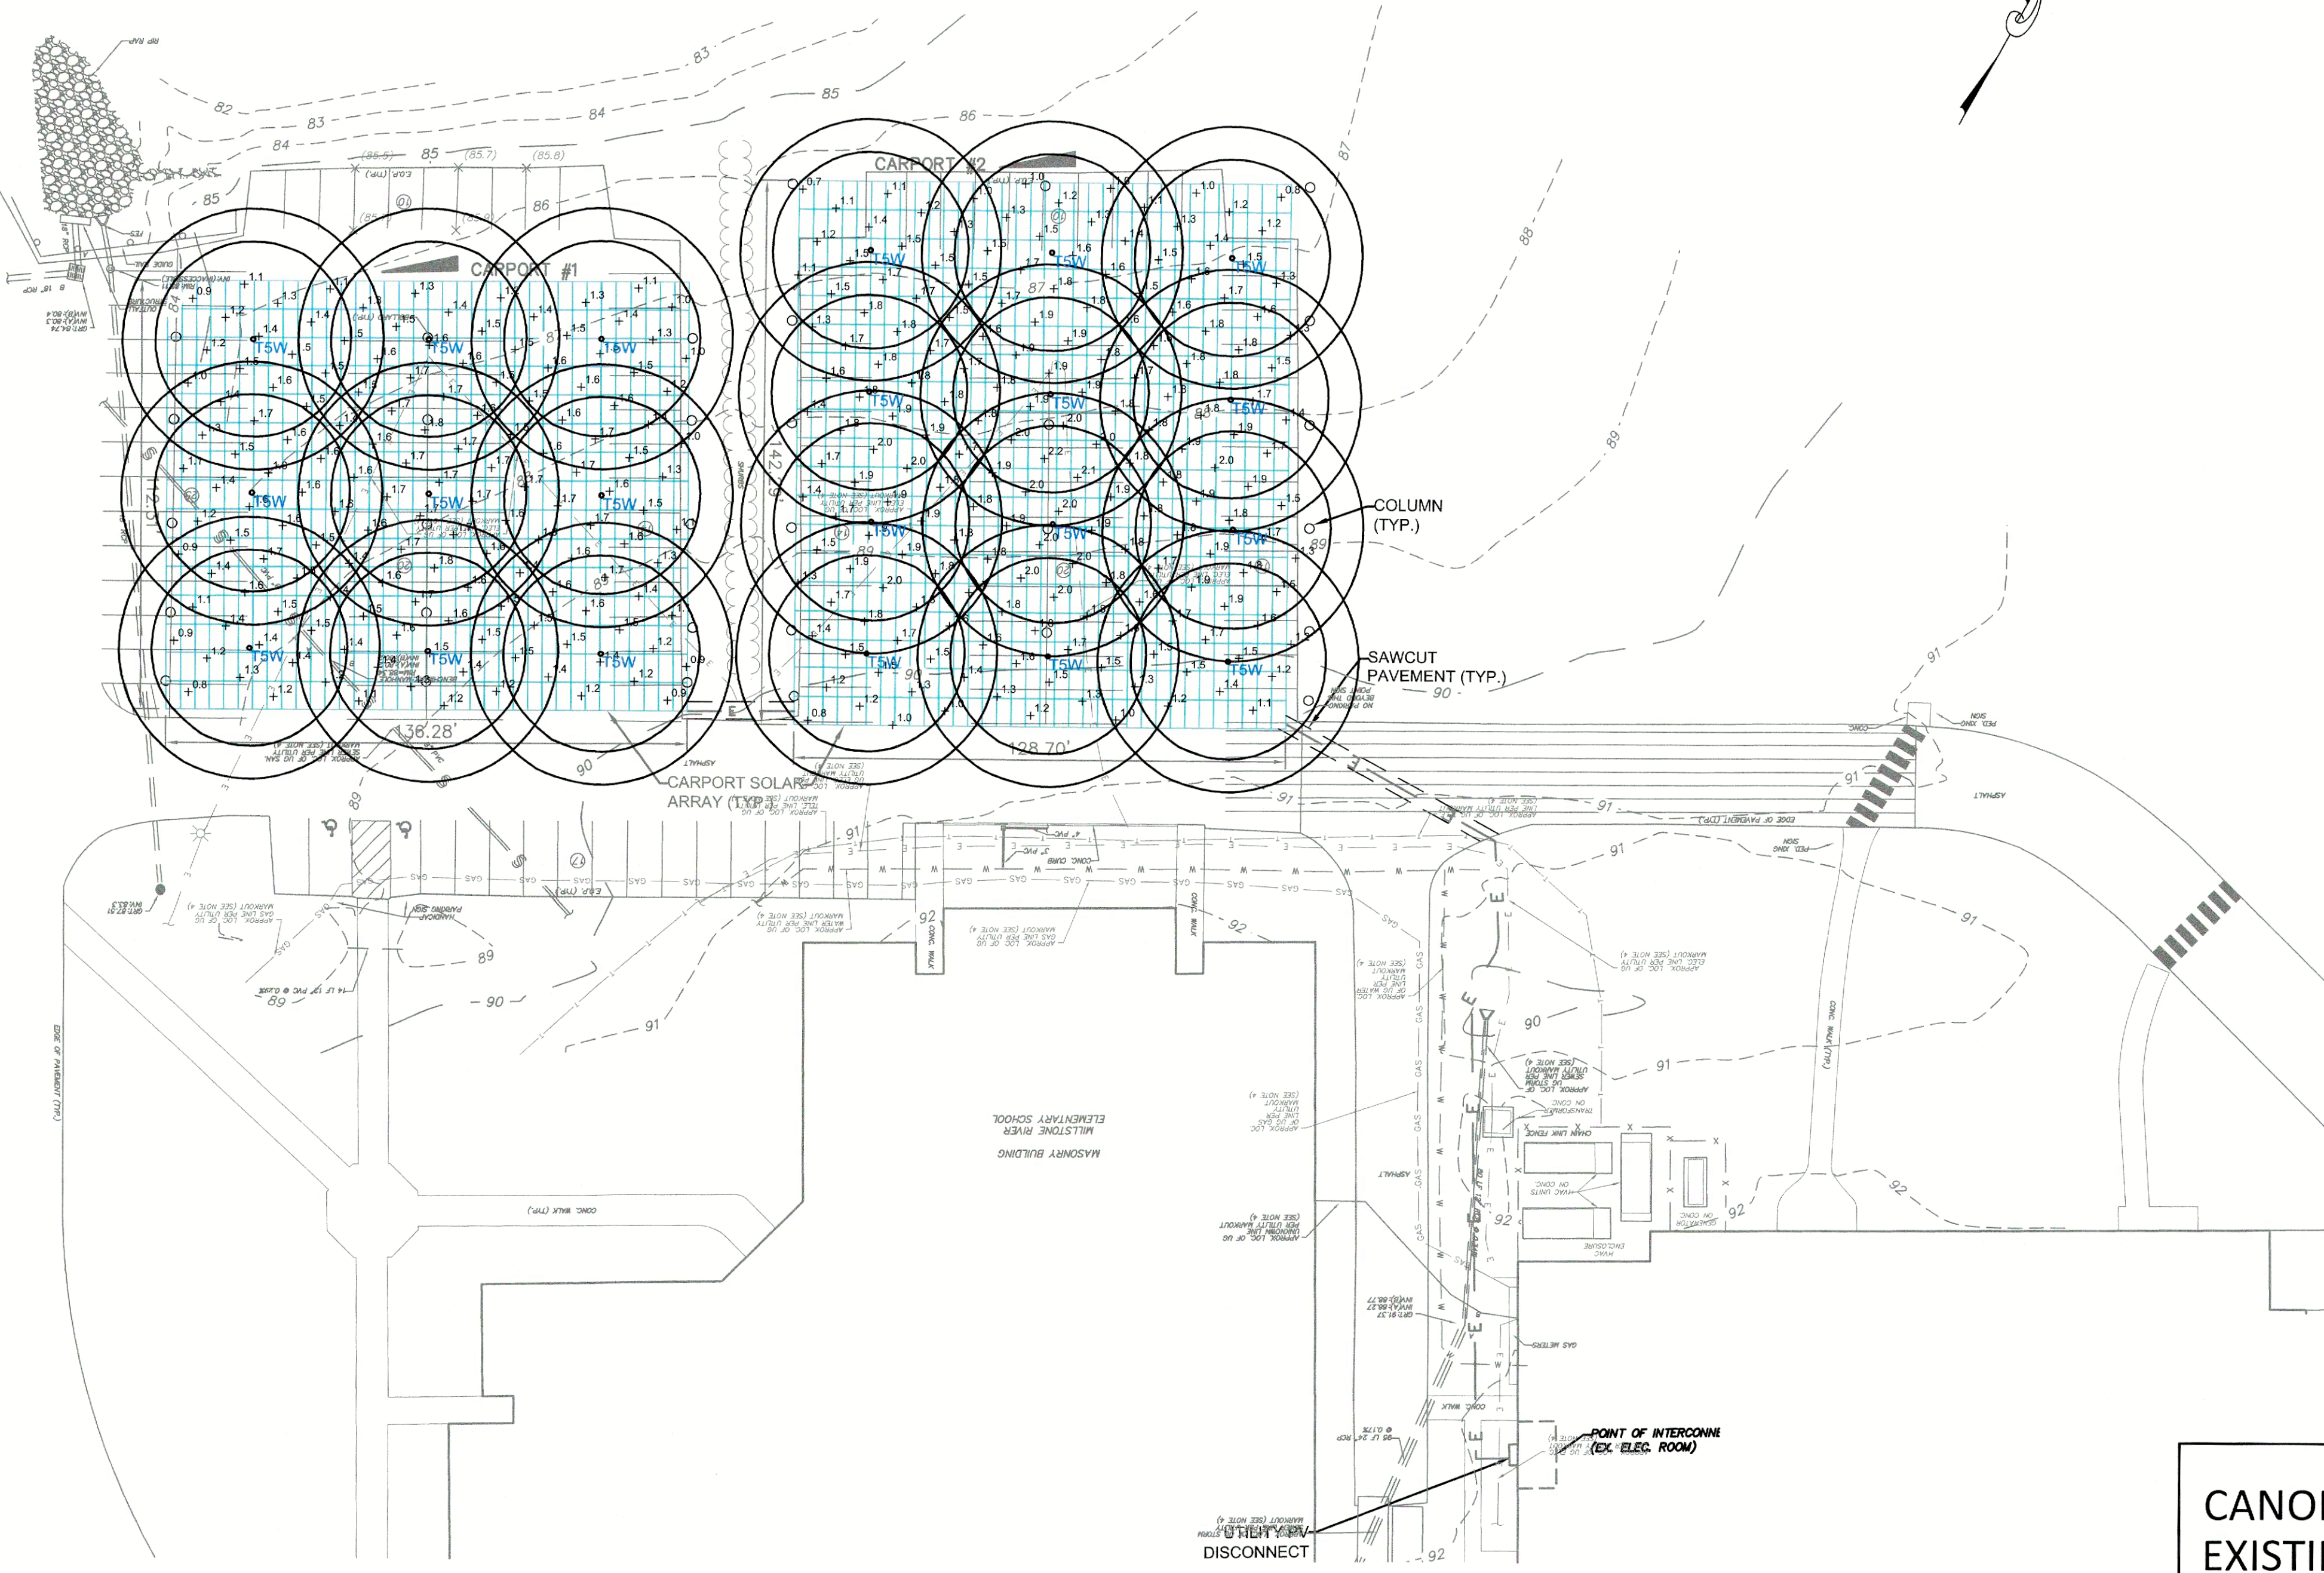

Point to Point Calculation						
Description	Symbol	Avg	Max	Min	Max/Min	Avg/Min
Carpot #1 calc zone	+	1.4 fc	1.8 fc	0.8 fc	2.3:1	1.8:1
Carpot #2 calc zone	+	1.6 fc	2.2 fc	0.9 fc	3.1:1	2.3:1

Lighting Schedule									
Symbol	Label	QTY	Mounting Height	Catalog Number	Description	Number Lamps	Lumens per Lamp	LLF	Wattage
	T5W	21	varies	VCPG LED P1 35K T5W MVOLT	VCPG LED WITH P1 - PERFORMANCE PACKAGE, 3500K, T5W OPTIC TYPE	1	3681	0.9	26.57

1. Installation of light fixtures shall be per manufacturer's recommendations.
2. Lights shall be ceiling mounted.
3. Fixtures shall be controlled by dusk to dawn photocell at control box to control the daily operation of the canopy lighting
4. Individual light fixture contours = 1.0 fc, 0.5 fc

CANOPY LIGHTS TO CORRESPOND WITH
EXISTING SITE LIGHT SCHEDULE

1. ALL DISTURBED AREAS SHALL BE SEEDED OR SODDED. SEED MIXTURES SPECIFIED, AND GRASS TYPES SHALL MEET TOWNSHIP REQUIREMENTS PRIOR TO INSTALLATION.
2. LIGHTING CONTRACTOR SHALL VERIFY ALL UTILITIES (PROPOSED AND EXISTING) PRIOR TO INSTALLATION. IF DISCREPANCIES OCCUR, THE ENGINEER'S OFFICE SHALL BE NOTIFIED IMMEDIATELY.
3. SUBSTITUTION AND FINAL LOCATION OF ALL LIGHTING IS SUBJECT TO TOWNSHIP'S APPROVAL.
4. IF DISCREPANCIES OCCUR IN THE SCHEDULE QUANTITIES, THE PLAN SHALL SUPERSEDE.
5. SEE THIS SHEET FOR LIGHTING SCHEDULE, CALCULATIONS, NOTES, AND DETAILS.



12/08/25	REV SHEET AND TITLE INFORMATION	SA	JMF	
10/28/25	REV PER TWP COMMENTS	SA	JMF	
DATE	REVISION	DRAWN	CHECKED	RELEASED

SITE PLAN
MILLSTONE RIVER ELEMENTARY SCHOOL 75 GROVERS MILL ROAD (BLOCK 2001 - LOT 1)
COMMUNITY MIDDLE SCHOOL 95 GROVERS MILL ROAD (BLOCK 1901 - LOT 3)
HIGH SCHOOL NORTH 90 GROVERS MILL ROAD (BLOCK 1902 - LOT 23)

SITUATED IN
PLAINSBORO TOWNSHIP, MIDDLESEX COUNTY, NEW JERSEY



**CIVIL ENGINEERS
LAND SURVEYORS
PLANNERS
LANDSCAPE ARCHITECTS
RESERVE SPECIALISTS
ARCHITECTS**

FWHASSOCIATES.COM

1856 Rt. 9, Toms River, NJ 08755 T: 732.797.3100 F: 732.797.3223

Leroy G. Webb Jr. 	
Licensed Landscape Architect N.J. Lic. No. AS00149 Professional Planner N.J. Lic. No. 4006	

DESIGNED BY SA	DATE 10/28/25
CHECKED BY JMF	SCALE 1" = 30'
CHECKED BY JMF	DRAWN NO.
RELEASED BY LGW	PROJECT NO. 5696.0004


SHEET NO.	OF	
8		19

DRAWN BY SA	DATE 10/28/25
DESIGNED BY JMF	SCALE 1" = 30'
CHECKED BY JMF	DRAWER NO.
RELEASED BY LGW	PROJECT NO. 5696.0004
SHEET NO. OF	
8	19



Options	Finish subject	Packaging
---------	----------------	-----------


 One Lithonia Way • Canyon, Georgia 30212 • Phone: 800 405 5147 (7176) • www.lithonia.com
 © 2012/2014 All rights reserved. All prices are listed.

 

CONSTRUCTION
Two-piece die-cast aluminum housing has integral heat sink fins to continue thermal

 One Lithonia Way • Conley, Georgia 30082 • Phone: 800-725-5ERN (7378) • www.lithonia.com
© 2012 Acuity Brands Lighting, Inc. All rights reserved.

INDIVIDUAL LIGHT FIXTURE CONTOURS = 1.0 FC, 0.5 FC, 0.2 FC.

Lighting Schedule									
Symbol	Label	QTY	Mounting Height	Catalog Number	Description	Number Lamps	Lumens per Lamp	LLF	Wattage
	T5W	20	15'	VCPG LED P3 35K T5W MVOLT	VCPG LED WITH P3 - PERFORMANCE PACKAGE, 3500K, T5W OPTIC TYPE	1	5970	0.9	43.37

1. Installation of light fixtures shall be per manufacturer's recommendations.
2. Lights shall be ceiling mounted.
3. Fixtures shall be controlled by dusk to dawn photocell at control box to control the daily operation of the canopy lighting.
4. Individual light fixture contours = 1.0 fc, 0.5 fc

GENERAL NOTES

1. ALL DISTURBED AREAS SHALL BE SEEDED OR SODDED. SEED MIXTURES, SPECIFICATIONS, AND APPLICATIONS SHALL MEET TOWNSHIP REQUIREMENTS PRIOR TO INSTALLATION.
2. LIGHTING CONTRACTOR SHALL VERIFY ALL UTILITIES (PROPOSED AND EXISTING) PRIOR TO INSTALLATION. IF DISCREPANCIES OCCUR, THE ENGINEER'S OFFICE SHALL BE NOTIFIED IMMEDIATELY.
3. SUBSTITUTION AND FINAL LOCATION OF ALL LIGHTING IS SUBJECT TO TOWNSHIP'S APPROVAL.
4. IF DISCREPANCIES OCCUR IN THE SCHEDULE QUANTITIES, THE PLAN SHALL SUPERSEDE.
5. SEE THIS SHEET FOR LIGHTING SCHEDULE, CALCULATIONS, NOTES, AND DETAILS.



LIGHTING PLAN & DETAILS-COMMUNITY MIDDLE SCHOOL

SITE PLAN
MILLSTONE RIVER ELEMENTARY SCHOOL 75 GROVERS MILL ROAD (BLOCK 2001 - LOT 1)
COMMUNITY MIDDLE SCHOOL 95 GROVERS MILL ROAD (BLOCK 1901 - LOT 3)
HIGH SCHOOL NORTH 90 GROVERS MILL ROAD (BLOCK 1902 - LOT 23)
SITUATED IN
PLAINSBORO TOWNSHIP, MIDDLESEX COUNTY, NEW JERSEY




CIVIL ENGINEERS
LAND SURVEYORS
PLANNERS
LANDSCAPE ARCHITECTS
RESERVE SPECIALISTS
ARCHITECTS

FWHASSOCIATES.COM

1856 Rt. 9, Toms River, NJ 08755 T: 732.797.3100 F: 732.797.3223

Leroy G. Webb Jr.		DRAWN BY SA	DATE 10/28/25
		DESIGNED BY JMF	SCALE 1" = 30'
Licensed Landscape Architect N.J. Lic. No. AS00149		CHECKED BY JMF	DRAWER NO.
Professional Planner N.J. Lic. No. 4006		RELEASED BY LWG	PROJECT NO. 2026.0004
		SHEET NO. 1 of 1	

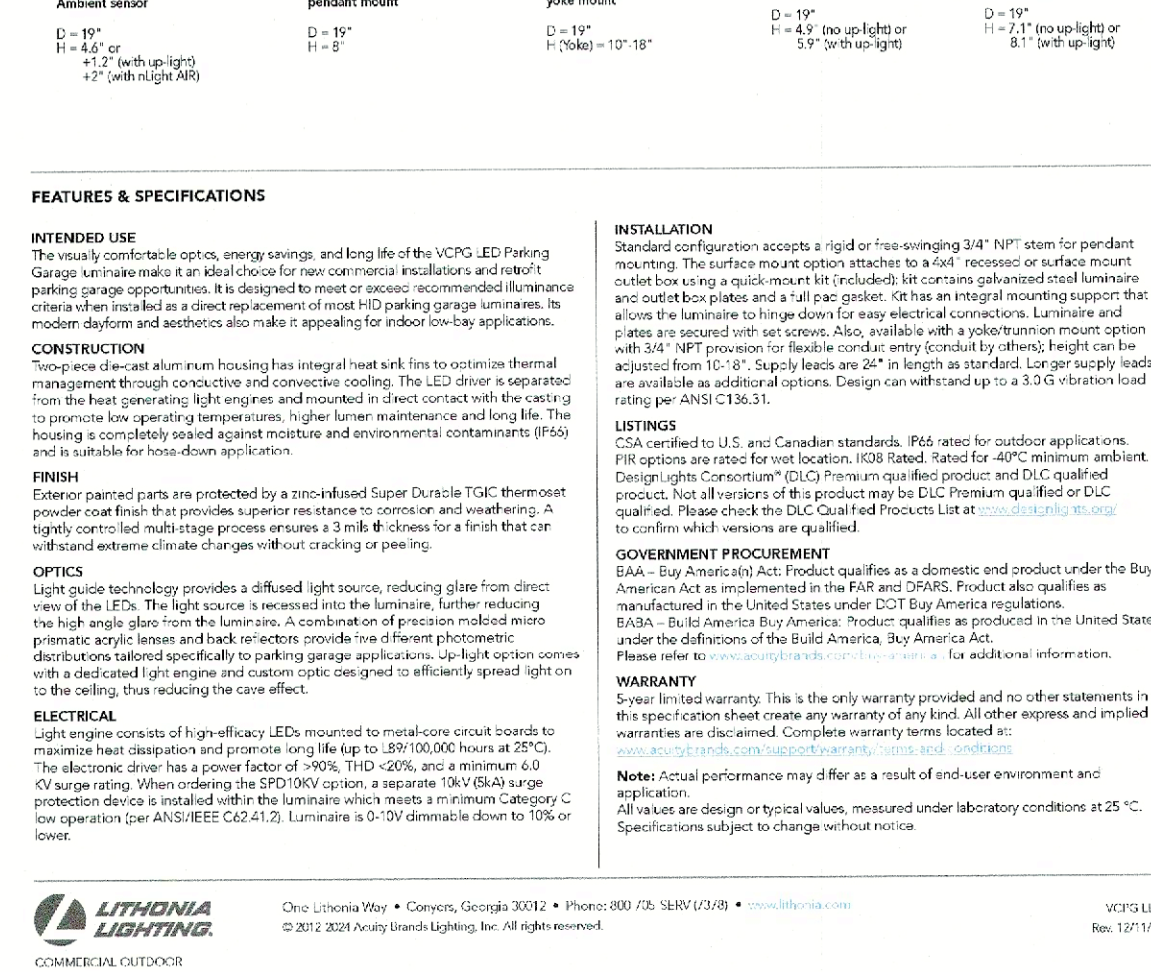


DRAWN BY CSM		DATE 07/08/25	
DESIGNED BY JMF		SCALE 1"=40'	
CHECKED BY JMF		DRAWER NO.	
RELEASED BY CFR		PROJECT NO. 5696.0004	
SHEET NO.		OF	
10		19	

Leroy G. Webb Jr.

Licensed Landscape Architect
N.J. Lic. No. AS00149
Professional Planner N.J. Lic. No. 400

STAGING NOTES:


1. Construction areas will be broken into multiple phased sections, each approximately one-third of the total lot.
2. Only the active construction phase will be barricaded at any given time to maintain partial lot availability and emergency access.
3. All concrete work and drilling will occur during first phase of construction.
4. Safety fencing (orange or chainlink) with "Construction Zone - Authorized Personnel Only" shall be provided around work areas.
5. Emergency access lanes must be maintained at all times during construction.
6. Delivery vehicles will use the designated delivery route as indicated on the Site Plans. All deliveries requested to non - peak school hours (7:00 - 7:45 AM or after 2:45 PM)
7. Staging area / material laydown areas to be secured with temporary chain link fence with appropriate "keep-out" signage.
8. One ADA-compliant portable restroom will be provided onsite within the designated staging area.
9. There will be no idling or staging of trucks in an active school drop-off zone.
10. Construction management will have daily communication with school facility manager regarding traffic impacts or changes to access during construction.

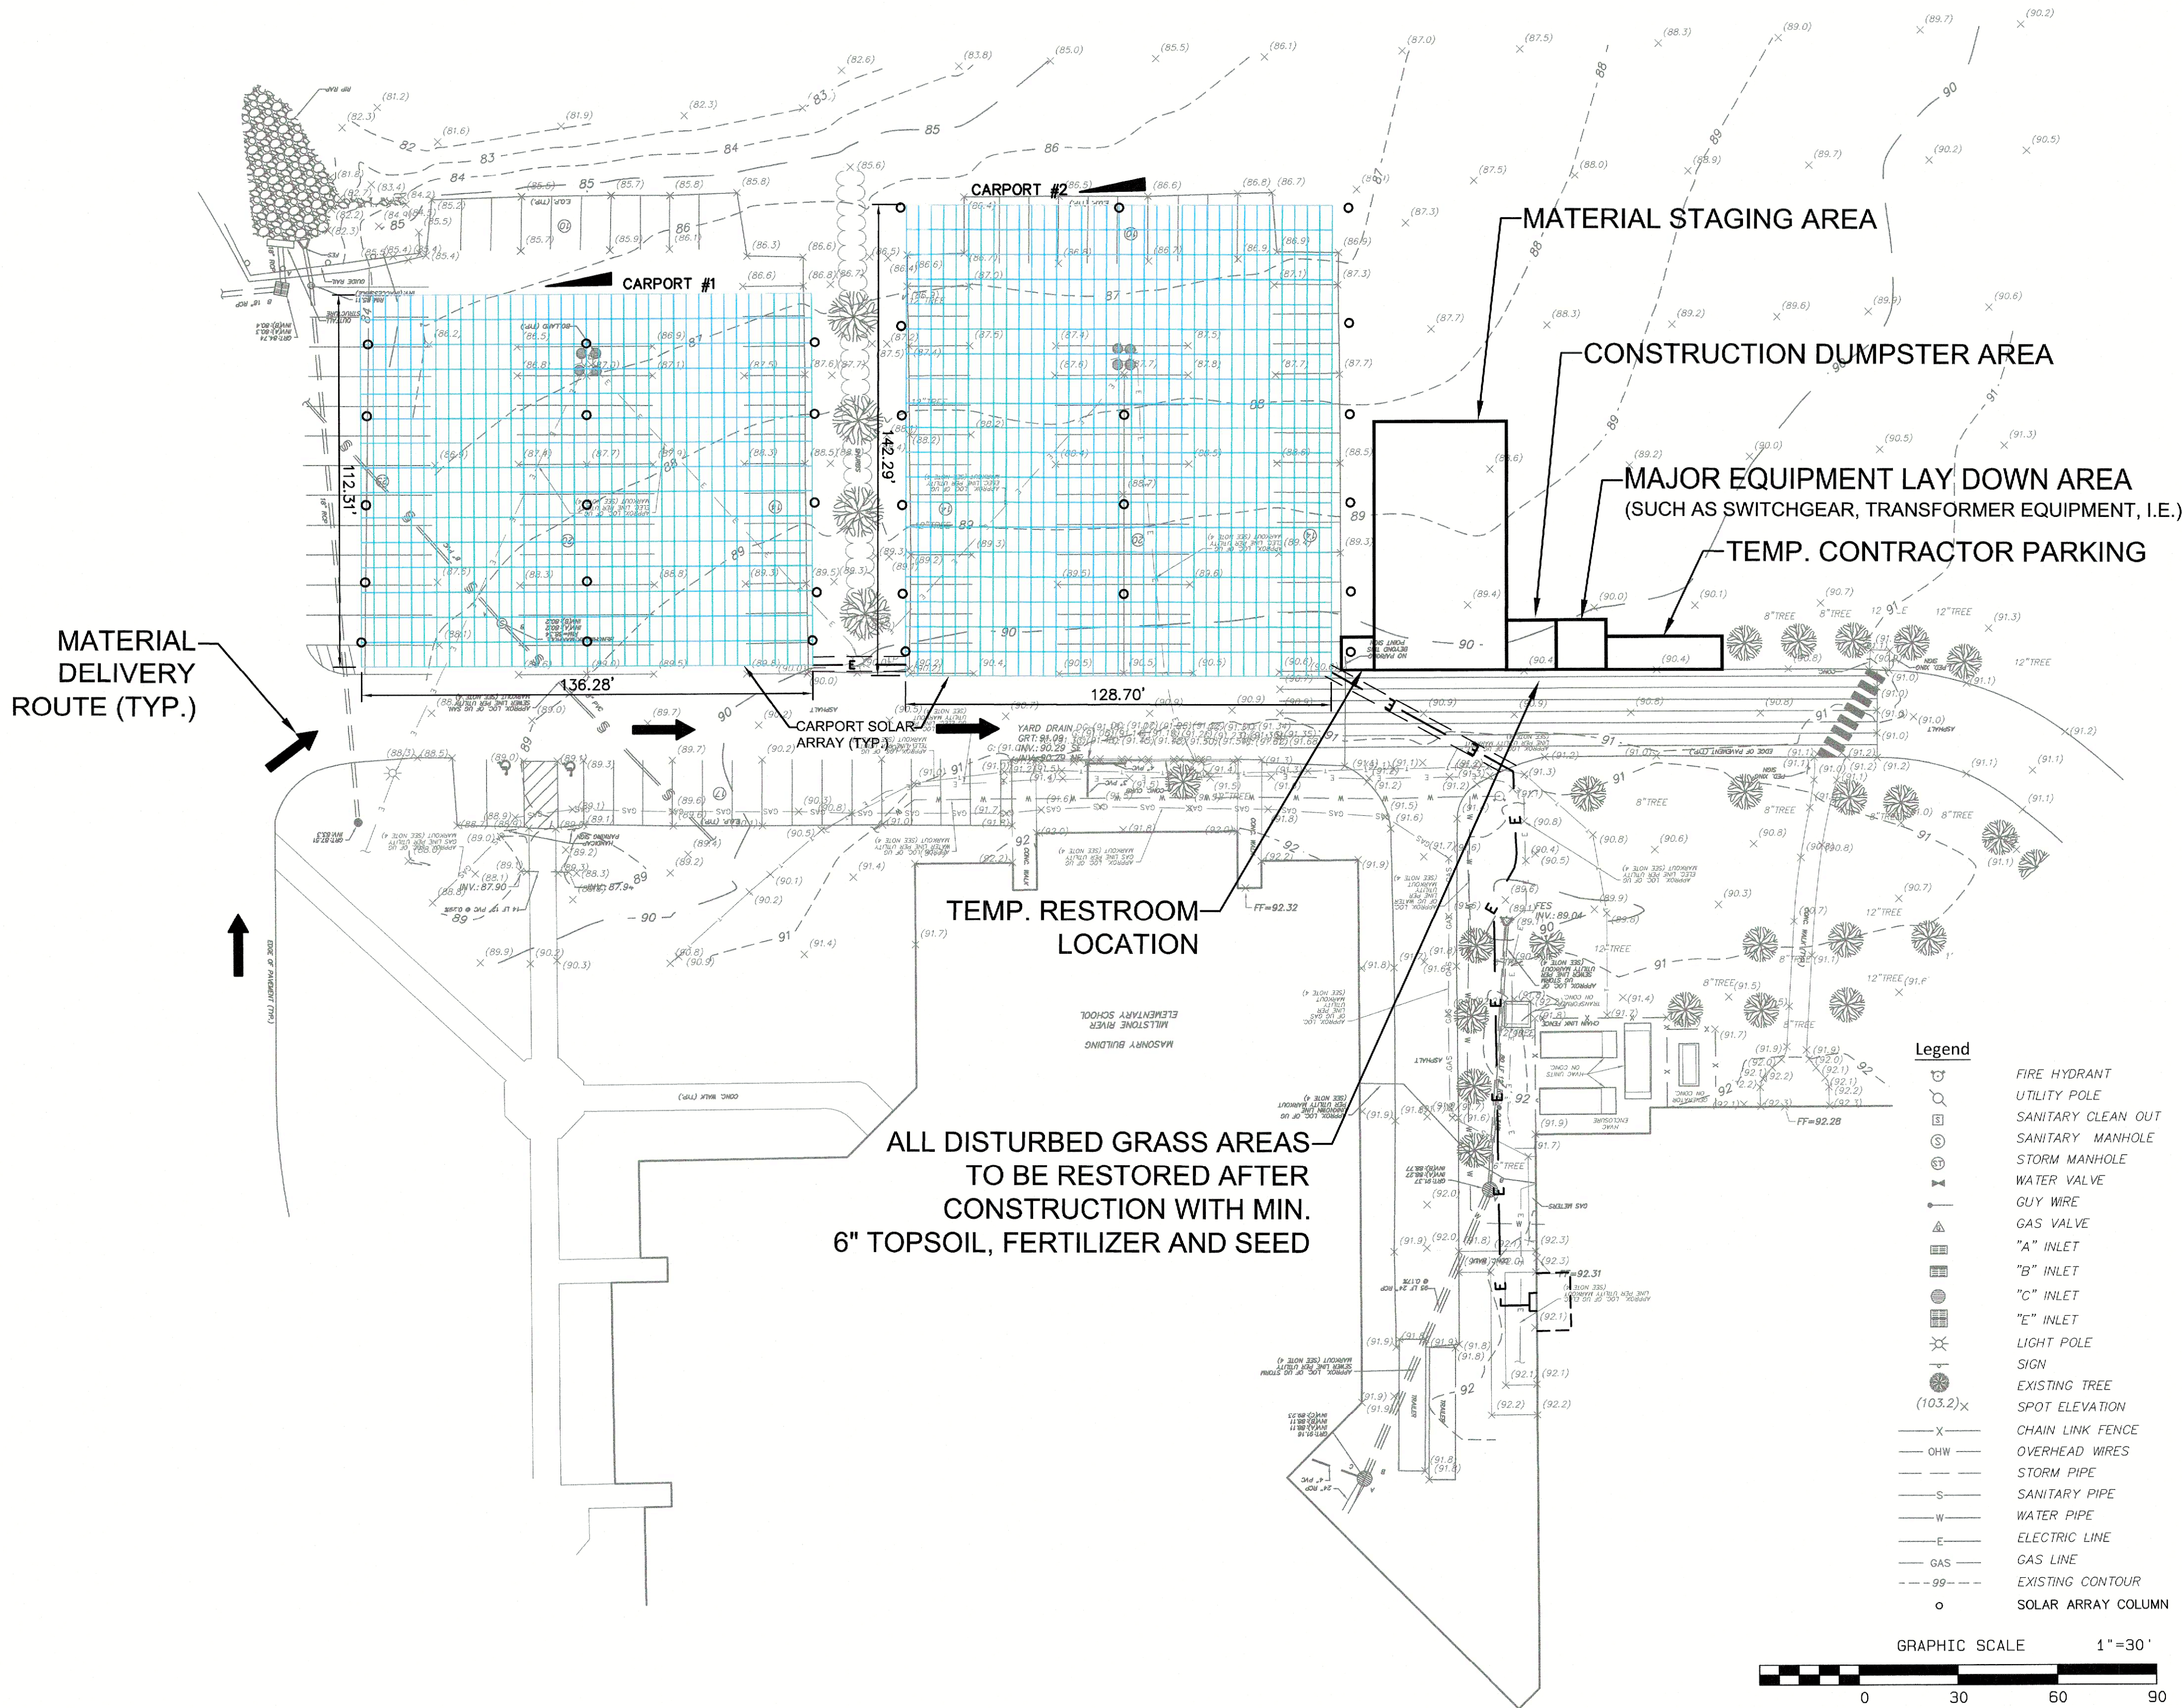

12/08/25		REV SHEET AND TITLE INFORMATION		SA	JMF
DATE	REVISION	DRAWN	CHECKED	RELEASED	
STAGING PLAN-MILLSTONE RIVER ELEMENTARY SCHOOL					
SITE PLAN					
MILLSTONE RIVER ELEMENTARY SCHOOL 75 GROVERS MILL ROAD (BLOCK 2001 - LOT 1)					
COMMUNITY MIDDLE SCHOOL 95 GROVERS MILL ROAD (BLOCK 1901 - LOT 3)					
HIGH SCHOOL NORTH 90 GROVERS MILL ROAD (BLOCK 1902 - LOT 23)					
SITUATED IN PLAINSBORO TOWNSHIP, MIDDLESEX COUNTY, NEW JERSEY					
		CIVIL ENGINEERS LAND SURVEYORS PLANNERS LANDSCAPE ARCHITECTS RESERVE SPECIALISTS ARCHITECTS FWHASSOCIATES.COM 1856 Rt. 9, Toms River, NJ 08755 T: 732.797.3100 F: 732.797.3223			
Christopher P. Rosati 		DESIGNED BY JMF		DATE 10/28/25	
PROFESSIONAL ENGINEER N.J. LIC. NO. 41981		CHECKED BY JMF		SCALE 1"=30'	
		RELEASED BY CPR		DRAWER NO.	
				PRODUCT NO. 5696.0004	
				SHEET NO. OF 11 19	

STAGING NOTES:

1. Construction areas will be broken into multiple phased sections, each approximately one-third of the total lot.
2. Only the active construction phase will be barricaded at any given time to maintain partial lot availability and emergency access.
3. All concrete work and drilling will occur during first phase of construction.
4. Safety fencing (orange or chainlink) with "Construction Zone – Authorized Personnel Only" shall be provided around work areas.
5. Emergency access lanes must be maintained at all times during construction.
6. Delivery vehicles will use the designated delivery route as indicated on the Site Plans. All deliveries requested to non – peak school hours (7:00 – 7:45 AM or after 2:45 PM)
7. Staging area / material laydown areas to be secured with temporary chain link fence with appropriate "keep-out" signage.
8. One ADA-compliant portable restroom will be provided onsite within the designated staging area.
9. There will be no idling or staging of trucks in an active school drop-off zone.
10. Construction management will have daily communication with school facility manager regarding traffic impacts or changes to access during construction.

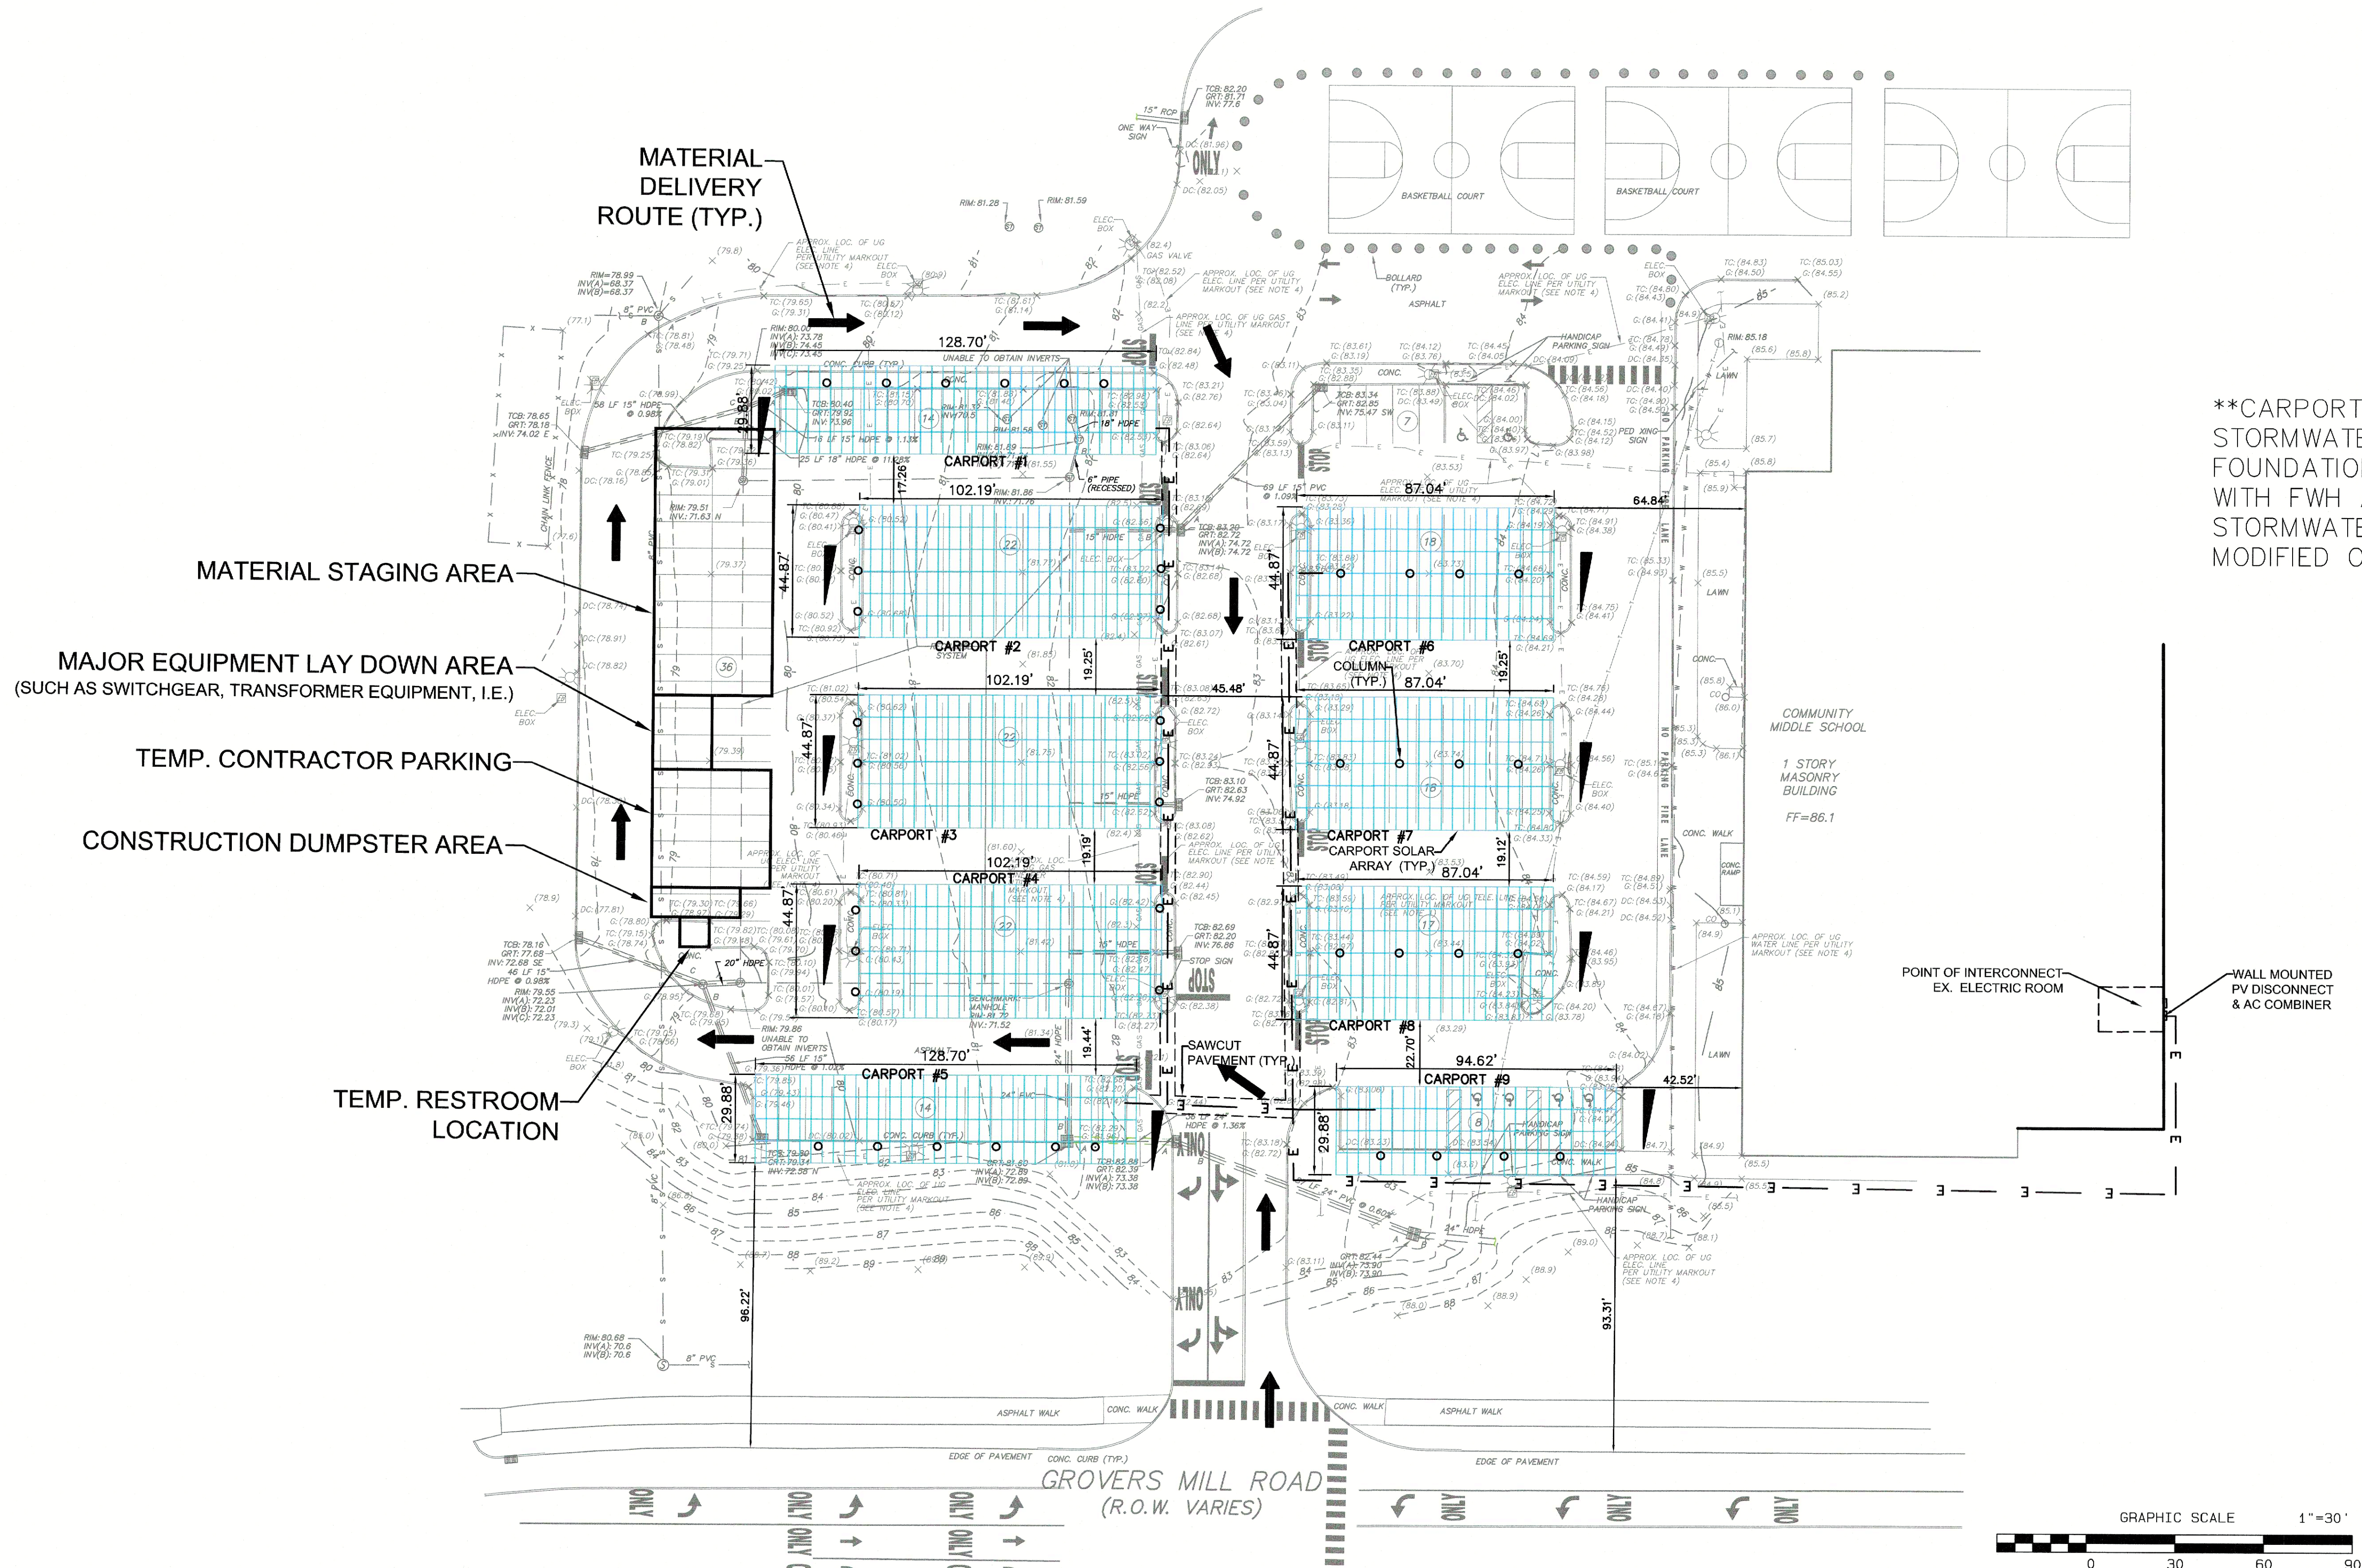

**CARPORTS #2, #3 & #4 SPAN OVER AN EXISTING STORMWATER RECHARGE SYSTEM. COLUMN FOUNDATION LOCATIONS MUST BE COORDINATED WITH FWH ASSOCIATES PRIOR TO CONSTRUCTION. STORMWATER RECHARGE SYSTEM MAY NOT BE MODIFIED OR COMPROMISED.

12/08/25		REV SHEET AND TITLE INFORMATION		SA	JMF
DATE	REVISION	DRAWN	CHECKED	RELEASED	
STAGING PLAN-COMMUNITY MIDDLE SCHOOL					
SITE PLAN					
MILLSTONE RIVER ELEMENTARY SCHOOL 75 GROVERS MILL ROAD (BLOCK 2001 - LOT 1)					
COMMUNITY MIDDLE SCHOOL 95 GROVERS MILL ROAD (BLOCK 1901 - LOT 3)					
HIGH SCHOOL NORTH 90 GROVERS MILL ROAD (BLOCK 1902 - LOT 23)					
SITUATED IN PLAINSBORE TOWNSHIP, MIDDLESEX COUNTY, NEW JERSEY					
FWH ASSOCIATES, P.A.		CIVIL ENGINEERS LAND SURVEYORS PLANNERS LANDSCAPE ARCHITECTS RESERVE SPECIALISTS ARCHITECTS			
FWHASSOCIATES.COM		1856 Rt. 9, Torrance, NJ 08755 T: 732.797.3100 F: 732.797.3223			
Christopher P. Rosati <i>Christopher P. Rosati</i> PROFESSIONAL ENGINEER N.J. LIC. NO. 41981		DRAWN BY SA DESIGNED BY JMF CHECKED BY JMF RELEASED BY CPR		DATE 10/28/25 SCALE 1"=30' DRAWER NO. PROJECT NO. 5696.0004 SHEET NO. 12 OF 19	

STAGING NOTES:

1. Construction areas will be broken into multiple phased sections, each approximately one-third of the total lot.
2. Only the active construction phase will be barricaded at any given time to maintain partial lot availability and emergency access.
3. All concrete work and drilling will occur during first phase of construction.
4. Safety fencing (orange or chainlink) with "Construction Zone – Authorized Personnel Only" shall be provided around work areas.
5. Emergency access lanes must be maintained at all times during construction.
6. Delivery vehicles will use the designated delivery route as indicated on the Site Plans. All deliveries requested to non – peak school hours (7:00 – 7:45 AM or after 2:45 PM)
7. Staging area / material laydown areas to be secured with temporary chain link fence with appropriate "keep-out" signage.
8. One ADA-compliant portable restroom will be provided onsite within the designated staging area.
9. There will be no idling or staging of trucks in an active school drop-off zone.
10. Construction management will have daily communication with school facility manager regarding traffic impacts or changes to access during construction.

MATERIAL
DELIVERY
ROUTE (TYP.)

MATERIAL
STAGING
AREA

MATERIAL
STAGING
AREA

TEMP.
RESTROOM
LOCATION


TEMP.
CONTRACTOR
PARKING


CONSTRUCTION
DUMPSTER AREA

MAJOR EQUIPMENT LAY DOWN AREA
(SUCH AS SWITCHGEAR, TRANSFORMER EQUIPMENT, I.E.)

Legend

- FIRE HYDRANT
- UTILITY POLE
- SANITARY CLEAN OUT
- SANITARY MANHOLE
- STORM MANHOLE
- WATER VALVE
- GUY WIRE
- GAS VALVE
- "A" INLET
- "B" INLET
- "C" INLET
- "E" INLET
- LIGHT POLE
- SIGN
- EXISTING TREE
- SPOT ELEVATION
- CHAIN LINK FENCE
- OVERHEAD WIRES
- STORM PIPE
- SANITARY PIPE
- WATER PIPE
- ELECTRIC LINE
- GAS LINE
- EXISTING CONTOUR
- SOLAR ARRAY COLUMN

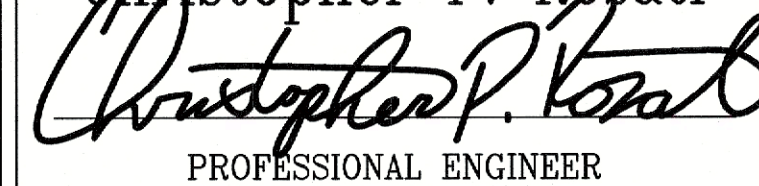12/08/25		REV SHEET AND TITLE INFORMATION		SA	JMF
DATE	REVISION	DRAWN	CHECKED	RELEASED	
STAGING PLAN-HIGH SCHOOL NORTH					
SITE PLAN					
MILLSTONE RIVER ELEMENTARY SCHOOL 75 GROVERS MILL ROAD (BLOCK 2001 - LOT 1)					
COMMUNITY MIDDLE SCHOOL 95 GROVERS MILL ROAD (BLOCK 1901 - LOT 3)					
HIGH SCHOOL NORTH 90 GROVERS MILL ROAD (BLOCK 1902 - LOT 23)					
PLAINSBORO TOWNSHIP, MIDDLESEX COUNTY, NEW JERSEY					
		CIVIL ENGINEERS LAND SURVEYORS PLANNERS LANDSCAPE ARCHITECTS RESERVE SPECIALISTS ARCHITECTS			
1856 Rt. 9, Toms River, NJ 08755		T: 732.797.3100 F: 732.797.3223			
FWH ASSOCIATES, P.A.		FWHASSOCIATES.COM			
Christopher P. Rosati		DRAWN BY: SA			
		DATE: 10/28/25			
PROFESSIONAL ENGINEER		DESIGNED BY: JMF			
N.J. LIC. NO. 41981		SCALE: 1"=40'			
		CHECKED BY: JMF			
		DRAWN NO.			
		RELEASED BY: CPR			
		PROJECT NO: 5696.0004			
		SHEET NO. OF			
		13 19			

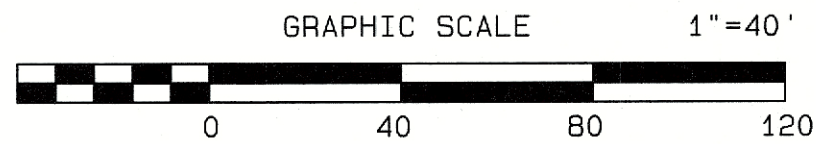


Harvest the Sunshine

560W

JA SOLAR

JAM72D30 MB p-type Double Glass Bifacial Modules

Premium Cells

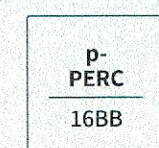

MBB Half-Cell Technology


24%

Up To

Cell Conversion Efficiency

Premium Modules

- Higher output power
- More reliable, more stable power generation
- Less shading effect
- Lower temperature coefficient

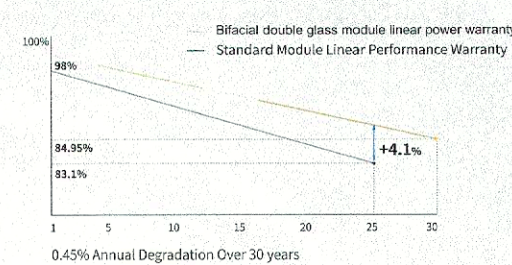

12-year product warranty

30-year linear power output warranty

Comprehensive Certificates


- IEC 61215, IEC 61730, UL 61135, UL 61730
- ISO 9001:2015 Quality management systems
- ISO 14001:2015 Environmental management systems
- ISO 45001:2018 Occupational health and safety management systems
- IEC 62443-2018 Terrestrial photovoltaic (PV) modules - Quality system for PV module manufacturing



DEEP BLUE 3.0

JAM72D30 MB p-type Double Glass Bifacial Modules

DEEP BLUE 3.0

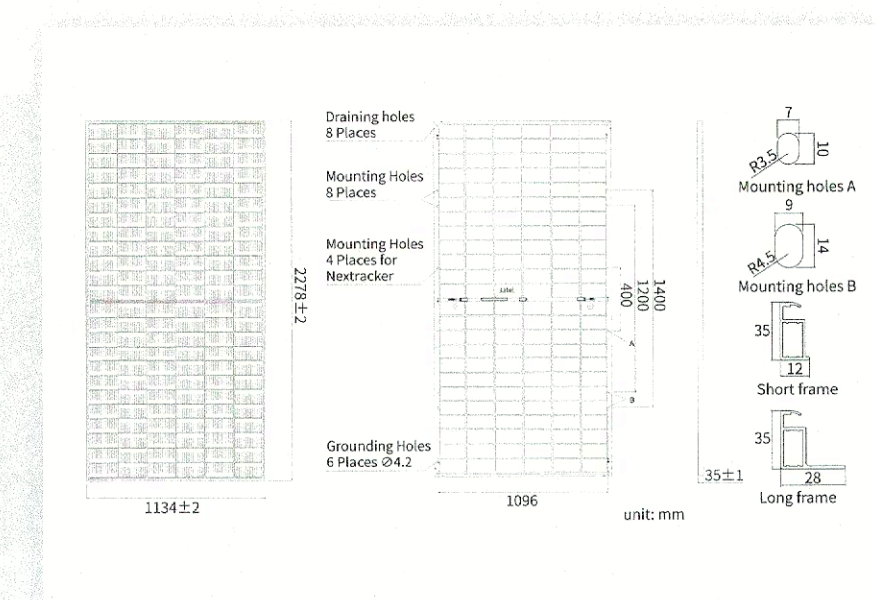

MECHANICAL PARAMETERS

Cell	Mono
Weight	31.8kg
Dimensions	2278±2mm×1134±2mm×35±1mm
Cable Cross Section Size	4mm ² (IEC), 12 AWG(UL)
No. of cells	144(6×24)
Junction Box	IP68, 3 diodes
Connector	QC 4.10-35, IEC6-4/10D2
Cable Length (Including Connector)	Portable: 300mm(+/-400mm-) Landscape: 1300mm(+/-1300mm-)
Front Glass/Back Glass	2.0mm/2.0mm
Packaging Configuration	31pcs/Pallet, 589pcs/40HQ Container

Remark: customized frame color and cable length available upon request

ELECTRICAL PARAMETERS AT STC

	JAM72D30 -535/MB	JAM72D30 -540/MB	JAM72D30 -545/MB	JAM72D30 -550/MB	JAM72D30 -555/MB	JAM72D30 -560/MB
Rated Maximum Power(P _{max}) [W]	535	540	545	550	555	560
Open Circuit Voltage(V _{oc}) [V]	49.45	49.60	49.75	49.90	50.02	50.15
Maximum Power Voltage(V _{mp}) [V]	41.47	41.64	41.80	41.96	42.11	42.27
Short Circuit Current(I _{sc}) [A]	13.79	13.86	13.93	14.00	14.07	14.14
Maximum Power Current(I _{mp}) [A]	12.90	12.97	13.04	13.11	13.18	13.25
Module Efficiency (%)	20.7	20.9	21.1	21.3	21.5	21.7

Power Tolerance: 0~+3%
Temperature Coefficient of V_{oc}(α_{Voc}): +0.045%/°C
Temperature Coefficient of V_{mp}(α_{Vmp}): -0.273%/°C
Temperature Coefficient of P_{max}(α_{Pmax}): -0.350%/°C
STC: Irradiance 1000W/m², cell temperature 25°C, AM1.5G


Remark: Electrical data in this catalog do not refer to a single module and they are not part of the offer. They only serve for comparison among different module types.

ELECTRICAL CHARACTERISTICS WITH 10% SOLAR IRRADIATION RATIO

	JAM72D30 -535/MB	JAM72D30 -540/MB	JAM72D30 -545/MB	JAM72D30 -550/MB	JAM72D30 -555/MB	JAM72D30 -560/MB
Rated Max Power(P _{max}) [W]	572	578	583	589	594	599
Open Circuit Voltage(V _{oc}) [V]	49.80	49.93	50.03	50.21	50.31	50.45
Max Power Voltage(V _{mp}) [V]	41.47	41.65	41.78	41.95	42.11	42.26
Short Circuit Current(I _{sc}) [A]	14.76	14.83	14.91	14.98	15.05	15.13
Max Power Current(I _{mp}) [A]	13.80	13.88	13.95	14.03	14.10	14.18

Irradiation Ratio (rear/front): 10%
* For backsheet installations, maximum static load please take compatibility approval letter between JA Solar and backsheet for reference.
* Bifaciality: min, rear/total front, 10%

CHARACTERISTICS

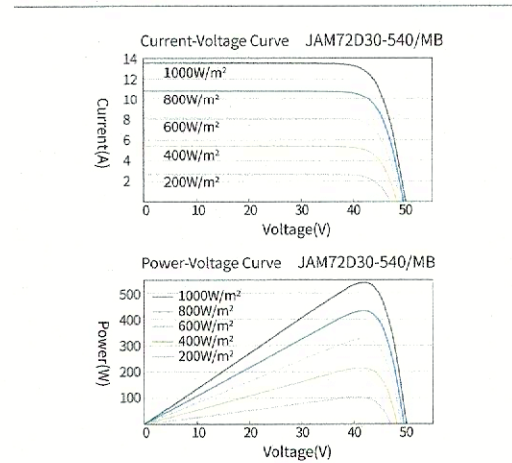



OPERATING CONDITIONS

Maximum System Voltage	1500V DC
Operating Temperature	-40°C~+55°C
Maximum Series Fuse Rating	30A
Maximum Static Load, Front	5400Pa(112 lb/ft ²)
Maximum Static Load, Back	2400Pa(50 lb/ft ²)
NOCT	45±2°C
Bifaciality*	70%±10%
Safety Class	Class II
Fire Performance	UL Type 29/Class C


Specifications subject to technical changes and tests. JA Solar reserves the right of final interpretation.
Version No.: Global EN-20230226A

SOLAR PANEL DETAIL

SCALE: N.T.S.

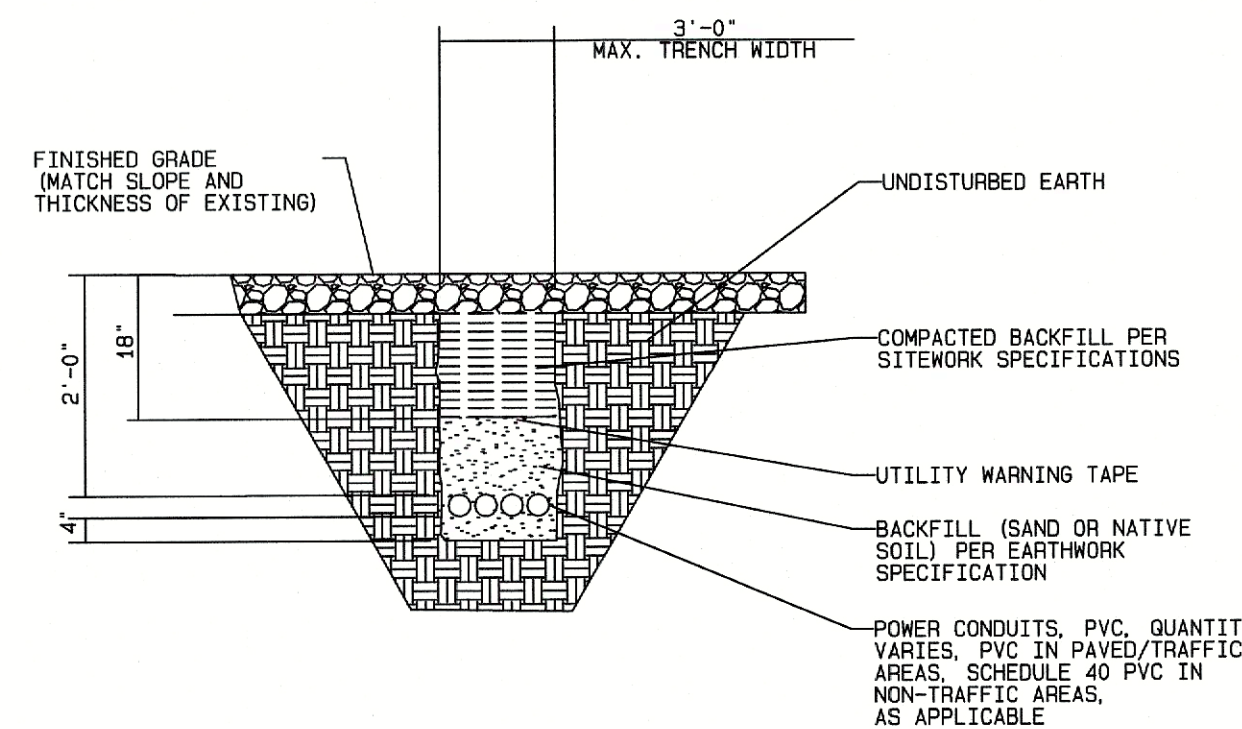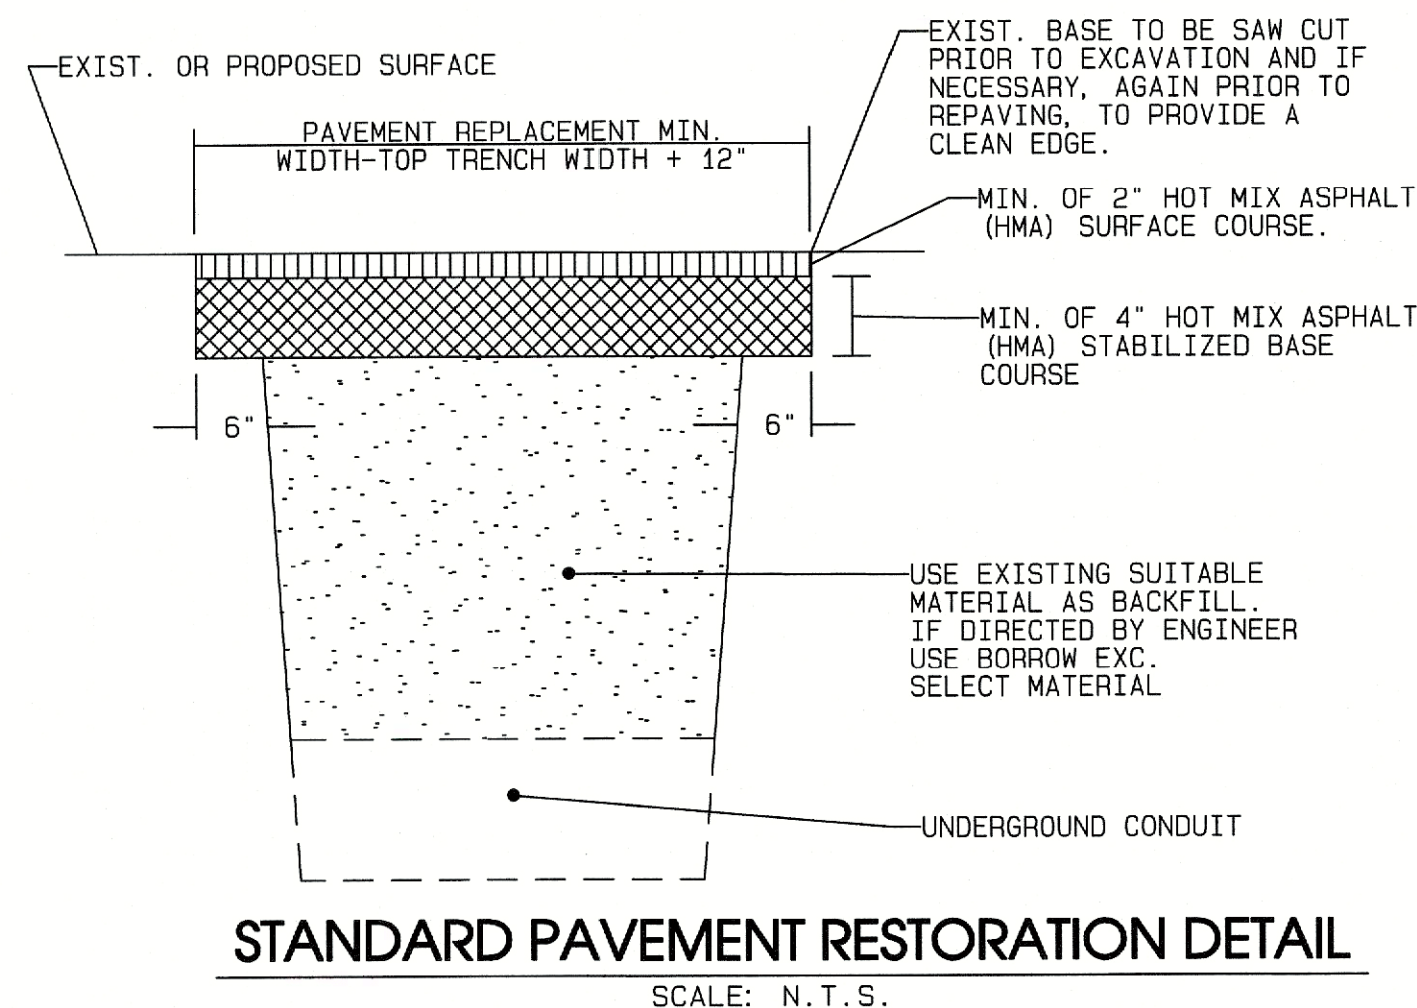


UNDERGROUND CONDUIT TRENCH DETAIL

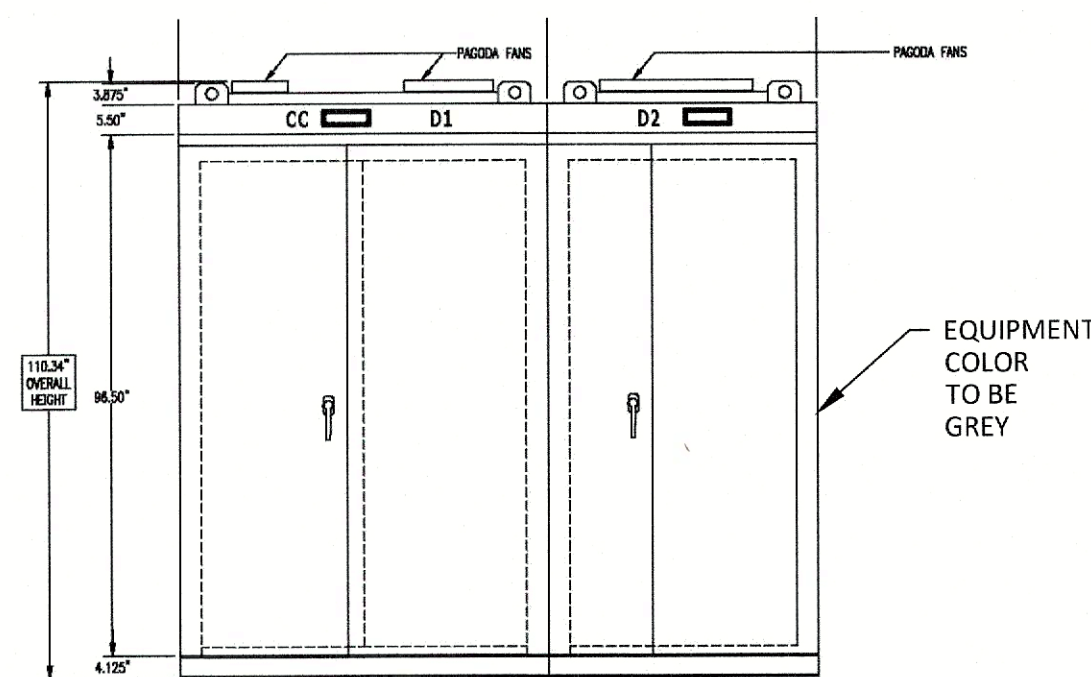


SWITCHBOARD EQUIPMENT

SCALE: N.T.S.

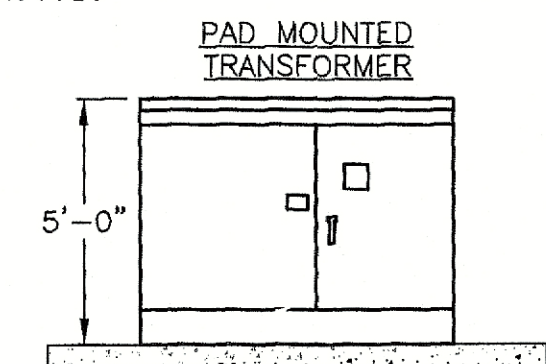

TRANSFORMER ELEVATION

SCALE: N.T.S.

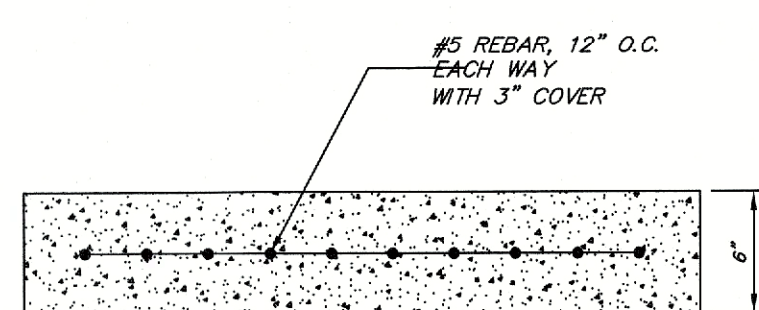

- NOTE:
- SEE PLANS FOR ALIGNMENT AND GRADING AT EACH STRUCTURE
 - REFER TO PLANS BY ELECTRICAL ENGINEER FOR THE REQUIRED DIMENSIONS OF CONCRETE PADS
 - CONCRETE PADS, DUE TO SITE CONDITIONS, COULD HAVE 3-4 FOOT FOUNDATION DEPTHS. ACTUAL FOUNDATION DEPTHS TO BE DECIDED AT TIME OF CONSTRUCTION.

CONCRETE EQUIPMENT PAD DETAIL

SCALE: N.T.S.



S6-GC(25-60)K-US

Solis Three Phase Grid-Tied Inverters

Efficient

- Max. efficiency 98.8% (CEC efficiency 98.3%)
- String current up to 20A
- 3/4 MPPT design, supports multiple orientation system design
- Nighttime P.D recovery function (optional)
- Wide voltage range and low startup voltage

Smart

- Equipped with external power control interface, supporting zero output power control
- Intelligent string monitoring, smart I-V curve scan
- Supports RS485, Ethernet, WiFi, Cellular
- Can register on SolisCloud, supports remote upgrade and control

Safe

- Type 4X, C5 Anti-Corrosion Level
- AFCI protection, proactively reduces fire risk
- Intelligent fan-cooling
- Integrated module level rapid shutdown transmitter
- High quality components from globally recognized suppliers
- Integrated DC and AC disconnects

Economic


- > 1.5 DC/AC ratio
- Supports high power modules for lower installation costs
- Separable AC wiring box

Models:

- S6-GC25K-US / S6-GC33K-US
- S6-GC36K-US / S6-GC40K-US
- S6-GC50K-US / S6-GC60K-US

Ordering: S6-GC(25-60)K-US

- APST (APS MLRSO Transmitter)
- RSS (Tigo MLRSO Transmitter)
- NEPT (NEP MLRSO Transmitter)

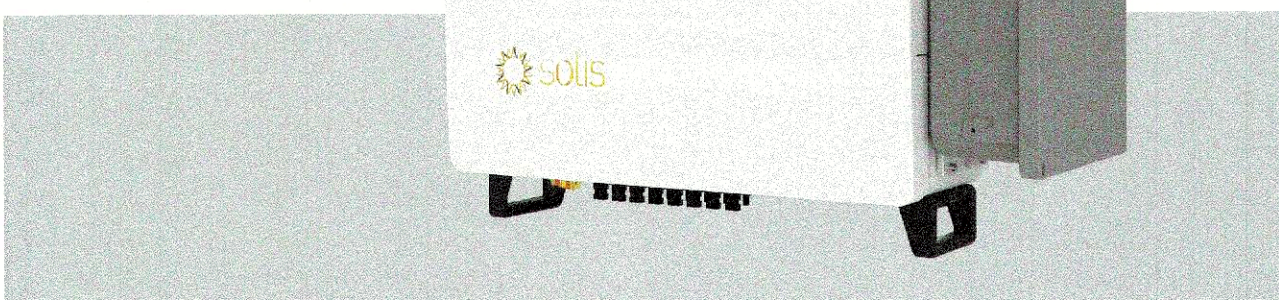

DATASHEET


S6-GC(25-60)K-US

Models	25K	33K	36K	40K	50K	60K
Input DC						
Max. input voltage				1000 V		
Rated voltage				720 V		
Start-up voltage				180 V		
MPPT voltage range				180-1000 V		
Max. input current		40 A / 40 A / 40 A			4 × 40 A	
Max. short circuit current		63 A / 63 A / 63 A			4 × 63 A	
MPPT number / Max. input strings number		3 / 6			4 / 8	
Output AC						
Rated output power	25 kW	33 kW	36 kW	40 kW	50 kW	60 kW
Max. apparent output power	25 kVA	33 kVA	36 kVA	40 kVA	50 kVA	60 kVA
Max. output power	25 kW	33 kW	36 kW	40 kW	50 kW	60 kW
Rated grid voltage			3-Phase, 480 V			
Rated grid frequency			60 Hz			
Max. output current	30.1 A	39.7 A	43.3 A	46.1 A	60.1 A	72.2 A
Power factor			> 0.99 (0.8 leading - 0.8 lagging)			
THDI			< 3%			
Efficiency						
Max. efficiency			98.8%			
CEC efficiency			98.3%			
Protection						
DC reverse-polarity protection			Yes			
Short circuit protection			Yes			
Output over current protection			Yes			
Surge protection			DC Type II / AC Type II			
Grid monitoring			Yes			
Anti-islanding protection			Yes			
Temperature protection			Yes			
Strings monitoring			Yes			
I/V Curve scanning			Yes			
Multi peak scan			Yes			
Integrated AFCI			Yes			
Integrated PID recovery			Optional			
Integrated DC switch			Yes			
Integrated AC switch			Yes			
General Data						
Dimensions (W × H × D)			30.9 × 21.6 × 12.6 in (784 × 549 × 320 mm)			
Weight		953 lbs (43.7 kg)	105.4 lbs (47.8 kg)	108.7 lbs (49.3 kg)	110.5 lbs (50.1 kg)	
Topology			Transfo-less			
Self-consumption (night)			< 1 W			
Relative humidity			0-100%			
Operating ambient temperature range			-13°F to 140°F (-25°C to 60°C)			
Ingress protection			Type 4X			
Noise emission (typical)			≤ 55 dB(A)			
Cooling concept			Natural cooling			
Max. operation altitude			13,120 ft (4000 m)			
Compliance			UL1741SB, IEEE 1547-2018, UL1699B, UL1998, FCC Part 15 Class B, California Rule 21, Heco Rule 14H, NEC 690.12-2020, CAN/CSA C22.2 0.71-1			
Features						
DC connection			MC4 connector			
AC connection			OT terminal (6 AWG to 3/0 AWG)			
Display			LCD			
Communication			Modbus RTU (Sunspec compliant), RS485, Optional Cellular, Wi-Fi			


INVERTER DETAIL

SCALE: N.T.S.

12/08/25	REV SHEET AND TITLE INFORMATION	SA	JMF	
10/28/25	REV PER TWP COMMENTS	SA	JMF	
DATE	REVISION	DRAWN	CHECKED	RELEASED
CONSTRUCTION DETAILS				
SITE PLAN				
MILLSTONE RIVER ELEMENTARY SCHOOL 75 GROVERS MILL ROAD (BLOCK 201 - LOT 1)				
COMMUNITY MIDDLE SCHOOL 95 GROVERS MILL ROAD (BLOCK 1901 - LOT 3)				
HIGH SCHOOL NORTH 90 GROVERS MILL ROAD (BLOCK 1902 - LOT 23)				
SITUATED IN PLAINSBORO TOWNSHIP, MIDDLESEX COUNTY, NEW JERSEY				
FWH ASSOCIATES, P.A.		CIVIL ENGINEERS LAND SURVEYORS PLANNERS LANDSCAPE ARCHITECTS RESERVE SPECIALISTS ARCHITECTS		
FWHASSOCIATES.COM				
1856 Rt. 9, Toms River, NJ 08755 T: 732.797.3100 F: 732.797.3223				
Christopher P. Rosati <i>Christopher P. Rosati</i>		DRAWN BY: SA DESIGNED BY: JMF CHECKED BY: JMF RELEASED BY: CPR BRIEF NO. OF: 14		
PROFESSIONAL ENGINEER N.J. LIC. NO. 41981		DATE: 10/28/25 SCALE: N.T.S. DRAWN NO.: PROJECT NO.: 5696.0004 19		

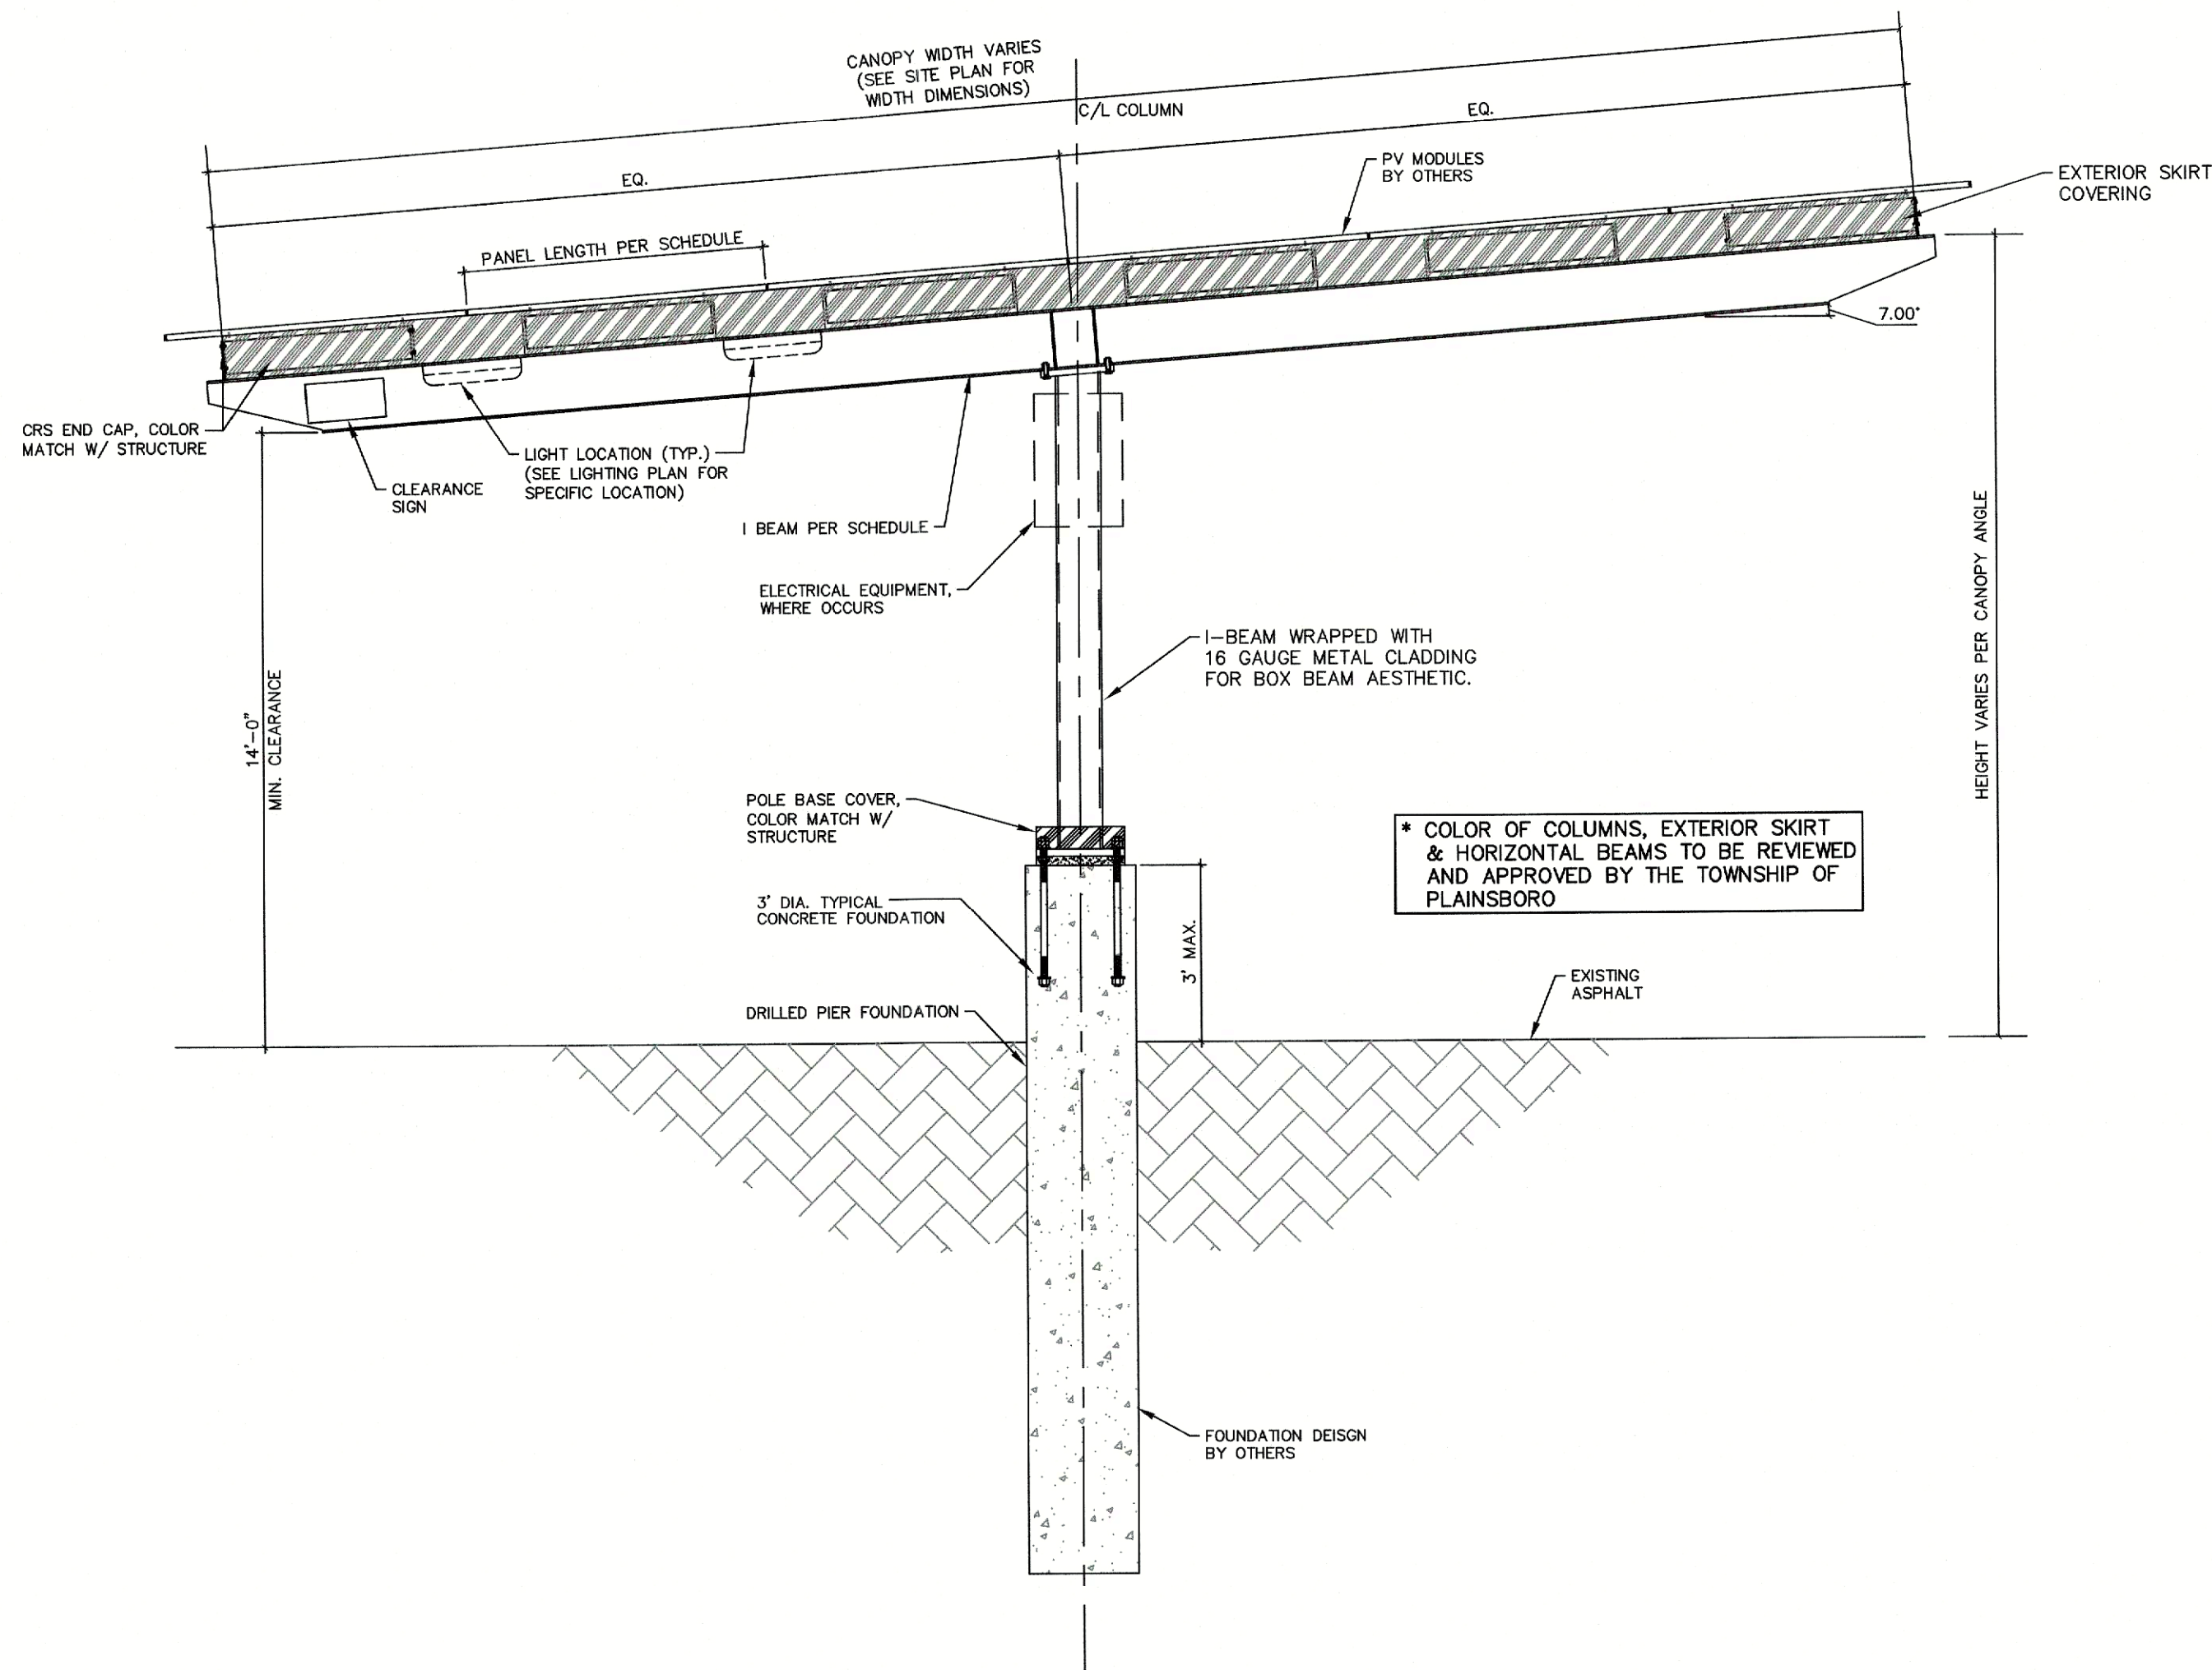

TYPICAL T-SECTION SOLAR CANOPY STRUCTURAL DETAIL
SCALE: N.T.S.

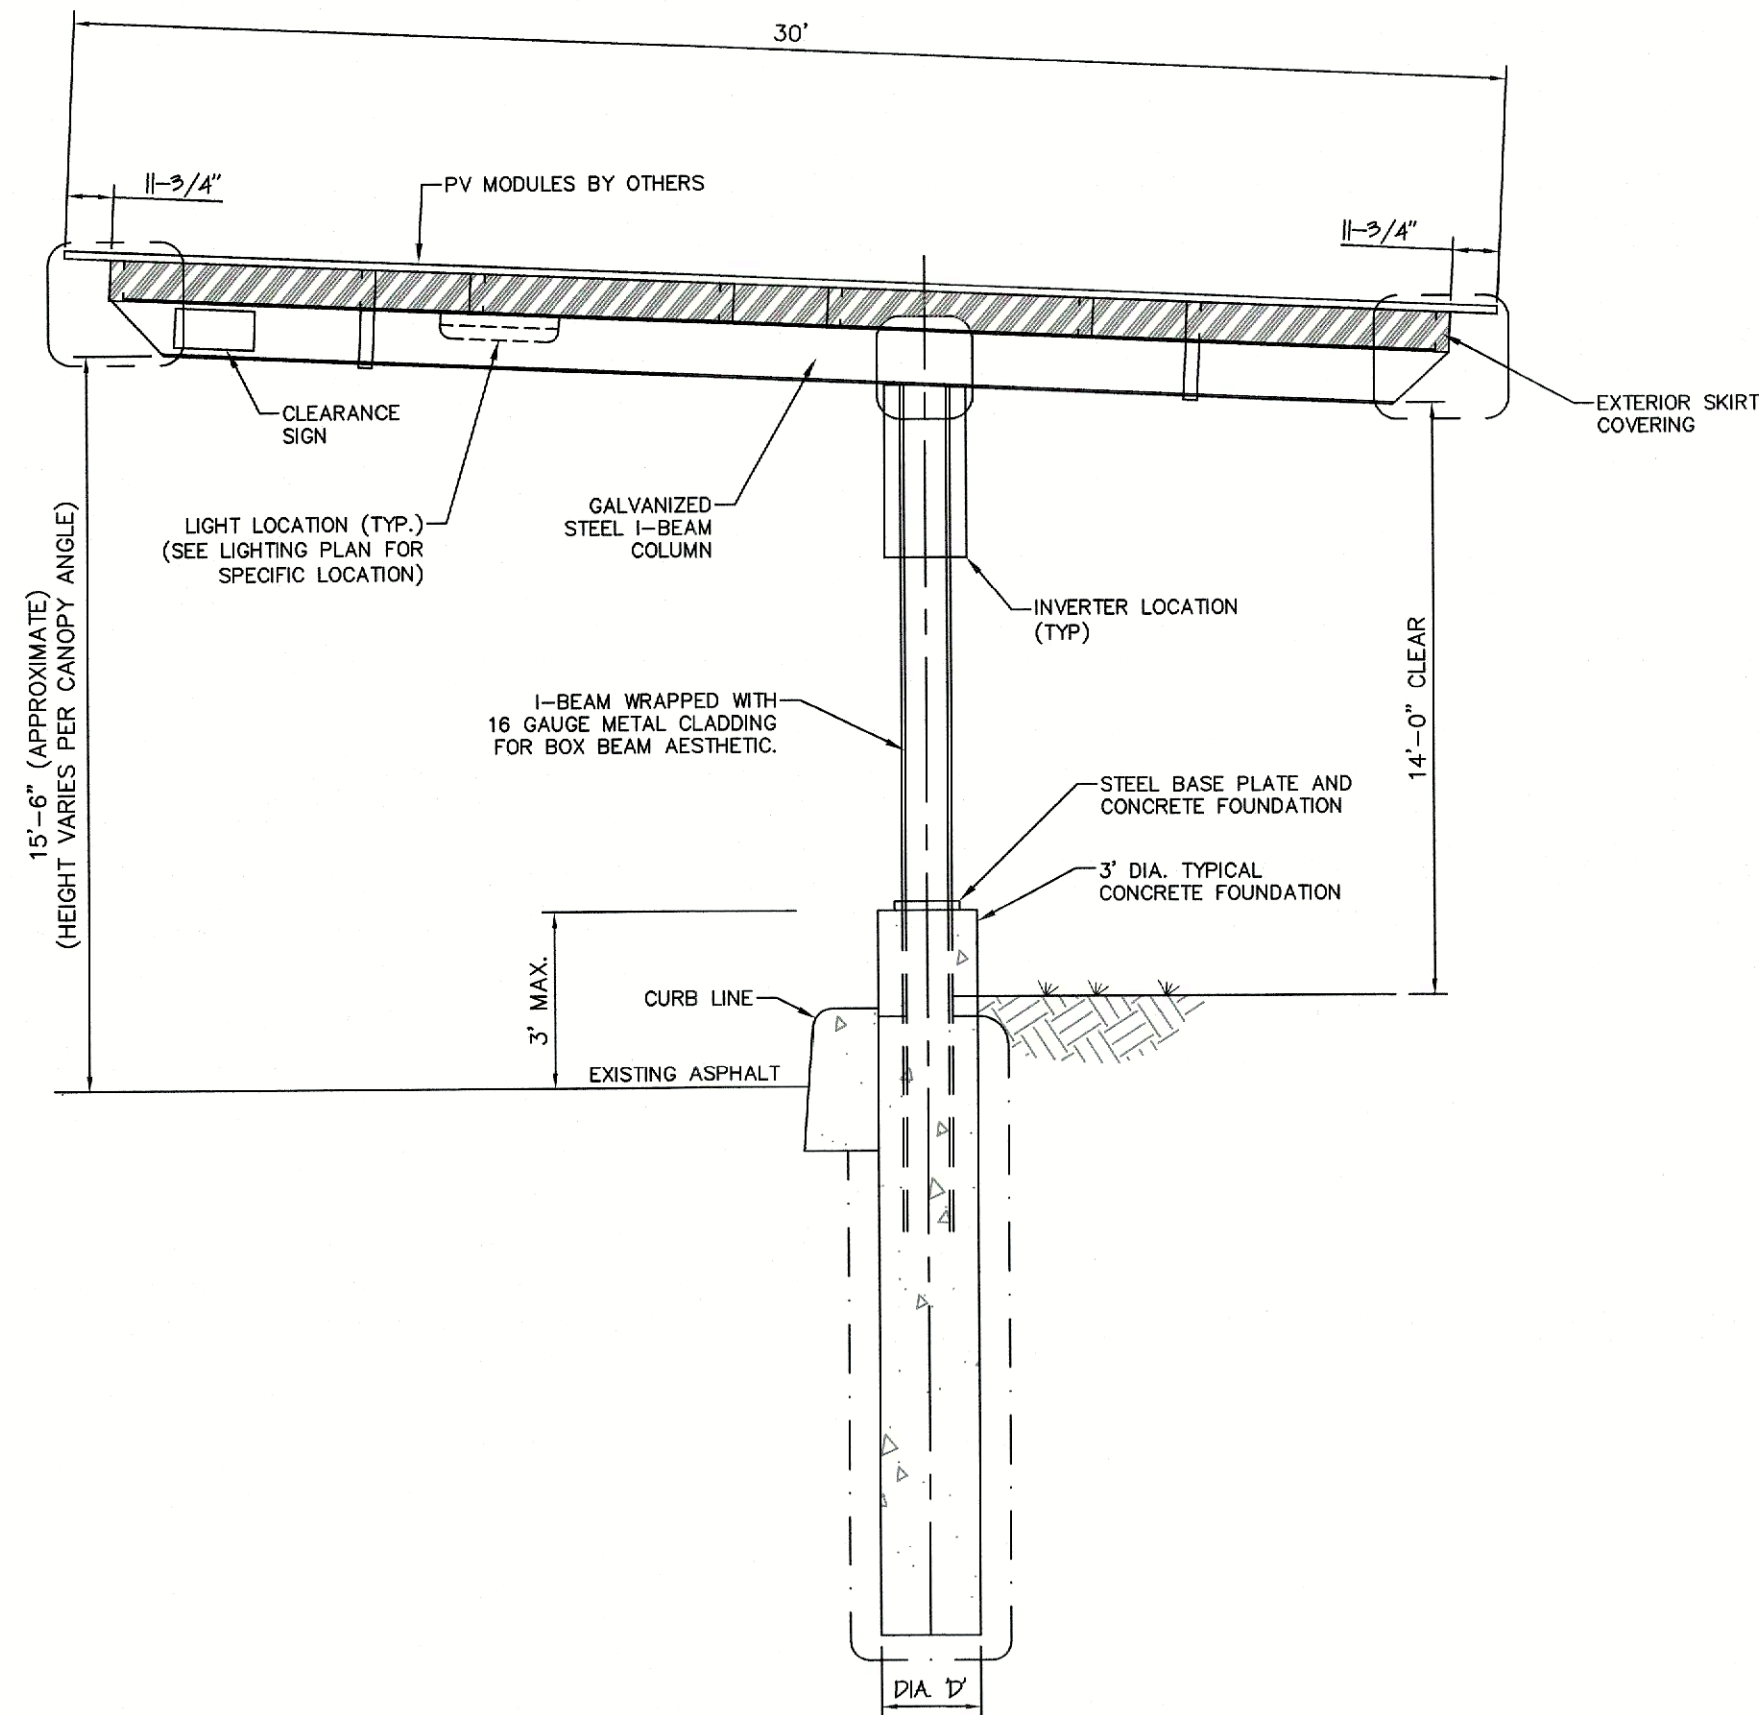

TYPICAL SOLAR CANOPY STRUCTURAL DETAIL (CANTILEVER SECTION)
SCALE: N.T.S.

Overall Construction Sequence:

Overall Construction Sequence:	Approx. Duration:
Site Preparation & Demolition	2 Weeks
Construction Staging & Material Storage	2 Weeks
Carport Foundations	1 Week
Electrical Conduit Installation	1 Week
Solar Carport Construction	4 Weeks
System Equipment Construction	4 Weeks
Site Restoration & Landscaping	3 Weeks


Individual Construction Tasks Explanation & Site Circulation

Site Preparation & Demolition:	-Contractor to remove all trees and shrubs within the parking lot affected by the proposed improvements (if any). -Contractor to remove all required light poles and fixtures. Light poles that are to remain may need adjustments prior to carport construction. -Contractor to ensure employee parking and pedestrian circulation will not be affected at this time.
Construction Staging & Material Storage:	-Install temporary fencing around the indicated staging area. -Contractor to set up material laydown area.
Carport Foundations:	-Contractor to drill and pour concrete foundations for the carports. -Contractor to cone off each parking row(s) which are being worked on by the foundation crews. -Vehicle access to the other parking row(s) not having foundations poured must be available. Pedestrian access to the building must be available at all times. -Once a parking row is completed, parking spaces around the new foundation should be cone off.
Electrical Conduit Installation:	-Contractor to sawcut pavement and install electrical conduit as per plan. -Contractor to perform work in large sections where vehicle and pedestrian circulation is not impacted. -All pavement must be properly patched by the end of day and/or before the next section of underground conduit installation can begin.
Solar Carport Construction:	-Contractor to install the solar carport structures one to two parking rows at a time or as many parking rows that will still allow for proper vehicle and pedestrian circulation. -Contractor to cone off drive aisles or rows to ensure vehicles or pedestrians are not near the structural materials or construction vehicles while work is being performed.
System Equipment Construction:	-Temporary fencing should be provided around the electrical equipment area until complete and the vinyl fencing is installed. -Vehicle and pedestrian circulation should not be impacted during the construction of the electrical equipment area.
Site Restoration & Landscaping:	-Once the solar carport structures are completed, Contractor to start the installation of all landscaping as per plan (if any). -Any and all trash or debris created by construction should be immediately removed. -All damaged sidewalks, concrete curb, asphalt pavement shall be replaced accordingly. -Contractor to remove all staging area fencing, trailers, material spoils from the staging area and return pavement to original condition.




NOTE: BOX BEAM COLUMNS, HORIZONTAL I-BEAM & EXTERIOR END SKIRT TO RECEIVE HIGH QUALITY PAINT WITH SEMI-GLOSS FINISH, COLOR GRAY AS APPROVED BY PLAINSBORO TOWNSHIP.

TYPICAL SOLAR CARPORT STRUCTURAL RENDERING
SCALE: N.T.S.


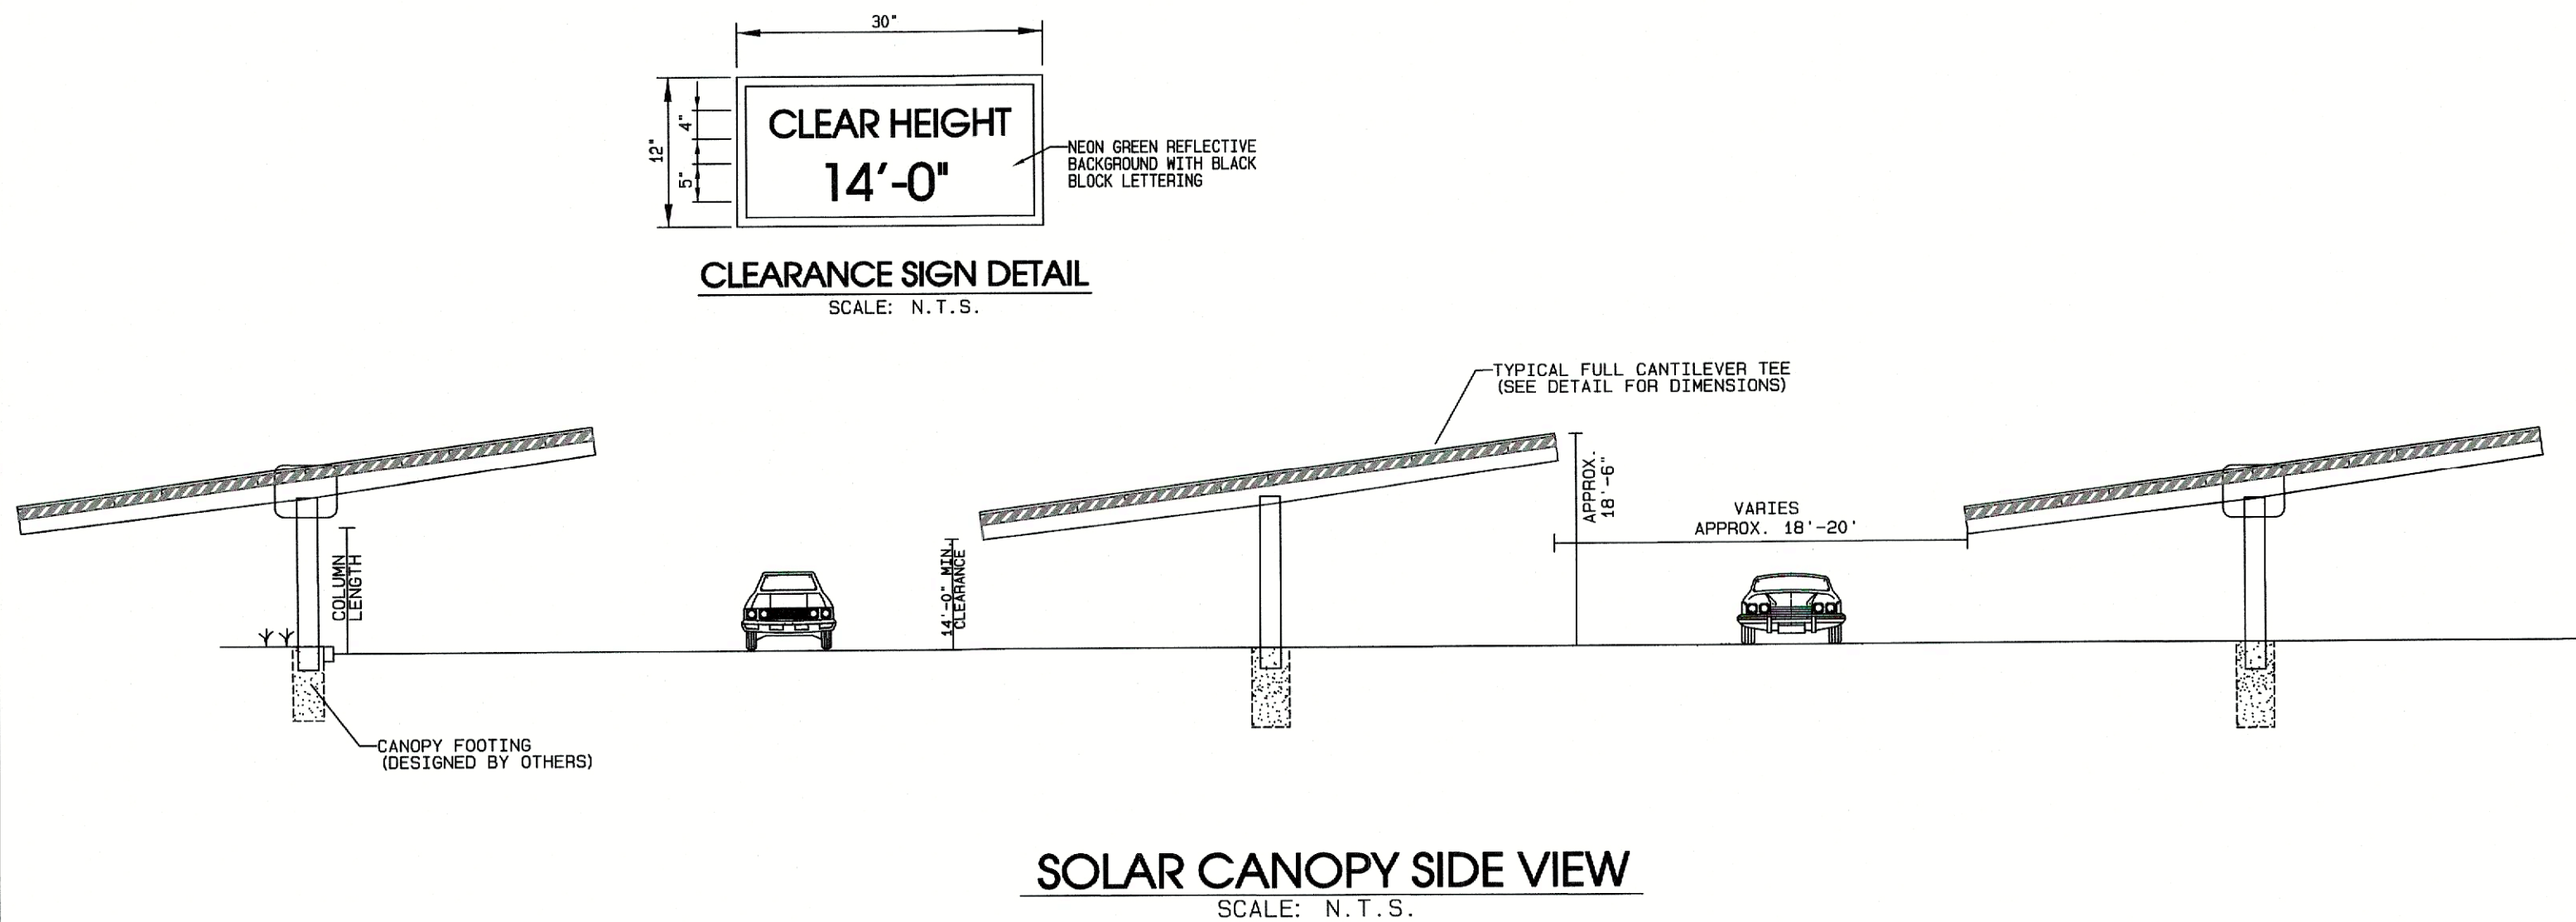


SOLAR CANOPY SIDE VIEW
SCALE: N.T.S.

12/08/25	REV SHEET AND TITLE INFORMATION	SA	JMF	
10/28/25	REV PER TWP COMMENTS	SA	JMF	
DATE	REVISION	DRAWN	CHECKED	RELEASED
CONSTRUCTION DETAILS				
SITE PLAN				
MILLSTONE RIVER ELEMENTARY SCHOOL, 75 GROVERS MILL ROAD (BLOCK 2001 - LOT 1)				
COMMUNITY MIDDLE SCHOOL, 95 GROVERS MILL ROAD (BLOCK 1901 - LOT 3)				
HIGH SCHOOL NORTH, 90 GROVERS MILL ROAD (BLOCK 1902 - LOT 23)				
SITUATED IN PLAINSBORO TOWNSHIP, MIDDLESEX COUNTY, NEW JERSEY				
CIVIL ENGINEERS LAND SURVEYORS PLANNERS LANDSCAPE ARCHITECTS RESERVE SPECIALISTS ARCHITECTS				
FWH ASSOCIATES, P.A.				
FWHASSOCIATES.COM				
1856 Rt. 9, Toms River, NJ 08755 T: 732.797.3100 F: 732.797.3223				
DRAWN BY	SA	DATE	10/28/25	
DESIGNED BY	JMF	SCALE	N.T.S.	
CHECKED BY	JMF	DRAWER NO.		
RELEASED BY	CPR	PROJECT NO.	5696.0004	
SHEET NO.	15	OF	19	
Christopher P. Rosati PROFESSIONAL ENGINEER N.J. LIC. NO. 41981				

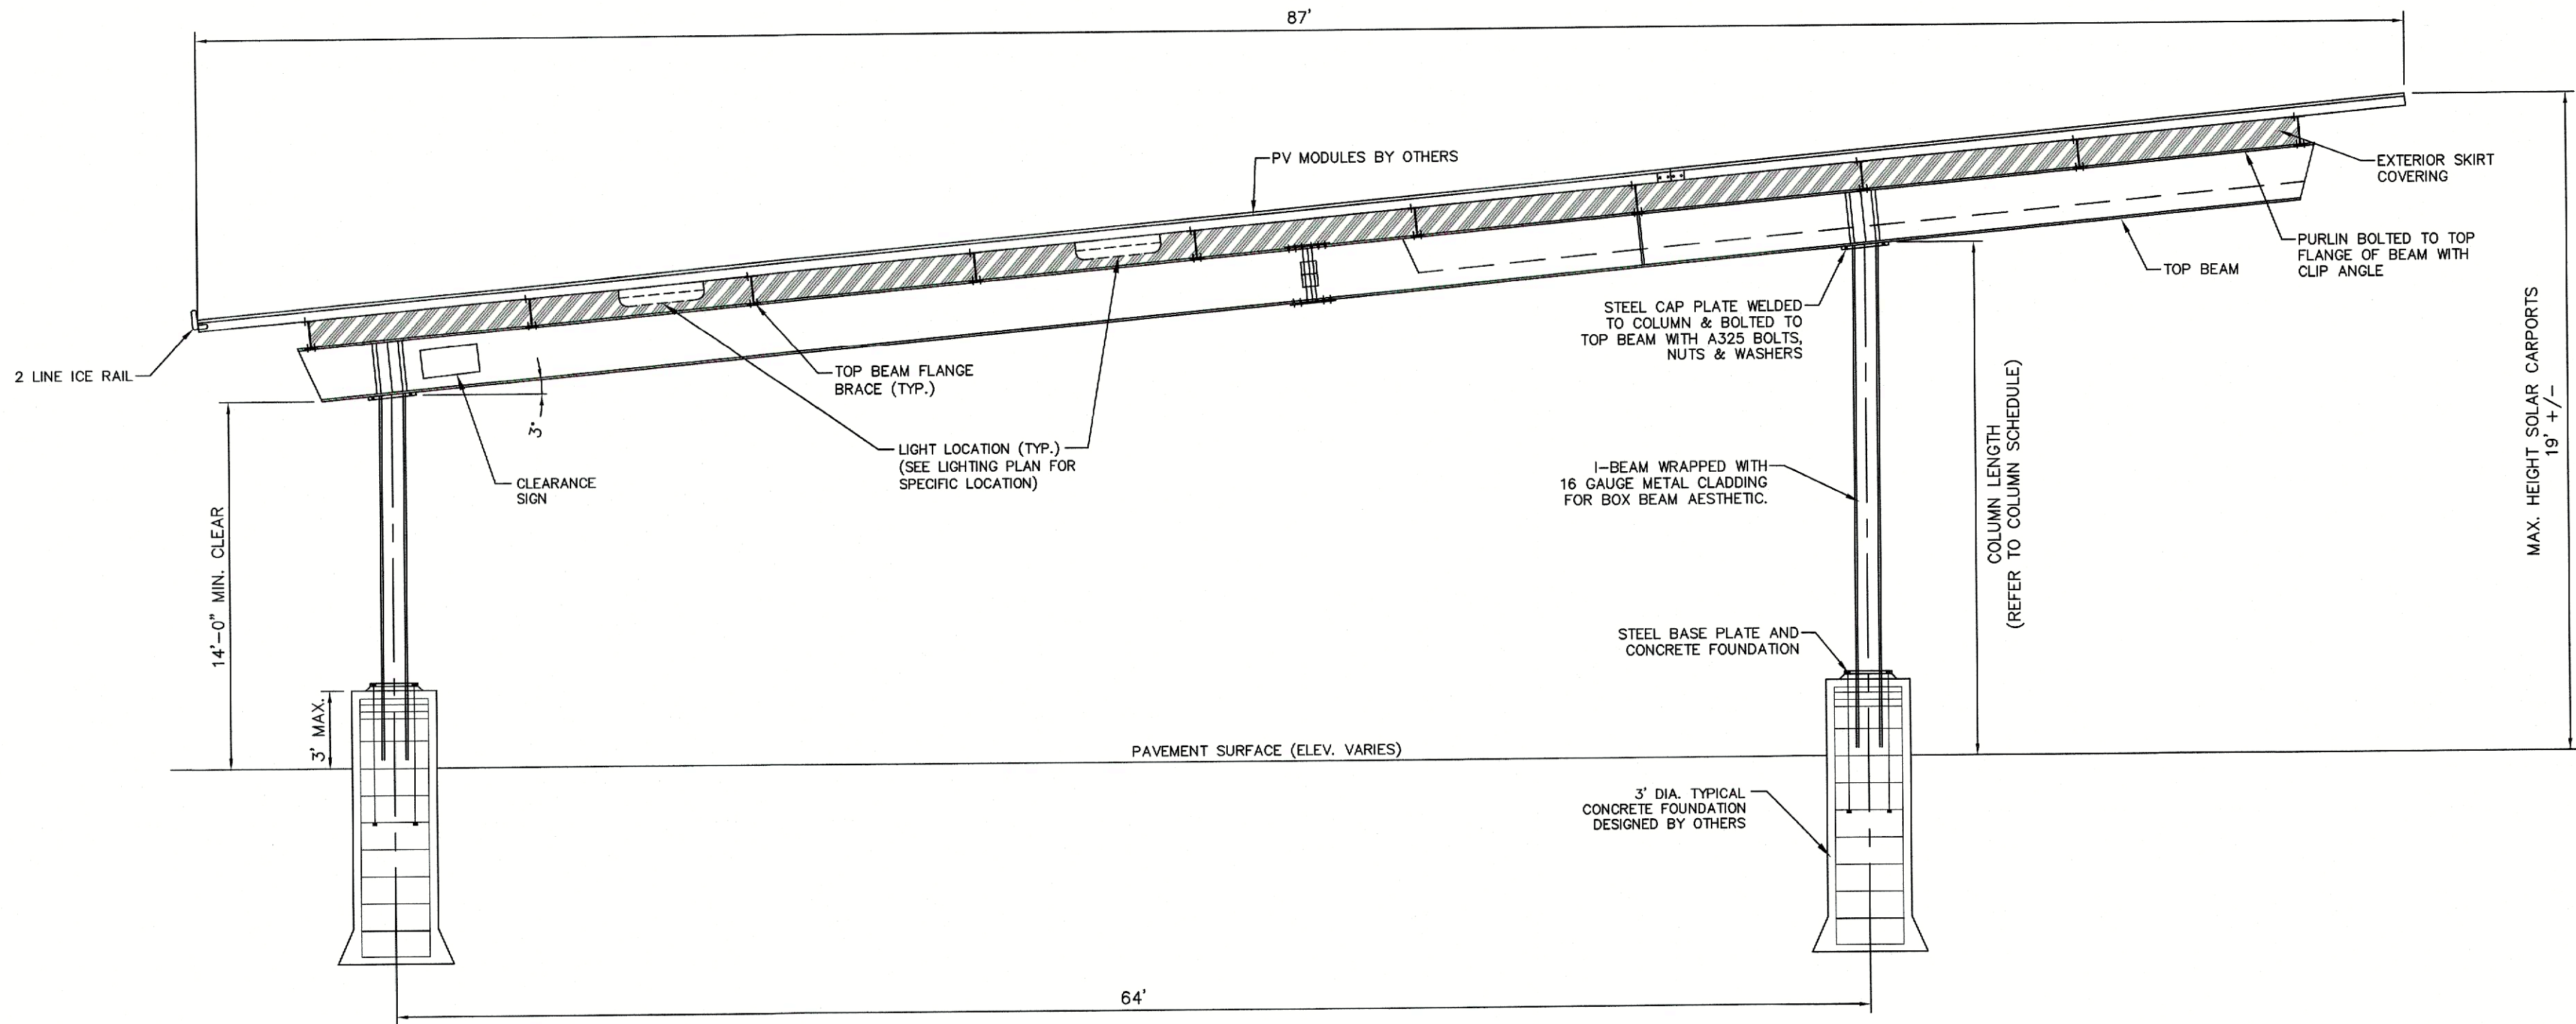


TYPICAL SOLAR CARPORT CANOPY SECTION
SCALE: N.T.S.

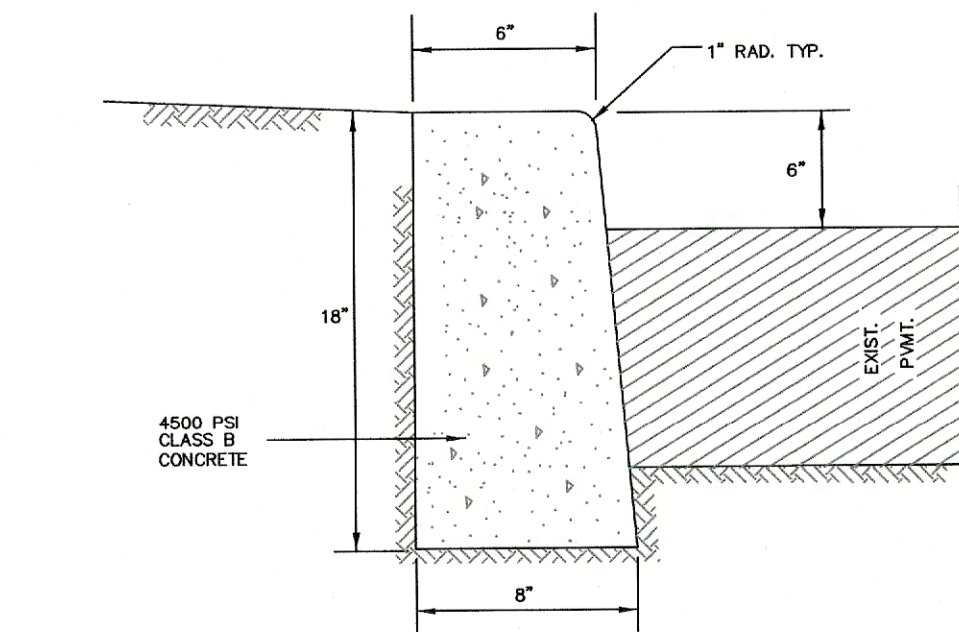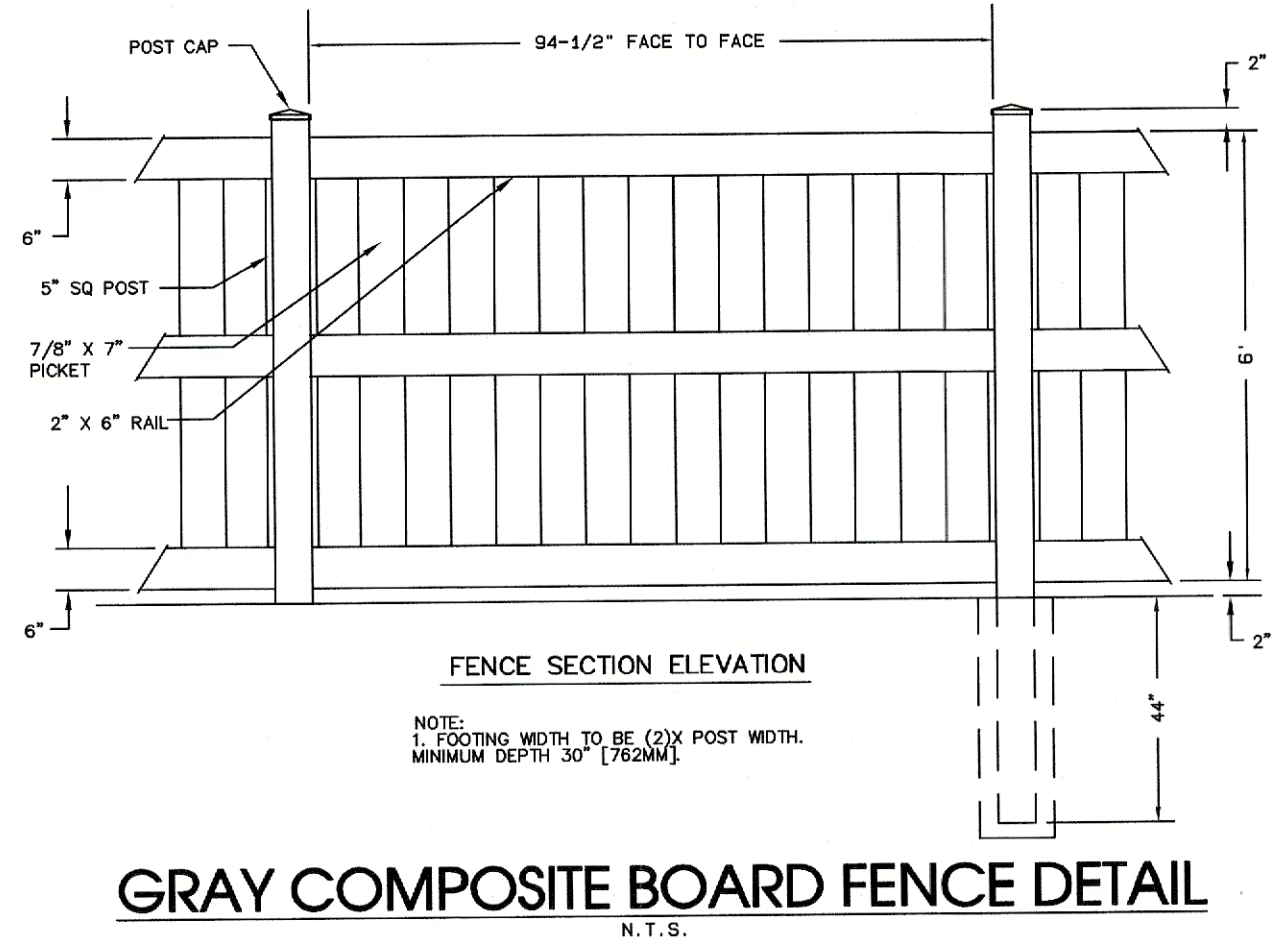


- NOTES:
- EXPANSION JOINTS SHALL BE CONSTRUCTED 20' ON CENTER, AND CONTRACTION JOINTS SHALL BE CONSTRUCTED 10' ON CENTER.
 - TRANSVERSE JOINTS 1/2" WIDE SHALL BE INSTALLED IN THE CURB 20'-0" APART AND SHALL BE FILLED WITH PREFORMED BITUMINOUS IMPREGNATED FIBER FILLER, COMPLYING WITH ALL OF THE REQUIREMENTS OF AASHTO SPEC. M 213, RECESSED 1/4" IN FROM FRONT FACE AND TOP OF CURB. ALL JOINTS TO BE FULL DEPTH OF 18".
 - WHEN NEW CURB IS INSTALLED ALONG AN EXISTING PAVED AREA, THE EXISTING PAVEMENT SHALL BE HEAT CUT AND THE NEW PAVEMENT SHALL BE TACKED AND BUTTED TO EXISTING PAVEMENT.
 - CURB FACE HEIGHT IS NORMALLY MINIMUM 6" BUT MAY BE REQUIRED TO BE REDUCED TO MATCH EXISTING ADJACENT CURBS UPON APPROVAL.

CONCRETE CURB DETAIL
N.T.S.

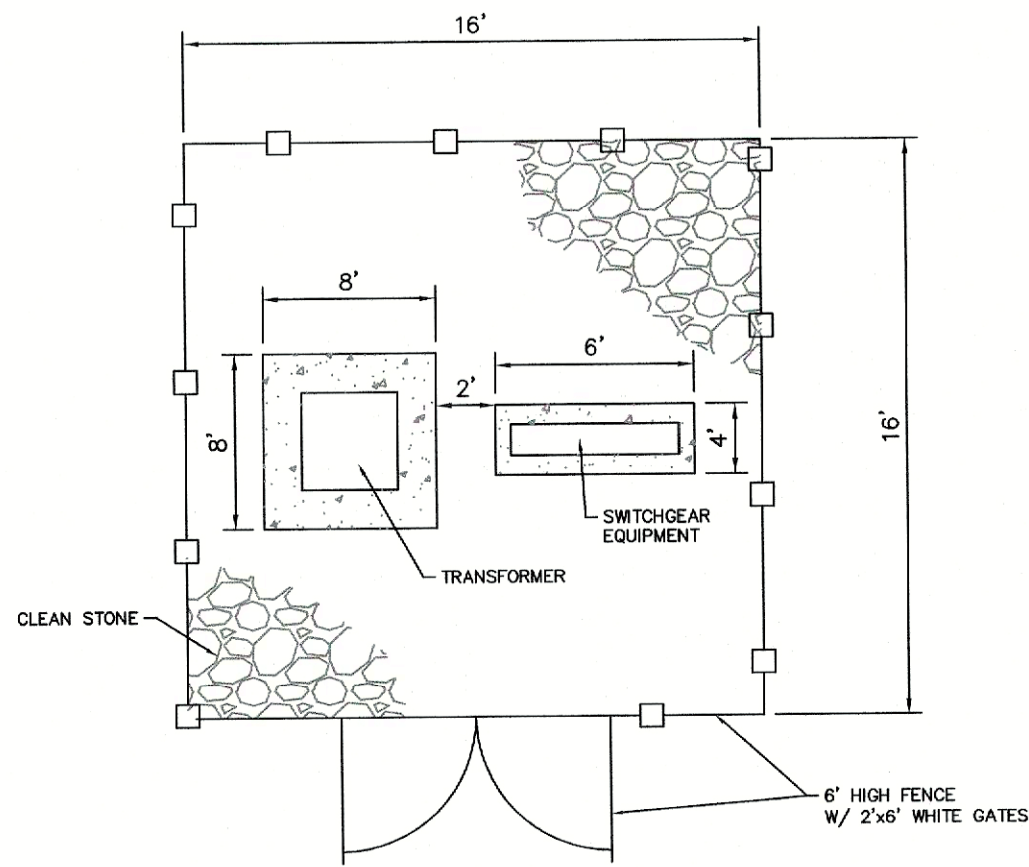


- NOTES:
- EQUIPMENT LAYOUT MAY VARY WITHIN FENCED AREA.
 - CONTRACTOR TO PROVIDE SECURITY LOCKS OR GATES.

TYPICAL EQUIPMENT LAYOUT DETAIL
SCALE: N.T.S.

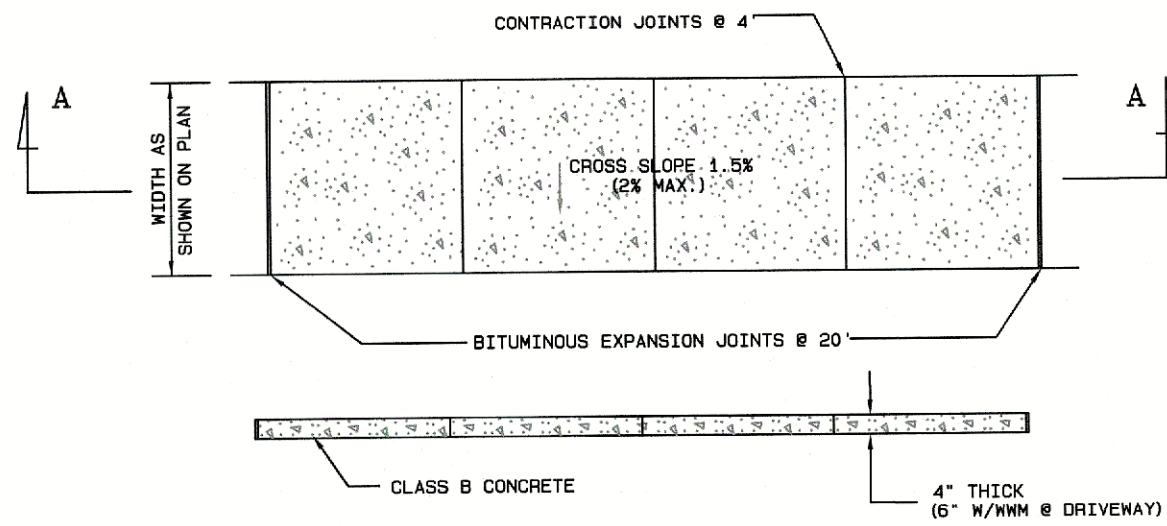

- SIDEWALK NOTES:
- A PREFORMED, BITUMINOUS EXPANSION JOINT 1/2" THICK, 4" WIDE, AND EXTENDING THE FULL WIDTH OF THE WALK, UNBROKEN, SHALL BE INSTALLED EVERY 20 FEET. CONTRACTION JOINTS SHALL BE INSTALLED EVERY MAXIMUM 4 FEET THE FULL WALK WIDTH.
 - THERE SHALL BE A BROOM FINISH TO ENSURE A SLIP RESISTANT WEARING SURFACE IN ACCORDANCE WITH ADA.
 - CONCRETE SHALL BE MINIMUM 4000 PSI.

SIDEWALK DETAIL
SCALE: N.T.S.

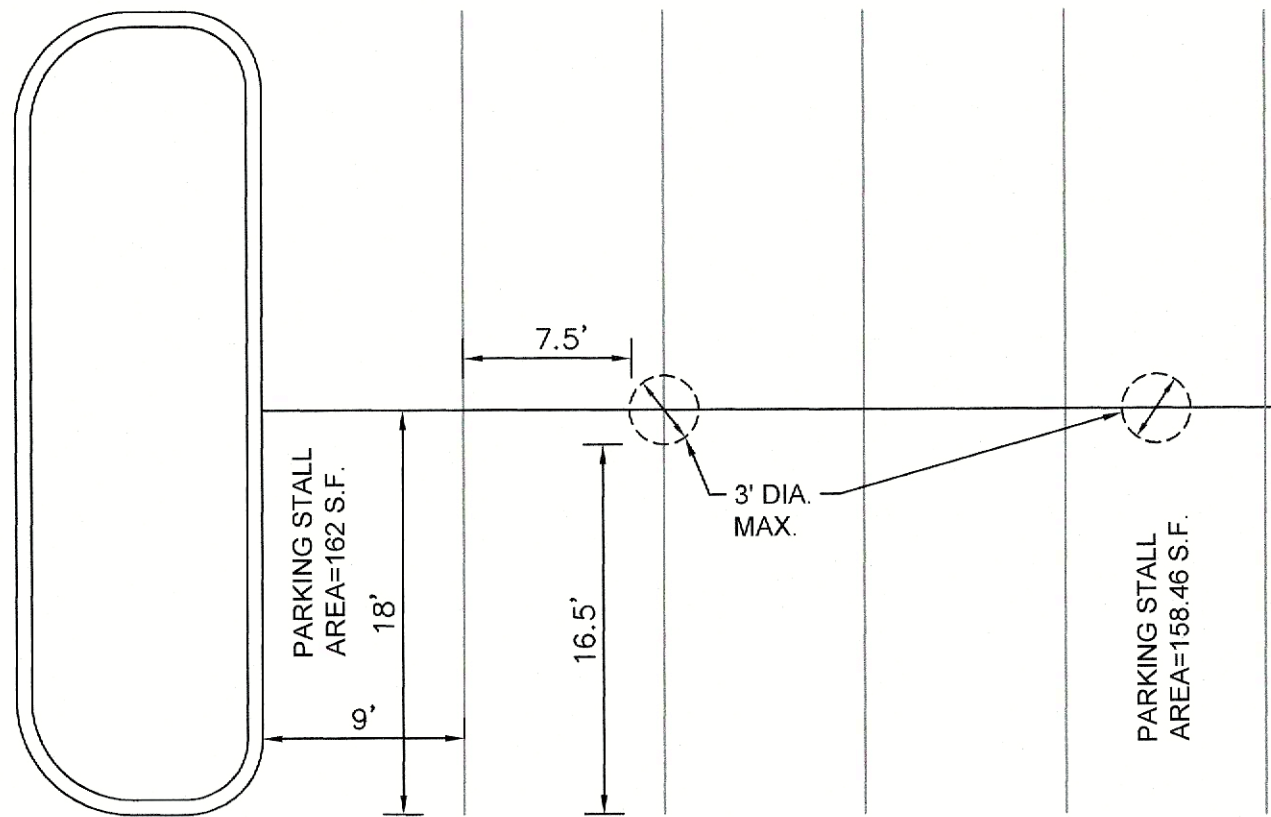

* ALL PAVEMENT MARKINGS TO BE EPOXY RESIN PAINT APPLIED BY NJDOT SPECIFICATONS.

CANOPY FOUNDATION & PARKING STALL DETAIL



12/08/25	REV SHEET AND TITLE INFORMATION	SA	JMF	
10/28/25	REV PER TWP COMMENTS	SA	JMF	
DATE	REVISION	DRAWN	CHECKED	RELEASED
CONSTRUCTION DETAILS				
SITE PLAN				
MILLSTONE RIVER ELEMENTARY SCHOOL 75 GROVERS MILL ROAD (BLOCK 2001 - LOT 1)				
COMMUNITY MIDDLE SCHOOL 95 GROVERS MILL ROAD (BLOCK 1901 - LOT 3)				
HIGH SCHOOL NORTH 90 GROVERS MILL ROAD (BLOCK 1902 - LOT 23)				
SITUATED IN PLAINSBORO TOWNSHIP, MIDDLESEX COUNTY, NEW JERSEY				
CIVIL ENGINEERS LAND SURVEYORS PLANNERS LANDSCAPE ARCHITECTS RESERVE SPECIALISTS ARCHITECTS				
FWH ASSOCIATES, P.A.				
FWHASSOCIATES.COM				
1856 Rt. 9, Toms River, NJ 08755 T: 732.797.3100 F: 732.797.3223				
DESIGNED BY SA		DATE 10/28/25		
DESIGNED BY JMF		SCALE N.T.S.		
CHECKED BY JMF		DRAWN NO.		
RELEASED BY CPR		PROJECT NO. 5696.0004		
SHEET NO. 16		OF 19		

Christopher P. Rosati

PROFESSIONAL ENGINEER
N.J. LIC. NO. 41981




AERIAL MAP
SCALE: N.T.S.

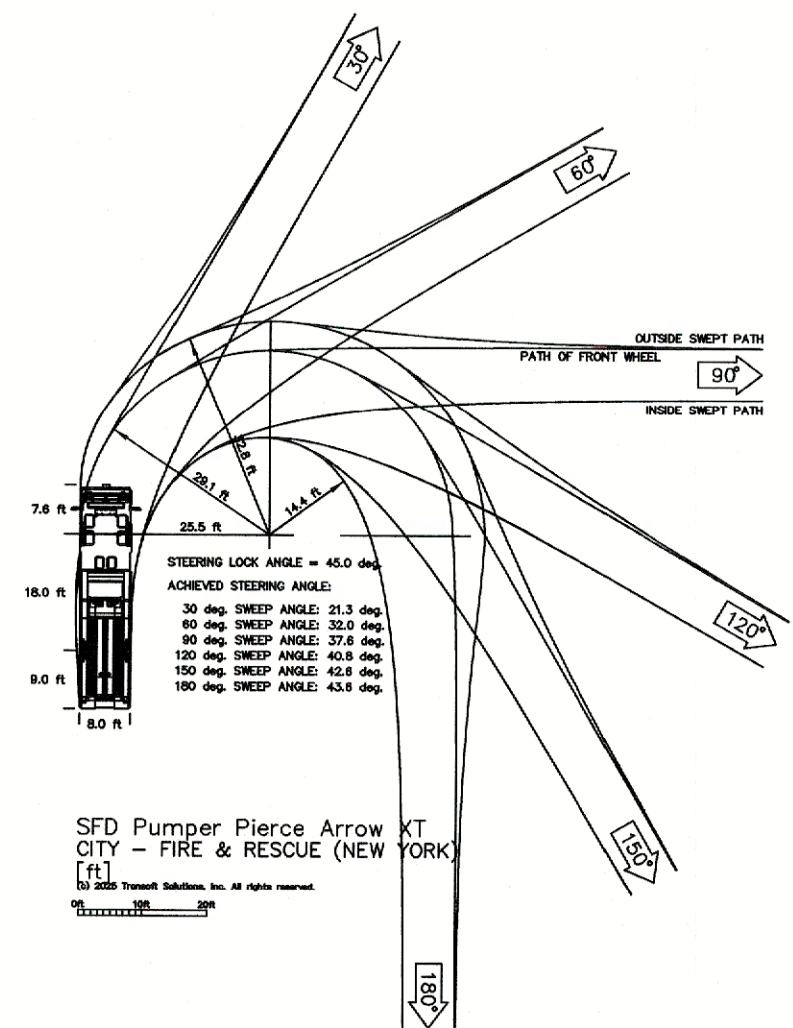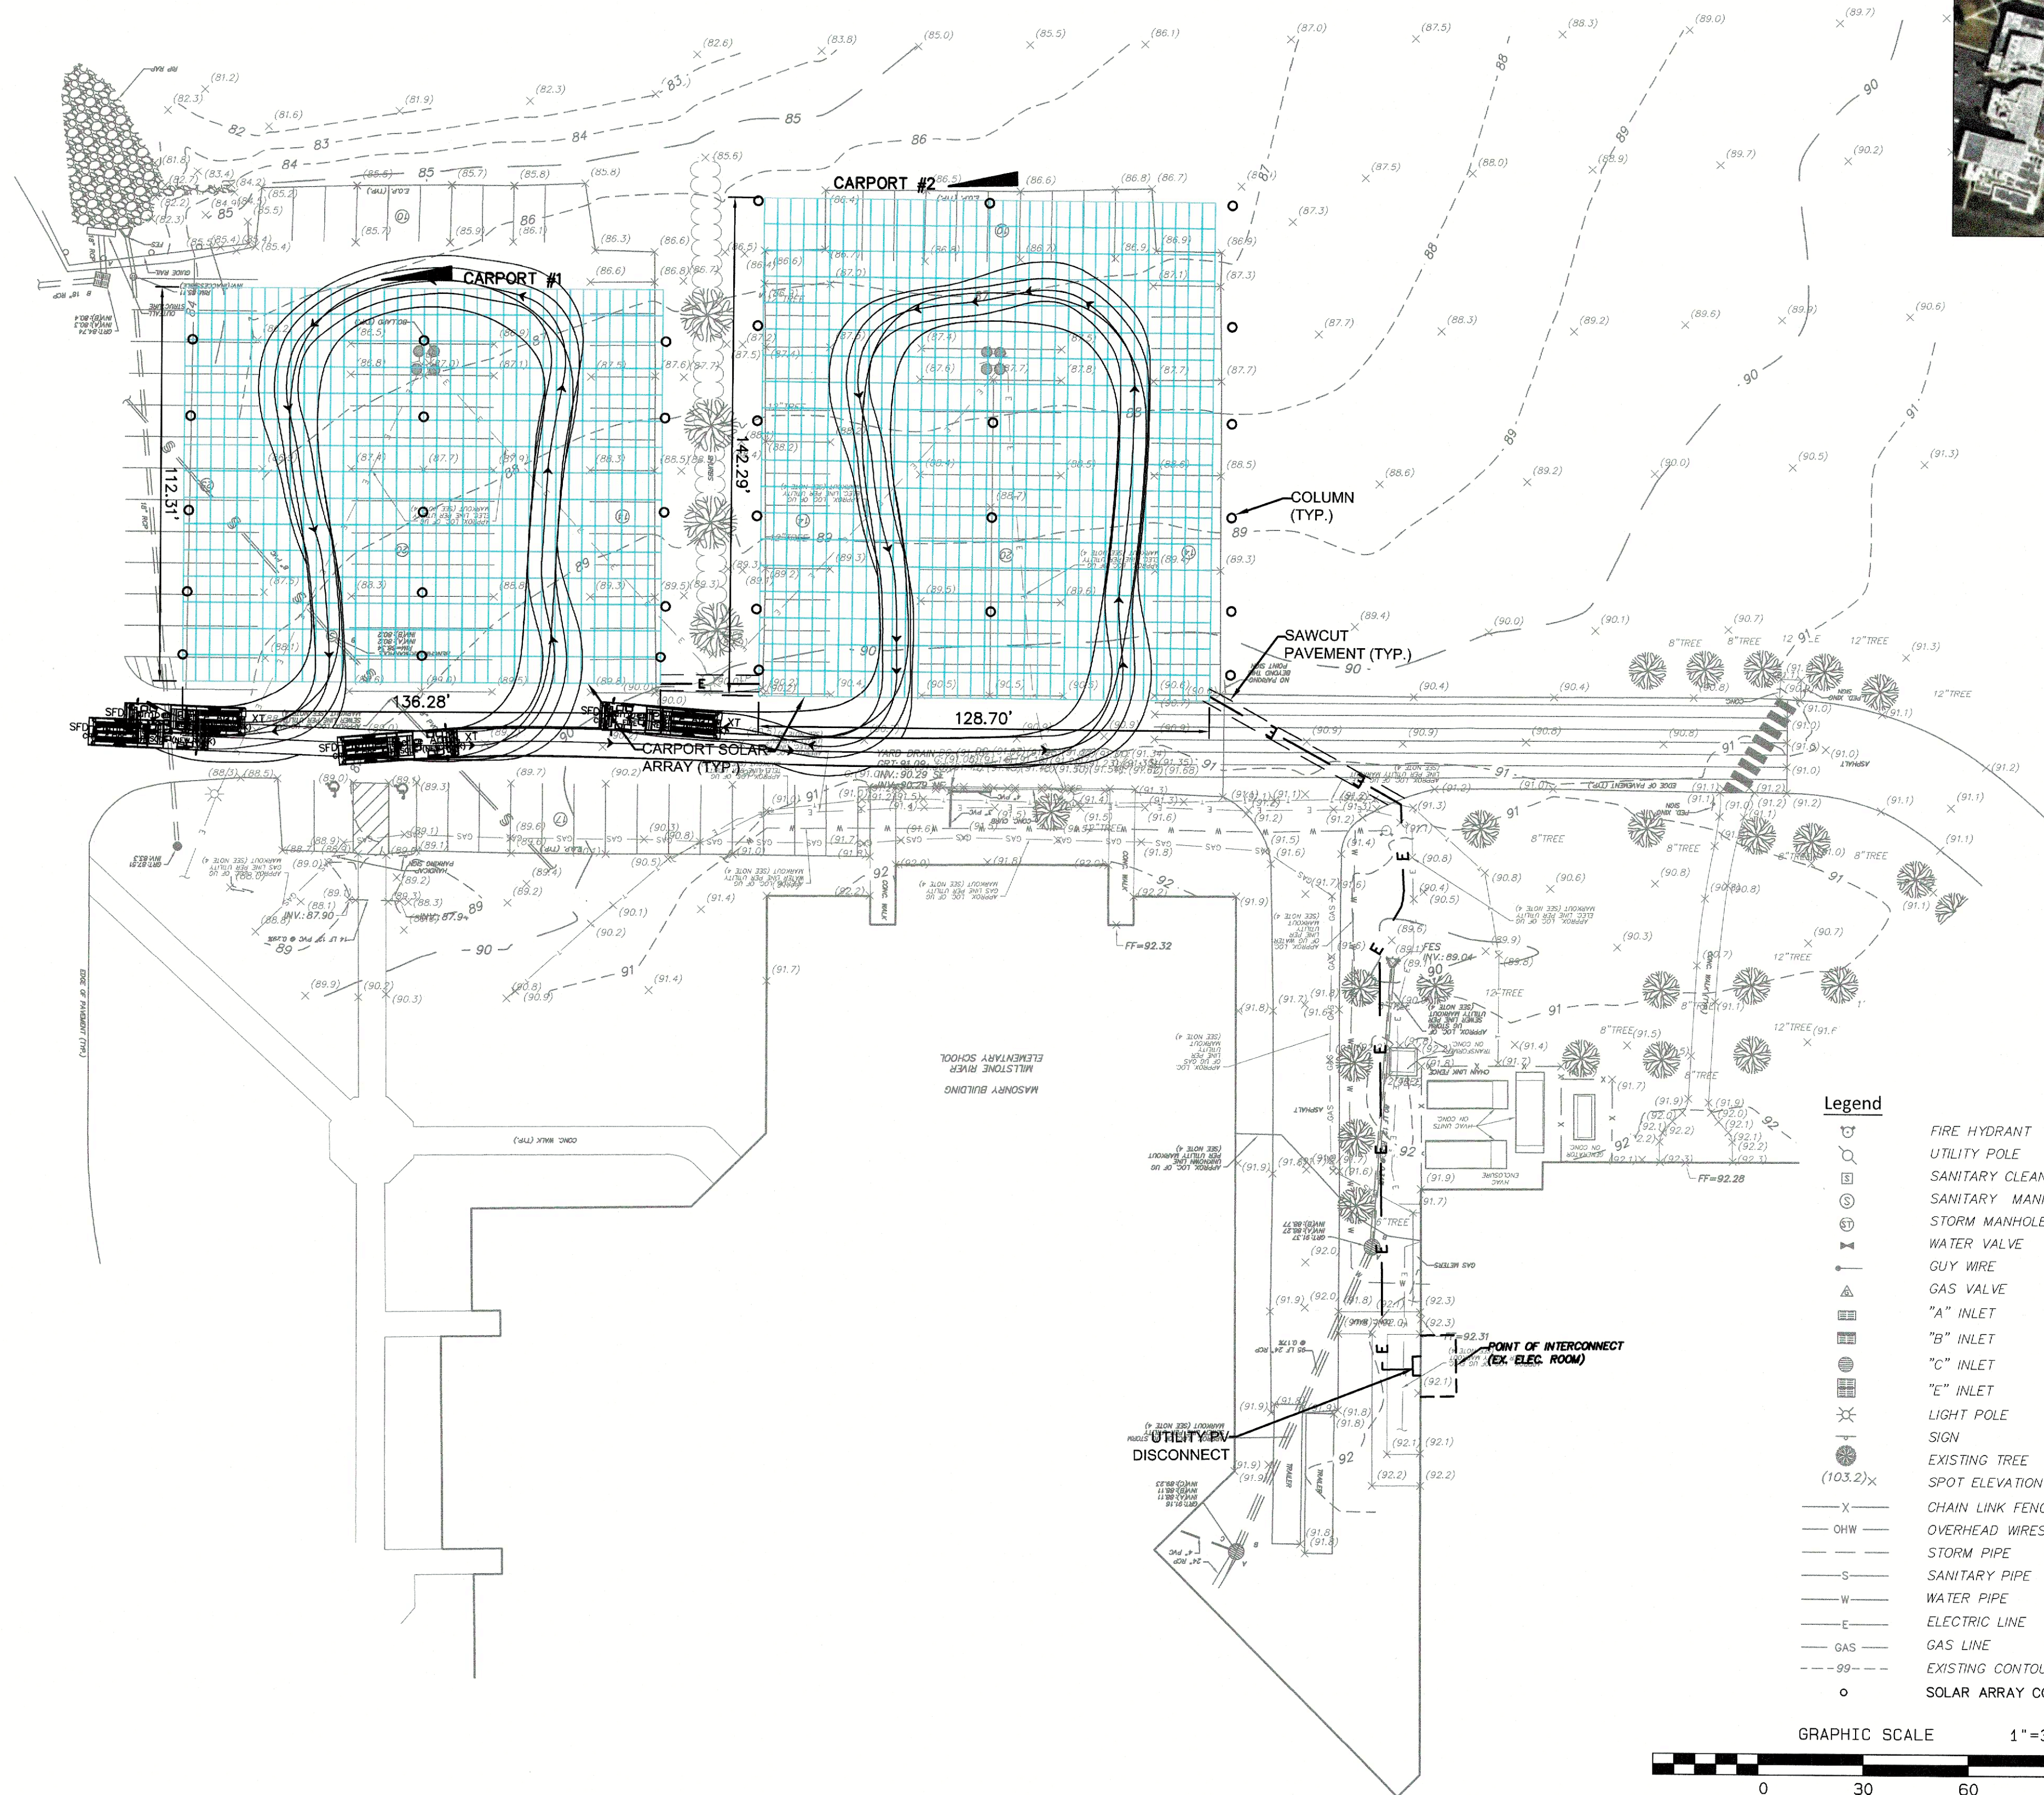

APPROXIMATE HEIGHT OF A FIRE TRUCK IS BETWEEN 9'-12'.
MIN. HEIGHT OF SOLAR ARRAY IS 13.5'



- Legend**
- FIRE HYDRANT
 - UTILITY POLE
 - SANITARY CLEAN OUT
 - SANITARY MANHOLE
 - STORM MANHOLE
 - WATER VALVE
 - GUY WIRE
 - GAS VALVE
 - "A" INLET
 - "B" INLET
 - "C" INLET
 - "E" INLET
 - LIGHT POLE
 - SIGN
 - EXISTING TREE
 - SPOT ELEVATION
 - CHAIN LINK FENCE
 - OVERHEAD WIRES
 - STORM PIPE
 - SANITARY PIPE
 - WATER PIPE
 - ELECTRIC LINE
 - GAS LINE
 - EXISTING CONTOUR
 - SOLAR ARRAY COLUMN

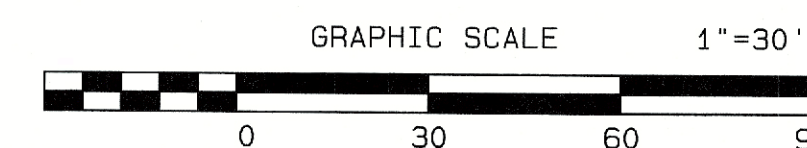

DATE	REVISION	DRAWN	CHECKED	RELEASED
CIRCULATION PLAN-MILLSTONE RIVER ELEMENTARY SCHOOL				
SITE PLAN MILLSTONE RIVER ELEMENTARY SCHOOL 75 GROVERS MILL ROAD (BLOCK 2001 - LOT 1) COMMUNITY MIDDLE SCHOOL 95 GROVERS MILL ROAD (BLOCK 1901 - LOT 3) HIGH SCHOOL NORTH 90 GROVERS MILL ROAD (BLOCK 1902 - LOT 23)				
FWH ASSOCIATES, P.A. 1856 Rt. 9, Toms River, NJ 08755 T: 732.797.3100 F: 732.797.3223				
Christopher P. Rosati PROFESSIONAL ENGINEER N.J. LIC. NO. 41981				
DRAWN BY	CSM	DATE	12/08/25	
DESIGNED BY	JMF	SCALE	1"=30'	
CHECKED BY	JMF	DRAWN NO.	PC-1038	
RELEASED BY	CPR	PROJECT NO.	5696.0004	
SHEET NO.	17	OF	19	




AERIAL MAP
SCALE: N.T.S.

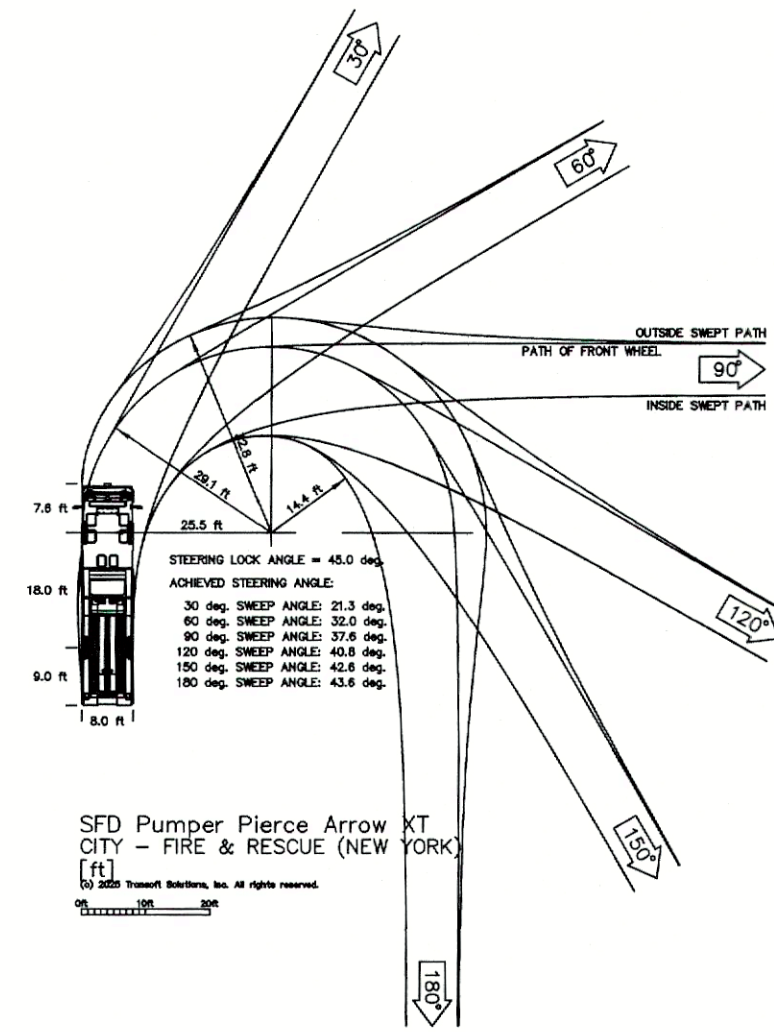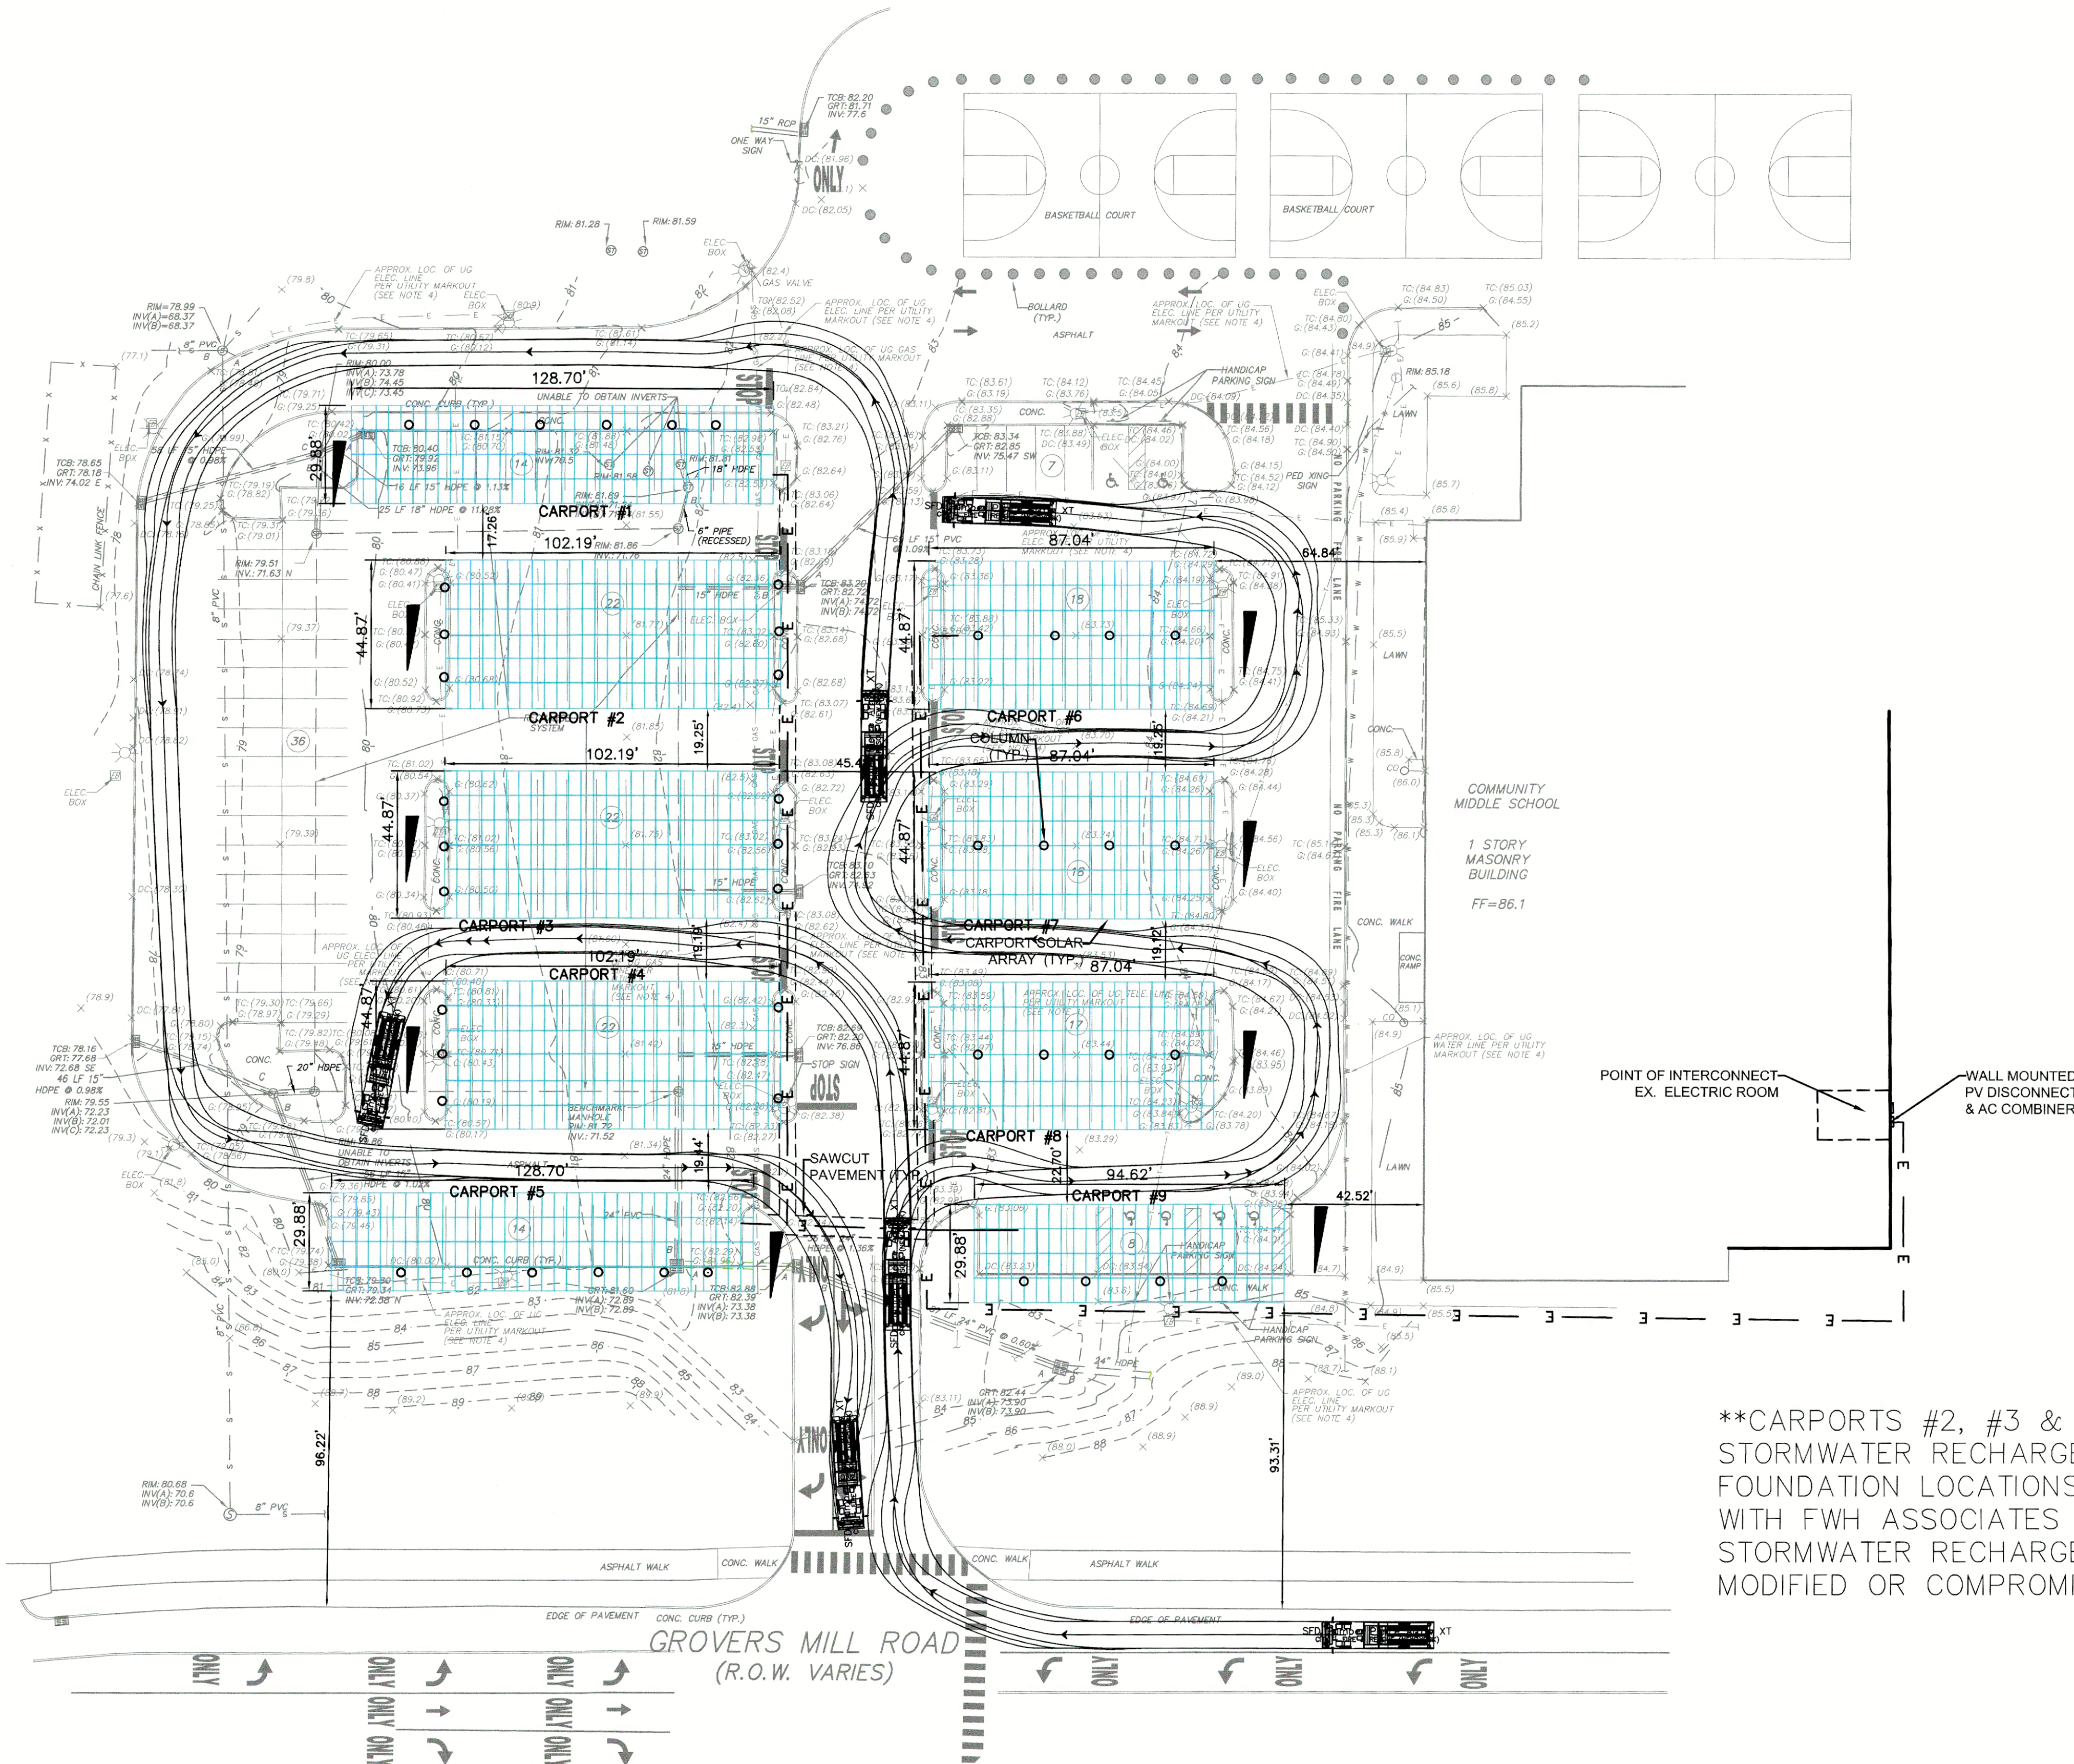

APPROXIMATE HEIGHT OF A FIRE TRUCK IS BETWEEN 9'-12'.
MIN. HEIGHT OF SOLAR ARRAY IS 13.5'

**CARPORTS #2, #3 & #4 SPAN OVER AN EXISTING STORMWATER RECHARGE SYSTEM. COLUMN FOUNDATION LOCATIONS MUST BE COORDINATED WITH FWH ASSOCIATES PRIOR TO CONSTRUCTION. STORMWATER RECHARGE SYSTEM MAY NOT BE MODIFIED OR COMPROMISED.

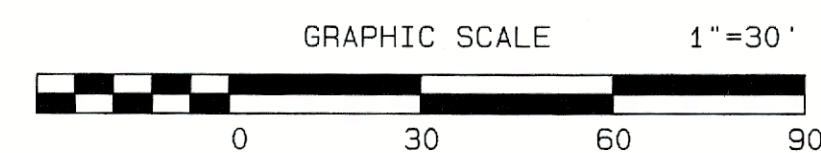

DATE	REVISION	DRAWN	CHECKED	RELEASED
CIRCULATION PLAN-COMMUNITY MIDDLE SCHOOL				
SITE PLAN				
MILLSTONE RIVER ELEMENTARY SCHOOL 75 GROVERS MILL ROAD (BLOCK 2001 - LOT 1)				
COMMUNITY MIDDLE SCHOOL 95 GROVERS MILL ROAD (BLOCK 1901 - LOT 3)				
HIGH SCHOOL NORTH 90 GROVERS MILL ROAD (BLOCK 1902 - LOT 2)				
CIVIL ENGINEERS LAND SURVEYORS PLANNERS LANDSCAPE ARCHITECTS RESERVE SPECIALISTS ARCHITECTS FWHASSOCIATES.COM 1856 Rt. 9, Toms River, NJ 08755 T: 732.797.3100 F: 732.797.3223				
Christopher P. Rosati PROFESSIONAL ENGINEER N.J. LIC. NO. 41981				
DRAWN BY CSM	DATE 12/08/25	DESIGNED BY JMF	SCALE 1"=30'	DRAWER NO.
CHECKED BY JMF		RELEASED BY CPR	PROJECT NO. 5696.0006	
SHEET NO. 18	OF 19			

