


PENN MEDICINE PRINCETON HEALTH CCIC

Penn Medicine Princeton Health
1 Plainsboro Road
Plainsboro, NJ 08536

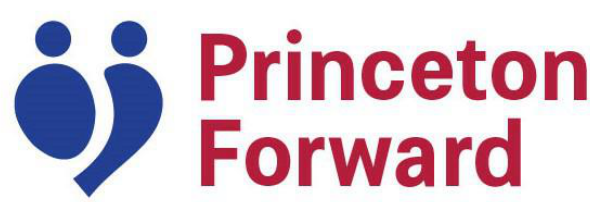

Penn Medicine
Princeton Health
1 Plainsboro Road
Plainsboro, NJ 08536

LF Driscoll/Balfour Beatty

387 South 33rd Street
Philadelphia, PA 19104

SHEPLEY BULFINCH

99 Chauncy Street 4th Floor
Boston, MA 02111
T: 617.423.1700

FRENCH & PARRELLO
ASSOCIATES

1800 Route 34, Suite 101
Wall, NJ 07719

Civil Engineering & Landscape Design

Odeh Engineers

1223 Mineral Spring Avenue
North Providence, RI 02904

Structural Engineering

BR+A Consulting Engineers

105 Madison Avenue, 10th Floor
New York, NY 10016

Mechanical, Electrical, Plumbing, Fire Alarm and
Protection Systems & Technology

Studio Sustena

4537 Wayne Avenue
Philadelphia, PA 19144

Green Roof Designer

Code Red Consultants

154 Turnpike Road,
Southborough, MA 01772

Code Consultant

Wiss, Janney, Elstner Assoc.,
Inc.


5 Vaughn Drive, Suite 100,
Princeton, NJ 08540

Envelope Design Consultants

Atelier Ten

104 West 29th Street, 8th Floor
New York, NY 10001

Environmental Design Consultants

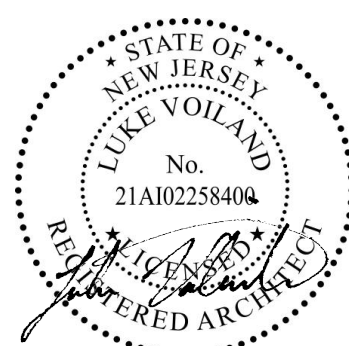

Rendering of South Entry



Rendering of North Entry

CANCER CENTER + IMAGING CENTER TOWNSHIP SITE APPROVAL
JULY 31, 2024



1 LOWER LEVEL PLAN - CCIC



SCALE 1/16" = 1'-0"



Plainsboro Road
Plainsboro, NJ 08536

**SHEPLEY
BULFINCH**

9 Chauncy Street 4th Floor
Boston, MA 02111
T: 617.423.1700 | F: 800.934.9691
thepleybulfinch.com

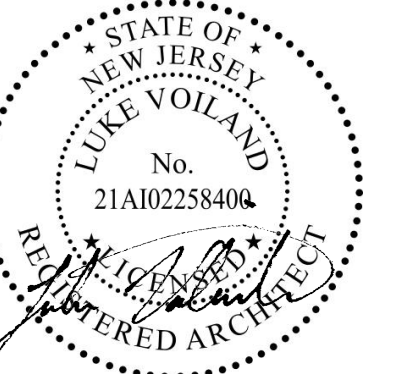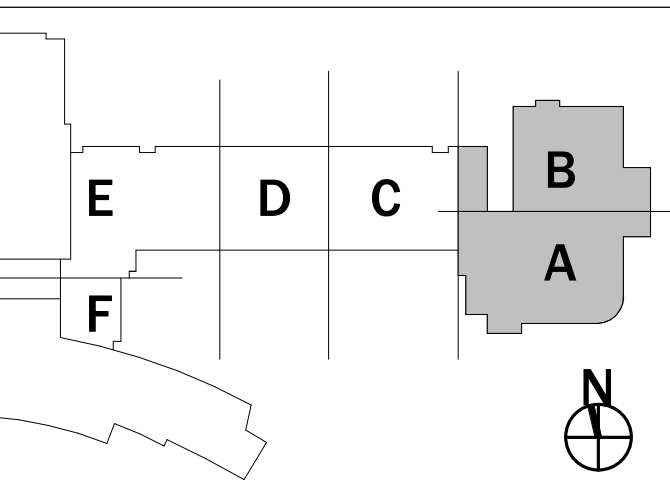[illegible]


PENN MEDICINE
PRINCETON
HEALTH CCIC


Plainsboro Road
Plainsboro, NJ 08536
DOB NO: 5267.003


LOWER LEVEL FLOOR PLAN - CCIC


A200-1-P0


7/31/2024 PACKAGE 0

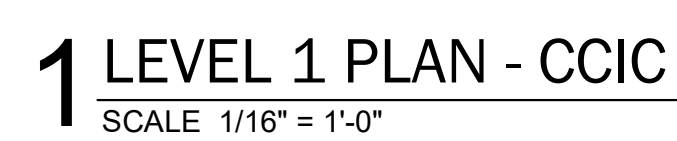

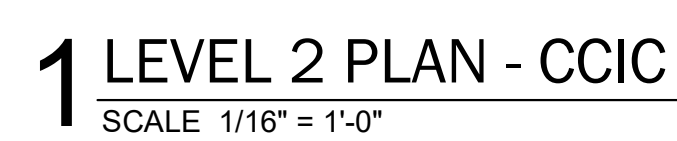

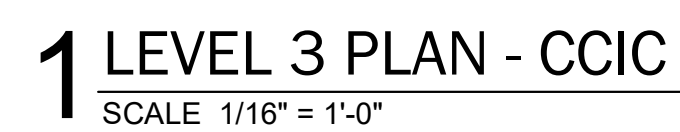

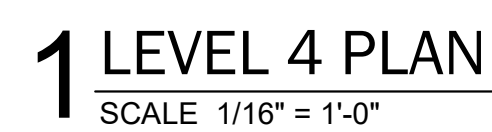

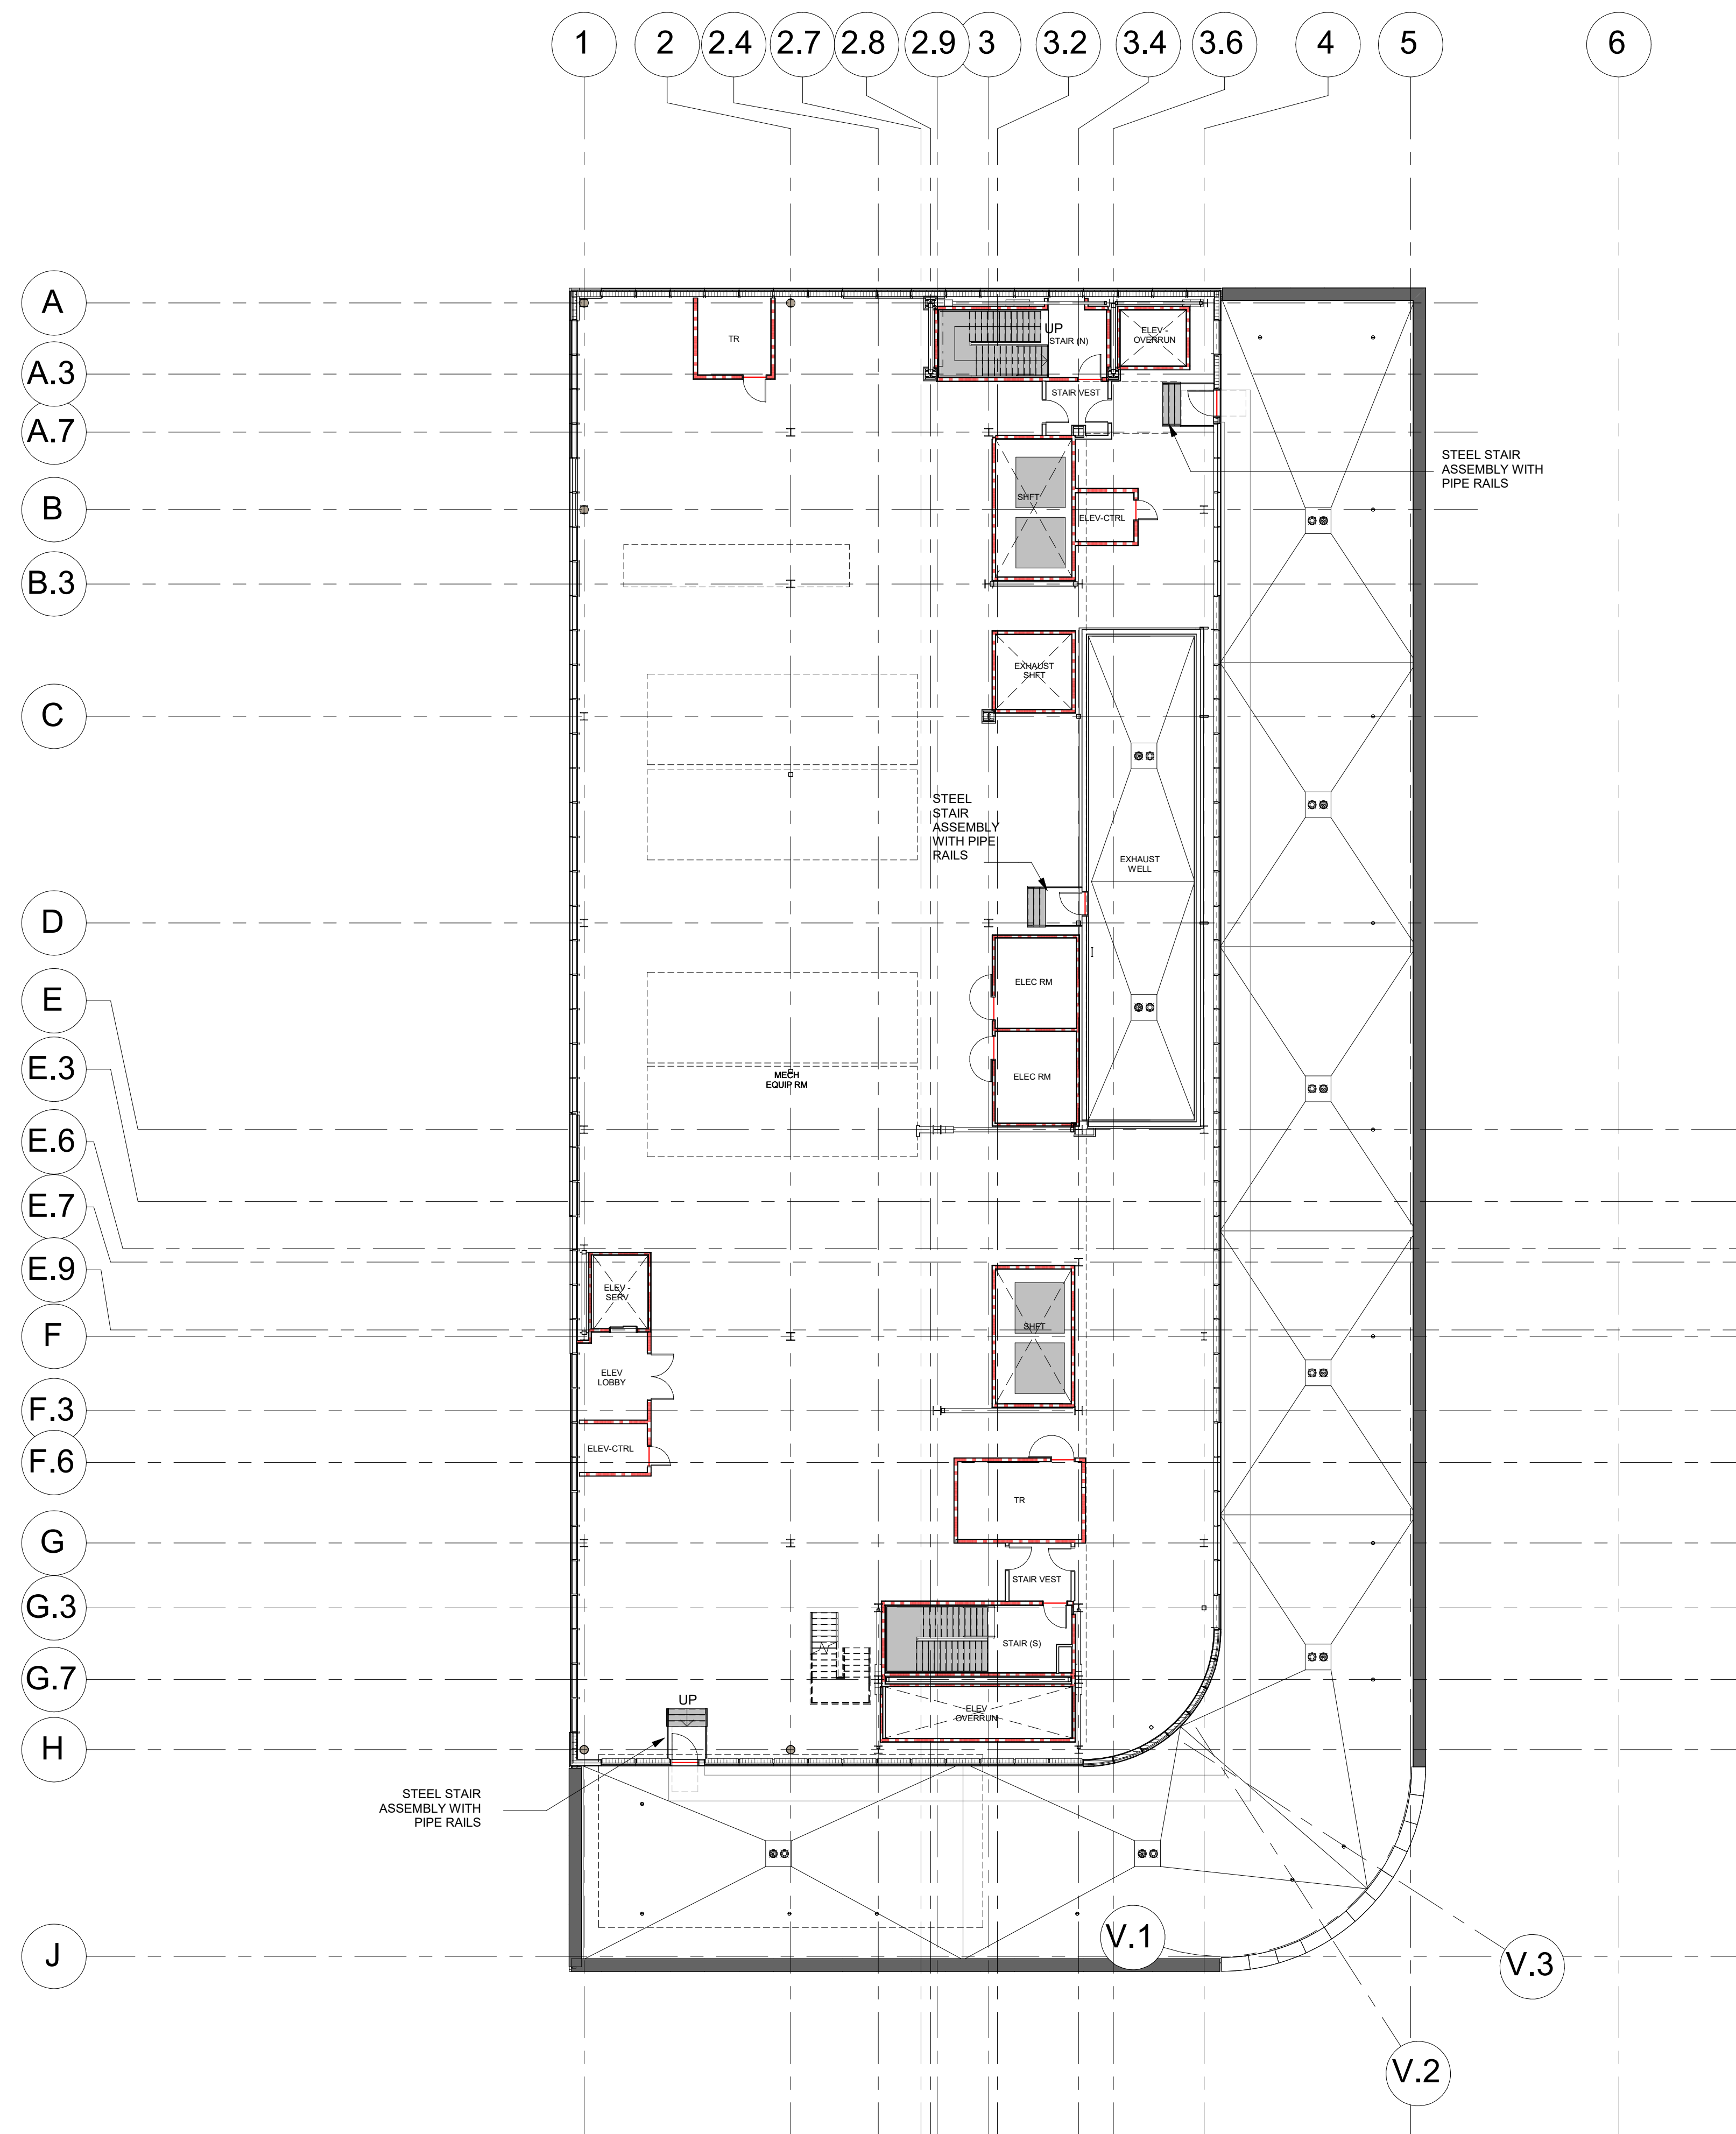

1 MECHANICAL FLOOR PLAN



SCALE 1/16" = 1'-0"



Plainsboro Road
Plainsboro, NJ 08536

**SHEPLEY
BULFINCH**

9 Chauncy Street 4th Floor
Boston, MA 02111
T: 617.423.1700 | F: 800.934.9691
thepleybulfinch.com

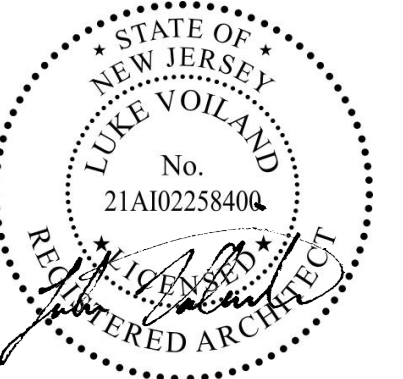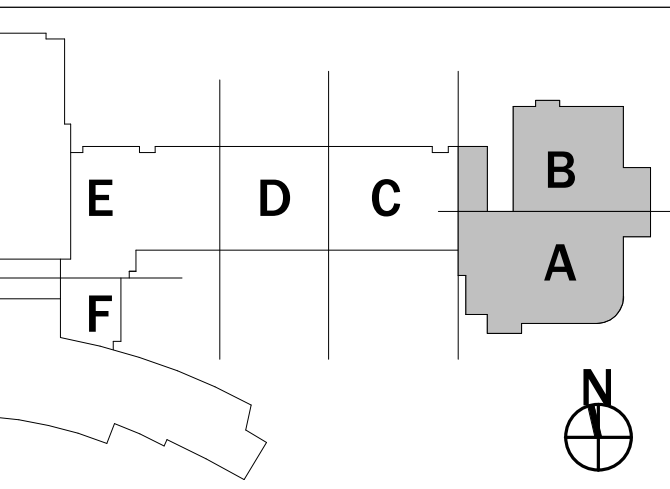[illegible]



PENN MEDICINE
PRINCETON
HEALTH CCIC

Plainsboro Road
Plainsboro, NJ 08536
OB NO: 5267.003

MECHANICAL FLOOR PLAN - CCIC



A250-1-P0

7/31/2024 PACKAGE 0

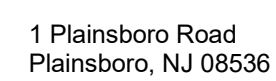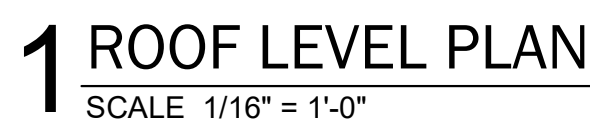

**SHEPLEY
BULFINCH**

99 Chauncy Street 4th Floor
Boston, MA 02111
T:617.423.1700 | F:800.934.9691
shepleybulfinc.com

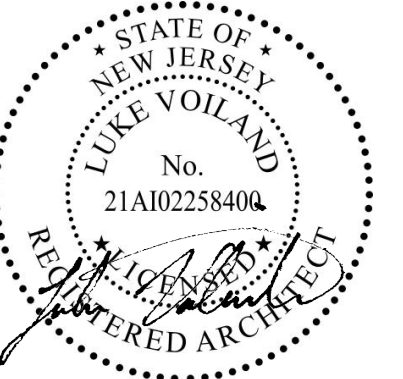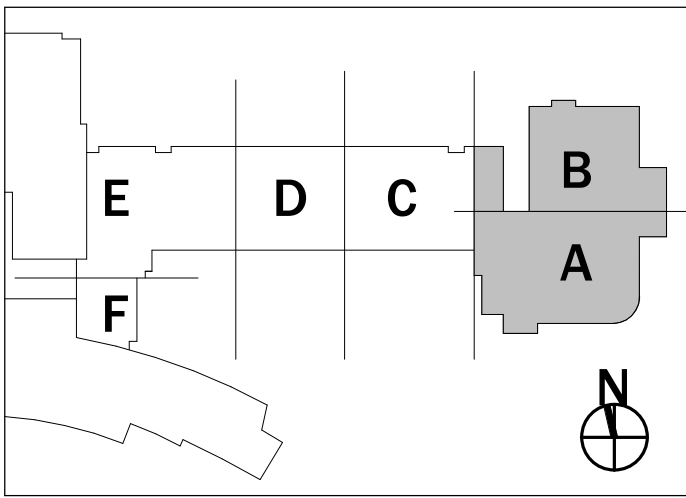[illegible]



**PENN MEDICINE
PRINCETON
HEALTH CCIC**

1 Plainsboro Road
Plainsboro, NJ 08536
JOB NO: 5267.003

ROOF PLAN - CCIC


A260-1-P0

07/31/2024 PACKAGE 0

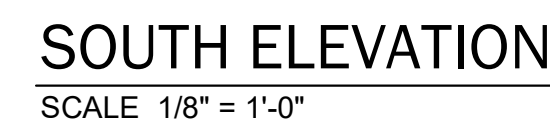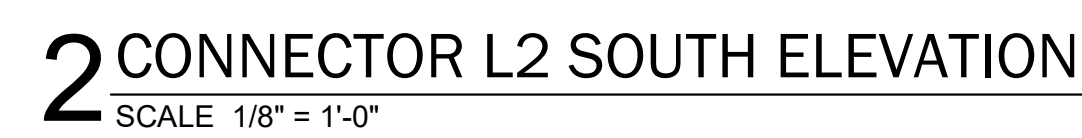

EXTERIOR ELEVATION GENERAL NOTES


1. MATERIAL SYMBOLS ON ELEVATIONS ARE TO DISPLAY THE EXTENT OF THE MATERIAL ONLY AND ARE NOT TO SCALE.
2. REFER TO FACADE SYSTEM DRAWINGS FOR THE UNIFIED EXTERIOR WALL SYSTEM SCOPE

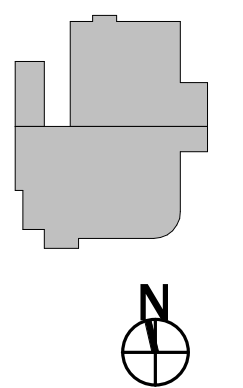[illegible]

A401-P0






1. MATERIAL SYMBOLS ON ELEVATIONS ARE TO DISPLAY THE EXTENT OF THE MATERIAL ONLY AND ARE NOT TO SCALE.
2. REFER TO FACADE SYSTEM DRAWINGS FOR THE UNITIZED EXTERIOR WALL SYSTEM SCOPE

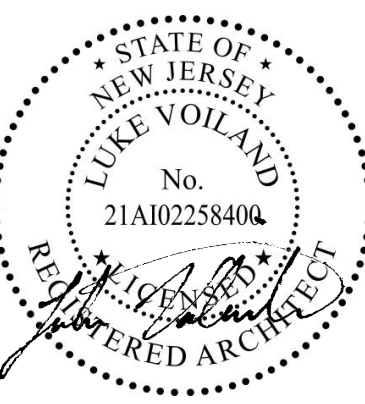

A402-P0

   


MATERIAL LEGEND	
	TER-01 TERRACOTTA FLAT
	TER-02 TERRACOTTA RIBBED
	MPL METAL PANEL
	LVR LOUVER
	STONE
	GLS-01 FLAT VISION
	GLS-02 FLAT SPANDREL
	GLS-03 CURVED VISION
	GLS-04 CURVED SPANDREL
	GLS-05 PRIVACY GLASS
	GLS-06 GLASS FINS
EXTERIOR ELEVATION GENERAL NOTES	
1.	MATERIAL SYMBOLS ON ELEVATIONS ARE TO DISPLAY THE EXTENT OF THE MATERIAL ONLY AND ARE NOT TO SCALE.
2.	REFER TO FACADE SYSTEM DRAWINGS FOR THE UNITIZED EXTERIOR WALL SYSTEM SCOPE.



1 Plainsboro Road
Plainsboro, NJ 08536

**SHEPLEY
BULFINCH**

99 Chauncy Street 4th Floor
Boston, MA 02111
T:617.423.1700 | F:800.934.9691
shepleybulfinch.com

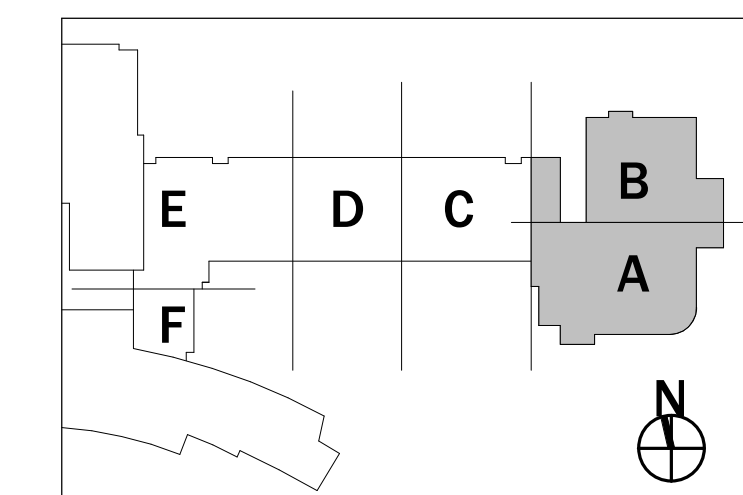[illegible]


**PENN MEDICINE
PRINCETON
HEALTH CCIC**

1 Plainsboro Road
Plainsboro, NJ 08536
JOB NO: 5267.003

EXTERIOR ELEVATIONS


A403-P0

07/31/2024 PACKAGE 0

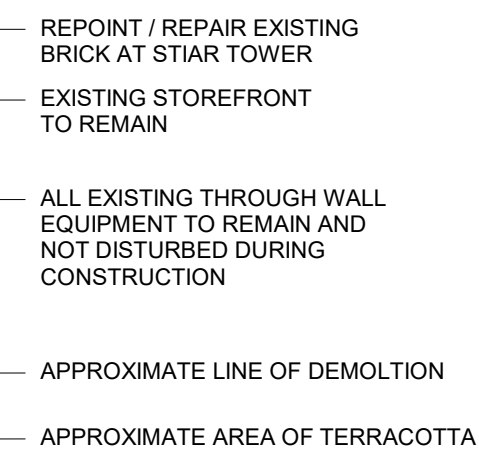


EXISTING BRICK VENEER
CAVITY WALL AT EXISTING
ELECTRICAL ROOM. REPOINT
BRICK AS REQ'D

NEW TERRACOTTA
RAINSCREEN AT
EXISTING ELECTRICAL
ROOM



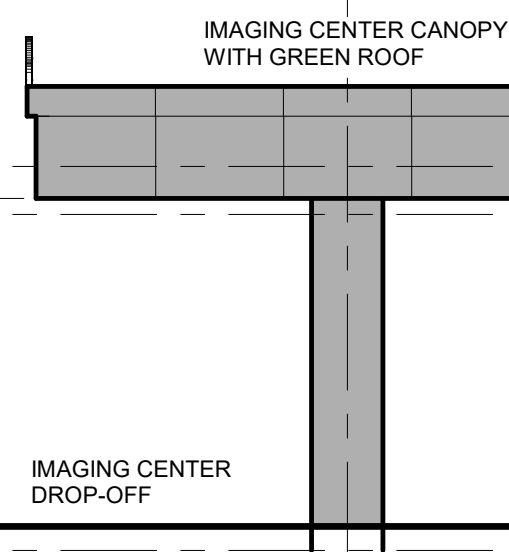


3 WEST ELEVATION

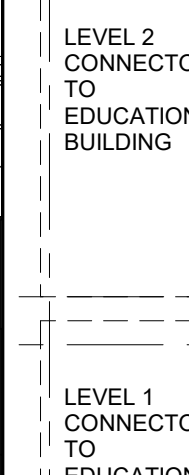


1 WEST ELEVATION - SECTOR A

SCALE 1/8" = 1'-0"

 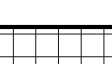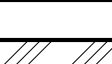
MATERIAL LEGEND	
	TER-01 TERRACOTTA FLAT
	TER-02 TERRACOTTA RIBBED
	MPL METAL PANEL
	LVR LOUVER
	STONE
	GLS-01 FLAT VISION
	GLS-02 FLAT SPANDREL
	GLS-03 CURVED VISION
	GLS-04 CURVED SPANDREL
	GLS-05 PRIVACY GLASS
	GLS-06 GLASS FINS
EXTERIOR ELEVATION GENERAL NOTES	
1.	MATERIAL SYMBOLS ON ELEVATIONS ARE TO DISPLAY THE EXTENT OF THE MATERIAL ONLY AND ARE NOT TO SCALE
2.	REFER TO FACADE SYSTEM DRAWINGS FOR THE UNITIZED EXTERIOR WALL SYSTEM SCOPE

1. MATERIAL SYMBOLS ON ELEVATIONS ARE TO DISPLAY THE EXTENT OF THE MATERIAL ONLY AND ARE NOT TO SCALE.
2. REFER TO FACADE SYSTEM DRAWINGS FOR THE UNITIZED EXTERIOR WALL SYSTEM SCOPE

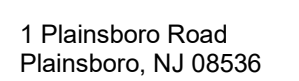

**SHEPLEY
BULFINCH**

99 Chauncy Street 4th Floor
Boston, MA 02111
T:617.423.1700 | F:800.934.9691
shepleybulfinch.com

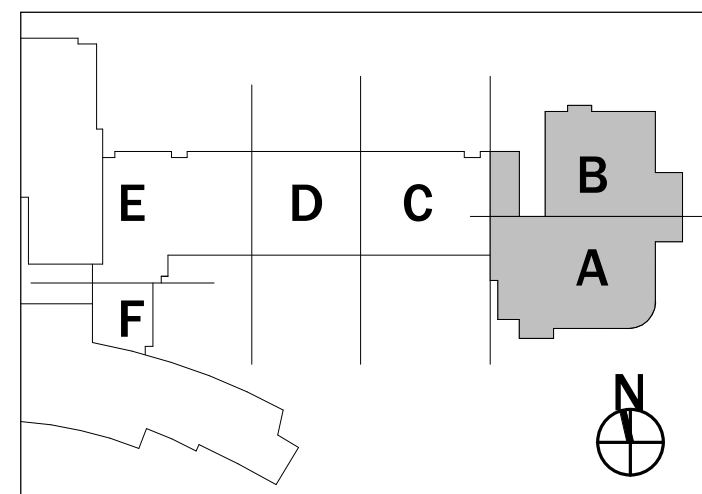[illegible]



**PENN MEDICINE
PRINCETON
HEALTH CCIC**

1 Plainsboro Road
Plainsboro, NJ 08536
JOB NO: 5267.003


EXTERIOR ELEVATIONS

A404-P0

07/31/2024 PACKAGE 0

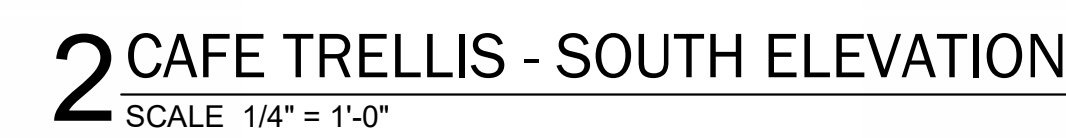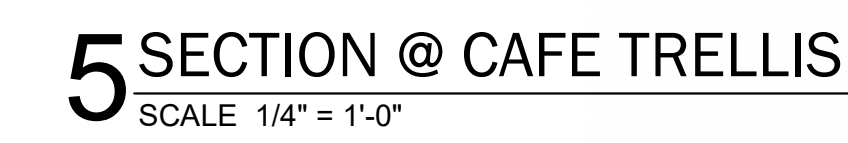

**SHEPLEY
BULFINCH**

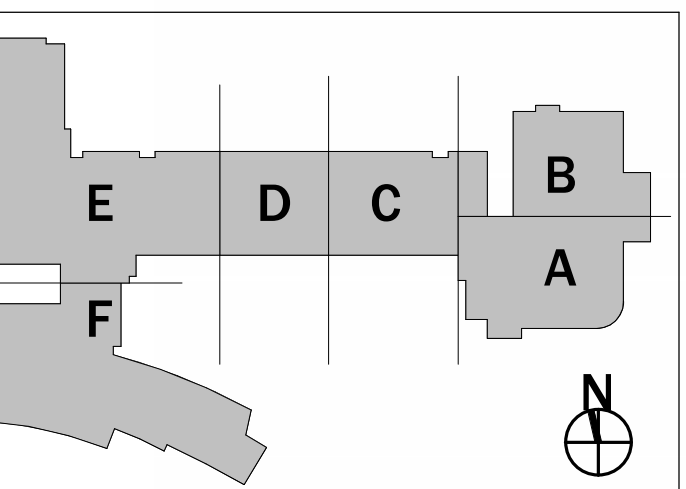[illegible]

Plainsboro Road
Plainsboro, NJ 08536
DOB NO: 5267.003

CAFE TRELLIS
A406-P0

